
Posey Solar Project


Posey County, Indiana

Preliminary Development Plans

REGIONAL MAP

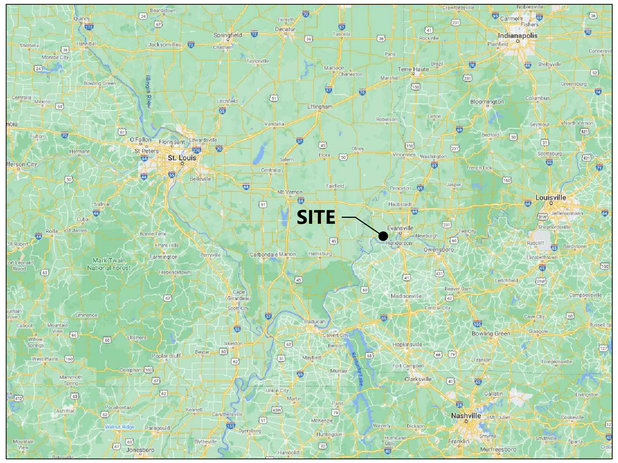

VICINITY MAP

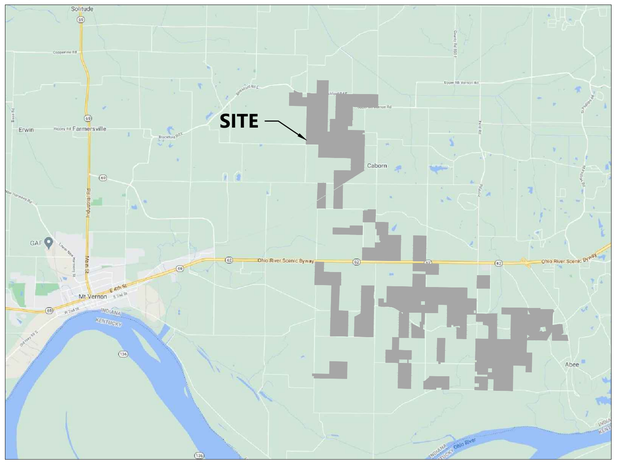

CONTACT INFORMATION			
PROJECT ROLE	CONTACT NAME	COMPANY	PHONE
DEVELOPER	KYLE GERKING	TENASKA	(402) 938-1633
ENGINEERING PROJECT MANAGER	KATIE PENNING	WESTWOOD	(608) 662-5302
OWNER	JOSHUA CHAVEZ	AREVON	(480) 530-0457

DATA SET INFORMATION			
BASE FILE	FILE NAME/NOTES	PROVIDER	DATE
AERIAL	0027286.00 POSEY MOSAIC.201229.SID	WESTWOOD	12/28/2020
ALTA SURVEY	IN PROGRESS	WESTWOOD	TBD
PLANIMETRIC	0027286.00 POSEY SOLAR PLAN.210201.DXF	WESTWOOD	02/01/2021
TOPOGRAPHY	0027286.00 POSEY SOLAR 1FT CONTOURS MODEL KEYPOINTS.210130.LAS POSEYSOLAR_USGSINDATA_FILLER_LAS_20210316.CSV	WESTWOOD USGS-INDIANA	01/30/2021 03/16/2021
SOLAR ARRAY	0027286.00E-EQUIP.DWG	WESTWOOD	06/24/2021
MV COLLECTION	0027286.00E-WIRE.DWG	WESTWOOD	06/24/2021
CIVIL INFRASTRUCTURE	0027286.00C-SITE.DWG	WESTWOOD	06/24/2021
UTILITIES	0027286.00V-SURV.DWG DISCOVERED_UTILITIES_INDIANA_WEST_SP_NAD83.SHP	WESTWOOD	03/17/2021
GEN-TIE	20210308 POSEY HV INFRASTRUCTURE.KMZ	TENASKA	03/08/2021
HYDROLOGY	2020-07-24 POSEY HYDRO REPORT COMBINED.PDF	WESTWOOD	07/24/2020
SITE CONTROL	SHAPE FILES - POSEY 2021-04-09.KMZ	TENASKA	04/09/2021
FEMA	POSEY_FEMA_FLOODPLAINS_TETRATECH_MODIFIED_201109.SHP	TETRATECH	11/09/2021
WETLANDS	POSEY_WETLANDS_NWI_UNSURVEYED_210201.SHP POSEY_WETLANDS_NATURALRESOURCES_20201218.KMZ	WESTWOOD TETRATECH	02/01/2021 12/18/2020

Sheet List Table	
SHEET NUMBER	SHEET TITLE
T.100	Cover
C.100	Existing Conditions
C.101	Existing Conditions
C.102	Existing Conditions
C.103	Existing Conditions
C.104	Existing Conditions
C.105	Existing Conditions
C.106	Existing Conditions
C.107	Existing Conditions
C.108	Existing Conditions
C.109	Existing Conditions
C.110	Existing Conditions
C.111	Existing Conditions
C.112	Existing Conditions
C.113	Existing Conditions
C.114	Existing Conditions
C.115	Existing Conditions
C.116	Existing Conditions
C.117	Existing Conditions
C.118	Existing Conditions
C.119	Existing Conditions
C.120	Existing Conditions
C.121	Existing Conditions
C.122	Existing Conditions
C.123	Existing Conditions
C.124	Existing Conditions
C.125	Existing Conditions

Sheet List Table	
SHEET NUMBER	SHEET TITLE
C.200	Overall Site Plan
C.201	Overall Site Plan
C.202	Overall Site Plan
C.300	Site Plan
C.301	Site Plan
C.302	Site Plan
C.303	Site Plan
C.304	Site Plan
C.305	Site Plan
C.306	Site Plan
C.307	Site Plan
C.308	Site Plan
C.309	Site Plan
C.310	Site Plan
C.311	Site Plan
C.312	Site Plan
C.313	Site Plan
C.314	Site Plan
C.315	Site Plan
C.316	Site Plan
C.317	Site Plan
C.318	Site Plan
C.319	Site Plan
C.320	Site Plan
C.321	Site Plan
C.322	Site Plan
C.323	Site Plan

Sheet List Table	
SHEET NUMBER	SHEET TITLE
C.324	Site Plan
C.325	Site Plan
C.326	Site Plan
C.327	Site Plan
C.328	Site Plan
C.329	Site Plan
C.330	Site Plan
C.331	Site Plan
C.332	Site Plan
C.333	Site Plan
C.334	Site Plan
C.335	Site Plan
C.336	Site Plan
C.337	Site Plan
C.338	Site Plan
C.339	Site Plan
C.340	Site Plan
C.341	Site Plan
C.342	Site Plan
C.343	Site Plan
C.344	Site Plan
C.345	Site Plan
C.346	Site Plan
C.347	Site Plan
C.348	Site Plan
C.349	Site Plan
C.350	Site Plan

Sheet List Table	
SHEET NUMBER	SHEET TITLE
C.351	Site Plan
C.352	Site Plan
C.353	Site Plan
C.354	Site Plan
C.355	Site Plan
C.356	Site Plan
C.357	Site Plan
C.358	Site Plan
C.359	Site Plan
C.360	Site Plan
C.361	Site Plan
C.362	Site Plan
C.363	Site Plan
C.364	Site Plan
C.365	Site Plan
C.366	Site Plan
C.367	Site Plan
C.368	Site Plan
C.369	Site Plan
C.370	Site Plan
C.371	Site Plan
C.372	Site Plan
C.400	Typical Details
C.401	Typical Details
C.402	Typical Details
L.100	Plant Schedule

Westwood

Phone (608) 821-6600 8401 Greenway Blvd., Suite 400
Middleton, WI 53562
westwoodps.com

Westwood Professional Services, Inc.

PREPARED FOR:

AREVON

8800 N. Gainey Center Dr. Suite 250
Scottsdale, AZ 85258

REVISIONS:

#	DATE	COMMENT
G	08/25/2021	Preliminary Development Plan

Posey Solar Project

Posey County, Indiana

Cover

PRELIMINARY
NOT FOR CONSTRUCTION

DATE: 08/25/2021

SHEET: T.100

N:\0027286.00\Data\Permitting\0027286.00_01.dwg, 8/25/2021 9:05 AM Samantha Maull



SEE SHEET C.101


SEE SHEET C.102

LEGEND:

- ACTIVE PARCEL BOUNDARY
- NON-PARTICIPATING PROPERTY
- EX. 10' INDEX CONTOUR
- EX. 2' INTERVAL CONTOUR
- ¼ MILE SOLAR LEASE BUFFER
- EX. ROAD RIGHT OF WAY
- EX. EASEMENT
- EX. ROAD CENTERLINE
- EX. OVERHEAD POWER
- EX. UNDERGROUND OIL LINE
- EX. FIELD LOCATED UNDERGROUND OIL LINE (SEE NOTE 1)
- EX. NATURAL GAS LINE
- EX. COUNTY REGULATED DRAIN CENTERLINE
- EX. TREE LINE
- EX. EDGE OF GRAVEL
- EX. FENCE LINE
- EX. FEMA FLOODPLAIN
- EX. WETLANDS
- EX. CLOSED LANDFILL AREA
- EX. OVERHEAD POWER POLE
- EX. CULVERT
- EX. STRUCTURE

NOTES:
1. THE PROJECT IS WORKING WITH 811 AND PRIVATE OIL AND GAS COMPANIES TO LOCATE EXISTING FACILITIES

KEY MAP:

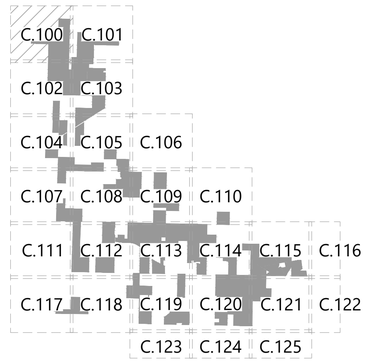

Westwood

Phone (608) 821-6600
8401 Greenway Blvd., Suite 400
Middleton, WI 53562
westwoodps.com

Westwood Professional Services, Inc.

PREPARED FOR:

AREVON

8800 N. Gainey Center Dr. Suite 250
Scottsdale, AZ 85258

REVISIONS:

#	DATE	COMMENT
G	08/25/2021	Preliminary Development Plan

0' 300' 600' 900'

Posey Solar Project

Posey County, Indiana

Existing Conditions

PRELIMINARY
NOT FOR CONSTRUCTION

DATE: 08/25/2021

SHEET: C.100

N:\002286.00\dwg\Permitting\002286-EX-01.dwg, 8/25/2021 1:54 PM Samantha Maciel




LEGEND:

- ACTIVE PARCEL BOUNDARY
- NON-PARTICIPATING PROPERTY
- EX. 10' INDEX CONTOUR
- EX. 2' INTERVAL CONTOUR
- 1/4 MILE SOLAR LEASE BUFFER
- EX. ROAD RIGHT OF WAY
- EX. EASEMENT
- EX. ROAD CENTERLINE
- EX. OVERHEAD POWER
- EX. UNDERGROUND OIL LINE
- EX. FIELD LOCATED UNDERGROUND OIL LINE (SEE NOTE 1)
- EX. NATURAL GAS LINE
- EX. COUNTY REGULATED DRAIN CENTERLINE
- EX. TREE LINE
- EX. EDGE OF GRAVEL
- EX. FENCE LINE
- EX. FEMA FLOODPLAIN
- EX. WETLANDS
- EX. CLOSED LANDFILL AREA
- EX. OVERHEAD POWER POLE
- EX. CULVERT
- EX. STRUCTURE

NOTES:
1. THE PROJECT IS WORKING WITH 811 AND PRIVATE OIL AND GAS COMPANIES TO LOCATE EXISTING FACILITIES

KEY MAP:

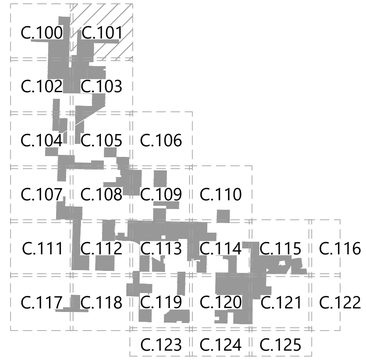

Westwood

Phone (608) 821-6600
8401 Greenway Blvd., Suite 400
Middleton, WI 53562
westwoodps.com

Westwood Professional Services, Inc.

PREPARED FOR:

AREVON

8800 N. Gainey Center Dr. Suite 250
Scottsdale, AZ 85258

REVISIONS:

#	DATE	COMMENT
G	08/25/2021	Preliminary Development Plan

0' 300' 600' 900'

Posey Solar Project

Posey County, Indiana

Existing Conditions

PRELIMINARY
NOT FOR CONSTRUCTION

DATE: 08/25/2021

SHEET: C.101

M:\002736\00\Auto\Permitting\002736_EX.01.dwg 8/25/2021 1:55 PM Samantha Mavel

SEE SHEET C.100



SEE SHEET C.103

SEE SHEET C.104


LEGEND:

- ACTIVE PARCEL BOUNDARY
- NON-PARTICIPATING PROPERTY
- EX. 10' INDEX CONTOUR
- EX. 2' INTERVAL CONTOUR
- 1/4 MILE SOLAR LEASE BUFFER
- EX. ROAD RIGHT OF WAY
- EX. EASEMENT
- EX. ROAD CENTERLINE
- EX. OVERHEAD POWER
- EX. UNDERGROUND OIL LINE
- EX. FIELD LOCATED UNDERGROUND OIL LINE (SEE NOTE 1)
- EX. NATURAL GAS LINE
- EX. COUNTY REGULATED DRAIN CENTERLINE
- EX. TREE LINE
- EX. EDGE OF GRAVEL
- EX. FENCE LINE
- EX. FEMA FLOODPLAIN
- EX. WETLANDS
- EX. CLOSED LANDFILL AREA
- EX. OVERHEAD POWER POLE
- EX. CULVERT
- EX. STRUCTURE

NOTES:

1. THE PROJECT IS WORKING WITH 811 AND PRIVATE OIL AND GAS COMPANIES TO LOCATE EXISTING FACILITIES

KEY MAP:

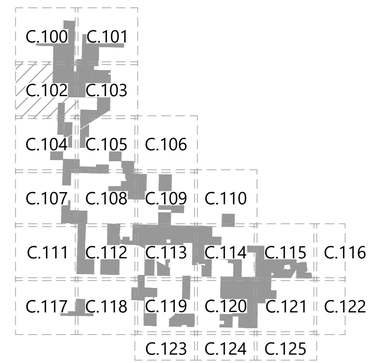

Westwood

Phone (608) 821-6600
8401 Greenway Blvd., Suite 400
Middleton, WI 53562
westwoodps.com

Westwood Professional Services, Inc.

PREPARED FOR:

AREVON

8800 N. Gainey Center Dr. Suite 250
Scottsdale, AZ 85258

REVISIONS:

#	DATE	COMMENT
G	08/25/2021	Preliminary Development Plan

0' 300' 600' 900'

Posey Solar Project

Posey County, Indiana

Existing Conditions

PRELIMINARY
NOT FOR CONSTRUCTION

DATE: 08/25/2021

SHEET: C.102

N:\0027286-00\Acad\Drawings\0027286-00_01.dwg, 8/25/2021 1:56 PM, Samantha.Maue

SEE SHEET C.101



SEE SHEET C.102


SEE SHEET C.105

LEGEND:

- ACTIVE PARCEL BOUNDARY
- NON-PARTICIPATING PROPERTY
- EX. 10' INDEX CONTOUR
- EX. 2' INTERVAL CONTOUR
- 1/4 MILE SOLAR LEASE BUFFER
- EX. ROAD RIGHT OF WAY
- EX. EASEMENT
- EX. ROAD CENTERLINE
- EX. OVERHEAD POWER
- EX. UNDERGROUND OIL LINE
- EX. FIELD LOCATED UNDERGROUND OIL LINE (SEE NOTE 1)
- EX. NATURAL GAS LINE
- EX. COUNTY REGULATED DRAIN CENTERLINE
- EX. TREE LINE
- EX. EDGE OF GRAVEL
- EX. FENCE LINE
- EX. FEMA FLOODPLAIN
- EX. WETLANDS
- EX. CLOSED LANDFILL AREA
- EX. OVERHEAD POWER POLE
- EX. CULVERT
- EX. STRUCTURE

NOTES:
1. THE PROJECT IS WORKING WITH 811 AND PRIVATE OIL AND GAS COMPANIES TO LOCATE EXISTING FACILITIES

KEY MAP:

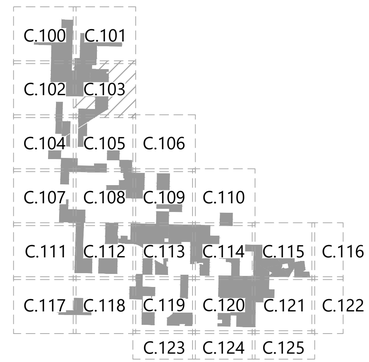

Westwood

Phone (608) 821-6600 8401 Greenway Blvd., Suite 400
Middleton, WI 53562
westwoodps.com

Westwood Professional Services, Inc.

PREPARED FOR:

AREVON

8800 N. Gainey Center Dr. Suite 250
Scottsdale, AZ 85258

REVISIONS:

#	DATE	COMMENT
G	08/25/2021	Preliminary Development Plan

0' 300' 600' 900'

Posey Solar Project

Posey County, Indiana

Existing Conditions

PRELIMINARY
NOT FOR CONSTRUCTION

DATE: 08/25/2021

SHEET: C.103

N:\007286.00-Aev\Permitting\007286-EX-01.dwg, 8/25/2021 1:56 PM, Samantha Maul

SEE SHEET C.102



SEE SHEET C.105

SEE SHEET C.107


LEGEND:

- ACTIVE PARCEL BOUNDARY
- NON-PARTICIPATING PROPERTY
- EX. 10' INDEX CONTOUR
- EX. 2' INTERVAL CONTOUR
- ¼ MILE SOLAR LEASE BUFFER
- EX. ROAD RIGHT OF WAY
- EX. EASEMENT
- EX. ROAD CENTERLINE
- EX. OVERHEAD POWER
- EX. UNDERGROUND OIL LINE
- EX. FIELD LOCATED UNDERGROUND OIL LINE (SEE NOTE 1)
- EX. NATURAL GAS LINE
- EX. COUNTY REGULATED DRAIN CENTERLINE
- EX. TREE LINE
- EX. EDGE OF GRAVEL
- EX. FENCE LINE
- EX. FEMA FLOODPLAIN
- EX. WETLANDS
- EX. CLOSED LANDFILL AREA
- EX. OVERHEAD POWER POLE
- EX. CULVERT
- EX. STRUCTURE

NOTES:

1. THE PROJECT IS WORKING WITH 811 AND PRIVATE OIL AND GAS COMPANIES TO LOCATE EXISTING FACILITIES

KEY MAP:

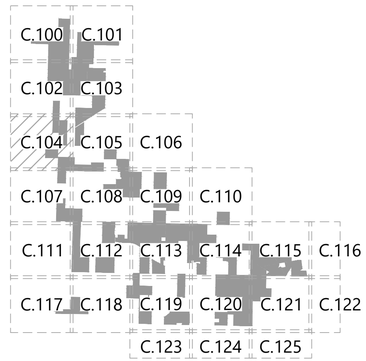

Westwood

Phone (608) 821-6600
8401 Greenway Blvd., Suite 400
Middleton, WI 53562
westwoodps.com

Westwood Professional Services, Inc.

PREPARED FOR:

AREVON

8800 N. Gainey Center Dr. Suite 250
Scottsdale, AZ 85258

REVISIONS:

#	DATE	COMMENT
G	08/25/2021	Preliminary Development Plan

0' 300' 600' 900'

Posey Solar Project

Posey County, Indiana

Existing Conditions

PRELIMINARY
NOT FOR CONSTRUCTION

DATE: 08/25/2021

SHEET: C.104

N:\007286-05\Acad\Permitting\007286-05-01.dwg, 8/25/2021 1:57 PM, Samantha.Maul

SEE SHEET C.103




LEGEND:

- ACTIVE PARCEL BOUNDARY
- NON-PARTICIPATING PROPERTY
- EX. 10' INDEX CONTOUR
- EX. 2' INTERVAL CONTOUR
- 1/4 MILE SOLAR LEASE BUFFER
- EX. ROAD RIGHT OF WAY
- EX. EASEMENT
- EX. ROAD CENTERLINE
- EX. OVERHEAD POWER
- EX. UNDERGROUND OIL LINE
- EX. FIELD LOCATED UNDERGROUND OIL LINE (SEE NOTE 1)
- EX. NATURAL GAS LINE
- EX. COUNTY REGULATED DRAIN CENTERLINE
- EX. TREE LINE
- EX. EDGE OF GRAVEL
- EX. FENCE LINE
- EX. FEMA FLOODPLAIN
- EX. WETLANDS
- EX. CLOSED LANDFILL AREA
- EX. OVERHEAD POWER POLE
- EX. CULVERT
- EX. STRUCTURE

NOTES:
1. THE PROJECT IS WORKING WITH 811 AND PRIVATE OIL AND GAS COMPANIES TO LOCATE EXISTING FACILITIES

KEY MAP:

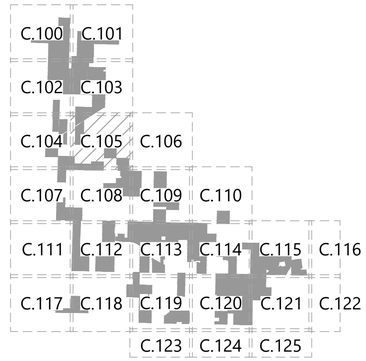

Westwood

Phone (608) 821-6600
8401 Greenway Blvd., Suite 400
Middleton, WI 53562
westwoodps.com

Westwood Professional Services, Inc.

PREPARED FOR:

AREVON

8800 N. Gainey Center Dr. Suite 250
Scottsdale, AZ 85258

REVISIONS:

#	DATE	COMMENT
G	08/25/2021	Preliminary Development Plan

0' 300' 600' 900'

Posey Solar Project

Posey County, Indiana

Existing Conditions

PRELIMINARY
NOT FOR CONSTRUCTION

DATE: 08/25/2021

SHEET: C.105

N:\002736\09-docs\Permitting\002736_EV-03.dwg, 8/25/2021 1:57 PM Samantha Mauel



SEE SHEET C.105

SEE SHEET C.109


LEGEND:

- ACTIVE PARCEL BOUNDARY
- NON-PARTICIPATING PROPERTY
- EX. 10' INDEX CONTOUR
- EX. 2' INTERVAL CONTOUR
- 1/4 MILE SOLAR LEASE BUFFER
- EX. ROAD RIGHT OF WAY
- EX. EASEMENT
- EX. ROAD CENTERLINE
- EX. OVERHEAD POWER
- EX. UNDERGROUND OIL LINE
- EX. FIELD LOCATED UNDERGROUND OIL LINE (SEE NOTE 1)
- EX. NATURAL GAS LINE
- EX. COUNTY REGULATED DRAIN CENTERLINE
- EX. TREE LINE
- EX. EDGE OF GRAVEL
- EX. FENCE LINE
- EX. FEMA FLOODPLAIN
- EX. WETLANDS
- EX. CLOSED LANDFILL AREA
- EX. OVERHEAD POWER POLE
- EX. CULVERT
- EX. STRUCTURE

NOTES:

1. THE PROJECT IS WORKING WITH 811 AND PRIVATE OIL AND GAS COMPANIES TO LOCATE EXISTING FACILITIES

KEY MAP:

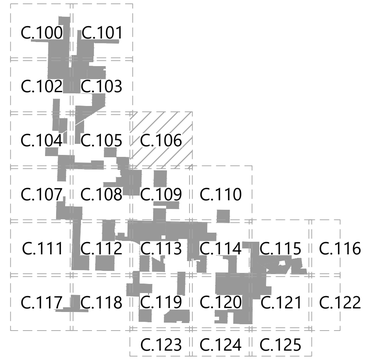

Westwood

Phone (608) 821-6600
8401 Greenway Blvd., Suite 400
Middleton, WI 53562
westwoodps.com

Westwood Professional Services, Inc.

PREPARED FOR:

AREVON

8800 N. Gainey Center Dr. Suite 250
Scottsdale, AZ 85258

REVISIONS:

#	DATE	COMMENT
G	08/25/2021	Preliminary Development Plan

0' 300' 600' 900'

Posey Solar Project

Posey County, Indiana

Existing Conditions

PRELIMINARY
NOT FOR CONSTRUCTION

DATE: 08/25/2021

SHEET: C.106

M:\002736\00\Arev\Permitting\002736_EX.01.dwg 8/25/2021 1:58 PM Samantha Marel

SEE SHEET C.104



SEE SHEET C.108


SEE SHEET C.111

LEGEND:

- ACTIVE PARCEL BOUNDARY
- NON-PARTICIPATING PROPERTY
- EX. 10' INDEX CONTOUR
- EX. 2' INTERVAL CONTOUR
- ¼ MILE SOLAR LEASE BUFFER
- EX. ROAD RIGHT OF WAY
- EX. EASEMENT
- EX. ROAD CENTERLINE
- EX. OVERHEAD POWER
- EX. UNDERGROUND OIL LINE
- EX. FIELD LOCATED UNDERGROUND OIL LINE (SEE NOTE 1)
- EX. NATURAL GAS LINE
- EX. COUNTY REGULATED DRAIN CENTERLINE
- EX. TREE LINE
- EX. EDGE OF GRAVEL
- EX. FENCE LINE
- EX. FEMA FLOODPLAIN
- EX. WETLANDS
- EX. CLOSED LANDFILL AREA
- EX. OVERHEAD POWER POLE
- EX. CULVERT
- EX. STRUCTURE

NOTES:
1. THE PROJECT IS WORKING WITH 811 AND PRIVATE OIL AND GAS COMPANIES TO LOCATE EXISTING FACILITIES

KEY MAP:

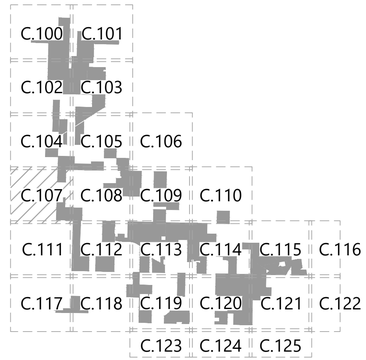

Westwood

Phone (608) 821-6600
8401 Greenway Blvd., Suite 400
Middleton, WI 53562
westwoodps.com

Westwood Professional Services, Inc.

PREPARED FOR:

AREVON

8800 N. Gainey Center Dr. Suite 250
Scottsdale, AZ 85258

REVISIONS:

#	DATE	COMMENT
G	08/25/2021	Preliminary Development Plan

0' 300' 600' 900'

Posey Solar Project

Posey County, Indiana

Existing Conditions

PRELIMINARY
NOT FOR CONSTRUCTION

DATE: 08/25/2021

SHEET: C.107

N:\007286.00-Aerys\Permitting\007286-EX-01.dwg, 8/25/2021 1:58 PM, Samantha Maull

SEE SHEET C.105



SEE SHEET C.112


LEGEND:

- ACTIVE PARCEL BOUNDARY
- NON-PARTICIPATING PROPERTY
- EX. 10' INDEX CONTOUR
- EX. 2' INTERVAL CONTOUR
- 1/4 MILE SOLAR LEASE BUFFER
- EX. ROAD RIGHT OF WAY
- EX. EASEMENT
- EX. ROAD CENTERLINE
- EX. OVERHEAD POWER
- EX. UNDERGROUND OIL LINE
- EX. FIELD LOCATED UNDERGROUND OIL LINE (SEE NOTE 1)
- EX. NATURAL GAS LINE
- EX. COUNTY REGULATED DRAIN CENTERLINE
- EX. TREE LINE
- EX. EDGE OF GRAVEL
- EX. FENCE LINE
- EX. FEMA FLOODPLAIN
- EX. WETLANDS
- EX. CLOSED LANDFILL AREA
- EX. OVERHEAD POWER POLE
- EX. CULVERT
- EX. STRUCTURE

NOTES:

1. THE PROJECT IS WORKING WITH 811 AND PRIVATE OIL AND GAS COMPANIES TO LOCATE EXISTING FACILITIES

KEY MAP:

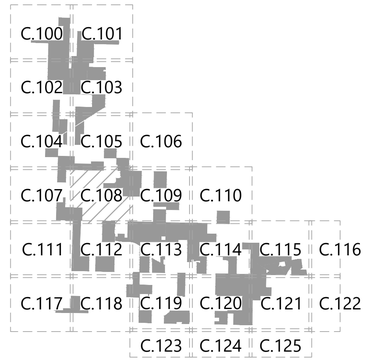

Westwood

Phone (608) 821-6600
8401 Greenway Blvd., Suite 400
Middleton, WI 53562
westwoodps.com

Westwood Professional Services, Inc.

PREPARED FOR:

AREVON

8800 N. Gainey Center Dr. Suite 250
Scottsdale, AZ 85258

REVISIONS:

#	DATE	COMMENT
G	08/25/2021	Preliminary Development Plan

0' 300' 600' 900'

Posey Solar Project

Posey County, Indiana

Existing Conditions

PRELIMINARY
NOT FOR CONSTRUCTION

DATE: 08/25/2021

SHEET: C.108

N:\0027286.00\Civil\Planning\0027286.00_civil_dwg, 8/25/2021 1:59 PM, Samantha Maisel

SEE SHEET C.106



SEE SHEET C.108

SEE SHEET C.110

SEE SHEET C.113


LEGEND:

- ACTIVE PARCEL BOUNDARY
- NON-PARTICIPATING PROPERTY
- EX. 10' INDEX CONTOUR
- EX. 2' INTERVAL CONTOUR
- 1/4 MILE SOLAR LEASE BUFFER
- EX. ROAD RIGHT OF WAY
- EX. EASEMENT
- EX. ROAD CENTERLINE
- EX. OVERHEAD POWER
- EX. UNDERGROUND OIL LINE
- EX. FIELD LOCATED UNDERGROUND OIL LINE (SEE NOTE 1)
- EX. NATURAL GAS LINE
- EX. COUNTY REGULATED DRAIN CENTERLINE
- EX. TREE LINE
- EX. EDGE OF GRAVEL
- EX. FENCE LINE
- EX. FEMA FLOODPLAIN
- EX. WETLANDS
- EX. CLOSED LANDFILL AREA
- EX. OVERHEAD POWER POLE
- EX. CULVERT
- EX. STRUCTURE

NOTES:

1. THE PROJECT IS WORKING WITH 811 AND PRIVATE OIL AND GAS COMPANIES TO LOCATE EXISTING FACILITIES

KEY MAP:

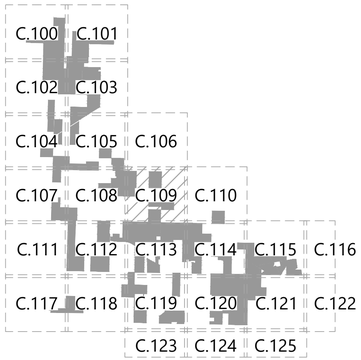

Westwood

Phone (608) 821-6600
8401 Greenway Blvd., Suite 400
Middleton, WI 53562
westwoodps.com

Westwood Professional Services, Inc.

PREPARED FOR:

AREVON

8800 N. Gainey Center Dr. Suite 250
Scottsdale, AZ 85258

REVISIONS:

#	DATE	COMMENT
G	08/25/2021	Preliminary Development Plan

0' 300' 600' 900'

Posey Solar Project

Posey County, Indiana

Existing Conditions

PRELIMINARY
NOT FOR CONSTRUCTION

DATE: 08/25/2021

SHEET: C.109

M:\002286.00\Land\Permitting\002286_EX_01.dwg 8/25/2021 2:00 PM Samantha Marvel



LEGEND:

- ACTIVE PARCEL BOUNDARY
- NON-PARTICIPATING PROPERTY
- EX. 10' INDEX CONTOUR
- EX. 2' INTERVAL CONTOUR
- ¼ MILE SOLAR LEASE BUFFER
- EX. ROAD RIGHT OF WAY
- EX. EASEMENT
- EX. ROAD CENTERLINE
- EX. OVERHEAD POWER
- EX. UNDERGROUND OIL LINE
- EX. FIELD LOCATED UNDERGROUND OIL LINE (SEE NOTE 1)
- EX. NATURAL GAS LINE
- EX. COUNTY REGULATED DRAIN CENTERLINE
- EX. TREE LINE
- EX. EDGE OF GRAVEL
- EX. FENCE LINE
- EX. FEMA FLOODPLAIN
- EX. WETLANDS
- EX. CLOSED LANDFILL AREA
- EX. OVERHEAD POWER POLE
- EX. CULVERT
- EX. STRUCTURE

NOTES:

1. THE PROJECT IS WORKING WITH 811 AND PRIVATE OIL AND GAS COMPANIES TO LOCATE EXISTING FACILITIES

KEY MAP:

C.100 C.101
C.102 C.103
C.104 C.105 C.106
C.107 C.108 C.109 C.110
C.111 C.112 C.113 C.114 C.115 C.116
C.117 C.118 C.119 C.120 C.121 C.122
C.123 C.124 C.125

Westwood

Phone (608) 821-6600
8401 Greenway Blvd., Suite 400
Middleton, WI 53562
westwoodps.com

Westwood Professional Services, Inc.

PREPARED FOR:

AREVON

8800 N. Gainey Center Dr. Suite 250
Scottsdale, AZ 85258

REVISIONS:

#	DATE	COMMENT
G	08/25/2021	Preliminary Development Plan

0' 300' 600' 900'

Posey Solar Project

Posey County, Indiana

Existing Conditions

PRELIMINARY
NOT FOR CONSTRUCTION

DATE: 08/25/2021

SHEET: C.110

N:\007286.00\Design\Permitting\007286.00_01.dwg, 8/25/2021 2:00 PM, Samantha Maud

SEE SHEET C.107



SEE SHEET C.112


SEE SHEET C.117

LEGEND:

- ACTIVE PARCEL BOUNDARY
- NON-PARTICIPATING PROPERTY
- EX. 10' INDEX CONTOUR
- EX. 2' INTERVAL CONTOUR
- 1/4 MILE SOLAR LEASE BUFFER
- EX. ROAD RIGHT OF WAY
- EX. EASEMENT
- EX. ROAD CENTERLINE
- EX. OVERHEAD POWER
- EX. UNDERGROUND OIL LINE
- EX. FIELD LOCATED UNDERGROUND OIL LINE (SEE NOTE 1)
- EX. NATURAL GAS LINE
- EX. COUNTY REGULATED DRAIN CENTERLINE
- EX. TREE LINE
- EX. EDGE OF GRAVEL
- EX. FENCE LINE
- EX. FEMA FLOODPLAIN
- EX. WETLANDS
- EX. CLOSED LANDFILL AREA
- EX. OVERHEAD POWER POLE
- EX. CULVERT
- EX. STRUCTURE

NOTES:
1. THE PROJECT IS WORKING WITH 811 AND PRIVATE OIL AND GAS COMPANIES TO LOCATE EXISTING FACILITIES

KEY MAP:

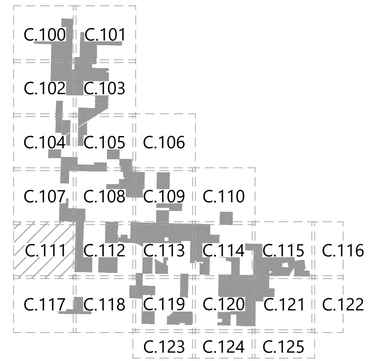

Westwood

Phone (608) 821-6600
8401 Greenway Blvd., Suite 400
Middleton, WI 53562
westwoodps.com

Westwood Professional Services, Inc.

PREPARED FOR:

AREVON

8800 N. Gainey Center Dr. Suite 250
Scottsdale, AZ 85258

REVISIONS:

#	DATE	COMMENT
G	08/25/2021	Preliminary Development Plan

0' 300' 600' 900'

Posey Solar Project

Posey County, Indiana

Existing Conditions


PRELIMINARY
NOT FOR CONSTRUCTION

DATE: 08/25/2021

SHEET: C.111

N:\2021\7286.00\Design\Survey\2021286.00_EX_01.dwg, 8/25/2021 2:01 PM, Samantha Maust

SEE SHEET C.108

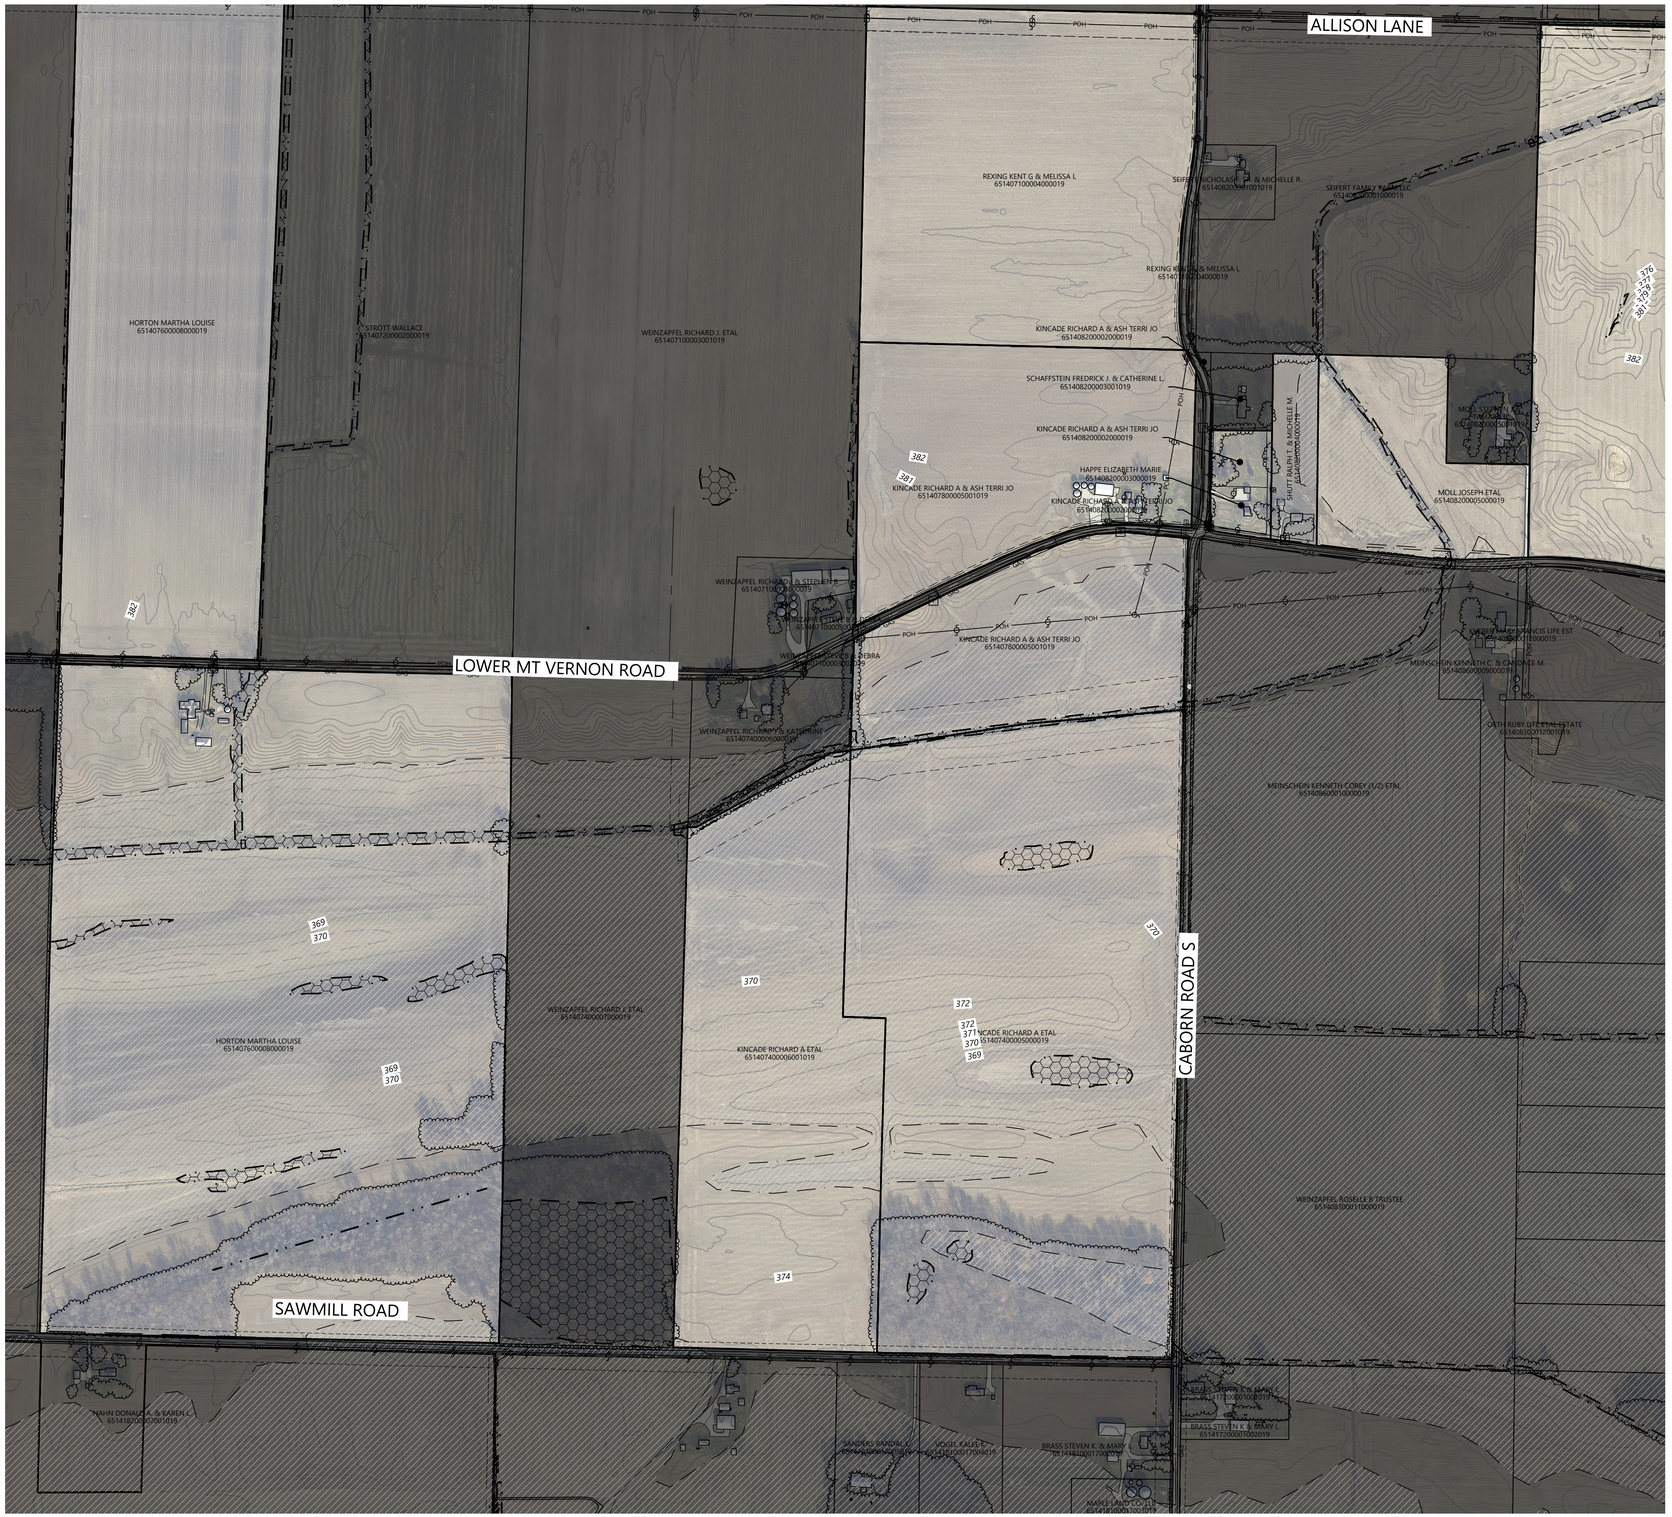

SEE SHEET C.111

SEE SHEET C.113


SEE SHEET C.118

LEGEND:

- ACTIVE PARCEL BOUNDARY
- NON-PARTICIPATING PROPERTY
- EX. 10' INDEX CONTOUR
- EX. 2' INTERVAL CONTOUR
- ¼ MILE SOLAR LEASE BUFFER
- EX. ROAD RIGHT OF WAY
- EX. EASEMENT
- EX. ROAD CENTERLINE
- POH — EX. OVERHEAD POWER
- OIL — EX. UNDERGROUND OIL LINE
- OIL — EX. FIELD LOCATED UNDERGROUND OIL LINE (SEE NOTE 1)
- GAS — EX. NATURAL GAS LINE
- DT — EX. COUNTY REGULATED DRAIN CENTERLINE
- EX. TREE LINE
- EX. EDGE OF GRAVEL
- EX. FENCE LINE
- EX. FEMA FLOODPLAIN
- EX. WETLANDS
- EX. CLOSED LANDFILL AREA
- EX. OVERHEAD POWER POLE
- EX. CULVERT
- EX. STRUCTURE

NOTES:
1. THE PROJECT IS WORKING WITH 811 AND PRIVATE OIL AND GAS COMPANIES TO LOCATE EXISTING FACILITIES

KEY MAP:

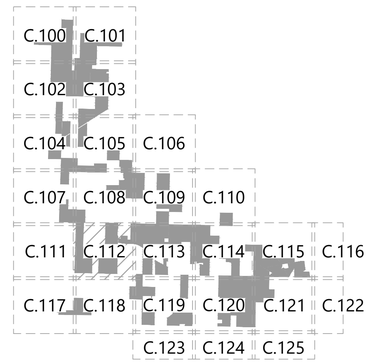

Westwood

Phone (608) 821-6600
8401 Greenway Blvd., Suite 400
Middleton, WI 53562
westwoodps.com

Westwood Professional Services, Inc.

PREPARED FOR:

AREVON

8800 N. Gainey Center Dr. Suite 250
Scottsdale, AZ 85258

REVISIONS:

#	DATE	COMMENT
G	08/25/2021	Preliminary Development Plan

0' 300' 600' 900'

Posey Solar Project

Posey County, Indiana

Existing Conditions

PRELIMINARY
NOT FOR CONSTRUCTION

DATE: 08/25/2021

SHEET: C.112

N:\0027286-00\Acad\Permitting\0027286-00_01.dwg, 8/25/2021 2:03 PM, Samantha.Maue

SEE SHEET C.109



SEE SHEET C.112

SEE SHEET C.114


SEE SHEET C.119

LEGEND:

- ACTIVE PARCEL BOUNDARY
- NON-PARTICIPATING PROPERTY
- EX. 10' INDEX CONTOUR
- EX. 2' INTERVAL CONTOUR
- 1/4 MILE SOLAR LEASE BUFFER
- EX. ROAD RIGHT OF WAY
- EX. EASEMENT
- EX. ROAD CENTERLINE
- EX. OVERHEAD POWER
- EX. UNDERGROUND OIL LINE
- EX. FIELD LOCATED UNDERGROUND OIL LINE (SEE NOTE 1)
- EX. NATURAL GAS LINE
- EX. COUNTY REGULATED DRAIN CENTERLINE
- EX. TREE LINE
- EX. EDGE OF GRAVEL
- EX. FENCE LINE
- EX. FEMA FLOODPLAIN
- EX. WETLANDS
- EX. CLOSED LANDFILL AREA
- EX. OVERHEAD POWER POLE
- EX. CULVERT
- EX. STRUCTURE

NOTES:
1. THE PROJECT IS WORKING WITH 811 AND PRIVATE OIL AND GAS COMPANIES TO LOCATE EXISTING FACILITIES

KEY MAP:

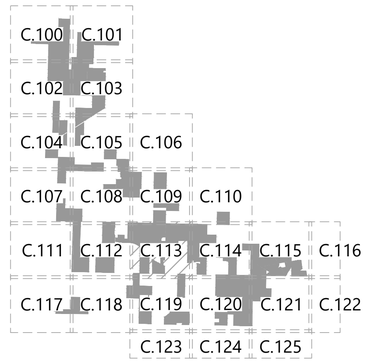

Westwood

Phone (608) 821-6600
8401 Greenway Blvd., Suite 400
Middleton, WI 53562
westwoodps.com

Westwood Professional Services, Inc.

PREPARED FOR:

AREVON

8800 N. Gainey Center Dr. Suite 250
Scottsdale, AZ 85258

REVISIONS:

#	DATE	COMMENT
G	08/25/2021	Preliminary Development Plan

0' 300' 600' 900'

Posey Solar Project

Posey County, Indiana

Existing Conditions

PRELIMINARY
NOT FOR CONSTRUCTION

DATE: 08/25/2021

SHEET: C.113

N:\002286.00\dwg\Permitting\002286-SV-01.dwg, 8/25/2021 2:07 PM, Samantha Maxel

SEE SHEET C.110




LEGEND:

- ACTIVE PARCEL BOUNDARY
- NON-PARTICIPATING PROPERTY
- EX. 10' INDEX CONTOUR
- EX. 2' INTERVAL CONTOUR
- ¼ MILE SOLAR LEASE BUFFER
- EX. ROAD RIGHT OF WAY
- EX. EASEMENT
- EX. ROAD CENTERLINE
- EX. OVERHEAD POWER
- EX. UNDERGROUND OIL LINE
- EX. FIELD LOCATED UNDERGROUND OIL LINE (SEE NOTE 1)
- EX. NATURAL GAS LINE
- EX. COUNTY REGULATED DRAIN CENTERLINE
- EX. TREE LINE
- EX. EDGE OF GRAVEL
- EX. FENCE LINE
- EX. FEMA FLOODPLAIN
- EX. WETLANDS
- EX. CLOSED LANDFILL AREA
- EX. OVERHEAD POWER POLE
- EX. CULVERT
- EX. STRUCTURE

NOTES:
1. THE PROJECT IS WORKING WITH 811 AND PRIVATE OIL AND GAS COMPANIES TO LOCATE EXISTING FACILITIES

KEY MAP:

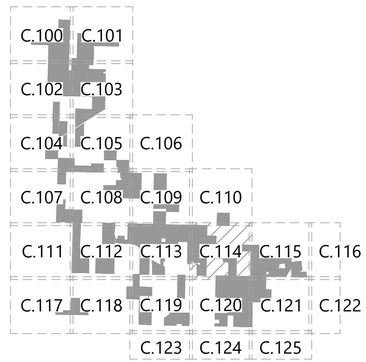

Westwood

Phone (608) 821-6600
8401 Greenway Blvd., Suite 400
Middleton, WI 53562
westwoodps.com

Westwood Professional Services, Inc.

PREPARED FOR:

AREVON

8800 N. Gainey Center Dr. Suite 250
Scottsdale, AZ 85258

REVISIONS:

#	DATE	COMMENT
G	08/25/2021	Preliminary Development Plan



Posey Solar Project

Posey County, Indiana


Existing Conditions

PRELIMINARY
NOT FOR CONSTRUCTION

DATE: 08/25/2021

SHEET: C.114

N:\0027286.00\Survey\Planning\0027286.00_01.dwg, 8/25/2021 2:03 PM, Samantha Maisel

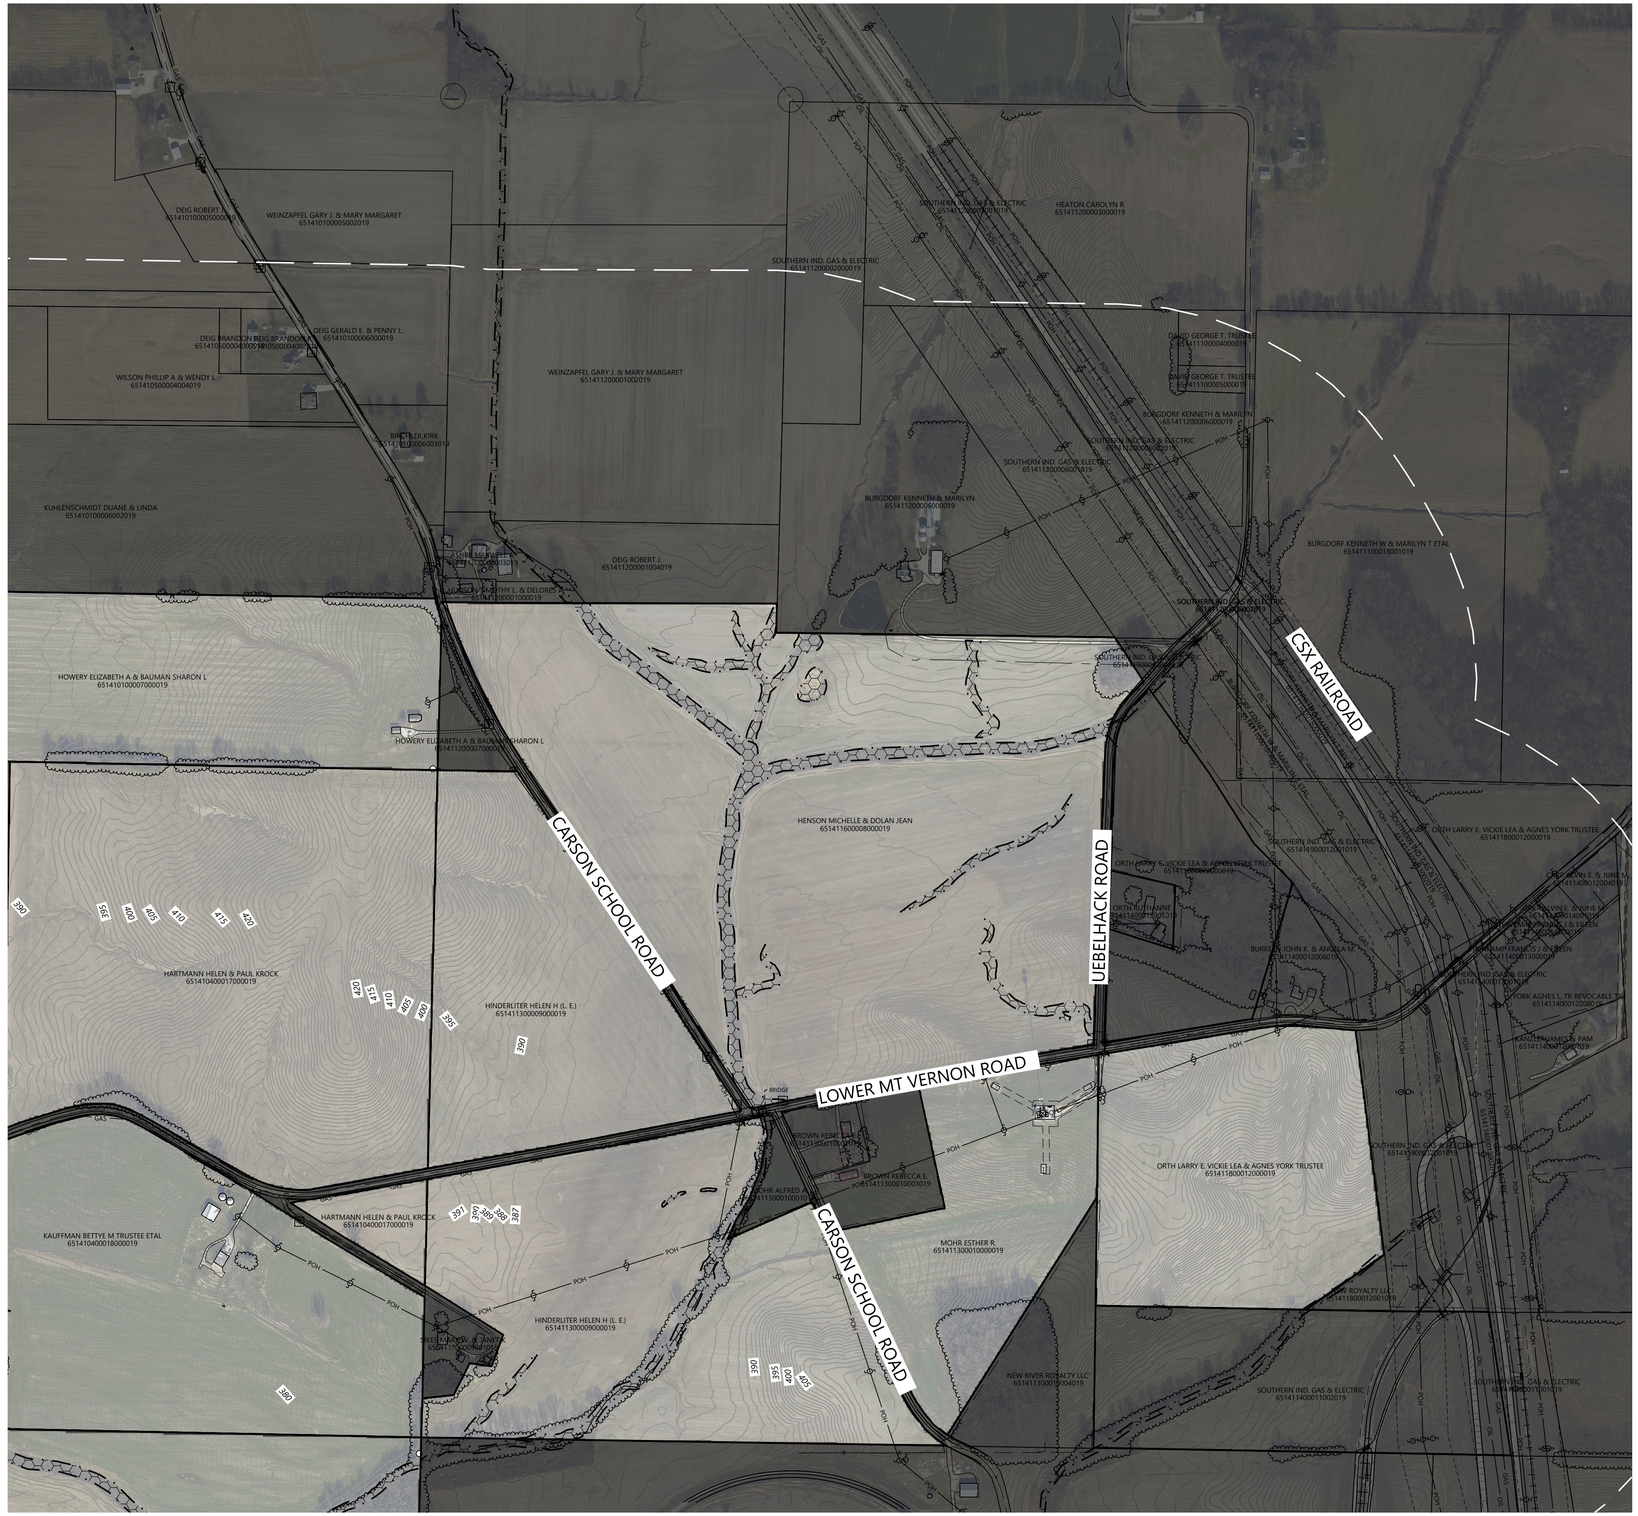


LEGEND:

- ACTIVE PARCEL BOUNDARY
- NON-PARTICIPATING PROPERTY
- EX. 10' INDEX CONTOUR
- EX. 2' INTERVAL CONTOUR
- ¼ MILE SOLAR LEASE BUFFER
- EX. ROAD RIGHT OF WAY
- EX. EASEMENT
- EX. ROAD CENTERLINE
- EX. OVERHEAD POWER
- EX. UNDERGROUND OIL LINE
- EX. FIELD LOCATED UNDERGROUND OIL LINE (SEE NOTE 1)
- EX. NATURAL GAS LINE
- EX. COUNTY REGULATED DRAIN CENTERLINE
- EX. TREE LINE
- EX. EDGE OF GRAVEL
- EX. FENCE LINE
- EX. FEMA FLOODPLAIN
- EX. WETLANDS
- EX. CLOSED LANDFILL AREA
- EX. OVERHEAD POWER POLE
- EX. CULVERT
- EX. STRUCTURE

NOTES:
1. THE PROJECT IS WORKING WITH 811 AND PRIVATE OIL AND GAS COMPANIES TO LOCATE EXISTING FACILITIES

KEY MAP:

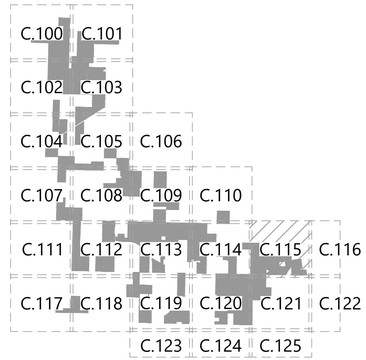

Westwood

Phone (608) 821-6600 8401 Greenway Blvd., Suite 400
Middleton, WI 53562
westwoodps.com

Westwood Professional Services, Inc.


PREPARED FOR:

AREVON

8800 N. Gainey Center Dr. Suite 250
Scottsdale, AZ 85258

REVISIONS:

#	DATE	COMMENT
G	08/25/2021	Preliminary Development Plan

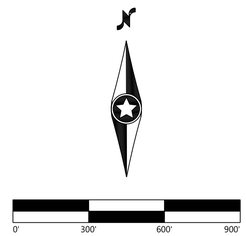

Posey Solar Project

Posey County, Indiana

Existing Conditions

PRELIMINARY
NOT FOR CONSTRUCTION

DATE: 08/25/2021

SHEET: C.115

N:\007286-05-Aev\Permitting\007286-EX-01.dwg, 8/25/2021 2:04 PM, Samantha Maisel




LEGEND:


- ACTIVE PARCEL BOUNDARY
- NON-PARTICIPATING PROPERTY
- EX. 10' INDEX CONTOUR
- EX. 2' INTERVAL CONTOUR
- 1/4 MILE SOLAR LEASE BUFFER
- EX. ROAD RIGHT OF WAY
- EX. EASEMENT
- EX. ROAD CENTERLINE
- POH — EX. OVERHEAD POWER
- OIL — EX. UNDERGROUND OIL LINE
- OIL — EX. FIELD LOCATED UNDERGROUND OIL LINE (SEE NOTE 1)
- GAS — EX. NATURAL GAS LINE
- DT — EX. COUNTY REGULATED DRAIN CENTERLINE
- EX. TREE LINE
- EX. EDGE OF GRAVEL
- EX. FENCE LINE
- EX. FEMA FLOODPLAIN
- EX. WETLANDS
- EX. CLOSED LANDFILL AREA
- EX. OVERHEAD POWER POLE
- EX. CULVERT
- EX. STRUCTURE

NOTES:

1. THE PROJECT IS WORKING WITH 811 AND PRIVATE OIL AND GAS COMPANIES TO LOCATE EXISTING FACILITIES

KEY MAP:

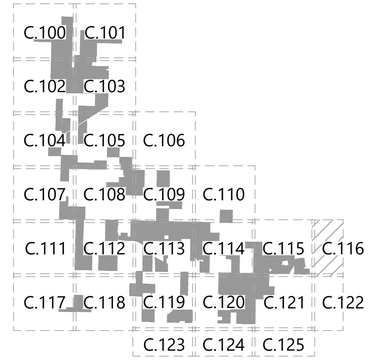

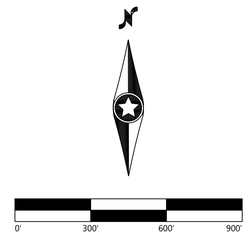

Westwood

Phone (608) 821-6600
8401 Greenway Blvd., Suite 400
Middleton, WI 53562
westwoodps.com

Westwood Professional Services, Inc.

PREPARED FOR:

AREVON

8800 N. Gainey Center Dr. Suite 250
Scottsdale, AZ 85258

REVISIONS:

#	DATE	COMMENT
G	08/25/2021	Preliminary Development Plan

Posey Solar Project

Posey County, Indiana

Existing Conditions

PRELIMINARY
NOT FOR CONSTRUCTION

DATE: 08/25/2021

SHEET: C.116

N:\0027286.00\Data\Planning\0027286.00_civ_dwg_8/25/2021 2:05 PM Samantha Maust

SEE SHEET C.111



SEE SHEET C.118


LEGEND:

- ACTIVE PARCEL BOUNDARY
- NON-PARTICIPATING PROPERTY
- EX. 10' INDEX CONTOUR
- EX. 2' INTERVAL CONTOUR
- 1/4 MILE SOLAR LEASE BUFFER
- EX. ROAD RIGHT OF WAY
- EX. EASEMENT
- EX. ROAD CENTERLINE
- EX. OVERHEAD POWER
- EX. UNDERGROUND OIL LINE
- EX. FIELD LOCATED UNDERGROUND OIL LINE (SEE NOTE 1)
- EX. NATURAL GAS LINE
- EX. COUNTY REGULATED DRAIN CENTERLINE
- EX. TREE LINE
- EX. EDGE OF GRAVEL
- EX. FENCE LINE
- EX. FEMA FLOODPLAIN
- EX. WETLANDS
- EX. CLOSED LANDFILL AREA
- EX. OVERHEAD POWER POLE
- EX. CULVERT
- EX. STRUCTURE

NOTES:

1. THE PROJECT IS WORKING WITH 811 AND PRIVATE OIL AND GAS COMPANIES TO LOCATE EXISTING FACILITIES

KEY MAP:

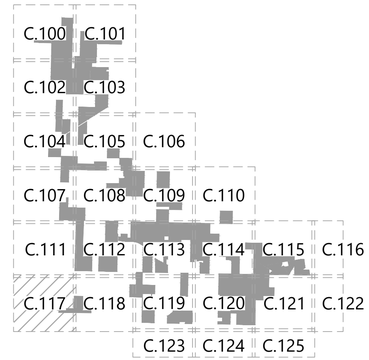

Westwood

Phone (608) 821-6600 8401 Greenway Blvd., Suite 400
Middleton, WI 53562
westwoodps.com

Westwood Professional Services, Inc.

PREPARED FOR:

AREVON

8800 N. Gainey Center Dr. Suite 250
Scottsdale, AZ 85258

REVISIONS:

#	DATE	COMMENT
G	08/25/2021	Preliminary Development Plan

0' 300' 600' 900'

Posey Solar Project

Posey County, Indiana


Existing Conditions

PRELIMINARY
NOT FOR CONSTRUCTION

DATE: 08/25/2021

SHEET: C.117

M:\2022\06.09\Survey\Plan\Drawings\202206.09_EX_01.dwg, 8/25/2021 2:06 PM, Samantha Marvel

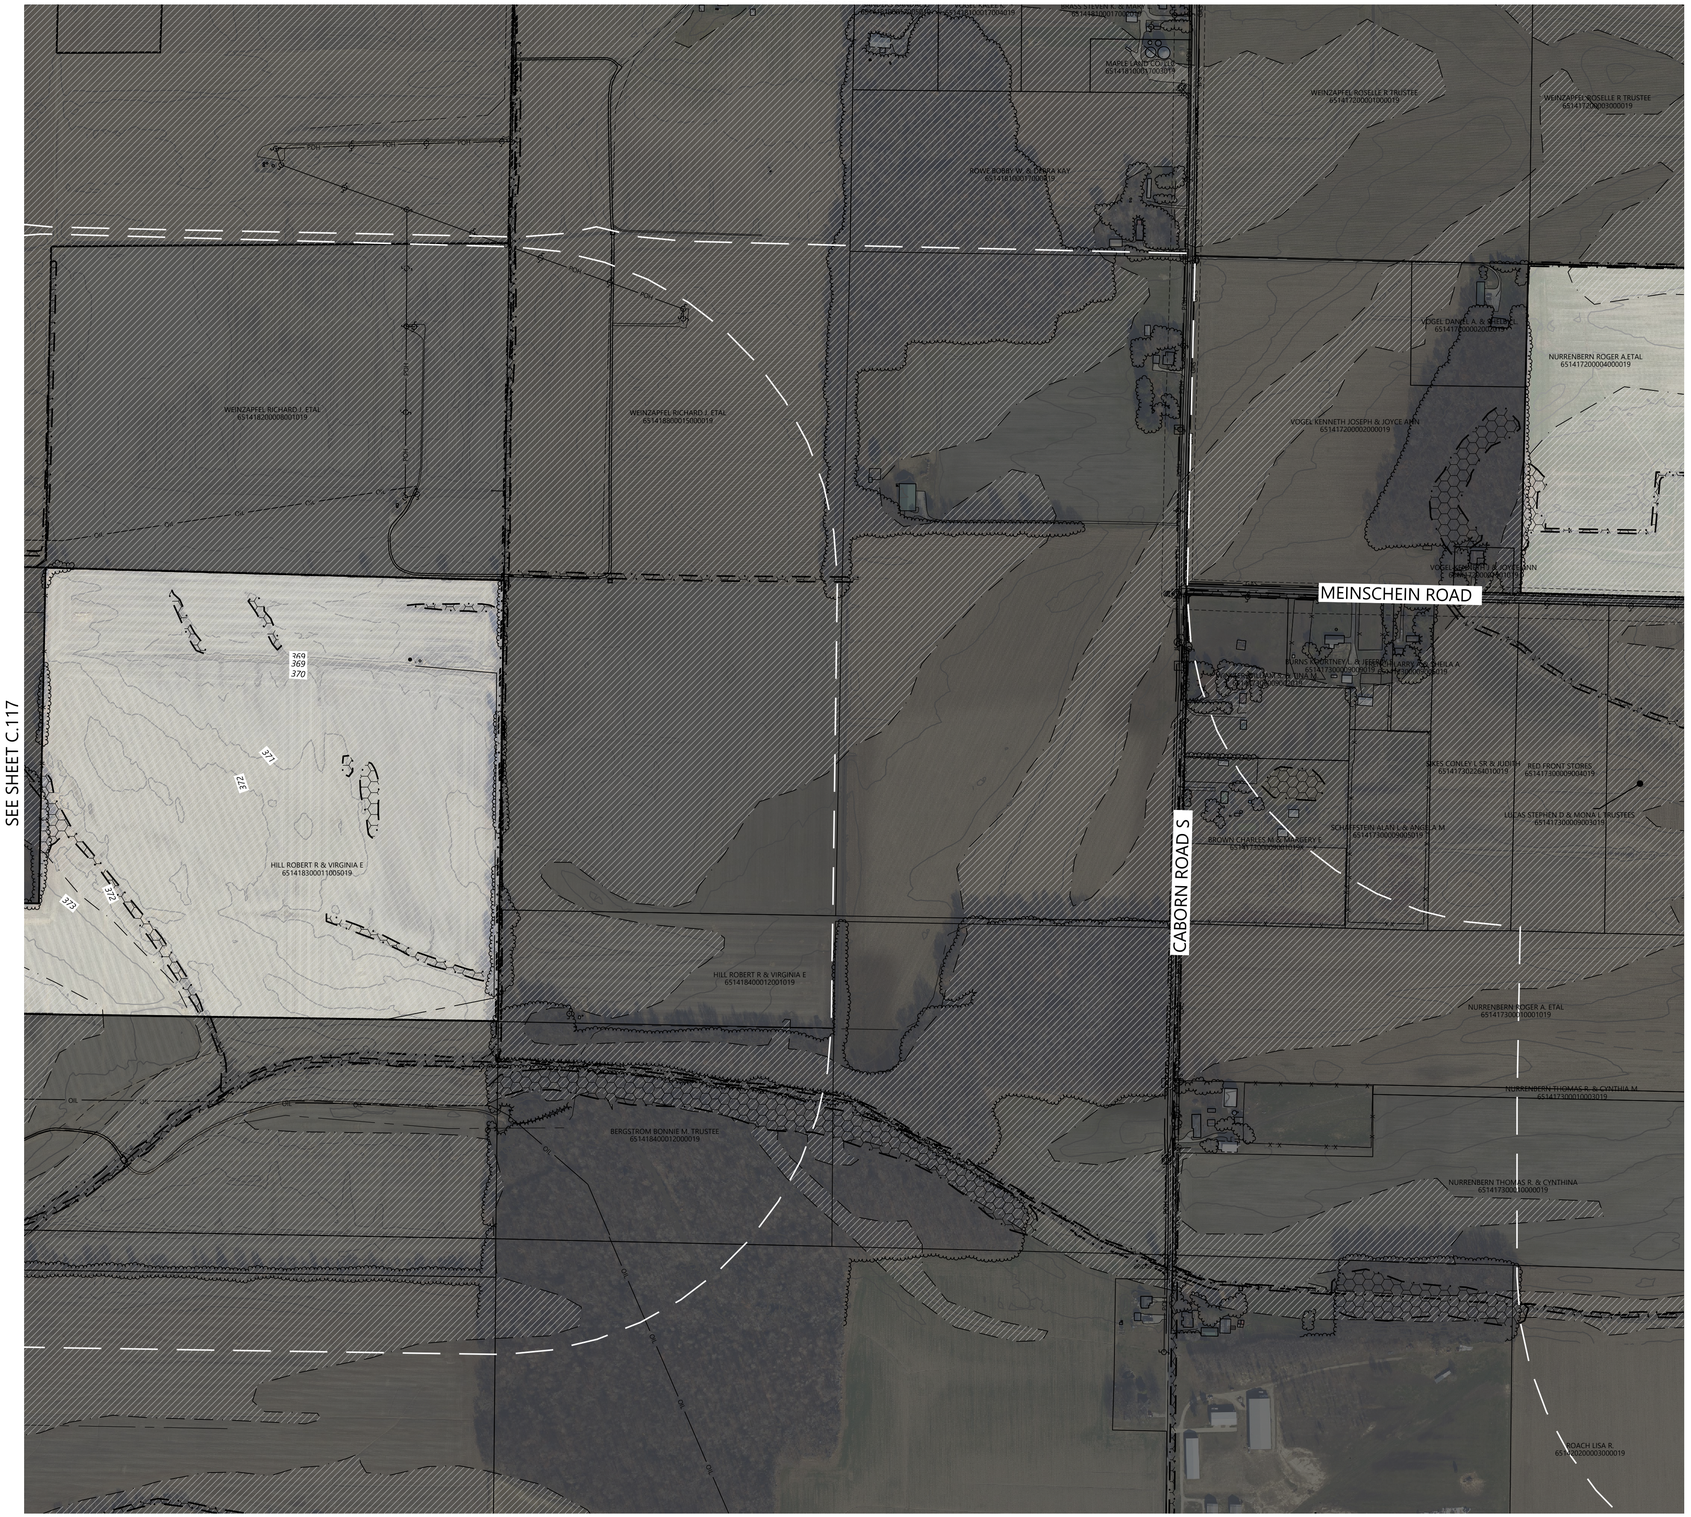


LEGEND:

- ACTIVE PARCEL BOUNDARY
- NON-PARTICIPATING PROPERTY
- EX. 10' INDEX CONTOUR
- EX. 2' INTERVAL CONTOUR
- 1/4 MILE SOLAR LEASE BUFFER
- EX. ROAD RIGHT OF WAY
- EX. EASEMENT
- EX. ROAD CENTERLINE
- EX. OVERHEAD POWER
- EX. UNDERGROUND OIL LINE
- EX. FIELD LOCATED UNDERGROUND OIL LINE (SEE NOTE 1)
- EX. NATURAL GAS LINE
- EX. COUNTY REGULATED DRAIN CENTERLINE
- EX. TREE LINE
- EX. EDGE OF GRAVEL
- EX. FENCE LINE
- EX. FEMA FLOODPLAIN
- EX. WETLANDS
- EX. CLOSED LANDFILL AREA
- EX. OVERHEAD POWER POLE
- EX. CULVERT
- EX. STRUCTURE

NOTES:
1. THE PROJECT IS WORKING WITH 811 AND PRIVATE OIL AND GAS COMPANIES TO LOCATE EXISTING FACILITIES

KEY MAP:

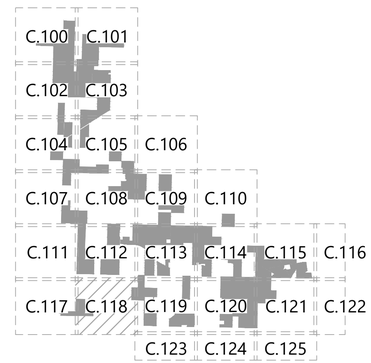

Westwood

Phone (608) 821-6600 8401 Greenway Blvd., Suite 400
Middleton, WI 53562
westwoodps.com

Westwood Professional Services, Inc.

PREPARED FOR:

AREVON

8800 N. Gainey Center Dr. Suite 250
Scottsdale, AZ 85258

REVISIONS:

#	DATE	COMMENT
G	08/25/2021	Preliminary Development Plan

0' 300' 600' 900'

Posey Solar Project

Posey County, Indiana

Existing Conditions

PRELIMINARY
NOT FOR CONSTRUCTION

DATE: 08/25/2021

SHEET: C.118

N:\0027286.00\Layout\Drawings\0027286.00_EX_01.dwg, 8/25/2021 2:06 PM, Samantha.Maurel

SEE SHEET C.113



SEE SHEET C.118

SEE SHEET C.120

SEE SHEET C.123

LEGEND:

- ACTIVE PARCEL BOUNDARY
- NON-PARTICIPATING PROPERTY
- EX. 10' INDEX CONTOUR
- EX. 2' INTERVAL CONTOUR
- ¼ MILE SOLAR LEASE BUFFER
- EX. ROAD RIGHT OF WAY
- EX. EASEMENT
- EX. ROAD CENTERLINE
- EX. OVERHEAD POWER
- EX. UNDERGROUND OIL LINE
- EX. FIELD LOCATED UNDERGROUND OIL LINE (SEE NOTE 1)
- EX. NATURAL GAS LINE
- EX. COUNTY REGULATED DRAIN CENTERLINE
- EX. TREE LINE
- EX. EDGE OF GRAVEL
- EX. FENCE LINE
- EX. FEMA FLOODPLAIN
- EX. WETLANDS
- EX. CLOSED LANDFILL AREA
- EX. OVERHEAD POWER POLE
- EX. CULVERT
- EX. STRUCTURE

NOTES:

1. THE PROJECT IS WORKING WITH 811 AND PRIVATE OIL AND GAS COMPANIES TO LOCATE EXISTING FACILITIES

KEY MAP:

C.100 C.101
C.102 C.103
C.104 C.105 C.106
C.107 C.108 C.109 C.110
C.111 C.112 C.113 C.114 C.115 C.116
C.117 C.118 C.119 C.120 C.121 C.122
C.123 C.124 C.125

Westwood

Phone (608) 821-6600 8401 Greenway Blvd., Suite 400
Middleton, WI 53562
westwoodps.com

Westwood Professional Services, Inc.

PREPARED FOR:

AREVON

8800 N. Gainey Center Dr. Suite 250
Scottsdale, AZ 85258

REVISIONS:

#	DATE	COMMENT
G	08/25/2021	Preliminary Development Plan

0' 300' 600' 900'

Posey Solar Project

Posey County, Indiana

Existing Conditions


PRELIMINARY
NOT FOR CONSTRUCTION

DATE: 08/25/2021

SHEET: C.119

N:\0027286.00\Design\Permitting\0027286.00_01.dwg, 8/25/2021 2:07 PM, Samantha.Maull

SEE SHEET C.114

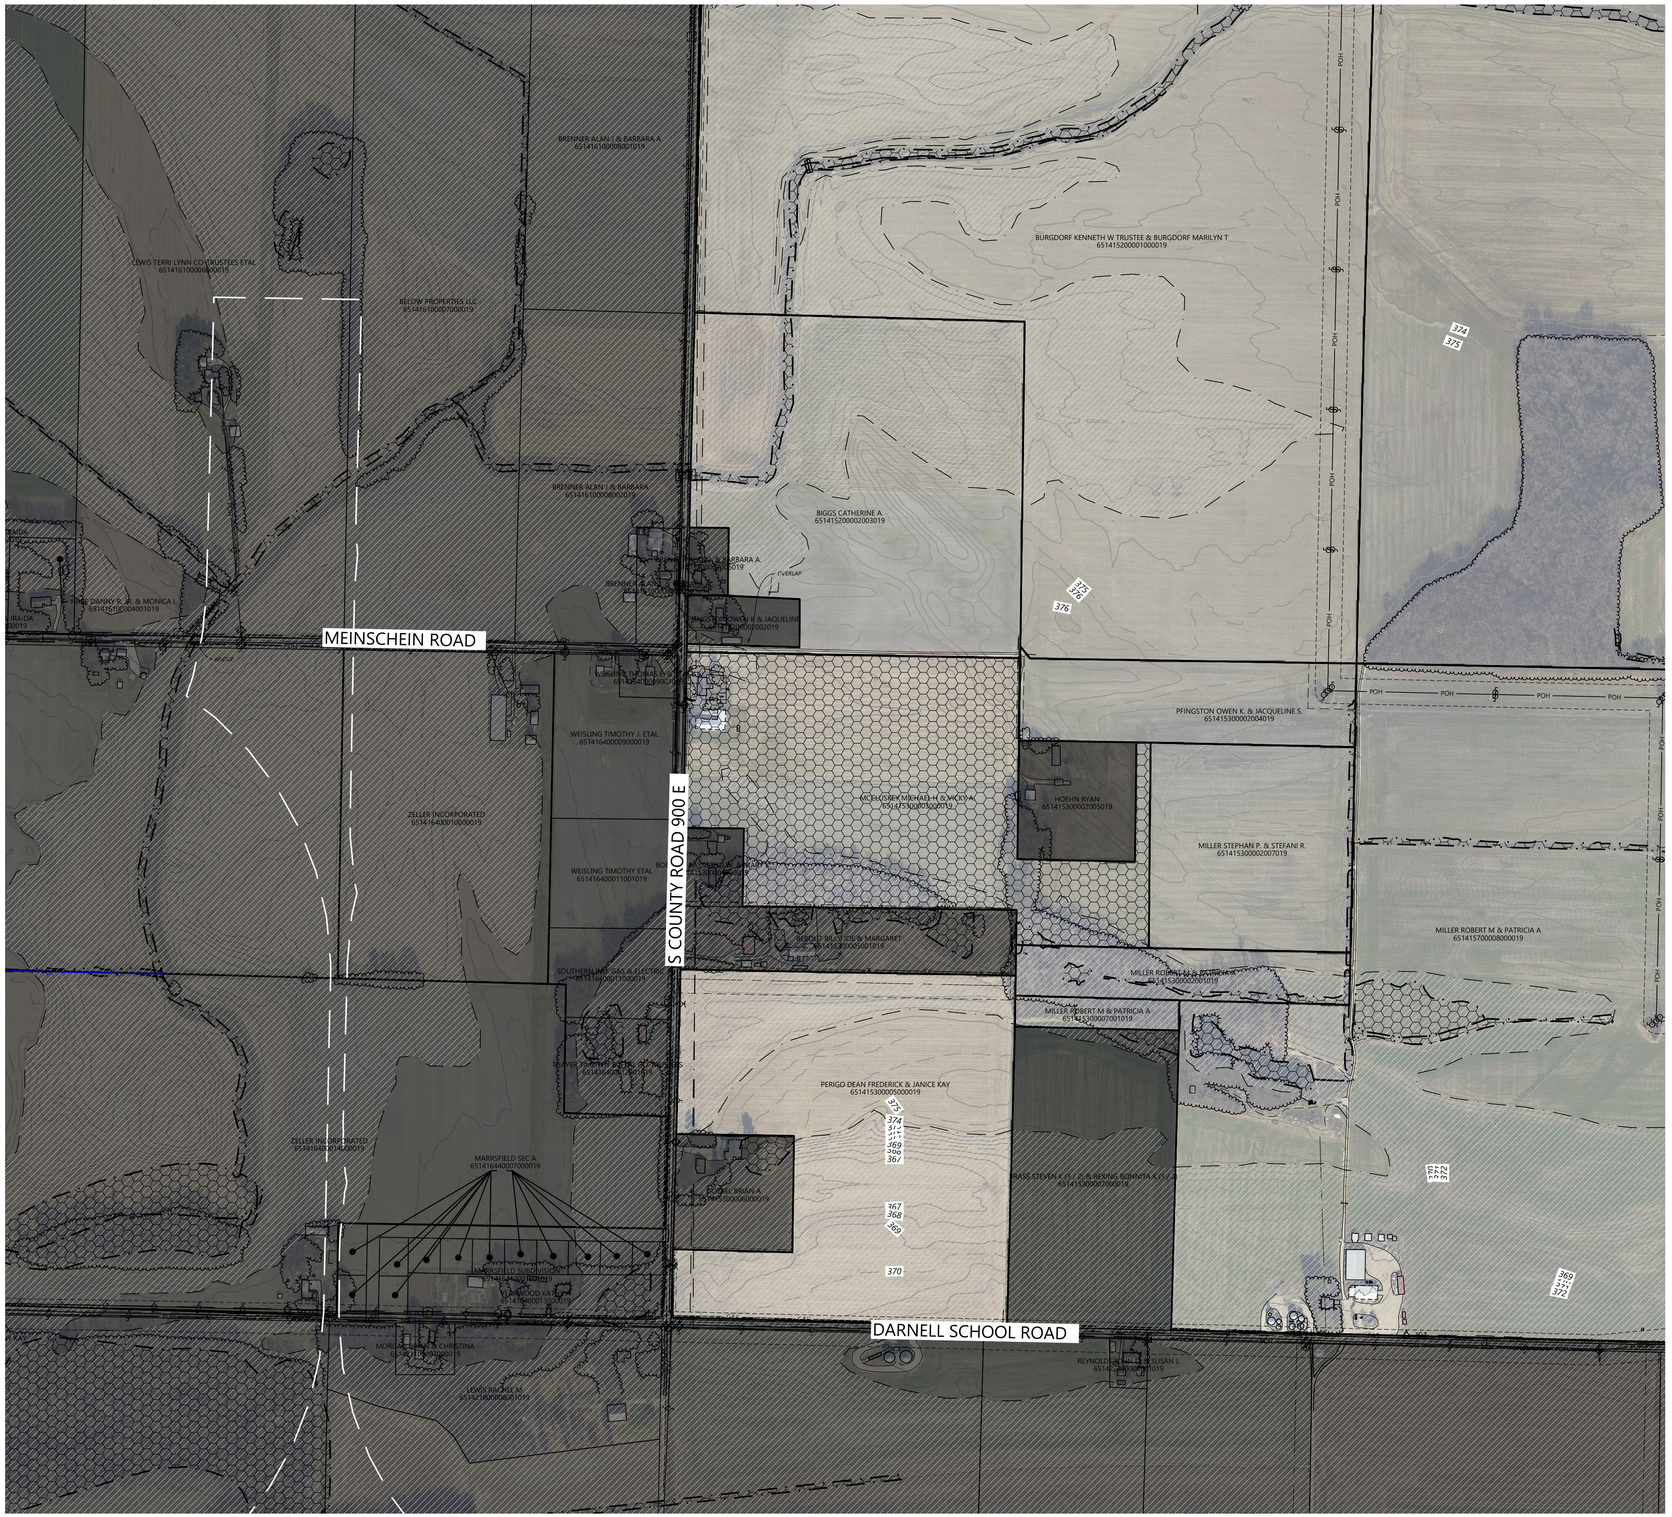

SEE SHEET C.119

SEE SHEET C.121

SEE SHEET C.124


LEGEND:

- ACTIVE PARCEL BOUNDARY
- NON-PARTICIPATING PROPERTY
- EX. 10' INDEX CONTOUR
- EX. 2' INTERVAL CONTOUR
- 1/4 MILE SOLAR LEASE BUFFER
- EX. ROAD RIGHT OF WAY
- EX. EASEMENT
- EX. ROAD CENTERLINE
- EX. OVERHEAD POWER
- EX. UNDERGROUND OIL LINE
- EX. FIELD LOCATED UNDERGROUND OIL LINE (SEE NOTE 1)
- EX. NATURAL GAS LINE
- EX. COUNTY REGULATED DRAIN CENTERLINE
- EX. TREE LINE
- EX. EDGE OF GRAVEL
- EX. FENCE LINE
- EX. FEMA FLOODPLAIN
- EX. WETLANDS
- EX. CLOSED LANDFILL AREA
- EX. OVERHEAD POWER POLE
- EX. CULVERT
- EX. STRUCTURE

NOTES:

1. THE PROJECT IS WORKING WITH 811 AND PRIVATE OIL AND GAS COMPANIES TO LOCATE EXISTING FACILITIES

KEY MAP:

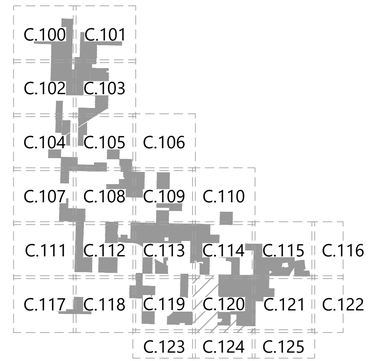

Westwood

Phone (608) 821-6600
8401 Greenway Blvd., Suite 400
Middleton, WI 53562
westwoodps.com

Westwood Professional Services, Inc.

PREPARED FOR:

AREVON

8800 N. Gainey Center Dr. Suite 250
Scottsdale, AZ 85258

REVISIONS:

#	DATE	COMMENT
G	08/25/2021	Preliminary Development Plan

0' 300' 600' 900'

Posey Solar Project

Posey County, Indiana

Existing Conditions

PRELIMINARY
NOT FOR CONSTRUCTION

DATE: 08/25/2021

SHEET: C.120

N:\0017286-OS-Aerial\Permitting\0017286-EX-01.dwg, 8/25/2021 2:08 PM, Samantha.Maruf

SEE SHEET C.115



SEE SHEET C.120

SEE SHEET C.122


SEE SHEET C.125

LEGEND:

- ACTIVE PARCEL BOUNDARY
- NON-PARTICIPATING PROPERTY
- EX. 10' INDEX CONTOUR
- EX. 2' INTERVAL CONTOUR
- 1/4 MILE SOLAR LEASE BUFFER
- EX. ROAD RIGHT OF WAY
- EX. EASEMENT
- EX. ROAD CENTERLINE
- EX. OVERHEAD POWER
- EX. UNDERGROUND OIL LINE
- EX. FIELD LOCATED UNDERGROUND OIL LINE (SEE NOTE 1)
- EX. NATURAL GAS LINE
- EX. COUNTY REGULATED DRAIN CENTERLINE
- EX. TREE LINE
- EX. EDGE OF GRAVEL
- EX. FENCE LINE
- EX. FEMA FLOODPLAIN
- EX. WETLANDS
- EX. CLOSED LANDFILL AREA
- EX. OVERHEAD POWER POLE
- EX. CULVERT
- EX. STRUCTURE

NOTES:
1. THE PROJECT IS WORKING WITH 811 AND PRIVATE OIL AND GAS COMPANIES TO LOCATE EXISTING FACILITIES

KEY MAP:

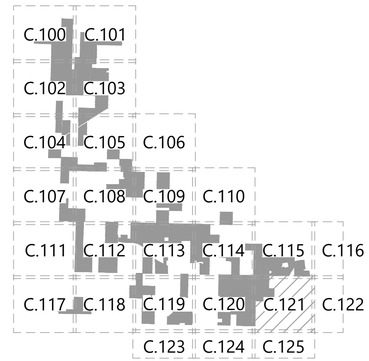

Westwood

Phone (608) 821-6600
8401 Greenway Blvd., Suite 400
Middleton, WI 53562
westwoodps.com

Westwood Professional Services, Inc.

PREPARED FOR:

AREVON

8800 N. Gainey Center Dr. Suite 250
Scottsdale, AZ 85258

REVISIONS:

#	DATE	COMMENT
G	08/25/2021	Preliminary Development Plan

0' 300' 600' 900'

Posey Solar Project

Posey County, Indiana

Existing Conditions

PRELIMINARY
NOT FOR CONSTRUCTION

DATE: 08/25/2021

SHEET: C.121

N:\0032286.00-Aurora\Permitting\0032286.EX.01.dwg, 8/25/2021 2:09 PM, Samantha Mund

SEE SHEET C.116




SEE SHEET C.121

LEGEND:

- ACTIVE PARCEL BOUNDARY
- NON-PARTICIPATING PROPERTY
- EX. 10' INDEX CONTOUR
- EX. 2' INTERVAL CONTOUR
- ¼ MILE SOLAR LEASE BUFFER
- EX. ROAD RIGHT OF WAY
- EX. EASEMENT
- EX. ROAD CENTERLINE
- EX. OVERHEAD POWER
- EX. UNDERGROUND OIL LINE
- EX. FIELD LOCATED UNDERGROUND OIL LINE (SEE NOTE 1)
- EX. NATURAL GAS LINE
- EX. COUNTY REGULATED DRAIN CENTERLINE
- EX. TREE LINE
- EX. EDGE OF GRAVEL
- EX. FENCE LINE
- EX. FEMA FLOODPLAIN
- EX. WETLANDS
- EX. CLOSED LANDFILL AREA
- EX. OVERHEAD POWER POLE
- EX. CULVERT
- EX. STRUCTURE

NOTES:
1. THE PROJECT IS WORKING WITH 811 AND PRIVATE OIL AND GAS COMPANIES TO LOCATE EXISTING FACILITIES

KEY MAP:

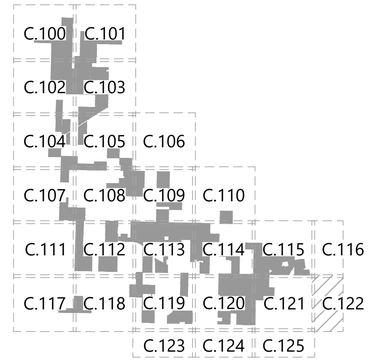

Westwood

Phone (608) 821-6600
8401 Greenway Blvd., Suite 400
Middleton, WI 53562
westwoodps.com

Westwood Professional Services, Inc.


PREPARED FOR:

AREVON

8800 N. Gainey Center Dr. Suite 250
Scottsdale, AZ 85258

REVISIONS:

#	DATE	COMMENT
G	08/25/2021	Preliminary Development Plan

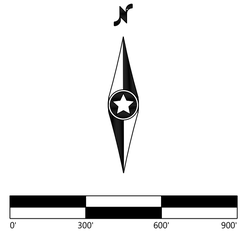

Posey Solar Project

Posey County, Indiana

Existing Conditions


PRELIMINARY
NOT FOR CONSTRUCTION

DATE: 08/25/2021

SHEET: C.122

N:\0027286.00\Arev\Permitting\0027286.00_01.dwg, 8/25/2021 2:10:04 Samantha Mouel

SEE SHEET C.119

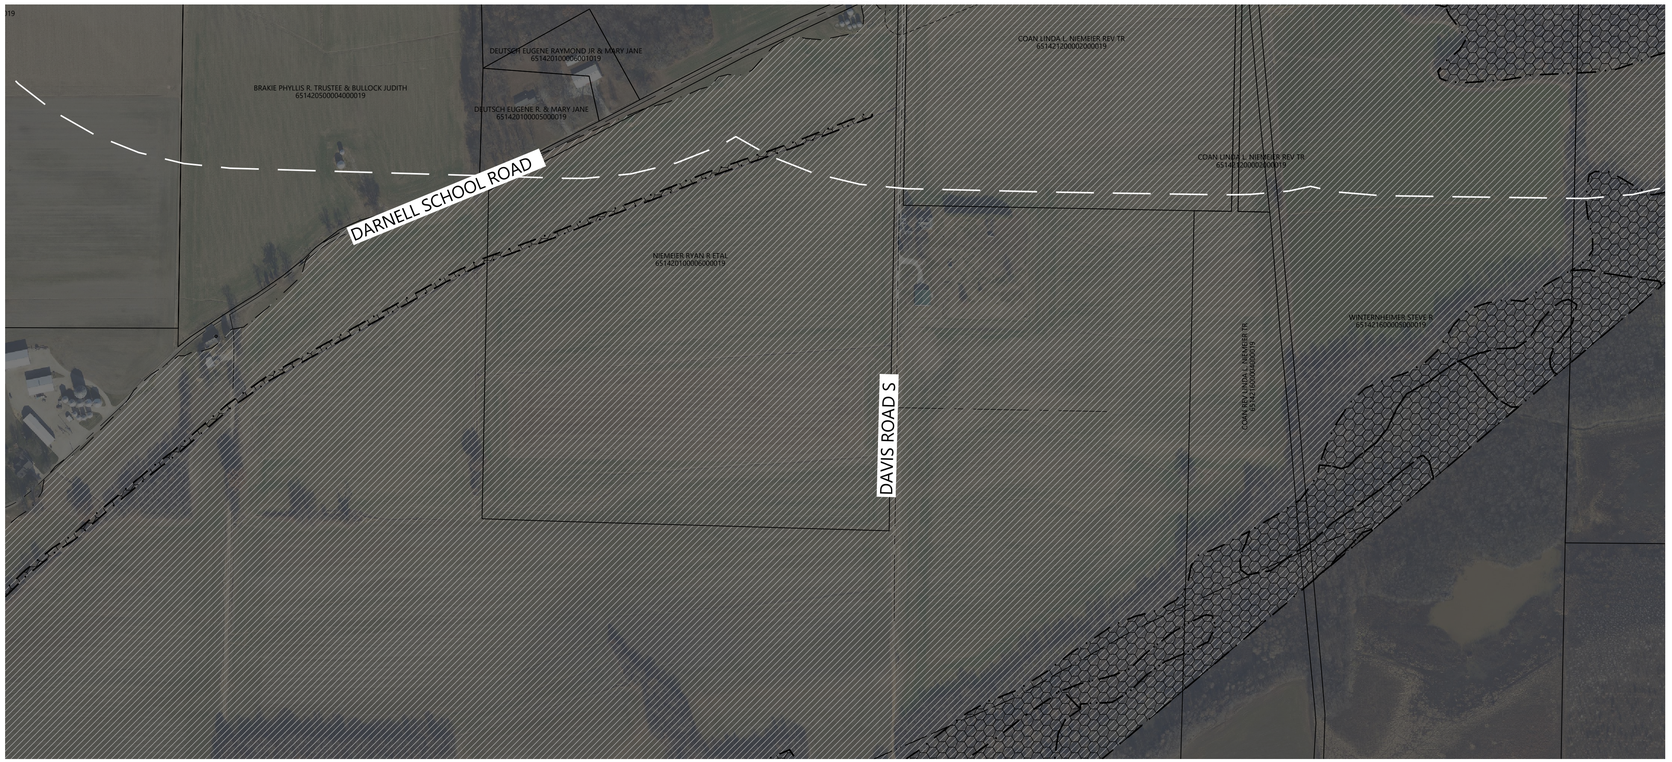


SEE SHEET C.124

LEGEND:

- ACTIVE PARCEL BOUNDARY
- NON-PARTICIPATING PROPERTY
- EX. 10' INDEX CONTOUR
- EX. 2' INTERVAL CONTOUR
- 1/4 MILE SOLAR LEASE BUFFER
- EX. ROAD RIGHT OF WAY
- EX. EASEMENT
- EX. ROAD CENTERLINE
- EX. OVERHEAD POWER
- EX. UNDERGROUND OIL LINE
- EX. FIELD LOCATED UNDERGROUND OIL LINE (SEE NOTE 1)
- EX. NATURAL GAS LINE
- EX. COUNTY REGULATED DRAIN CENTERLINE
- EX. TREE LINE
- EX. EDGE OF GRAVEL
- EX. FENCE LINE
- EX. FEMA FLOODPLAIN
- EX. WETLANDS
- EX. CLOSED LANDFILL AREA
- EX. OVERHEAD POWER POLE
- EX. CULVERT
- EX. STRUCTURE

NOTES:
1. THE PROJECT IS WORKING WITH 811 AND PRIVATE OIL AND GAS COMPANIES TO LOCATE EXISTING FACILITIES

KEY MAP:

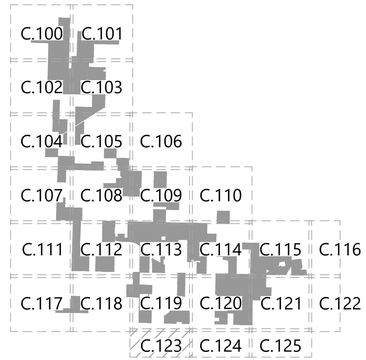

Westwood

Phone (608) 821-6600
8401 Greenway Blvd., Suite 400
Middleton, WI 53562
westwoodps.com

Westwood Professional Services, Inc.

PREPARED FOR:

AREVON

8800 N. Gainey Center Dr. Suite 250
Scottsdale, AZ 85258

REVISIONS:

#	DATE	COMMENT
G	08/25/2021	Preliminary Development Plan

0' 300' 600' 900'

Posey Solar Project

Posey County, Indiana

Existing Conditions

PRELIMINARY
NOT FOR CONSTRUCTION


DATE: 08/25/2021

SHEET: C.123

M:\007286.00\design\layouts\007286-EX-01.dwg, 8/25/2021 2:11 PM, Samantha Maxel

SEE SHEET C.120

SEE SHEET C.123

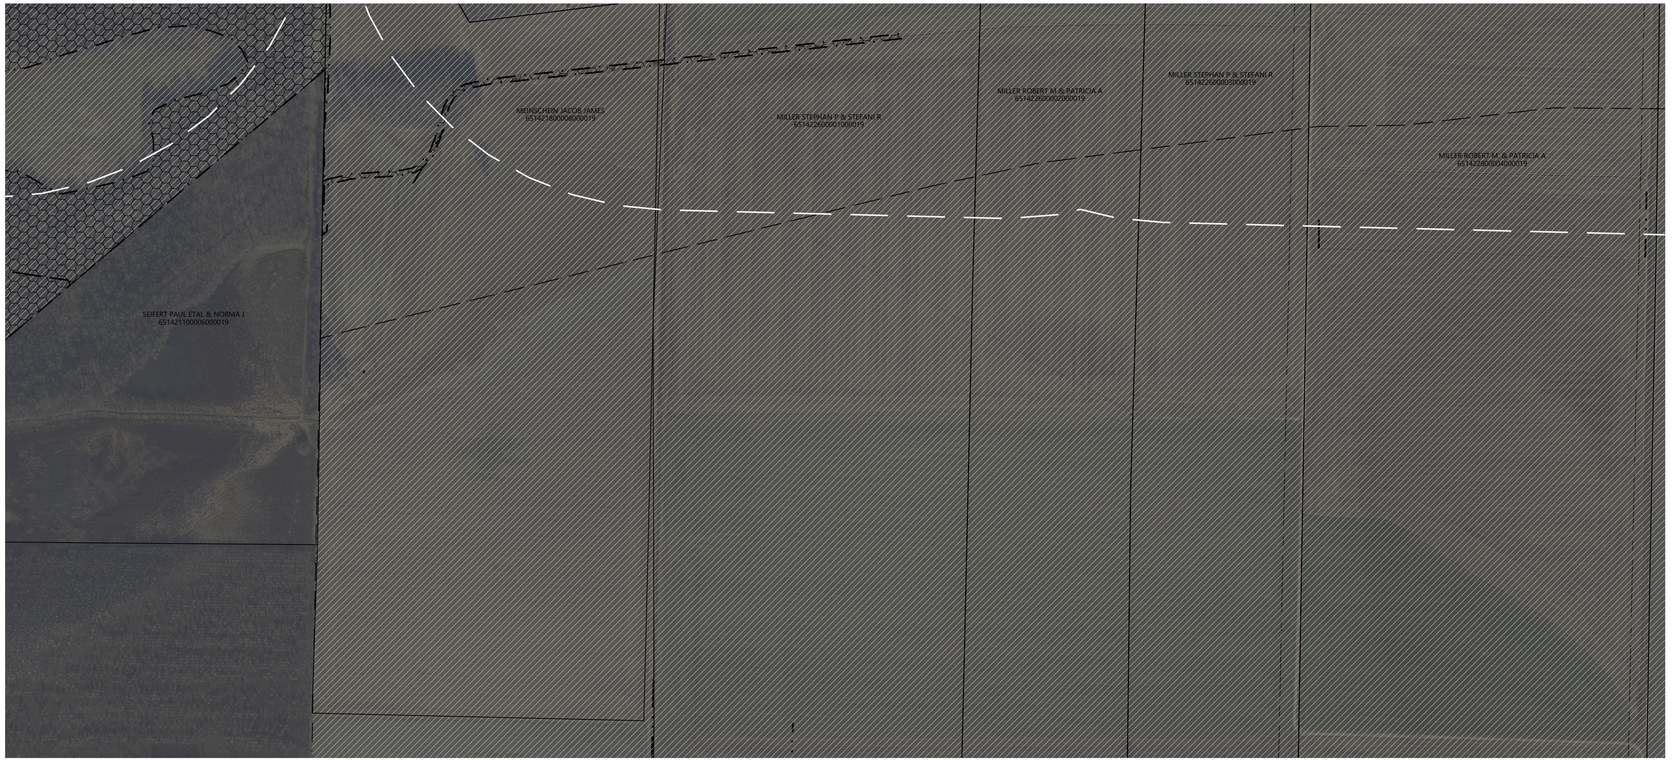


SEE SHEET C.125


LEGEND:

- ACTIVE PARCEL BOUNDARY
- NON-PARTICIPATING PROPERTY
- EX. 10' INDEX CONTOUR
- EX. 2' INTERVAL CONTOUR
- 1/4 MILE SOLAR LEASE BUFFER
- EX. ROAD RIGHT OF WAY
- EX. EASEMENT
- EX. ROAD CENTERLINE
- POH — EX. OVERHEAD POWER
- OIL — EX. UNDERGROUND OIL LINE
- OIL — EX. FIELD LOCATED UNDERGROUND OIL LINE (SEE NOTE 1)
- GAS — EX. NATURAL GAS LINE
- DT — EX. COUNTY REGULATED DRAIN CENTERLINE
- EX. TREE LINE
- EX. EDGE OF GRAVEL
- EX. FENCE LINE
- EX. FEMA FLOODPLAIN
- EX. WETLANDS
- EX. CLOSED LANDFILL AREA
- EX. OVERHEAD POWER POLE
- EX. CULVERT
- EX. STRUCTURE

NOTES:
1. THE PROJECT IS WORKING WITH 811 AND PRIVATE OIL AND GAS COMPANIES TO LOCATE EXISTING FACILITIES

KEY MAP:

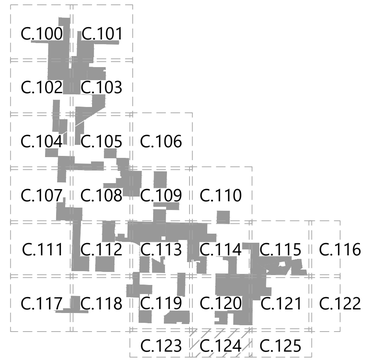

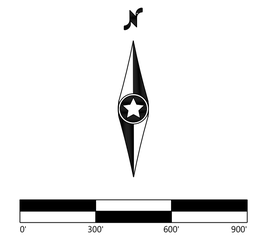

Westwood

Phone (608) 821-6600
8401 Greenway Blvd., Suite 400
Middleton, WI 53562
westwoodps.com

Westwood Professional Services, Inc.

PREPARED FOR:

AREVON

8800 N. Gainey Center Dr. Suite 250
Scottsdale, AZ 85258

REVISIONS:

#	DATE	COMMENT
G	08/25/2021	Preliminary Development Plan

Posey Solar Project

Posey County, Indiana

Existing Conditions

PRELIMINARY
NOT FOR CONSTRUCTION

DATE: 08/25/2021

SHEET: C.124

M:\007298.00\Acad\Permitting\007298-EX-01.dwg, 8/25/2021 2:12 PM, Samantha Maxel

SEE SHEET C.121

SEE SHEET C.124




LEGEND:

- ACTIVE PARCEL BOUNDARY
- NON-PARTICIPATING PROPERTY
- EX. 10' INDEX CONTOUR
- EX. 2' INTERVAL CONTOUR
- 1/4 MILE SOLAR LEASE BUFFER
- EX. ROAD RIGHT OF WAY
- EX. EASEMENT
- EX. ROAD CENTERLINE
- POH — EX. OVERHEAD POWER
- OIL — EX. UNDERGROUND OIL LINE
- OIL — EX. FIELD LOCATED UNDERGROUND OIL LINE (SEE NOTE 1)
- GAS — EX. NATURAL GAS LINE
- DT — EX. COUNTY REGULATED DRAIN CENTERLINE
- EX. TREE LINE
- EX. EDGE OF GRAVEL
- X — EX. FENCE LINE
- EX. FEMA FLOODPLAIN
- EX. WETLANDS
- EX. CLOSED LANDFILL AREA
- EX. OVERHEAD POWER POLE
- EX. CULVERT
- EX. STRUCTURE

NOTES:
1. THE PROJECT IS WORKING WITH 811 AND PRIVATE OIL AND GAS COMPANIES TO LOCATE EXISTING FACILITIES

KEY MAP:

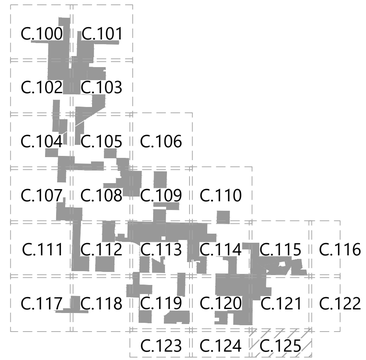

Westwood

Phone (608) 821-6600
8401 Greenway Blvd., Suite 400
Middleton, WI 53562
westwoodps.com

Westwood Professional Services, Inc.

PREPARED FOR:

AREVON

8800 N. Gainey Center Dr. Suite 250
Scottsdale, AZ 85258

REVISIONS:

#	DATE	COMMENT
G	08/25/2021	Preliminary Development Plan

0' 300' 600' 900'

Posey Solar Project

Posey County, Indiana


Existing Conditions

PRELIMINARY
NOT FOR CONSTRUCTION

DATE: 08/25/2021

SHEET: C.125


M:\007238\05\dwg\Permitting\007238-EX-01.dwg, 8/25/2021 2:13 PM, Samantha Maxwell

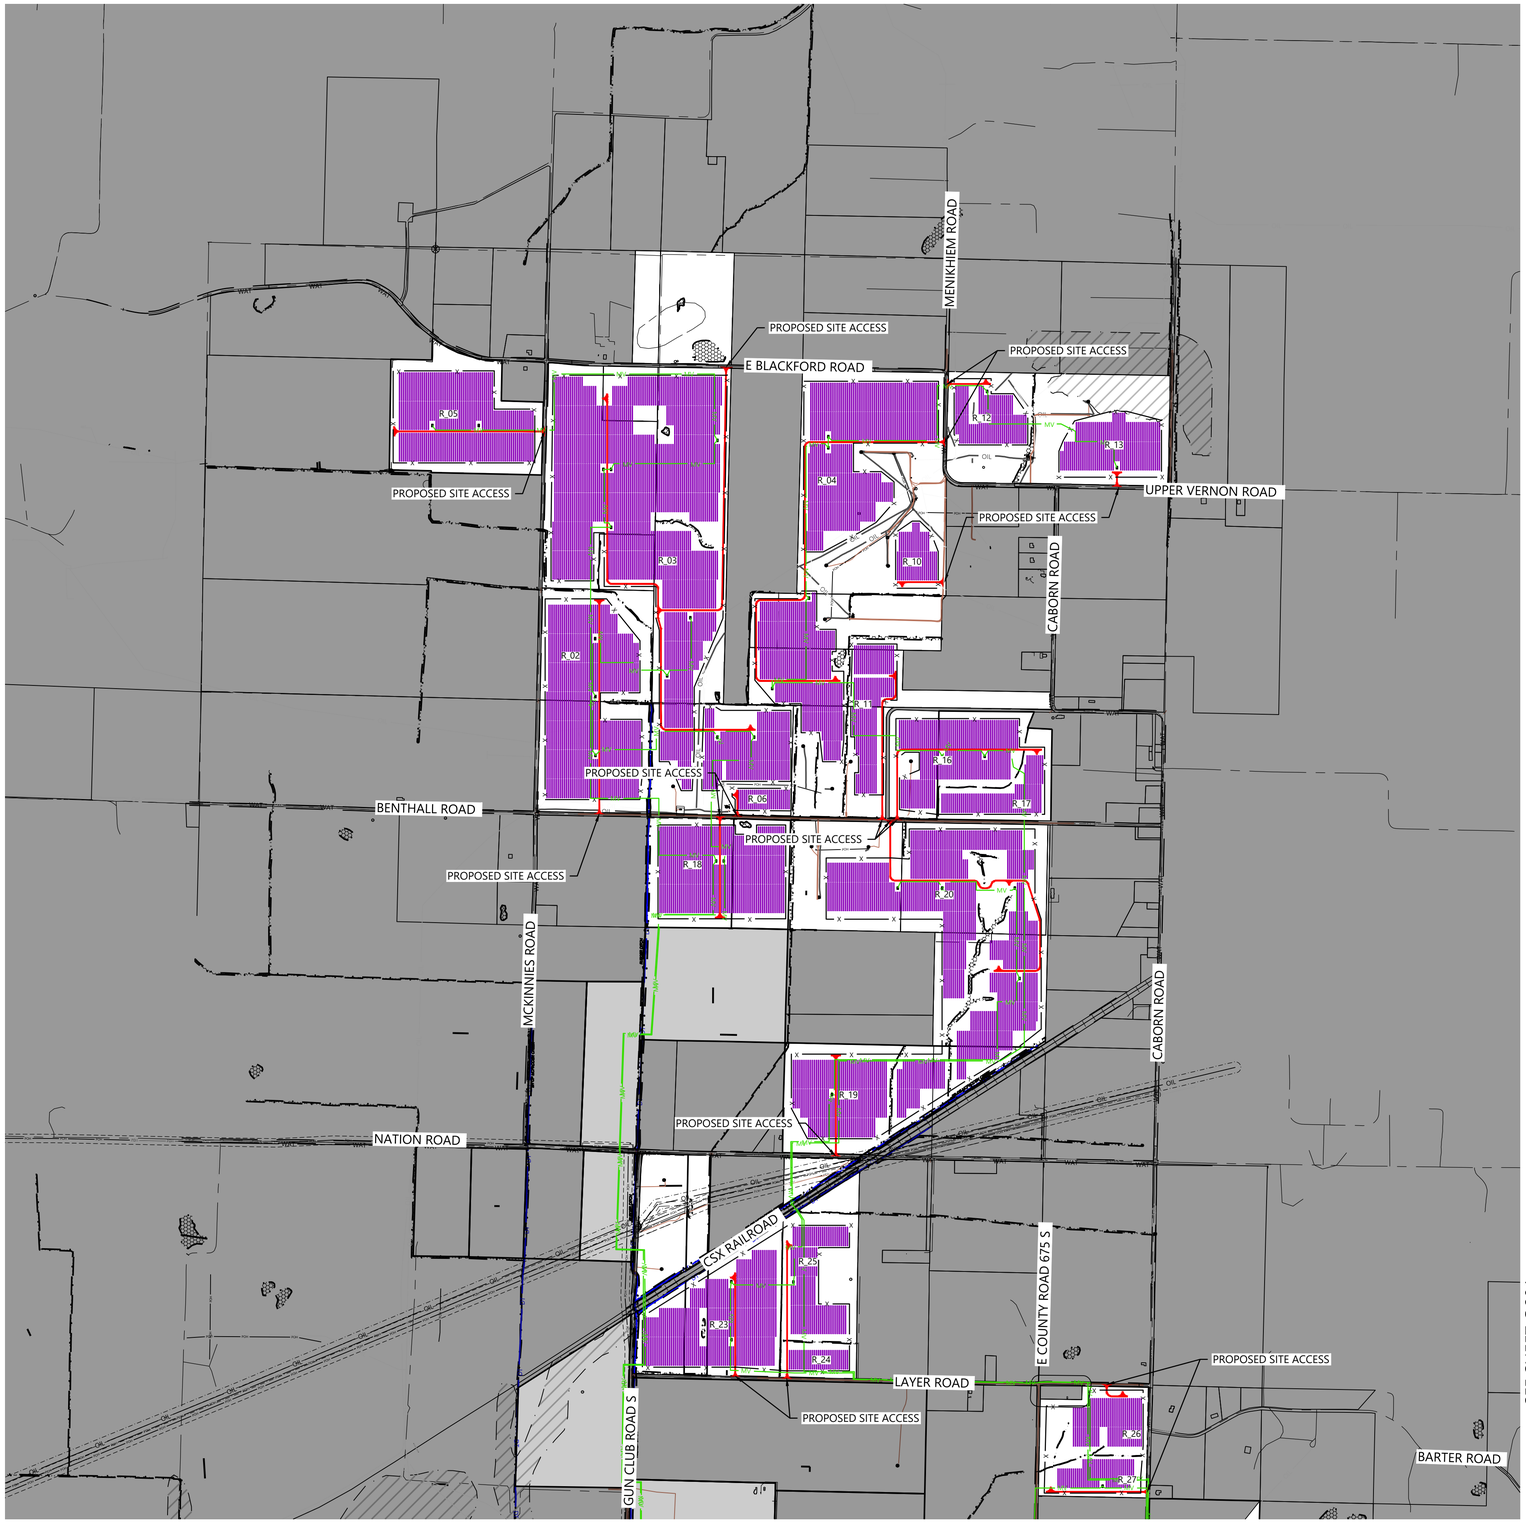

LEGEND:

- PROJECT BOUNDARY
- NON-PARTICIPATING PROPERTY
- COLLECTION ONLY PROPERTY
- EX. EASEMENT LINES
- EX. RIGHT OF WAY
- EX. PROPERTY LINES
- EX. GRAVEL ROAD
- EX. FENCE
- EX. OVERHEAD POWER
- EX. GAS PIPELINE
- EX. OIL PIPELINE
- EX. FIELD LOCATED UNDERGROUND OIL LINE
- EX. WATER LINE
- EX. COUNTY REGULATED DRAIN CENTERLINE
- EX. OIL AND GAS WELL
- EX. BUILDINGS LINE
- EX. FEMA FLOODPLAIN
- EX. WETLANDS (FIELD DELINEATED)
- PROPOSED SOLAR ARRAY
- PROPOSED ACCESS ROAD
- PROPOSED SECURITY FENCE
- PROPOSED OVERHEAD POWER
- PROPOSED ELECTRICAL EQUIPMENT
- PROPOSED FACILITIES
- PROPOSED MV COLLECTION
- PROPOSED STORMWATER BASIN

KEY MAP:

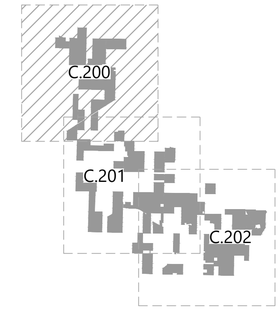

Westwood

Phone (608) 821-6600 8401 Greenway Blvd., Suite 400
Middleton, WI 53562
westwoodps.com

Westwood Professional Services, Inc.


PREPARED FOR:

AREVON

8800 N. Gainey Center Dr. Suite 250
Scottsdale, AZ 85258

REVISIONS:

#	DATE	COMMENT
G	08/25/2021	Preliminary Development Plan

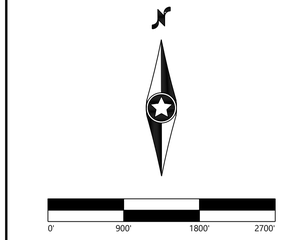

Posey Solar Project

Posey County, Indiana

Overall Site Plan

PRELIMINARY
NOT FOR CONSTRUCTION

DATE: 08/25/2021

SHEET: C.200

N:\0027286.00\Survey\Drawings\0027286.00s.01.dwg, 8/25/2021 1:45 PM, Samantha Maue

SEE SHEET C.200

SEE SHEET C.200

CSX RAILROAD

E COUNTY ROAD 675 S

DAVIS ROAD N

LAYER ROAD

BARTER ROAD

GUN CLUB ROAD S

PROPOSED SITE ACCESS

US HIGHWAY 62

CABORN ROAD S

ALLISON LANE

PROPOSED PROJECT SUBSTATION

ALTERNATE O&M FACILITY

PROPOSED O&M FACILITY

TEMPORARY LAYDOWN YARD

EXISTING VORTAC BEACON

LOWER MT VERNON ROAD

SAWMILL ROAD


SEE SHEET C.202

SEE SHEET C.202

LEGEND:

- PROJECT BOUNDARY
- NON-PARTICIPATING PROPERTY
- COLLECTION ONLY PROPERTY
- EX. EASEMENT LINES
- EX. RIGHT OF WAY
- EX. PROPERTY LINES
- EX. GRAVEL ROAD
- EX. FENCE
- EX. OVERHEAD POWER
- EX. GAS PIPELINE
- EX. OIL PIPELINE
- EX. FIELD LOCATED UNDERGROUND OIL LINE
- EX. WATER LINE
- EX. COUNTY REGULATED DRAIN CENTERLINE
- EX. OIL AND GAS WELL
- EX. BUILDINGS LINE
- EX. FEMA FLOODPLAIN
- EX. WETLANDS (FIELD DELINEATED)
- PROPOSED SOLAR ARRAY
- PROPOSED ACCESS ROAD
- PROPOSED SECURITY FENCE
- PROPOSED OVERHEAD POWER
- PROPOSED ELECTRICAL EQUIPMENT
- PROPOSED FACILITIES
- PROPOSED MV COLLECTION
- PROPOSED STORMWATER BASIN

KEY MAP:

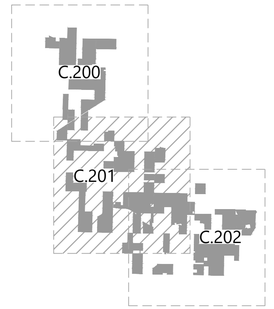

0' 900' 1800' 2700'

Westwood

Phone (608) 821-6600 8401 Greenway Blvd., Suite 400
Middleton, WI 53562
westwoodps.com

Westwood Professional Services, Inc.

PREPARED FOR:

AREVON

8800 N. Gainey Center Dr. Suite 250
Scottsdale, AZ 85258

REVISIONS:

#	DATE	COMMENT
G	08/25/2021	Preliminary Development Plan

Posey Solar Project

Posey County, Indiana

Overall Site Plan

PRELIMINARY
NOT FOR CONSTRUCTION

DATE: 08/25/2021

SHEET: C.201


N:\007286-05-Iberia\Permitting\007286-DA-01.dwg, 8/25/2021 1:45 PM Samantha Mikell



LEGEND:

- PROJECT BOUNDARY
- NON-PARTICIPATING PROPERTY
- COLLECTION ONLY PROPERTY
- EX. EASEMENT LINES
- EX. RIGHT OF WAY
- EX. PROPERTY LINES
- EX. GRAVEL ROAD
- EX. FENCE
- EX. OVERHEAD POWER
- EX. GAS PIPELINE
- EX. OIL PIPELINE
- EX. FIELD LOCATED UNDERGROUND OIL LINE
- EX. WATER LINE
- EX. COUNTY REGULATED DRAIN CENTERLINE
- EX. OIL AND GAS WELL
- EX. BUILDINGS LINE
- EX. FEMA FLOODPLAIN
- EX. WETLANDS (FIELD DELINEATED)
- PROPOSED SOLAR ARRAY
- PROPOSED ACCESS ROAD
- PROPOSED SECURITY FENCE
- PROPOSED OVERHEAD POWER
- PROPOSED ELECTRICAL EQUIPMENT
- PROPOSED FACILITIES
- PROPOSED MV COLLECTION
- PROPOSED STORMWATER BASIN

KEY MAP:

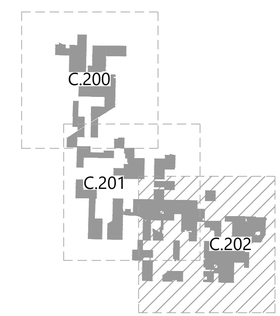

Westwood

Phone (608) 821-6600
8401 Greenway Blvd., Suite 400
Middleton, WI 53562
westwoodps.com

Westwood Professional Services, Inc.

PREPARED FOR:

AREVON

8800 N. Gainey Center Dr. Suite 250
Scottsdale, AZ 85258

REVISIONS:

#	DATE	COMMENT
G	08/25/2021	Preliminary Development Plan

0' 900' 1800' 2700'

Posey Solar Project

Posey County, Indiana


Overall Site Plan

PRELIMINARY
NOT FOR CONSTRUCTION

DATE: 08/25/2021

SHEET: C.202

N:\2021\2186.00\Civil\Survey\2021286.00a.01.dwg, 8/25/2021 1:46 PM, Samantha.Mizel

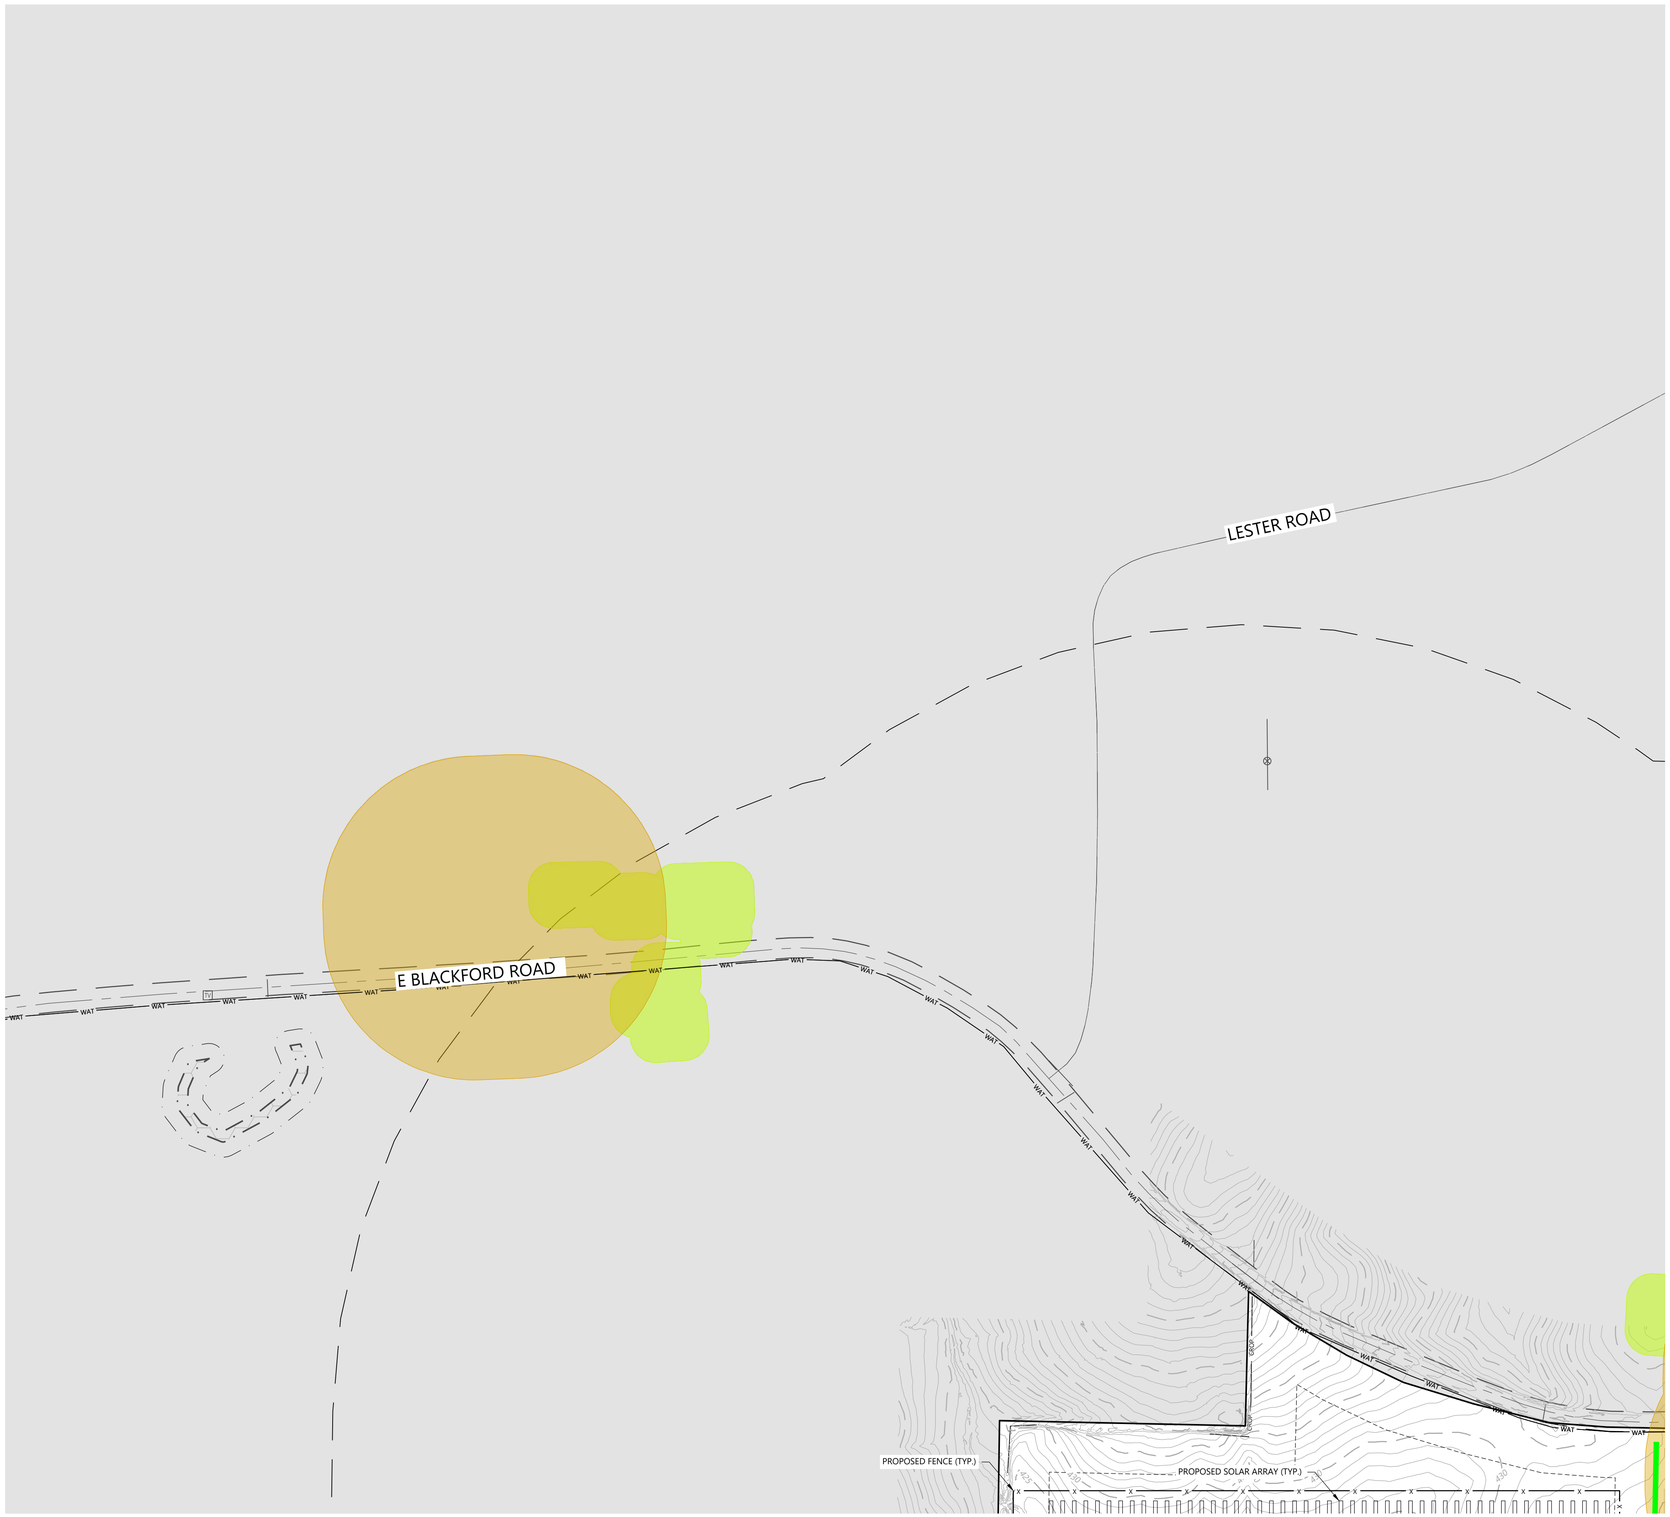

LEGEND:

- ACTIVE PARCEL BOUNDARY
- NON-PARTICIPATING PROPERTY
- LANDOWNER EXCEPTION AREA
- PARTICIPATING EASEMENT PROPERTIES
- EX. STRUCTURE SETBACK
- EX. NONPARTICIPATING RESIDENCE SETBACK
- EX. PARTICIPATING RESIDENCE SETBACK
- EX. SCHOOL SETBACK
- EX. CLOSED LANDFILL AREA
- EX. 10' INDEX CONTOUR
- EX. 2' INTERVAL CONTOUR
- EX. $\frac{1}{4}$ MILE PARCEL BUFFER
- EX. ROAD CENTERLINE
- EX. OVERHEAD POWER
- EX. UNDERGROUND OIL LINE
- EX. FIELD LOCATED UNDERGROUND OIL LINE
- EX. NATURAL GAS LINE
- EX. WATER LINE
- EX. COUNTY REGULATED DRAIN CENTERLINE
- EX. CROP LINE
- EX. EASEMENT LINE
- EX. GRAVEL EDGE LINE
- EX. RIGHT OF WAY
- EX. STRUCTURES
- EX. OIL WELL SETBACK
- EX. WATER WELL SETBACK
- EX. PUMP JACK/OIL WELL
- EX. FEMA FLOODPLAIN
- EX. WETLANDS
- EX. WATER EDGE LINES (FIELD DELINEATED)
- EX. COUNTY DRAIN SETBACK
- PROPOSED WETLAND SETBACK
- PROPOSED ACTIVE PARCEL SETBACK
- PROPOSED ACCESS ROAD
- PROPOSED SOLAR ARRAY
- PROPOSED INVERTER
- PROPOSED MV COLLECTION
- PROPOSED GEN-TIE ROUTE
- PROPOSED FENCE
- PROPOSED DRAINAGE CROSSINGS
- PROPOSED ENTRANCE CULVERT
- PROPOSED SCREENING

*PROPOSED FACILITIES ARE SUBJECT TO CHANGE

KEYMAP:

C.300 C.301 C.302 C.303
C.304 C.305 C.306 C.307
C.308 C.309 C.310 C.311
C.312 C.313 C.314 C.315
C.316 C.317 C.318
C.319 C.320 C.321 C.322 C.323
C.324 C.325 C.326 C.327 C.328
C.329 C.330 C.331 C.332 C.333 C.334 C.335
C.336 C.337 C.338 C.339 C.340 C.341 C.342 C.343 C.344
C.345 C.346 C.347 C.348 C.349 C.350 C.351 C.352 C.353
C.354 C.355 C.356 C.357 C.358 C.359 C.360 C.361 C.362 C.363
C.364 C.365 C.366 C.367 C.368 C.369 C.370 C.371 C.372

0' 150' 300' 450'

Posey Solar Project

Posey County, Indiana

Site Plan

PRELIMINARY
NOT FOR CONSTRUCTION

DATE: 08/25/2021

SHEET: C.300

Westwood

Phone (608) 821-6600 8401 Greenway Blvd., Suite 400
Middleton, WI 53562
westwoodps.com

Westwood Professional Services, Inc.

PREPARED FOR:


AREVON

8800 N. Gainey Center Dr. Suite 250
Scottsdale, AZ 85258

REVISIONS:

#	DATE	COMMENT
G	08/25/2021	Preliminary Development Plan

N:\007236-05-Aev\Permitting\007236_SP-01.dwg, 8/25/2021 1:48 PM Samantha Maisel

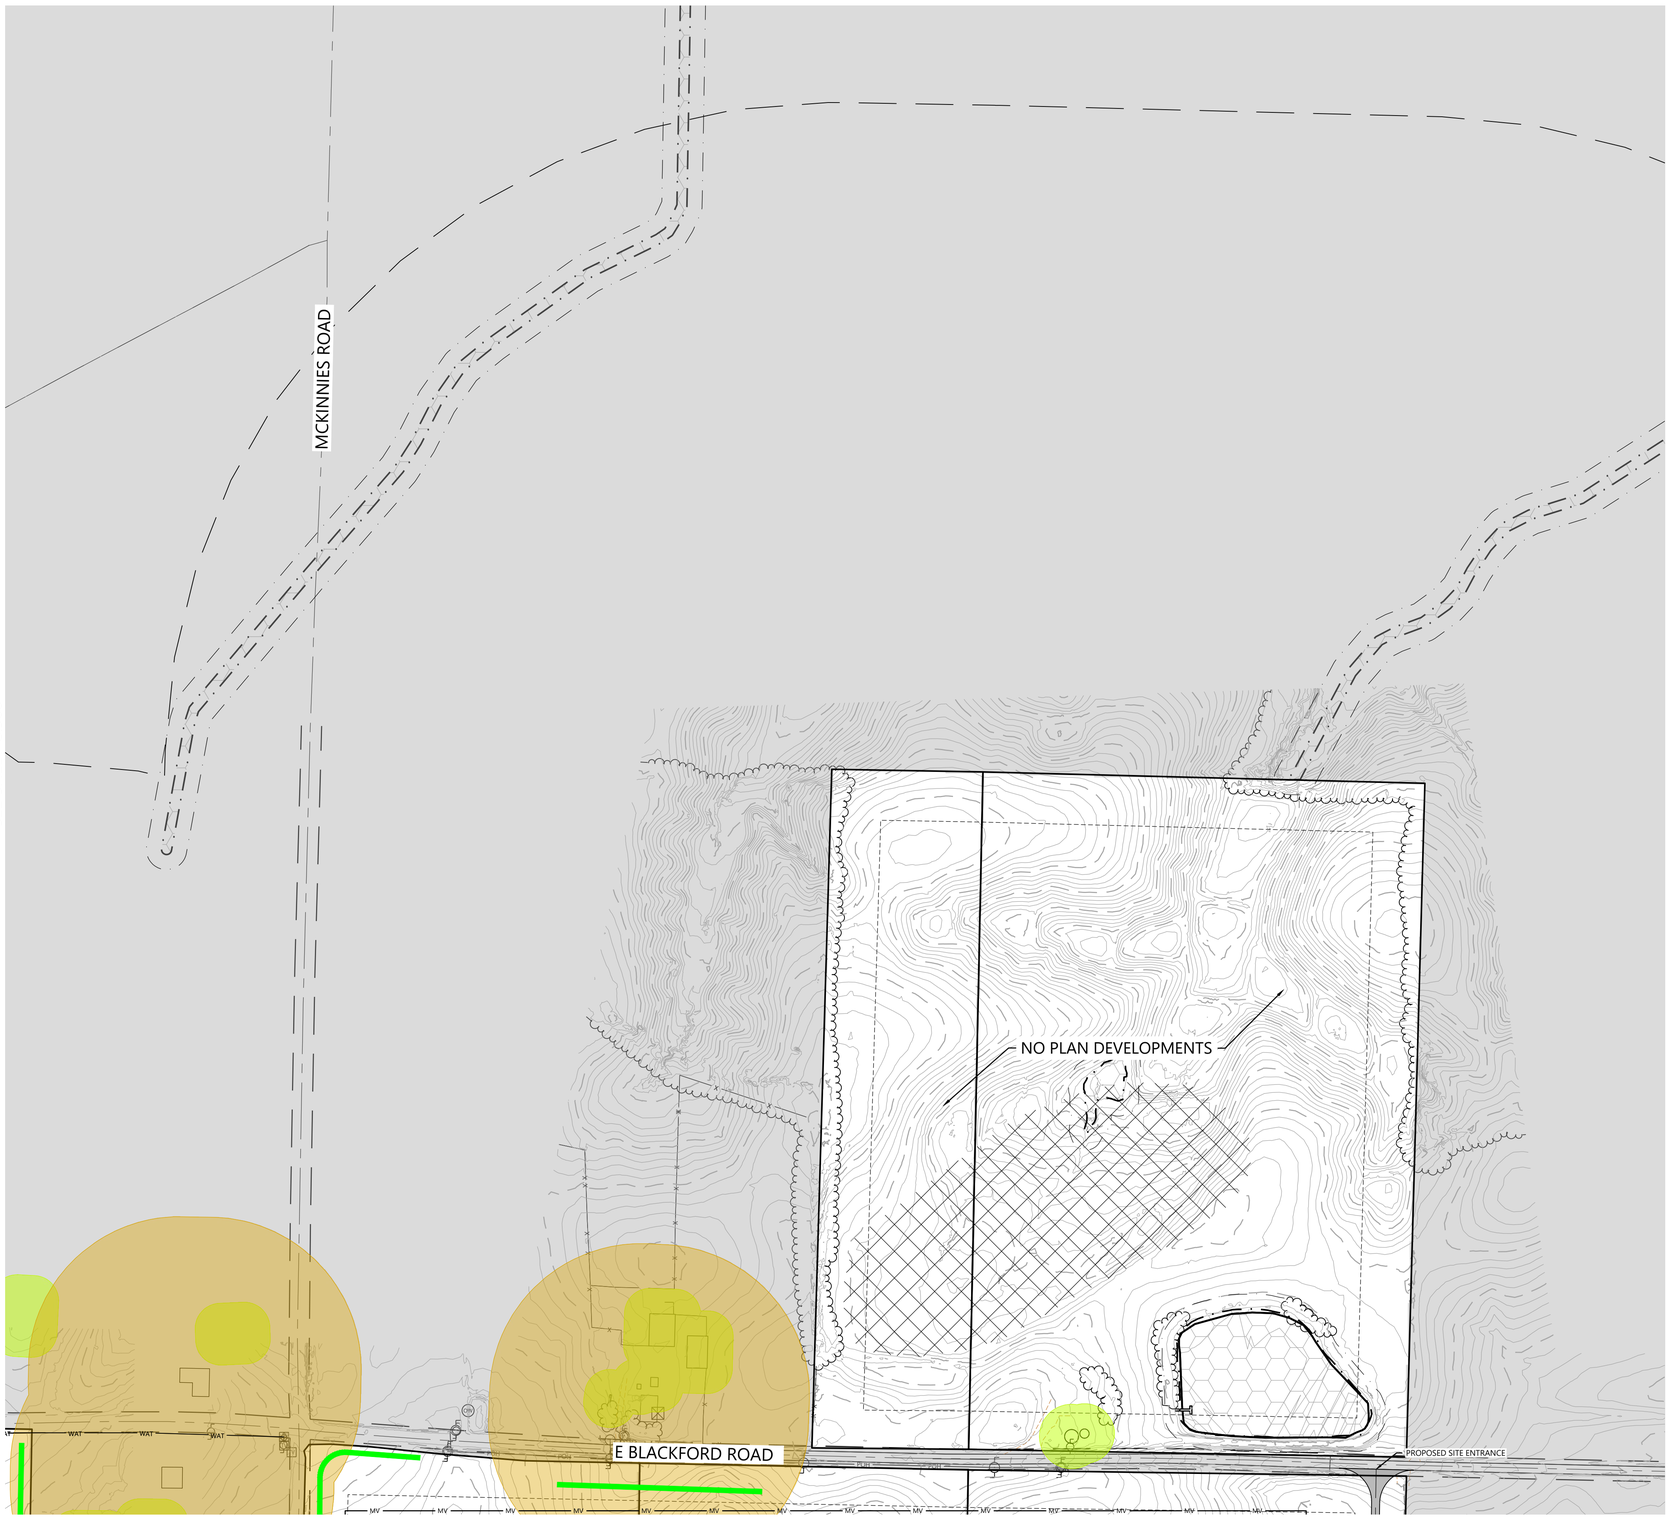



LEGEND:

- ACTIVE PARCEL BOUNDARY
- NON-PARTICIPATING PROPERTY
- LANDOWNER EXCEPTION AREA
- PARTICIPATING EASEMENT PROPERTIES
- EX. STRUCTURE SETBACK
- EX. NONPARTICIPATING RESIDENCE SETBACK
- EX. PARTICIPATING RESIDENCE SETBACK
- EX. SCHOOL SETBACK
- EX. CLOSED LANDFILL AREA
- EX. 10' INDEX CONTOUR
- EX. 2' INTERVAL CONTOUR
- EX. ¼ MILE PARCEL BUFFER
- EX. ROAD CENTERLINE
- POH — EX. OVERHEAD POWER
- OIL — EX. UNDERGROUND OIL LINE
- OIL — EX. FIELD LOCATED UNDERGROUND OIL LINE
- GAS — EX. NATURAL GAS LINE
- WAT — EX. WATER LINE
- DT — EX. COUNTY REGULATED DRAIN CENTERLINE
- CROP — EX. CROP LINE
- EX. EASEMENT LINE
- EX. GRAVEL EDGE LINE
- EX. RIGHT OF WAY
- EX. STRUCTURES
- EX. OIL WELL SETBACK
- EX. WATER WELL SETBACK
- PJ / OW — EX. PUMP JACK/OIL WELL
- EX. FEMA FLOODPLAIN
- EX. WETLANDS
- EX. WATER EDGE LINES (FIELD DELINEATED)
- EX. COUNTY DRAIN SETBACK
- PROPOSED WETLAND SETBACK
- PROPOSED ACTIVE PARCEL SETBACK
- PROPOSED ACCESS ROAD
- PROPOSED SOLAR ARRAY
- PROPOSED INVERTER
- MV — PROPOSED MV COLLECTION
- P-POH — PROPOSED GEN-TIE ROUTE
- X — PROPOSED FENCE
- PROPOSED DRAINAGE CROSSINGS
- PROPOSED ENTRANCE CULVERT
- PROPOSED SCREENING

*PROPOSED FACILITIES ARE SUBJECT TO CHANGE

KEYMAP:

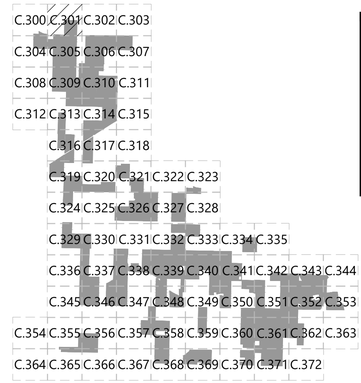

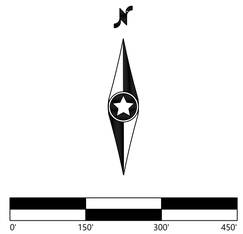

Westwood

Phone (608) 821-6600
8401 Greenway Blvd., Suite 400
Middleton, WI 53562
westwoodps.com

Westwood Professional Services, Inc.

PREPARED FOR:

AREVON

8800 N. Gainey Center Dr. Suite 250
Scottsdale, AZ 85258

REVISIONS:

#	DATE	COMMENT
G	08/25/2021	Preliminary Development Plan

Posey Solar Project

Posey County, Indiana

Site Plan

PRELIMINARY
NOT FOR CONSTRUCTION

DATE: 08/25/2021

SHEET: C.301

N:\2027286.00\Exe\Symbology\027286_00-01.mxd, 8/25/2021 1:48 PM Samantha Maud



LEGEND:

- ACTIVE PARCEL BOUNDARY
- NON-PARTICIPATING PROPERTY
- LANDOWNER EXCEPTION AREA
- PARTICIPATING EASEMENT PROPERTIES
- EX. STRUCTURE SETBACK
- EX. NONPARTICIPATING RESIDENCE SETBACK
- EX. PARTICIPATING RESIDENCE SETBACK
- EX. SCHOOL SETBACK
- EX. CLOSED LANDFILL AREA
- EX. 10' INDEX CONTOUR
- EX. 2' INTERVAL CONTOUR
- EX. $\frac{1}{4}$ MILE PARCEL BUFFER
- EX. ROAD CENTERLINE
- EX. OVERHEAD POWER
- EX. UNDERGROUND OIL LINE
- EX. FIELD LOCATED UNDERGROUND OIL LINE
- EX. NATURAL GAS LINE
- EX. WATER LINE
- EX. COUNTY REGULATED DRAIN CENTERLINE
- EX. CROP LINE
- EX. EASEMENT LINE
- EX. GRAVEL EDGE LINE
- EX. RIGHT OF WAY
- EX. STRUCTURES
- EX. OIL WELL SETBACK
- EX. WATER WELL SETBACK
- EX. PUMP JACK/OIL WELL
- EX. FEMA FLOODPLAIN
- EX. WETLANDS
- EX. WATER EDGE LINES (FIELD DELINEATED)
- EX. COUNTY DRAIN SETBACK
- PROPOSED WETLAND SETBACK
- PROPOSED ACTIVE PARCEL SETBACK
- PROPOSED ACCESS ROAD
- PROPOSED SOLAR ARRAY
- PROPOSED INVERTER
- PROPOSED MV COLLECTION
- PROPOSED GEN-TIE ROUTE
- PROPOSED FENCE
- PROPOSED DRAINAGE CROSSINGS
- PROPOSED ENTRANCE CULVERT
- PROPOSED SCREENING

*PROPOSED FACILITIES ARE SUBJECT TO CHANGE

KEYMAP:

C.300 C.301 C.302 C.303
C.304 C.305 C.306 C.307
C.308 C.309 C.310 C.311
C.312 C.313 C.314 C.315
C.316 C.317 C.318
C.319 C.320 C.321 C.322 C.323
C.324 C.325 C.326 C.327 C.328
C.329 C.330 C.331 C.332 C.333 C.334 C.335
C.336 C.337 C.338 C.339 C.340 C.341 C.342 C.343 C.344
C.345 C.346 C.347 C.348 C.349 C.350 C.351 C.352 C.353
C.354 C.355 C.356 C.357 C.358 C.359 C.360 C.361 C.362 C.363
C.364 C.365 C.366 C.367 C.368 C.369 C.370 C.371 C.372

Westwood

Phone (608) 821-6600 8401 Greenway Blvd., Suite 400
Middleton, WI 53562
westwoodps.com

Westwood Professional Services, Inc.

PREPARED FOR:

AREVON

8800 N. Gainey Center Dr. Suite 250
Scottsdale, AZ 85258

REVISIONS:

#	DATE	COMMENT
G	08/25/2021	Preliminary Development Plan

0' 150' 300' 450'

Posey Solar Project

Posey County, Indiana


Site Plan

PRELIMINARY
NOT FOR CONSTRUCTION

DATE: 08/25/2021

SHEET: C.302

N:\007286-09 Arcy\Permitting\007286-09-01.dwg 8/25/2021 1:49 PM Samantha Mund

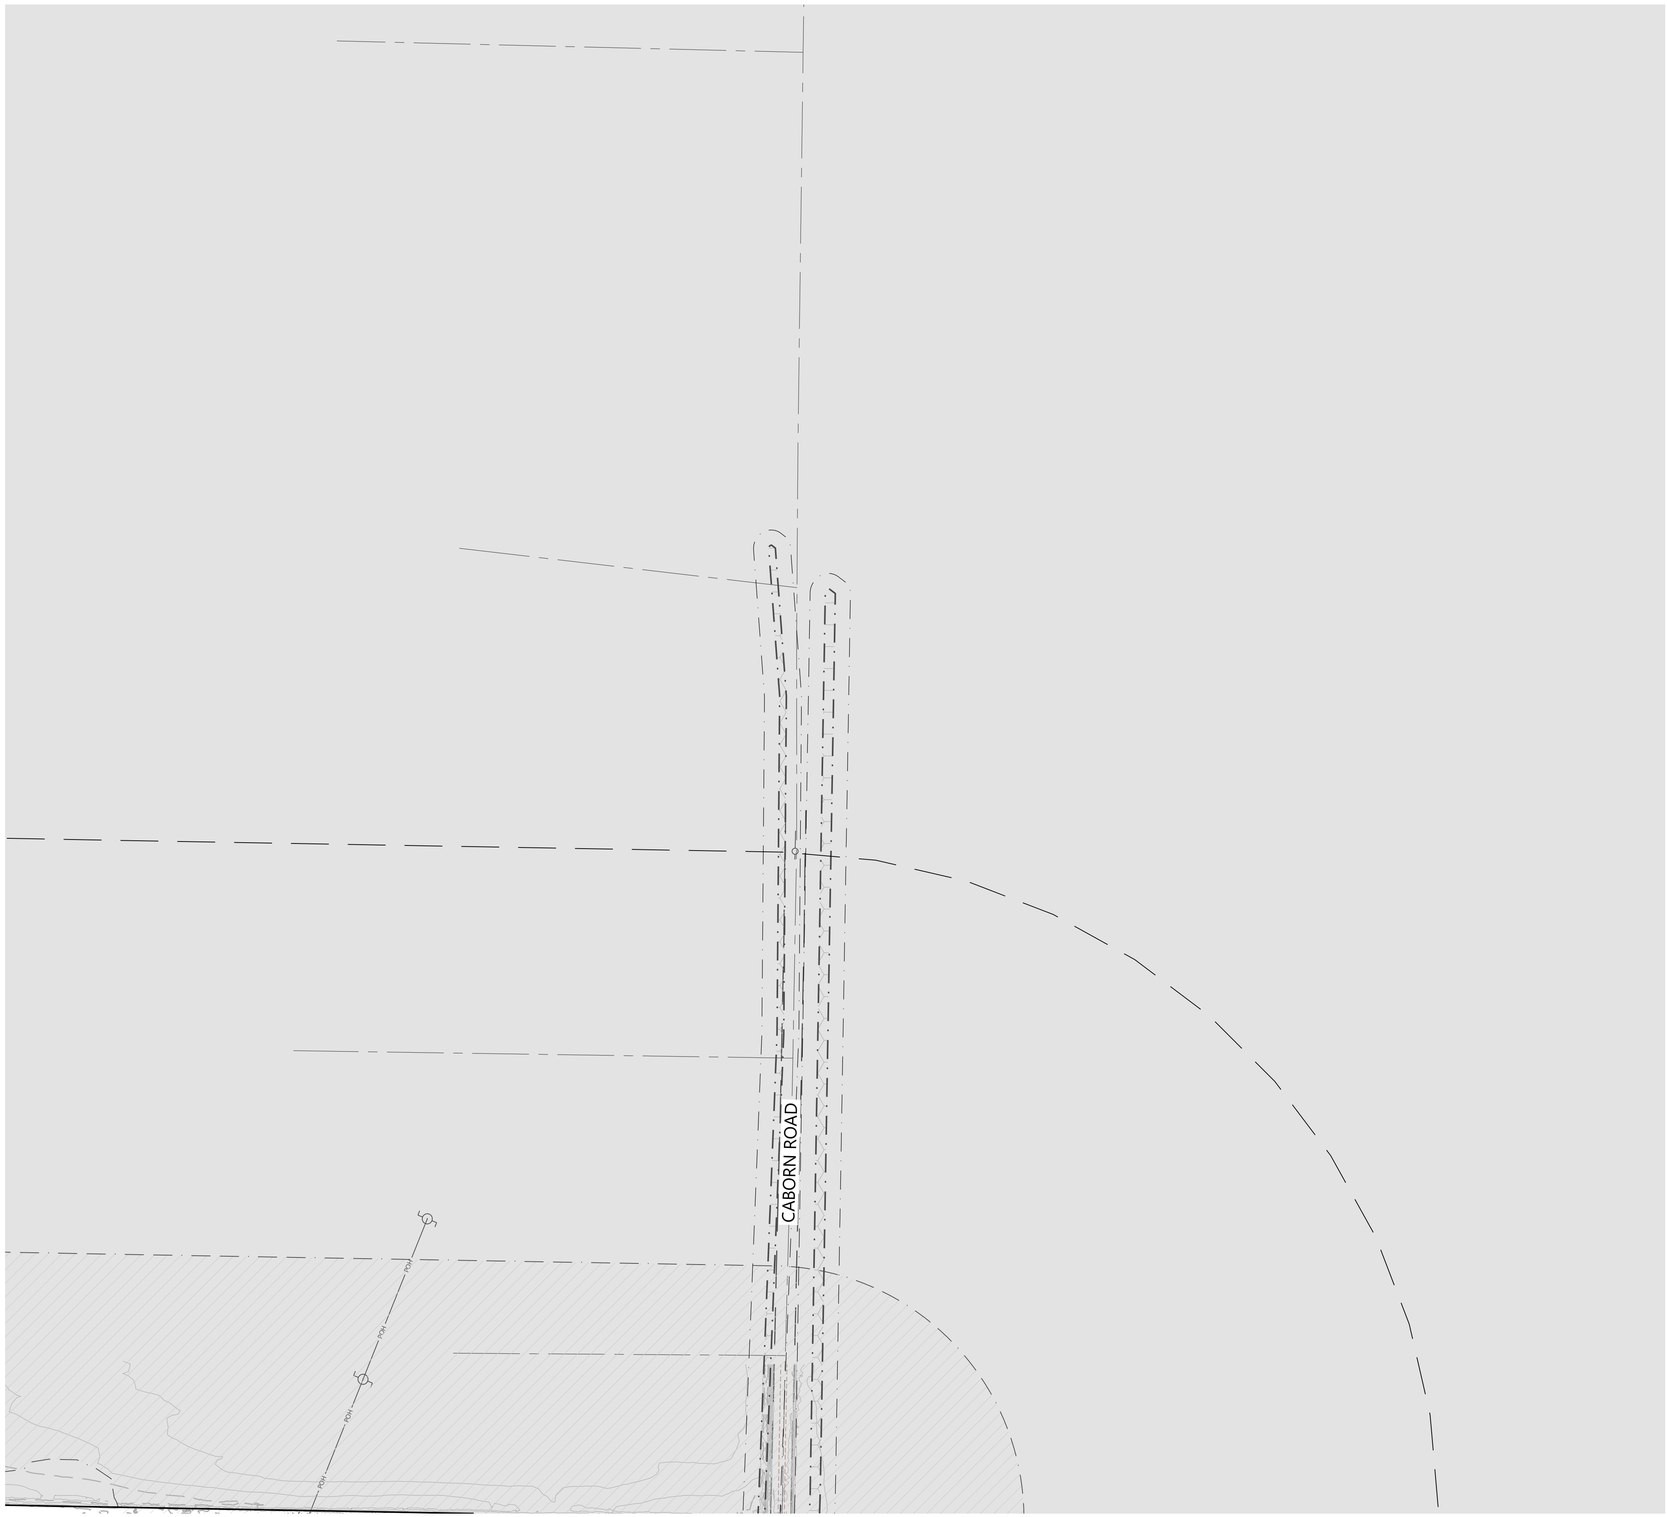

LEGEND:

- ACTIVE PARCEL BOUNDARY
- NON-PARTICIPATING PROPERTY
- LANDOWNER EXCEPTION AREA
- PARTICIPATING EASEMENT PROPERTIES
- EX. STRUCTURE SETBACK
- EX. NONPARTICIPATING RESIDENCE SETBACK
- EX. PARTICIPATING RESIDENCE SETBACK
- EX. SCHOOL SETBACK
- EX. CLOSED LANDFILL AREA
- EX. 10' INDEX CONTOUR
- EX. 2' INTERVAL CONTOUR
- EX. ¼ MILE PARCEL BUFFER
- EX. ROAD CENTERLINE
- EX. OVERHEAD POWER
- EX. UNDERGROUND OIL LINE
- EX. FIELD LOCATED UNDERGROUND OIL LINE
- EX. NATURAL GAS LINE
- EX. WATER LINE
- EX. COUNTY REGULATED DRAIN CENTERLINE
- EX. CROP LINE
- EX. EASEMENT LINE
- EX. GRAVEL EDGE LINE
- EX. RIGHT OF WAY
- EX. STRUCTURES
- EX. OIL WELL SETBACK
- EX. WATER WELL SETBACK
- EX. PUMP JACK/OIL WELL
- EX. FEMA FLOODPLAIN
- EX. WETLANDS
- EX. WATER EDGE LINES (FIELD DELINEATED)
- EX. COUNTY DRAIN SETBACK
- PROPOSED WETLAND SETBACK
- PROPOSED ACTIVE PARCEL SETBACK
- PROPOSED ACCESS ROAD
- PROPOSED SOLAR ARRAY
- PROPOSED INVERTER
- PROPOSED MV COLLECTION
- PROPOSED GEN-TIE ROUTE
- PROPOSED FENCE
- PROPOSED DRAINAGE CROSSINGS
- PROPOSED ENTRANCE CULVERT
- PROPOSED SCREENING

*PROPOSED FACILITIES ARE SUBJECT TO CHANGE

KEYMAP:

C.300 C.301 C.302 C.303
C.304 C.305 C.306 C.307
C.308 C.309 C.310 C.311
C.312 C.313 C.314 C.315
C.316 C.317 C.318
C.319 C.320 C.321 C.322 C.323
C.324 C.325 C.326 C.327 C.328
C.329 C.330 C.331 C.332 C.333 C.334 C.335
C.336 C.337 C.338 C.339 C.340 C.341 C.342 C.343 C.344
C.345 C.346 C.347 C.348 C.349 C.350 C.351 C.352 C.353
C.354 C.355 C.356 C.357 C.358 C.359 C.360 C.361 C.362 C.363
C.364 C.365 C.366 C.367 C.368 C.369 C.370 C.371 C.372

0' 150' 300' 450'

Westwood

Phone (608) 821-6600
8401 Greenway Blvd., Suite 400
Middleton, WI 53562
westwoodps.com

Westwood Professional Services, Inc.

PREPARED FOR:

AREVON

8800 N. Gainey Center Dr. Suite 250
Scottsdale, AZ 85258

REVISIONS:

#	DATE	COMMENT
G	08/25/2021	Preliminary Development Plan

Posey Solar Project

Posey County, Indiana

Site Plan


PRELIMINARY
NOT FOR CONSTRUCTION

DATE: 08/25/2021

SHEET: C.303

M:\007238\05\dwg\Permitting\007238-SP-01.dwg, 8/25/2021 1:49 PM, Samantha Maisel

SEE SHEET C.300

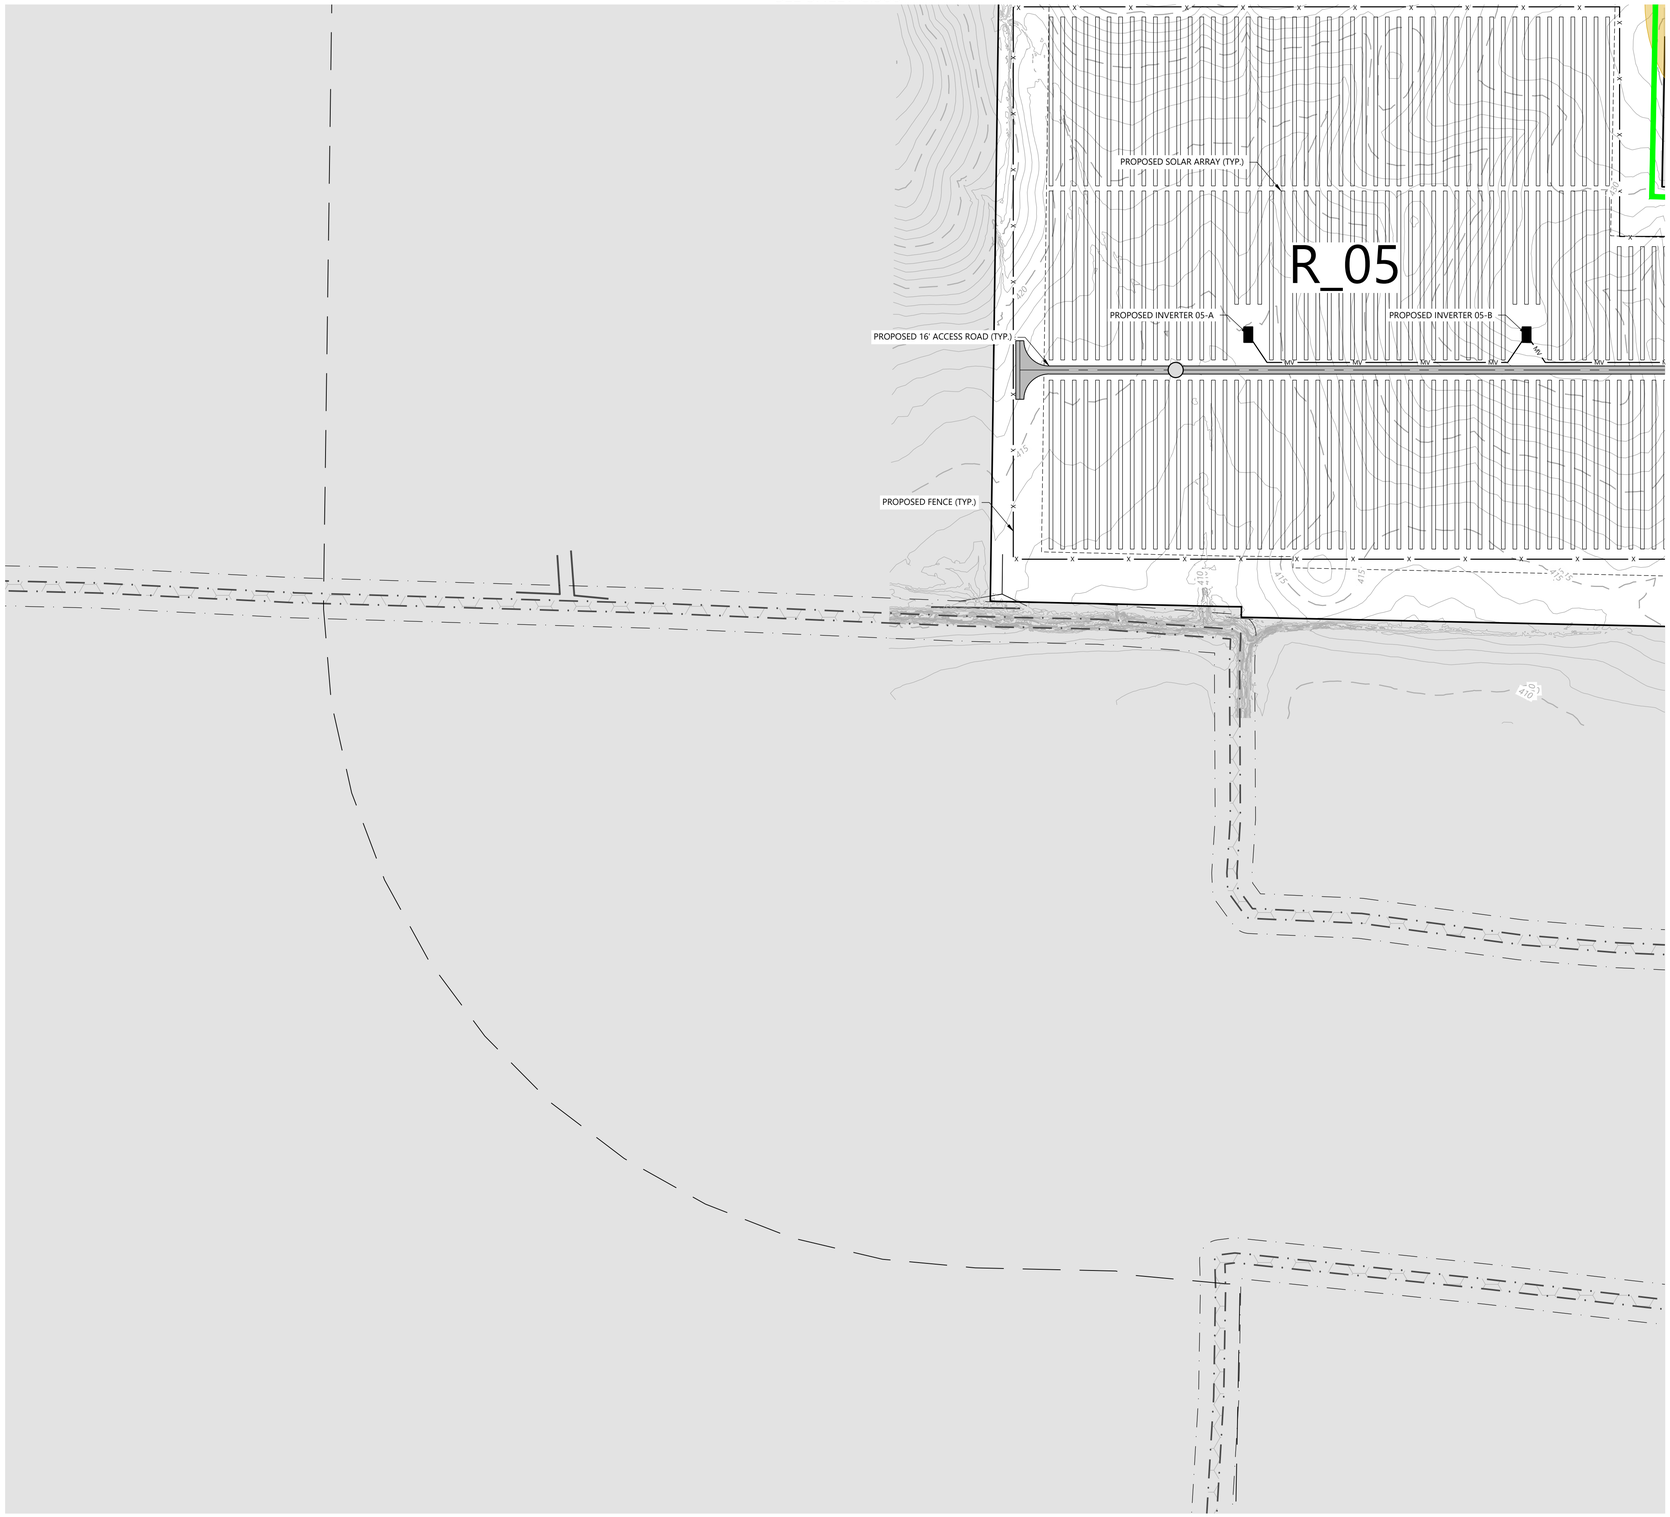

SEE SHEET C.305


SEE SHEET C.308

LEGEND:

- ACTIVE PARCEL BOUNDARY
- NON-PARTICIPATING PROPERTY
- LANDOWNER EXCEPTION AREA
- PARTICIPATING EASEMENT PROPERTIES
- EX. STRUCTURE SETBACK
- EX. NONPARTICIPATING RESIDENCE SETBACK
- EX. PARTICIPATING RESIDENCE SETBACK
- EX. SCHOOL SETBACK
- EX. CLOSED LANDFILL AREA
- EX. 10' INDEX CONTOUR
- EX. 2' INTERVAL CONTOUR
- EX. ¼ MILE PARCEL BUFFER
- EX. ROAD CENTERLINE
- POH — EX. OVERHEAD POWER
- OIL — EX. UNDERGROUND OIL LINE
- OIL — EX. FIELD LOCATED UNDERGROUND OIL LINE
- GAS — EX. NATURAL GAS LINE
- WAT — EX. WATER LINE
- DT — EX. COUNTY REGULATED DRAIN CENTERLINE
- CROP — EX. CROP LINE
- EX. EASEMENT LINE
- EX. GRAVEL EDGE LINE
- EX. RIGHT OF WAY
- EX. STRUCTURES
- EX. OIL WELL SETBACK
- EX. WATER WELL SETBACK
- PJ / OW — EX. PUMP JACK/OIL WELL
- EX. FEMA FLOODPLAIN
- EX. WETLANDS
- EX. WATER EDGE LINES (FIELD DELINEATED)
- EX. COUNTY DRAIN SETBACK
- PROPOSED WETLAND SETBACK
- PROPOSED ACTIVE PARCEL SETBACK
- PROPOSED ACCESS ROAD
- PROPOSED SOLAR ARRAY
- PROPOSED INVERTER
- MV — PROPOSED MV COLLECTION
- P-POH — PROPOSED GEN-TIE ROUTE
- X — PROPOSED FENCE
- PROPOSED DRAINAGE CROSSINGS
- PROPOSED ENTRANCE CULVERT
- PROPOSED SCREENING

*PROPOSED FACILITIES ARE SUBJECT TO CHANGE

KEYMAP:

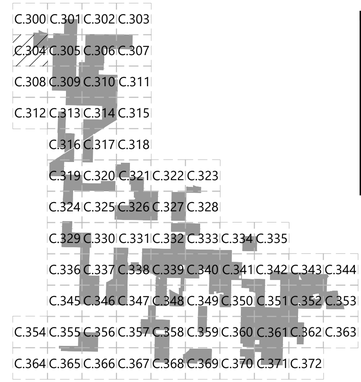

Westwood

Phone (608) 821-6600
8401 Greenway Blvd., Suite 400
Middleton, WI 53562
westwoodps.com

Westwood Professional Services, Inc.

PREPARED FOR:

AREVON

8800 N. Gainey Center Dr. Suite 250
Scottsdale, AZ 85258

REVISIONS:

#	DATE	COMMENT
G	08/25/2021	Preliminary Development Plan

0' 150' 300' 450'

Posey Solar Project

Posey County, Indiana

Site Plan

PRELIMINARY
NOT FOR CONSTRUCTION

DATE: 08/25/2021

SHEET: C.304

N:\007286-09 Jeryl Remillong\007286-09-01.dwg 8/25/2021 1:49 PM Samantha Mund

SEE SHEET C.301



SEE SHEET C.304

SEE SHEET C.306


SEE SHEET C.309


LEGEND:

- ACTIVE PARCEL BOUNDARY
- NON-PARTICIPATING PROPERTY LANDOWNER EXCEPTION AREA
- PARTICIPATING EASEMENT PROPERTIES
- EX. STRUCTURE SETBACK
- EX. NONPARTICIPATING RESIDENCE SETBACK
- EX. PARTICIPATING RESIDENCE SETBACK
- EX. SCHOOL SETBACK
- EX. CLOSED LANDFILL AREA
- EX. 10' INDEX CONTOUR
- EX. 2' INTERVAL CONTOUR
- EX. ¼ MILE PARCEL BUFFER
- EX. ROAD CENTERLINE
- EX. OVERHEAD POWER
- EX. UNDERGROUND OIL LINE
- EX. FIELD LOCATED UNDERGROUND OIL LINE
- EX. NATURAL GAS LINE
- EX. WATER LINE
- EX. COUNTY REGULATED DRAIN CENTERLINE
- EX. CROP LINE
- EX. EASEMENT LINE
- EX. GRAVEL EDGE LINE
- EX. RIGHT OF WAY
- EX. STRUCTURES
- EX. OIL WELL SETBACK
- EX. WATER WELL SETBACK
- EX. PUMP JACK/OIL WELL
- EX. FEMA FLOODPLAIN
- EX. WETLANDS
- EX. WATER EDGE LINES (FIELD DELINEATED)
- EX. COUNTY DRAIN SETBACK
- PROPOSED WETLAND SETBACK
- PROPOSED ACTIVE PARCEL SETBACK
- PROPOSED ACCESS ROAD
- PROPOSED SOLAR ARRAY
- PROPOSED INVERTER
- PROPOSED MV COLLECTION
- PROPOSED GEN-TIE ROUTE
- PROPOSED FENCE
- PROPOSED DRAINAGE CROSSINGS
- PROPOSED ENTRANCE CULVERT
- PROPOSED SCREENING

*PROPOSED FACILITIES ARE SUBJECT TO CHANGE

KEYMAP:

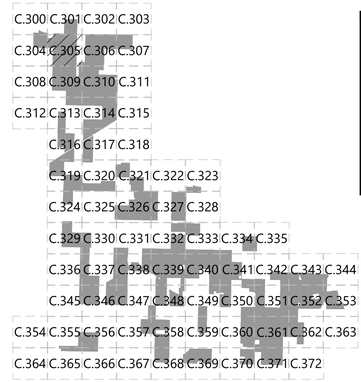

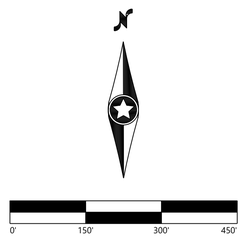

Westwood

Phone (608) 821-6600
8401 Greenway Blvd., Suite 400
Middleton, WI 53562
westwoodps.com

Westwood Professional Services, Inc.

PREPARED FOR:

AREVON

8800 N. Gainey Center Dr. Suite 250
Scottsdale, AZ 85258

REVISIONS:

#	DATE	COMMENT
G	08/25/2021	Preliminary Development Plan

Posey Solar Project

Posey County, Indiana


Site Plan

PRELIMINARY
NOT FOR CONSTRUCTION

DATE: 08/25/2021

SHEET: C.305

N:\0072286-00\Acad\Rendering\0072286-SP-01.dwg, 8/25/2021 1:48 PM, Samantha Mund

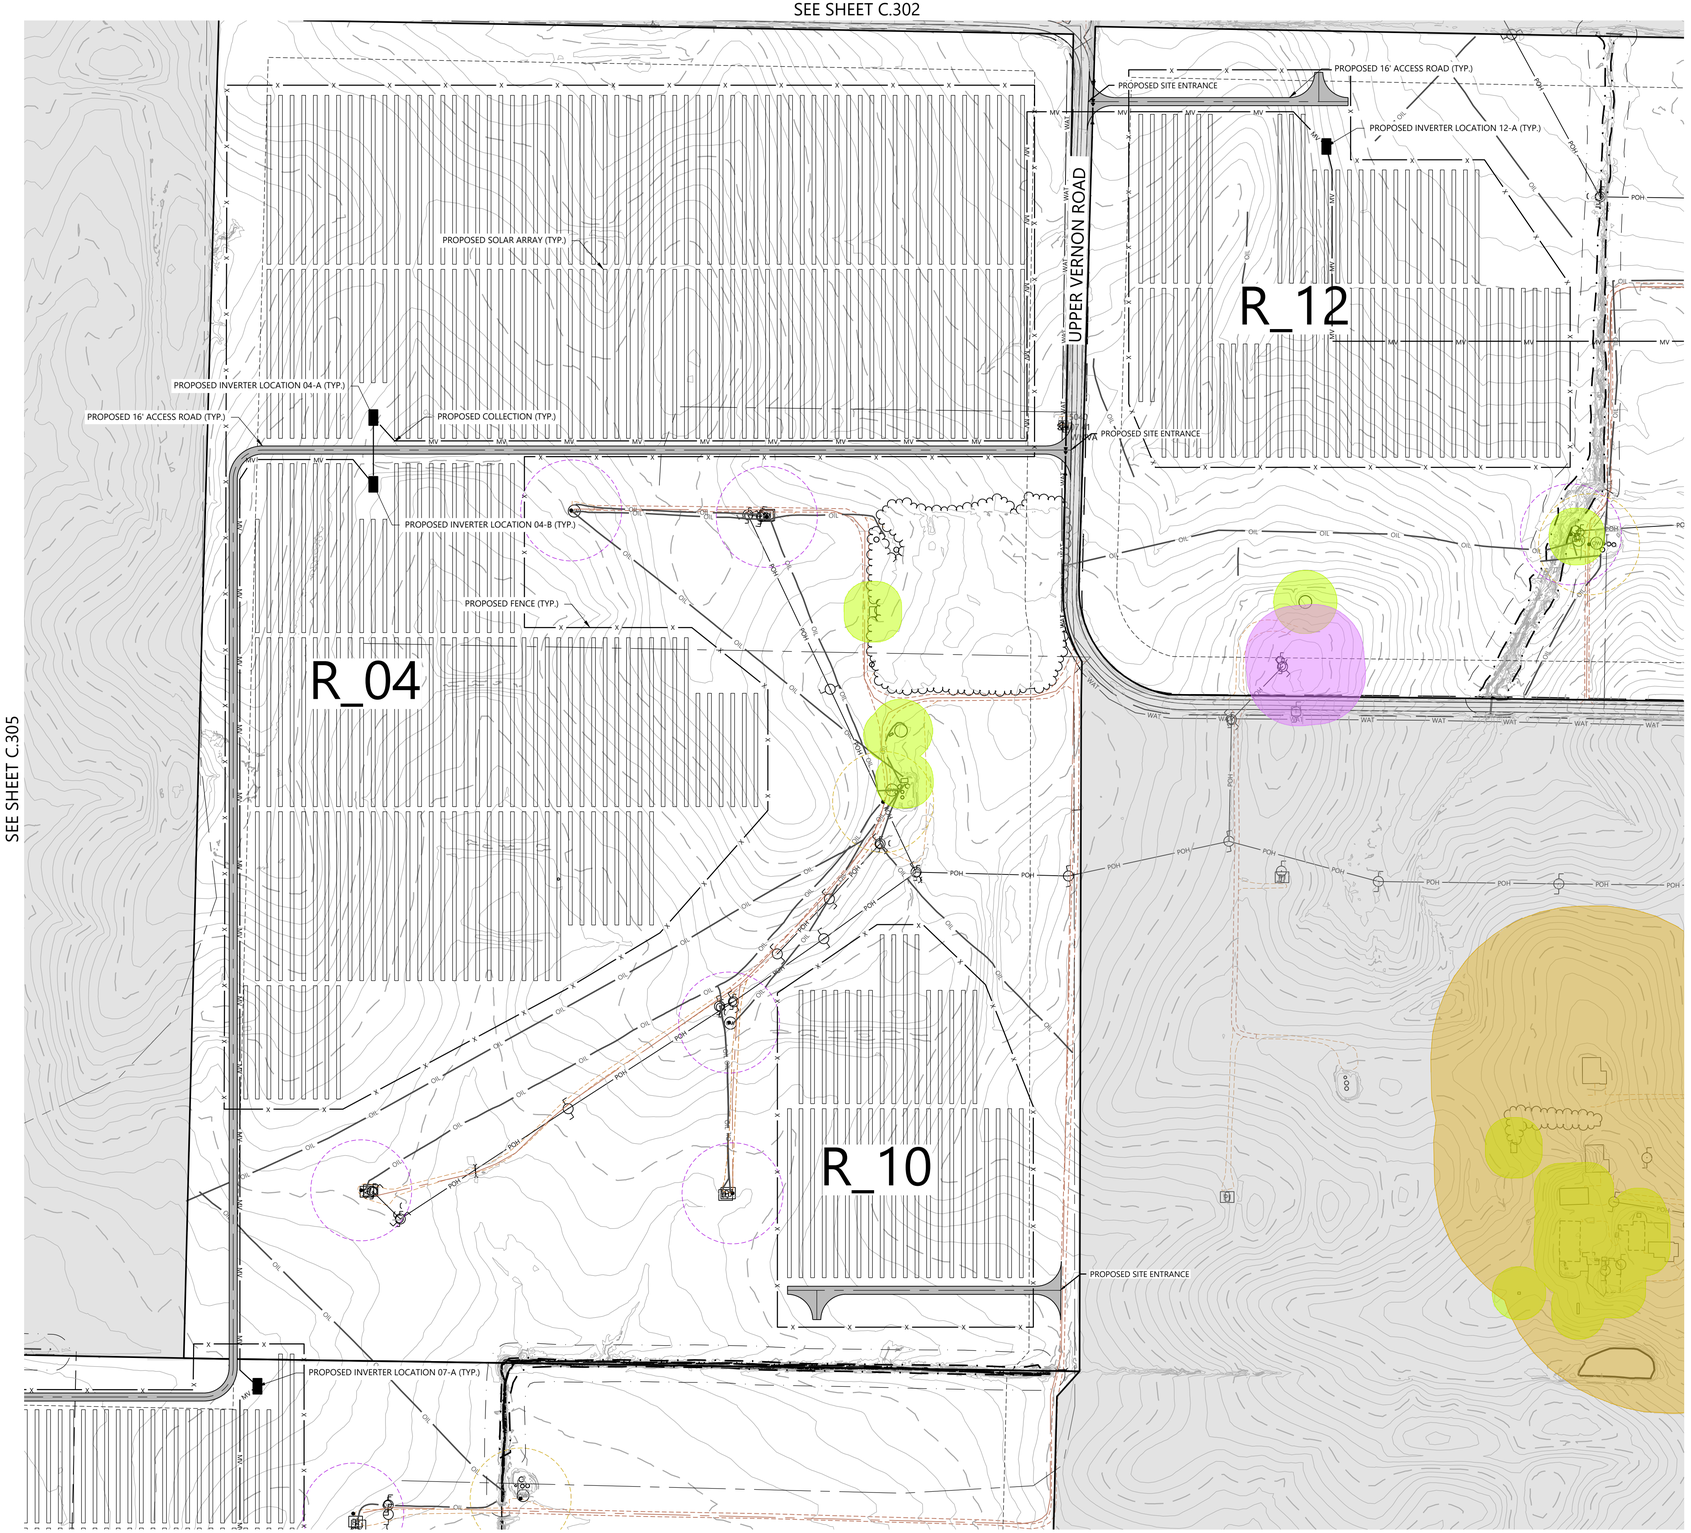

LEGEND:

- ACTIVE PARCEL BOUNDARY
- NON-PARTICIPATING PROPERTY LANDOWNER EXCEPTION AREA
- PARTICIPATING EASEMENT PROPERTIES
- EX. STRUCTURE SETBACK
- EX. NONPARTICIPATING RESIDENCE SETBACK
- EX. PARTICIPATING RESIDENCE SETBACK
- EX. SCHOOL SETBACK
- EX. CLOSED LANDFILL AREA
- EX. 10' INDEX CONTOUR
- EX. 2' INTERVAL CONTOUR
- EX. ¼ MILE PARCEL BUFFER
- EX. ROAD CENTERLINE
- EX. OVERHEAD POWER
- EX. UNDERGROUND OIL LINE
- EX. FIELD LOCATED UNDERGROUND OIL LINE
- EX. NATURAL GAS LINE
- EX. WATER LINE
- EX. COUNTY REGULATED DRAIN CENTERLINE
- EX. CROP LINE
- EX. EASEMENT LINE
- EX. GRAVEL EDGE LINE
- EX. RIGHT OF WAY
- EX. STRUCTURES
- EX. OIL WELL SETBACK
- EX. WATER WELL SETBACK
- EX. PUMP JACK/OIL WELL
- EX. FEMA FLOODPLAIN
- EX. WETLANDS
- EX. WATER EDGE LINES (FIELD DELINEATED)
- EX. COUNTY DRAIN SETBACK
- PROPOSED WETLAND SETBACK
- PROPOSED ACTIVE PARCEL SETBACK
- PROPOSED ACCESS ROAD
- PROPOSED SOLAR ARRAY
- PROPOSED INVERTER
- PROPOSED MV COLLECTION
- PROPOSED GEN-TIE ROUTE
- PROPOSED FENCE
- PROPOSED DRAINAGE CROSSINGS
- PROPOSED ENTRANCE CULVERT
- PROPOSED SCREENING

*PROPOSED FACILITIES ARE SUBJECT TO CHANGE

KEYMAP:

C.300 C.301 C.302 C.303
C.304 C.305 C.306 C.307
C.308 C.309 C.310 C.311
C.312 C.313 C.314 C.315
C.316 C.317 C.318
C.319 C.320 C.321 C.322 C.323
C.324 C.325 C.326 C.327 C.328
C.329 C.330 C.331 C.332 C.333 C.334 C.335
C.336 C.337 C.338 C.339 C.340 C.341 C.342 C.343 C.344
C.345 C.346 C.347 C.348 C.349 C.350 C.351 C.352 C.353
C.354 C.355 C.356 C.357 C.358 C.359 C.360 C.361 C.362 C.363
C.364 C.365 C.366 C.367 C.368 C.369 C.370 C.371 C.372

0' 150' 300' 450'

Westwood
Phone (608) 821-6600 8401 Greenway Blvd., Suite 400 Middleton, WI 53562 westwoodps.com
Westwood Professional Services, Inc.

PREPARED FOR:

AREVON

8800 N. Gainey Center Dr. Suite 250
Scottsdale, AZ 85258

REVISIONS:

#	DATE	COMMENT
G	08/25/2021	Preliminary Development Plan

Posey Solar Project

Posey County, Indiana

Site Plan


PRELIMINARY
NOT FOR CONSTRUCTION

DATE: 08/25/2021

SHEET: C.306

N:\007286.00-Aev\Permitting\007286.SP.01.dwg, 8/25/2021 1:50 PM, Samantha Maul

SEE SHEET C.303

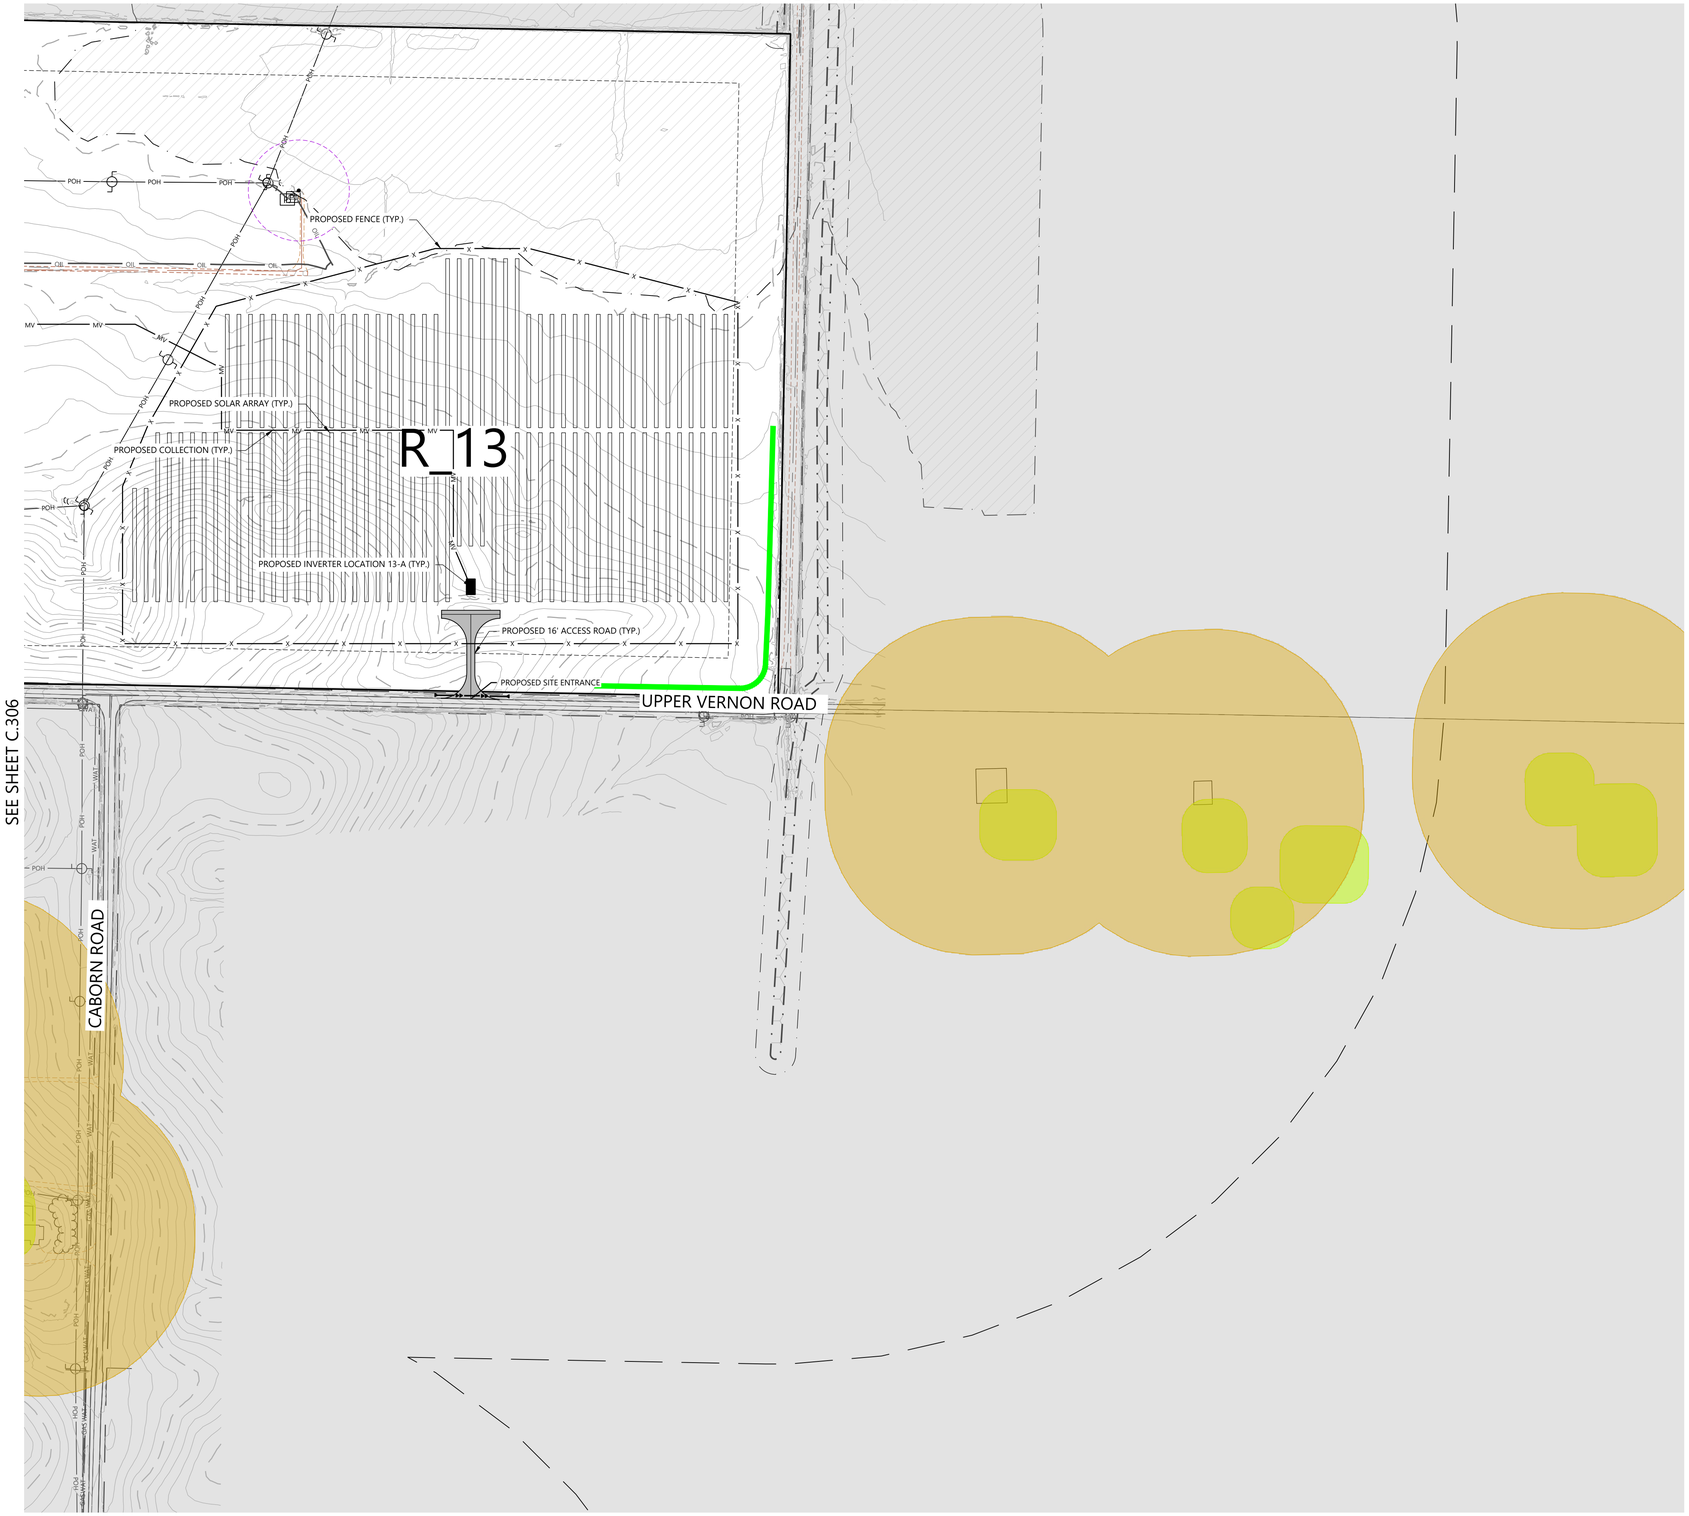

SEE SHEET C.306


SEE SHEET C.311


LEGEND:

- ACTIVE PARCEL BOUNDARY
- NON-PARTICIPATING PROPERTY
- LANDOWNER EXCEPTION AREA
- PARTICIPATING EASEMENT PROPERTIES
- EX. STRUCTURE SETBACK
- EX. NONPARTICIPATING RESIDENCE SETBACK
- EX. PARTICIPATING RESIDENCE SETBACK
- EX. SCHOOL SETBACK
- EX. CLOSED LANDFILL AREA
- EX. 10' INDEX CONTOUR
- EX. 2' INTERVAL CONTOUR
- EX. ¼ MILE PARCEL BUFFER
- EX. ROAD CENTERLINE
- EX. OVERHEAD POWER
- EX. UNDERGROUND OIL LINE
- EX. FIELD LOCATED UNDERGROUND OIL LINE
- EX. NATURAL GAS LINE
- EX. WATER LINE
- EX. COUNTY REGULATED DRAIN CENTERLINE
- EX. CROP LINE
- EX. EASEMENT LINE
- EX. GRAVEL EDGE LINE
- EX. RIGHT OF WAY
- EX. STRUCTURES
- EX. OIL WELL SETBACK
- EX. WATER WELL SETBACK
- EX. PUMP JACK/OIL WELL
- EX. FEMA FLOODPLAIN
- EX. WETLANDS
- EX. WATER EDGE LINES (FIELD DELINEATED)
- EX. COUNTY DRAIN SETBACK
- PROPOSED WETLAND SETBACK
- PROPOSED ACTIVE PARCEL SETBACK
- PROPOSED ACCESS ROAD
- PROPOSED SOLAR ARRAY
- PROPOSED INVERTER
- PROPOSED MV COLLECTION
- PROPOSED GEN-TIE ROUTE
- PROPOSED FENCE
- PROPOSED DRAINAGE CROSSINGS
- PROPOSED ENTRANCE CULVERT
- PROPOSED SCREENING

*PROPOSED FACILITIES ARE SUBJECT TO CHANGE

KEYMAP:

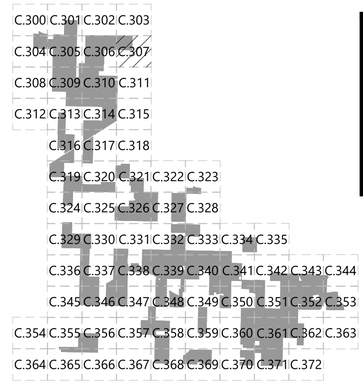

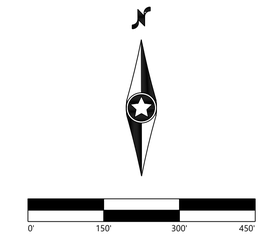

Westwood

Phone (608) 821-6600
8401 Greenway Blvd., Suite 400
Middleton, WI 53562
westwoodps.com

Westwood Professional Services, Inc.

PREPARED FOR:

AREVON

8800 N. Gainey Center Dr. Suite 250
Scottsdale, AZ 85258

REVISIONS:

#	DATE	COMMENT
G	08/25/2021	Preliminary Development Plan

Posey Solar Project

Posey County, Indiana

Site Plan

PRELIMINARY
NOT FOR CONSTRUCTION

DATE: 08/25/2021

SHEET: C.307

N:\002786.00\Acad\Permitting\002786-SP-01.dwg, 8/25/2021 1:50 PM, Samantha Maxel

SEE SHEET C.304



SEE SHEET C.309


SEE SHEET C.312

LEGEND:

- ACTIVE PARCEL BOUNDARY
- NON-PARTICIPATING PROPERTY
- LANDOWNER EXCEPTION AREA
- PARTICIPATING EASEMENT PROPERTIES
- EX. STRUCTURE SETBACK
- EX. NONPARTICIPATING RESIDENCE SETBACK
- EX. PARTICIPATING RESIDENCE SETBACK
- EX. SCHOOL SETBACK
- EX. CLOSED LANDFILL AREA
- EX. 10' INDEX CONTOUR
- EX. 2' INTERVAL CONTOUR
- EX. $\frac{1}{4}$ MILE PARCEL BUFFER
- EX. ROAD CENTERLINE
- POH — EX. OVERHEAD POWER
- OIL — EX. UNDERGROUND OIL LINE
- OIL — EX. FIELD LOCATED UNDERGROUND OIL LINE
- GAS — EX. NATURAL GAS LINE
- WAT — EX. WATER LINE
- DT — EX. COUNTY REGULATED DRAIN CENTERLINE
- CROP — EX. CROP LINE
- EX. EASEMENT LINE
- EX. GRAVEL EDGE LINE
- EX. RIGHT OF WAY
- EX. STRUCTURES
- EX. OIL WELL SETBACK
- EX. WATER WELL SETBACK
- PJ — OW — EX. PUMP JACK/OIL WELL
- EX. FEMA FLOODPLAIN
- EX. WETLANDS
- EX. WATER EDGE LINES (FIELD DELINEATED)
- EX. COUNTY DRAIN SETBACK
- PROPOSED WETLAND SETBACK
- PROPOSED ACTIVE PARCEL SETBACK
- PROPOSED ACCESS ROAD
- PROPOSED SOLAR ARRAY
- PROPOSED INVERTER
- MV — PROPOSED MV COLLECTION
- P-POH — PROPOSED GEN-TIE ROUTE
- X — PROPOSED FENCE
- PROPOSED DRAINAGE CROSSINGS
- PROPOSED ENTRANCE CULVERT
- PROPOSED SCREENING

*PROPOSED FACILITIES ARE SUBJECT TO CHANGE

KEYMAP:

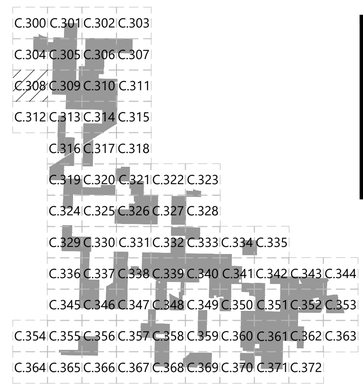

Westwood

Phone (608) 821-6600
8401 Greenway Blvd., Suite 400
Middleton, WI 53562
westwoodps.com

Westwood Professional Services, Inc.


PREPARED FOR:

AREVON

8800 N. Gainey Center Dr. Suite 250
Scottsdale, AZ 85258

REVISIONS:

#	DATE	COMMENT
G	08/25/2021	Preliminary Development Plan

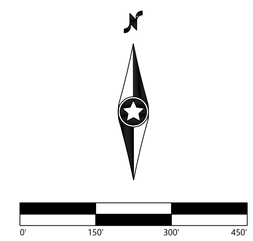

Posey Solar Project

Posey County, Indiana

Site Plan

PRELIMINARY
NOT FOR CONSTRUCTION

DATE: 08/25/2021

SHEET: C.308

M:\002736\05\Arev\Permitting\002736_05-01.dwg, 8/25/2021 1:50 PM, Samantha Mauel

SEE SHEET C.305

SEE SHEET C.308

SEE SHEET C.310



SEE SHEET C.313

LEGEND:

- ACTIVE PARCEL BOUNDARY
- NON-PARTICIPATING PROPERTY LANDOWNER EXCEPTION AREA
- PARTICIPATING EASEMENT PROPERTIES
- EX. STRUCTURE SETBACK
- EX. NONPARTICIPATING RESIDENCE SETBACK
- EX. PARTICIPATING RESIDENCE SETBACK
- EX. SCHOOL SETBACK
- EX. CLOSED LANDFILL AREA
- EX. 10' INDEX CONTOUR
- EX. 2' INTERVAL CONTOUR
- EX. ¼ MILE PARCEL BUFFER
- EX. ROAD CENTERLINE
- EX. OVERHEAD POWER
- EX. UNDERGROUND OIL LINE
- EX. FIELD LOCATED UNDERGROUND OIL LINE
- EX. NATURAL GAS LINE
- EX. WATER LINE
- EX. COUNTY REGULATED DRAIN CENTERLINE
- EX. CROP LINE
- EX. EASEMENT LINE
- EX. GRAVEL EDGE LINE
- EX. RIGHT OF WAY
- EX. STRUCTURES
- EX. OIL WELL SETBACK
- EX. WATER WELL SETBACK
- EX. PUMP JACK/OIL WELL
- EX. FEMA FLOODPLAIN
- EX. WETLANDS
- EX. WATER EDGE LINES (FIELD DELINEATED)
- EX. COUNTY DRAIN SETBACK
- PROPOSED WETLAND SETBACK
- PROPOSED ACTIVE PARCEL SETBACK
- PROPOSED ACCESS ROAD
- PROPOSED SOLAR ARRAY
- PROPOSED INVERTER
- PROPOSED MV COLLECTION
- PROPOSED GEN-TIE ROUTE
- PROPOSED FENCE
- PROPOSED DRAINAGE CROSSINGS
- PROPOSED ENTRANCE CULVERT
- PROPOSED SCREENING

*PROPOSED FACILITIES ARE SUBJECT TO CHANGE

KEYMAP:

C.300 C.301 C.302 C.303
C.304 C.305 C.306 C.307
C.308 C.309 C.310 C.311
C.312 C.313 C.314 C.315
C.316 C.317 C.318
C.319 C.320 C.321 C.322 C.323
C.324 C.325 C.326 C.327 C.328
C.329 C.330 C.331 C.332 C.333 C.334 C.335
C.336 C.337 C.338 C.339 C.340 C.341 C.342 C.343 C.344
C.345 C.346 C.347 C.348 C.349 C.350 C.351 C.352 C.353
C.354 C.355 C.356 C.357 C.358 C.359 C.360 C.361 C.362 C.363
C.364 C.365 C.366 C.367 C.368 C.369 C.370 C.371 C.372

0' 150' 300' 450'

Westwood

Phone (608) 821-6600 8401 Greenway Blvd., Suite 400
Middleton, WI 53562
westwoodps.com

Westwood Professional Services, Inc.

PREPARED FOR:

AREVON

8800 N. Gainey Center Dr. Suite 250
Scottsdale, AZ 85258

REVISIONS:

#	DATE	COMMENT
G	08/25/2021	Preliminary Development Plan

Posey Solar Project

Posey County, Indiana

Site Plan

PRELIMINARY
NOT FOR CONSTRUCTION

DATE: 08/25/2021

SHEET: C.309

N:\007286-09-Aev\Permitting\007286_SP-01.dwg, 8/25/2021 1:50 PM, Samantha Maisel

SEE SHEET C.306

R_07

R_11

R_16

R_17

PROPOSED 16' ACCESS ROAD (TYP.)

PROPOSED INVERTER LOCATION 7-B (TYP.)

PROPOSED SOLAR ARRAY (TYP.)

PROPOSED FENCE (TYP.)

PROPOSED INVERTER LOCATION 16-A (TYP.)

PROPOSED INVERTER LOCATION 16-B (TYP.)

PROPOSED COLLECTION (TYP.)

PROPOSED SITE ENTRANCE

BENTHALL ROAD

SEE SHEET C.309

SEE SHEET C.311

SEE SHEET C.314

LEGEND:

- ACTIVE PARCEL BOUNDARY
- NON-PARTICIPATING PROPERTY
- LANDOWNER EXCEPTION AREA
- PARTICIPATING EASEMENT PROPERTIES
- EX. STRUCTURE SETBACK
- EX. NONPARTICIPATING RESIDENCE SETBACK
- EX. PARTICIPATING RESIDENCE SETBACK
- EX. SCHOOL SETBACK
- EX. CLOSED LANDFILL AREA
- EX. 10' INDEX CONTOUR
- EX. 2' INTERVAL CONTOUR
- EX. ¼ MILE PARCEL BUFFER
- EX. ROAD CENTERLINE
- EX. OVERHEAD POWER
- EX. UNDERGROUND OIL LINE
- EX. FIELD LOCATED UNDERGROUND OIL LINE
- EX. NATURAL GAS LINE
- EX. WATER LINE
- EX. COUNTY REGULATED DRAIN CENTERLINE
- EX. CROP LINE
- EX. EASEMENT LINE
- EX. GRAVEL EDGE LINE
- EX. RIGHT OF WAY
- EX. STRUCTURES
- EX. OIL WELL SETBACK
- EX. WATER WELL SETBACK
- EX. PUMP JACK/OIL WELL
- EX. FEMA FLOODPLAIN
- EX. WETLANDS
- EX. WATER EDGE LINES (FIELD DELINEATED)
- EX. COUNTY DRAIN SETBACK
- PROPOSED WETLAND SETBACK
- PROPOSED ACTIVE PARCEL SETBACK
- PROPOSED ACCESS ROAD
- PROPOSED SOLAR ARRAY
- PROPOSED INVERTER
- PROPOSED MV COLLECTION
- PROPOSED GEN-TIE ROUTE
- PROPOSED FENCE
- PROPOSED DRAINAGE CROSSINGS
- PROPOSED ENTRANCE CULVERT
- PROPOSED SCREENING

*PROPOSED FACILITIES ARE SUBJECT TO CHANGE

KEYMAP:

C.300 C.301 C.302 C.303
C.304 C.305 C.306 C.307
C.308 C.309 C.310 C.311
C.312 C.313 C.314 C.315
C.316 C.317 C.318
C.319 C.320 C.321 C.322 C.323
C.324 C.325 C.326 C.327 C.328
C.329 C.330 C.331 C.332 C.333 C.334 C.335
C.336 C.337 C.338 C.339 C.340 C.341 C.342 C.343 C.344
C.345 C.346 C.347 C.348 C.349 C.350 C.351 C.352 C.353
C.354 C.355 C.356 C.357 C.358 C.359 C.360 C.361 C.362 C.363
C.364 C.365 C.366 C.367 C.368 C.369 C.370 C.371 C.372

Westwood

Phone (608) 821-6600 8401 Greenway Blvd., Suite 400 Middleton, WI 53562 westwoodps.com

Westwood Professional Services, Inc.

PREPARED FOR:

AREVON

8800 N. Gainey Center Dr. Suite 250
Scottsdale, AZ 85258

REVISIONS:

#	DATE	COMMENT
G	08/25/2021	Preliminary Development Plan

0' 150' 300' 450'

Posey Solar Project

Posey County, Indiana

Site Plan


PRELIMINARY
NOT FOR CONSTRUCTION

DATE: 08/25/2021

SHEET: C.310

N:\2021\2286.00\Design\Permitting\021286.00_01.dwg, 8/31/2021 1:51 PM, Samantha.Maud

SEE SHEET C.307

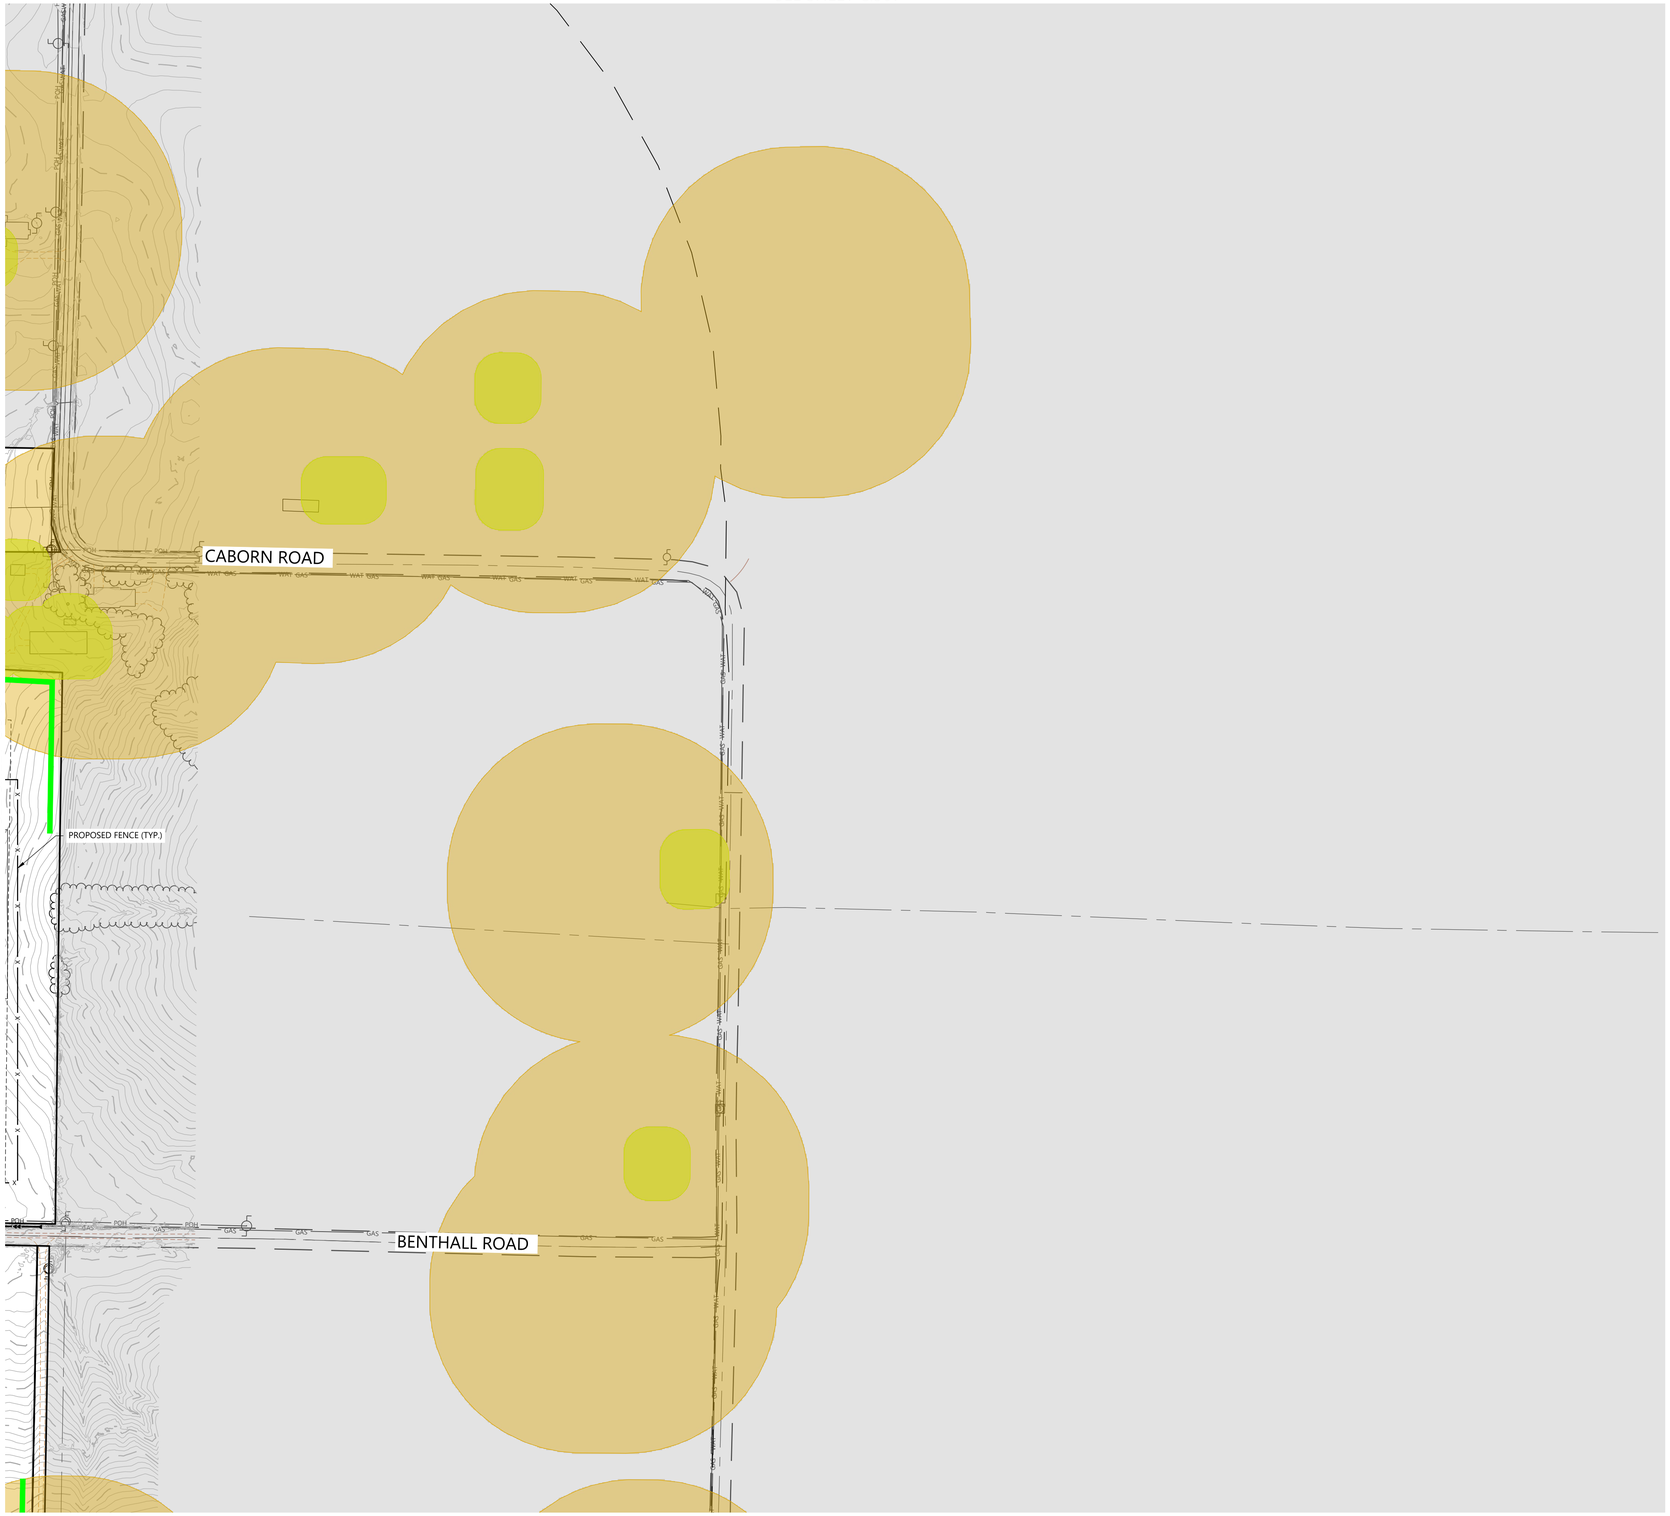


SEE SHEET C.315

LEGEND:

- ACTIVE PARCEL BOUNDARY
- NON-PARTICIPATING PROPERTY
- LANDOWNER EXCEPTION AREA
- PARTICIPATING EASEMENT PROPERTIES
- EX. STRUCTURE SETBACK
- EX. NONPARTICIPATING RESIDENCE SETBACK
- EX. PARTICIPATING RESIDENCE SETBACK
- EX. SCHOOL SETBACK
- EX. CLOSED LANDFILL AREA
- EX. 10' INDEX CONTOUR
- EX. 2' INTERVAL CONTOUR
- EX. ¼ MILE PARCEL BUFFER
- EX. ROAD CENTERLINE
- EX. OVERHEAD POWER
- EX. UNDERGROUND OIL LINE
- EX. FIELD LOCATED UNDERGROUND OIL LINE
- EX. NATURAL GAS LINE
- EX. WATER LINE
- EX. COUNTY REGULATED DRAIN CENTERLINE
- EX. CROP LINE
- EX. EASEMENT LINE
- EX. GRAVEL EDGE LINE
- EX. RIGHT OF WAY
- EX. STRUCTURES
- EX. OIL WELL SETBACK
- EX. WATER WELL SETBACK
- EX. PUMP JACK/OIL WELL
- EX. FEMA FLOODPLAIN
- EX. WETLANDS
- EX. WATER EDGE LINES (FIELD DELINEATED)
- EX. COUNTY DRAIN SETBACK
- PROPOSED WETLAND SETBACK
- PROPOSED ACTIVE PARCEL SETBACK
- PROPOSED ACCESS ROAD
- PROPOSED SOLAR ARRAY
- PROPOSED INVERTER
- PROPOSED MV COLLECTION
- PROPOSED GEN-TIE ROUTE
- PROPOSED FENCE
- PROPOSED DRAINAGE CROSSINGS
- PROPOSED ENTRANCE CULVERT
- PROPOSED SCREENING

*PROPOSED FACILITIES ARE SUBJECT TO CHANGE

KEYMAP:

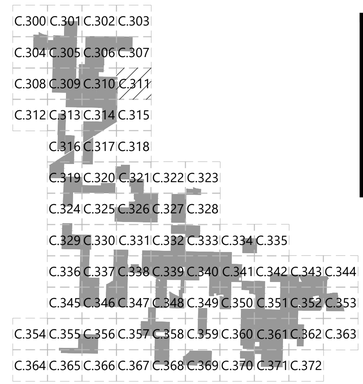

Westwood

Phone (608) 821-6600
8401 Greenway Blvd., Suite 400
Middleton, WI 53562
westwoodps.com

Westwood Professional Services, Inc.

PREPARED FOR:

AREVON

8800 N. Gainey Center Dr. Suite 250
Scottsdale, AZ 85258

REVISIONS:

#	DATE	COMMENT
G	08/25/2021	Preliminary Development Plan

0' 150' 300' 450'

Posey Solar Project

Posey County, Indiana

Site Plan


PRELIMINARY
NOT FOR CONSTRUCTION

DATE: 08/25/2021

SHEET: C.311

M:\0027386.00\Arev\Permitting\0027386-00-01.dwg, 8/25/2021 1:51 PM, Samantha Maurel

SEE SHEET C.308

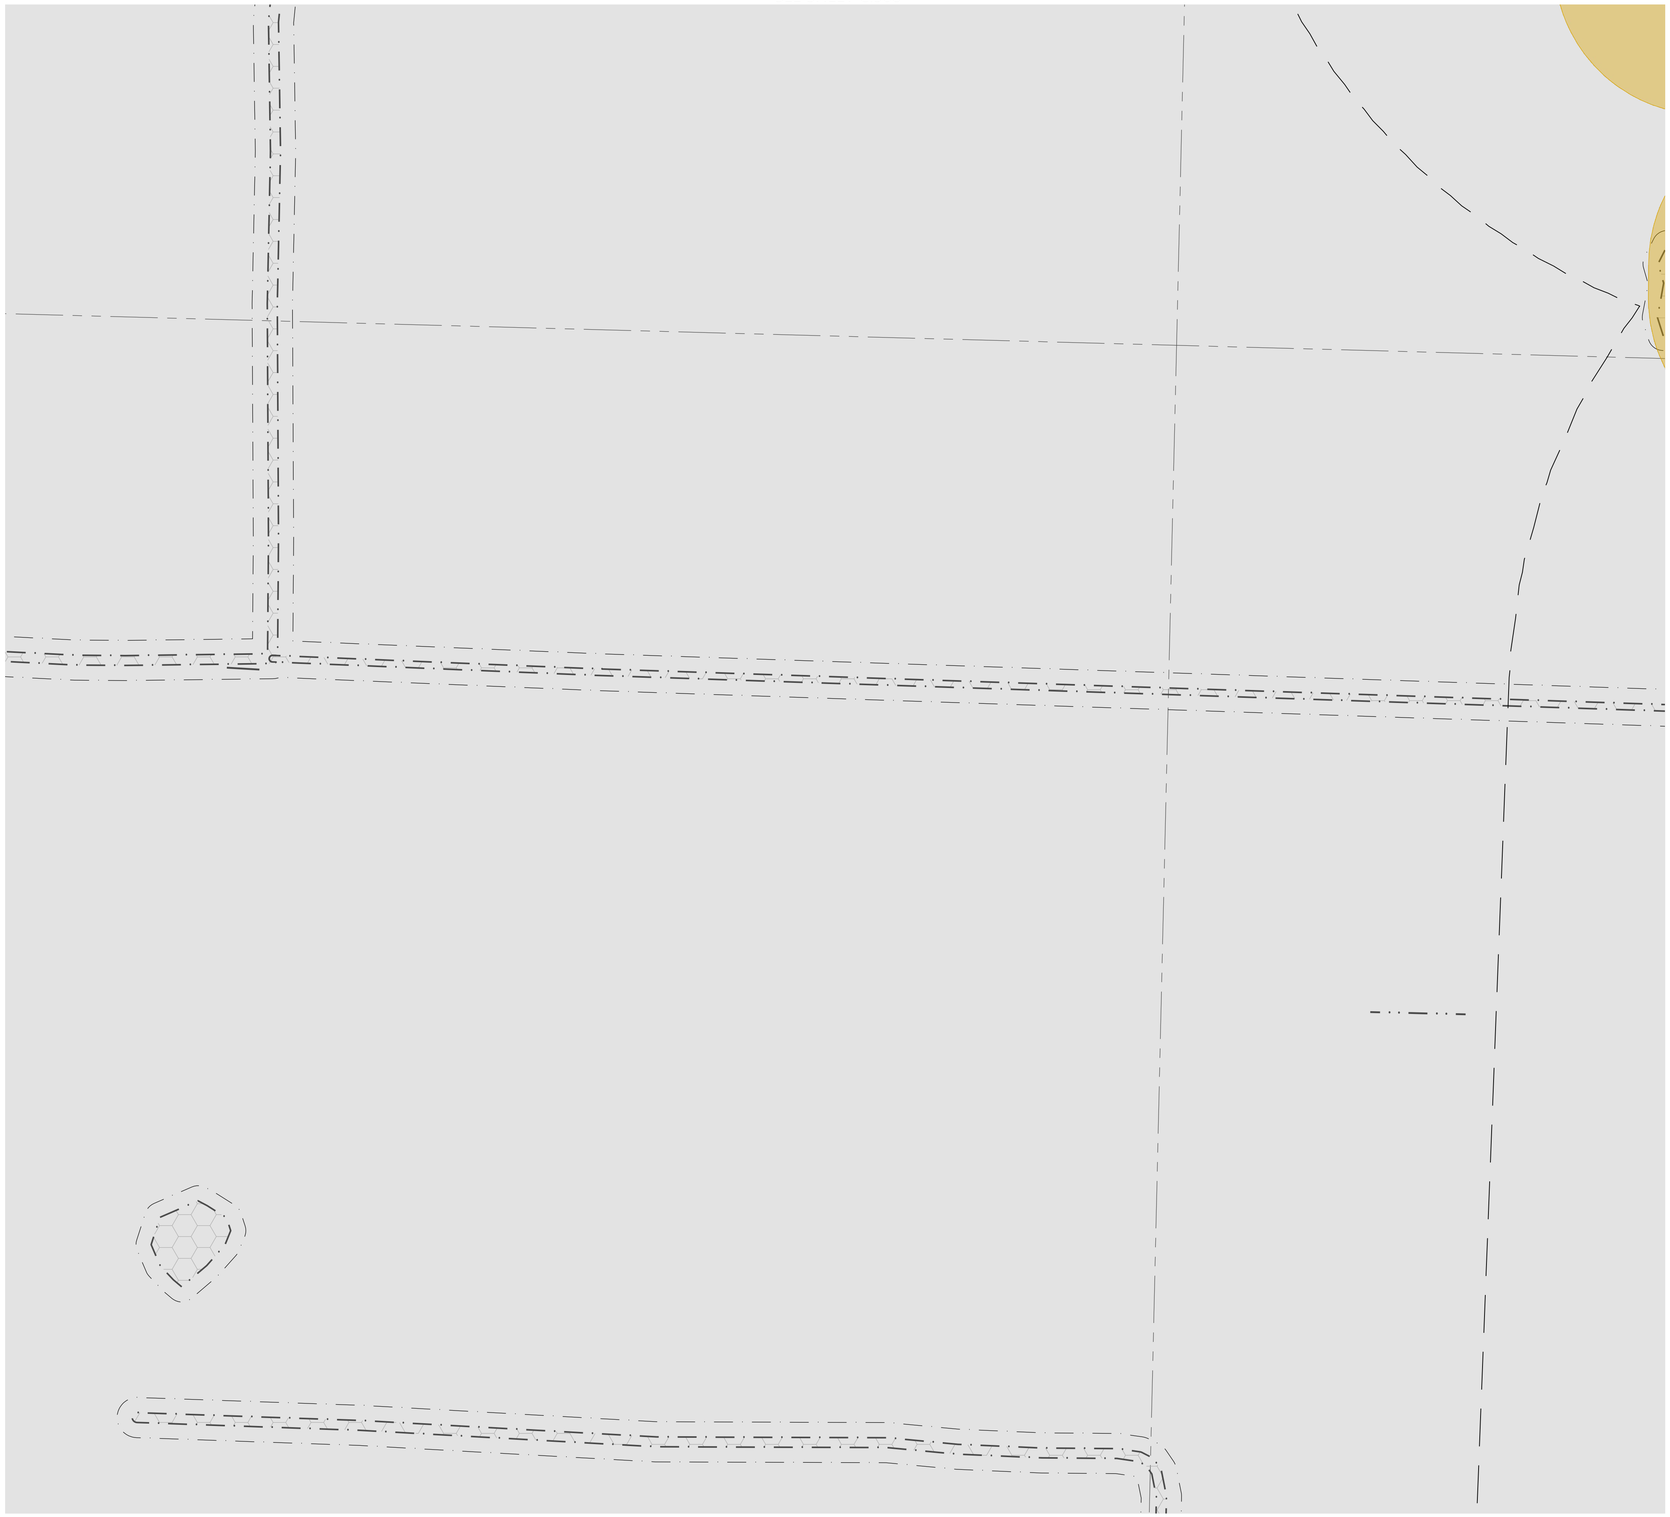


SEE SHEET C.313

LEGEND:

- ACTIVE PARCEL BOUNDARY
- NON-PARTICIPATING PROPERTY
- LANDOWNER EXCEPTION AREA
- PARTICIPATING EASEMENT PROPERTIES
- EX. STRUCTURE SETBACK
- EX. NONPARTICIPATING RESIDENCE SETBACK
- EX. PARTICIPATING RESIDENCE SETBACK
- EX. SCHOOL SETBACK
- EX. CLOSED LANDFILL AREA
- EX. 10' INDEX CONTOUR
- EX. 2' INTERVAL CONTOUR
- EX. ¼ MILE PARCEL BUFFER
- EX. ROAD CENTERLINE
- EX. OVERHEAD POWER
- EX. UNDERGROUND OIL LINE
- EX. FIELD LOCATED UNDERGROUND OIL LINE
- EX. NATURAL GAS LINE
- EX. WATER LINE
- EX. COUNTY REGULATED DRAIN CENTERLINE
- EX. CROP LINE
- EX. EASEMENT LINE
- EX. GRAVEL EDGE LINE
- EX. RIGHT OF WAY
- EX. STRUCTURES
- EX. OIL WELL SETBACK
- EX. WATER WELL SETBACK
- EX. PUMP JACK/OIL WELL
- EX. FEMA FLOODPLAIN
- EX. WETLANDS
- EX. WATER EDGE LINES (FIELD DELINEATED)
- EX. COUNTY DRAIN SETBACK
- PROPOSED WETLAND SETBACK
- PROPOSED ACTIVE PARCEL SETBACK
- PROPOSED ACCESS ROAD
- PROPOSED SOLAR ARRAY
- PROPOSED INVERTER
- PROPOSED MV COLLECTION
- PROPOSED GEN-TIE ROUTE
- PROPOSED FENCE
- PROPOSED DRAINAGE CROSSINGS
- PROPOSED ENTRANCE CULVERT
- PROPOSED SCREENING

*PROPOSED FACILITIES ARE SUBJECT TO CHANGE

KEYMAP:

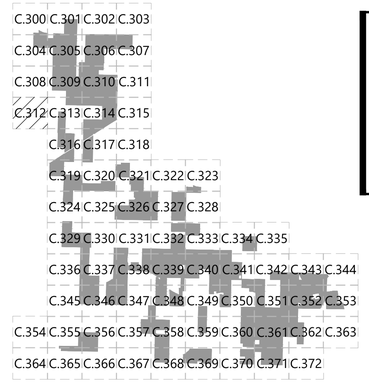

Westwood

Phone (608) 821-6600
8401 Greenway Blvd., Suite 400
Middleton, WI 53562
westwoodps.com

Westwood Professional Services, Inc.

PREPARED FOR:

AREVON

8800 N. Gainey Center Dr. Suite 250
Scottsdale, AZ 85258

REVISIONS:

#	DATE	COMMENT
G	08/25/2021	Preliminary Development Plan

0' 150' 300' 450'

Posey Solar Project

Posey County, Indiana


Site Plan

PRELIMINARY
NOT FOR CONSTRUCTION

DATE: 08/25/2021

SHEET: C.312

N:\007286.00\Active\Permitting\007286.00.01.dwg, 8/25/2021 1:53 PM, Samantha Maust

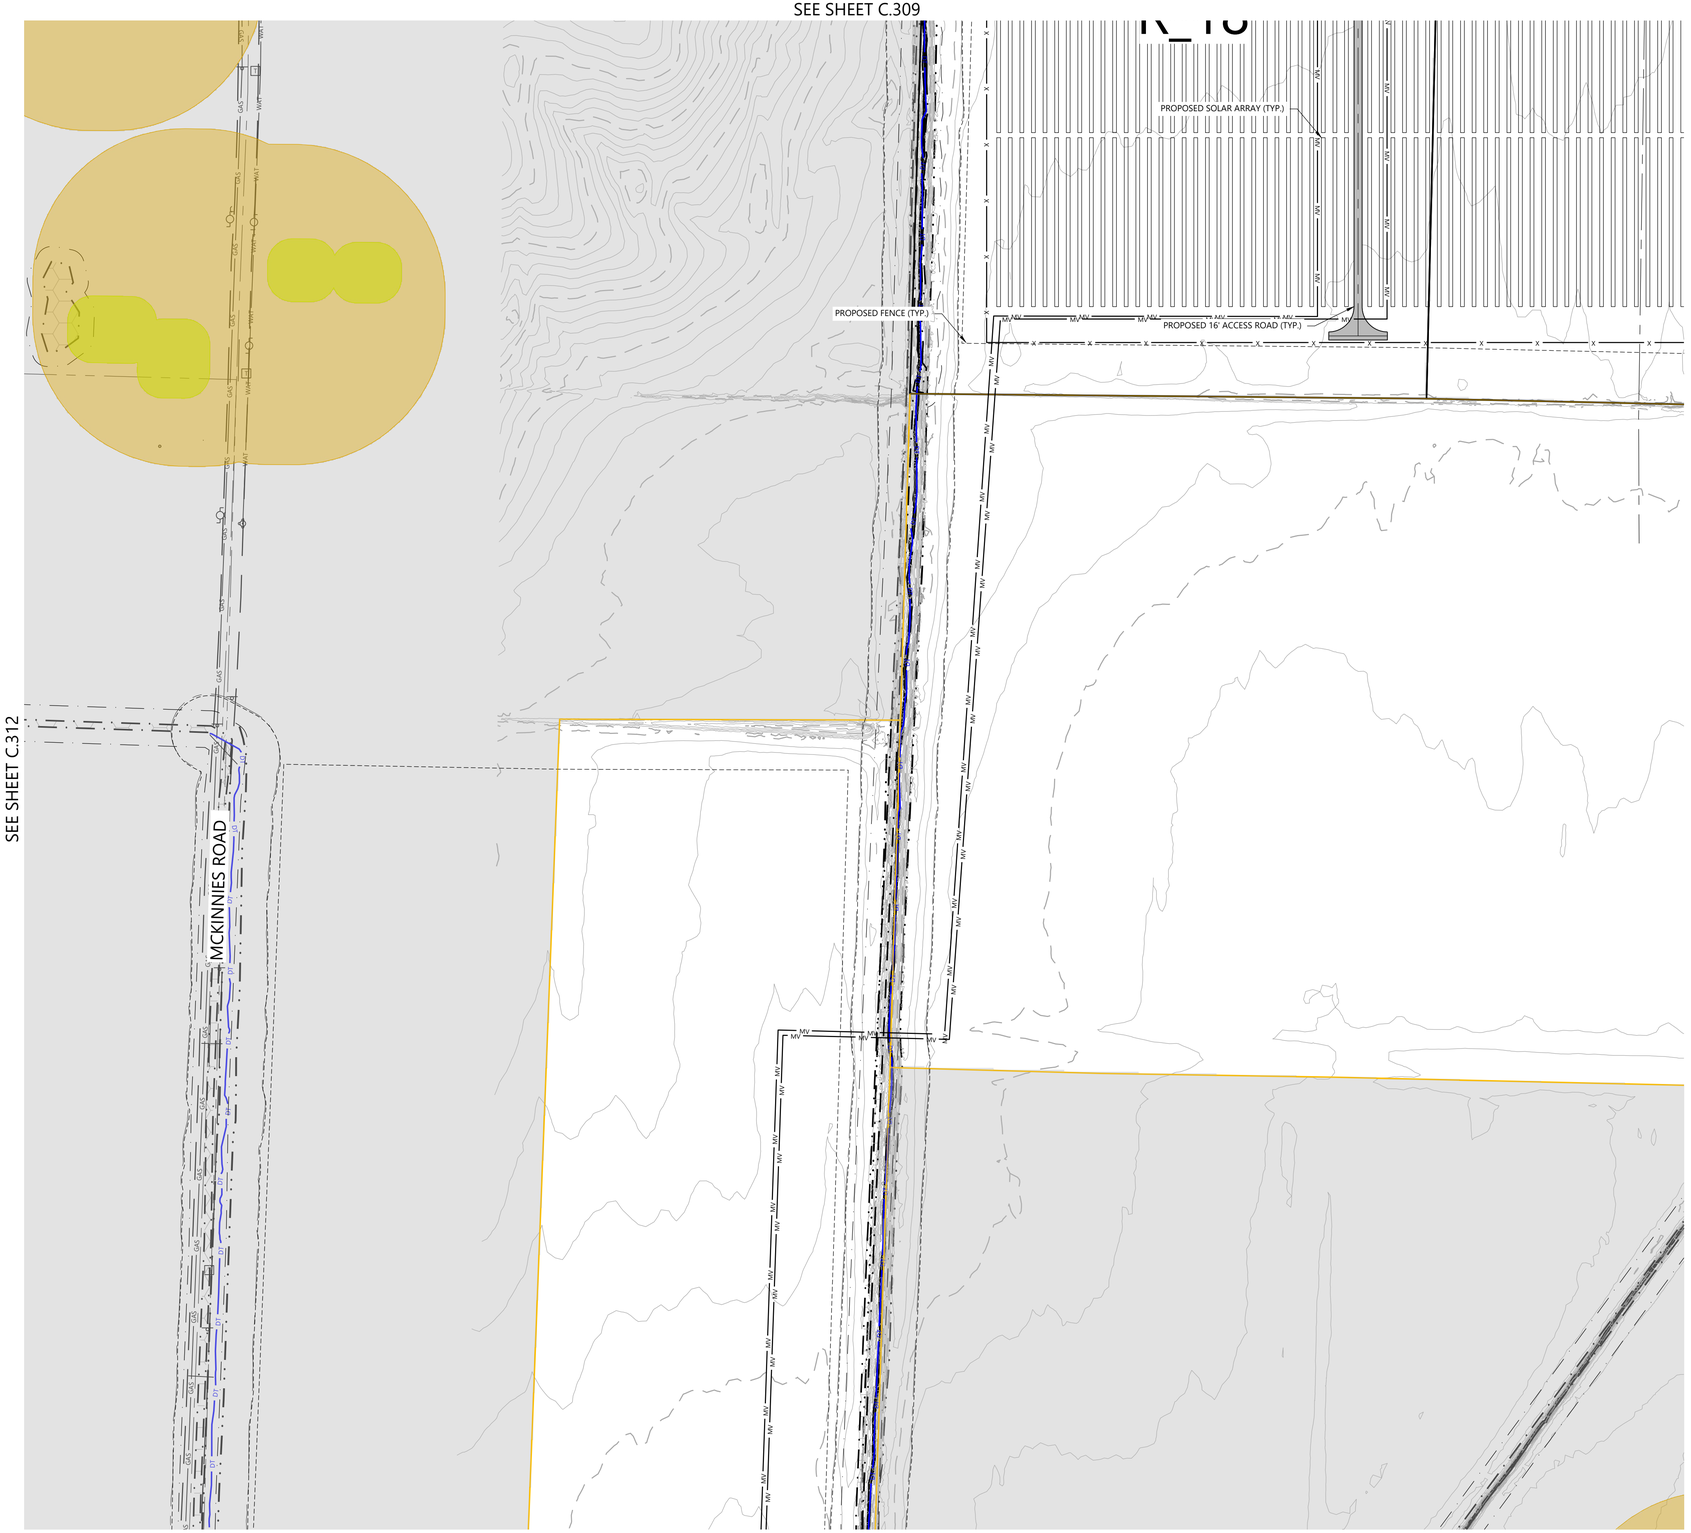

LEGEND:

- ACTIVE PARCEL BOUNDARY
- NON-PARTICIPATING PROPERTY LANDOWNER EXCEPTION AREA
- PARTICIPATING EASEMENT PROPERTIES
- EX. STRUCTURE SETBACK
- EX. NONPARTICIPATING RESIDENCE SETBACK
- EX. PARTICIPATING RESIDENCE SETBACK
- EX. SCHOOL SETBACK
- EX. CLOSED LANDFILL AREA
- EX. 10' INDEX CONTOUR
- EX. 2' INTERVAL CONTOUR
- EX. ¼ MILE PARCEL BUFFER
- EX. ROAD CENTERLINE
- EX. OVERHEAD POWER
- EX. UNDERGROUND OIL LINE
- EX. FIELD LOCATED UNDERGROUND OIL LINE
- EX. NATURAL GAS LINE
- EX. WATER LINE
- EX. COUNTY REGULATED DRAIN CENTERLINE
- EX. CROP LINE
- EX. EASEMENT LINE
- EX. GRAVEL EDGE LINE
- EX. RIGHT OF WAY
- EX. STRUCTURES
- EX. OIL WELL SETBACK
- EX. WATER WELL SETBACK
- EX. PUMP JACK/OIL WELL
- EX. FEMA FLOODPLAIN
- EX. WETLANDS
- EX. WATER EDGE LINES (FIELD DELINEATED)
- EX. COUNTY DRAIN SETBACK
- PROPOSED WETLAND SETBACK
- PROPOSED ACTIVE PARCEL SETBACK
- PROPOSED ACCESS ROAD
- PROPOSED SOLAR ARRAY
- PROPOSED INVERTER
- PROPOSED MV COLLECTION
- PROPOSED GEN-TIE ROUTE
- PROPOSED FENCE
- PROPOSED DRAINAGE CROSSINGS
- PROPOSED ENTRANCE CULVERT
- PROPOSED SCREENING

*PROPOSED FACILITIES ARE SUBJECT TO CHANGE

KEYMAP:

C.300 C.301 C.302 C.303
C.304 C.305 C.306 C.307
C.308 C.309 C.310 C.311
C.312 C.313 C.314 C.315
C.316 C.317 C.318
C.319 C.320 C.321 C.322 C.323
C.324 C.325 C.326 C.327 C.328
C.329 C.330 C.331 C.332 C.333 C.334 C.335
C.336 C.337 C.338 C.339 C.340 C.341 C.342 C.343 C.344
C.345 C.346 C.347 C.348 C.349 C.350 C.351 C.352 C.353
C.354 C.355 C.356 C.357 C.358 C.359 C.360 C.361 C.362 C.363
C.364 C.365 C.366 C.367 C.368 C.369 C.370 C.371 C.372

Westwood

Phone (608) 821-6600
8401 Greenway Blvd., Suite 400
Middleton, WI 53562
westwoodps.com

Westwood Professional Services, Inc.

PREPARED FOR:

AREVON

8800 N. Gainey Center Dr. Suite 250
Scottsdale, AZ 85258

REVISIONS:

#	DATE	COMMENT
G	08/25/2021	Preliminary Development Plan

0' 150' 300' 450'

Posey Solar Project

Posey County, Indiana

Site Plan

PRELIMINARY
NOT FOR CONSTRUCTION

DATE: 08/25/2021

SHEET: C.313

N:\007286-09 Arcy\Permitting\007286-09-01.dwg 8/25/2021 1:52 PM Samantha Maul

SEE SHEET C.310

PROPOSED 16' ACCESS ROAD (TYP.)

PROPOSED INVERTER LOCATION 20-A (TYP.)

PROPOSED INVERTER LOCATION 20-B (TYP.)

R_20

PROPOSED INVERTER LOCATION 20-C (TYP.)

PROPOSED SOLAR ARRAY (TYP.)

PROPOSED FENCE (TYP.)

PROPOSED 16' ACCESS ROAD (TYP.)

PROPOSED INVERTER LOCATION 20-D (TYP.)

PROPOSED COLLECTION (TYP.)

SEE SHEET C.313

SEE SHEET C.315

PROPOSED 16' ACCESS ROAD (TYP.)

PROPOSED INVERTER LOCATION 19-A (TYP.)

R_19

CSX RAILROAD

SEE SHEET C.317

LEGEND:

- ACTIVE PARCEL BOUNDARY
- NON-PARTICIPATING PROPERTY LANDOWNER EXCEPTION AREA
- PARTICIPATING EASEMENT PROPERTIES
- EX. STRUCTURE SETBACK
- EX. NONPARTICIPATING RESIDENCE SETBACK
- EX. PARTICIPATING RESIDENCE SETBACK
- EX. SCHOOL SETBACK
- EX. CLOSED LANDFILL AREA
- EX. 10' INDEX CONTOUR
- EX. 2' INTERVAL CONTOUR
- EX. ¼ MILE PARCEL BUFFER
- EX. ROAD CENTERLINE
- POH — EX. OVERHEAD POWER
- OIL — EX. UNDERGROUND OIL LINE
- OIL — EX. FIELD LOCATED UNDERGROUND OIL LINE
- GAS — EX. NATURAL GAS LINE
- WAT — EX. WATER LINE
- DT — EX. COUNTY REGULATED DRAIN CENTERLINE
- CROP — EX. CROP LINE
- EX. EASEMENT LINE
- EX. GRAVEL EDGE LINE
- EX. RIGHT OF WAY
- EX. STRUCTURES
- EX. OIL WELL SETBACK
- EX. WATER WELL SETBACK
- PJ — EX. PUMP JACK/OIL WELL
- EX. FEMA FLOODPLAIN
- EX. WETLANDS
- EX. WATER EDGE LINES (FIELD DELINEATED)
- EX. COUNTY DRAIN SETBACK
- PROPOSED WETLAND SETBACK
- PROPOSED ACTIVE PARCEL SETBACK
- PROPOSED ACCESS ROAD
- PROPOSED SOLAR ARRAY
- PROPOSED INVERTER
- MV — PROPOSED MV COLLECTION
- P-POH — PROPOSED GEN-TIE ROUTE
- X — PROPOSED FENCE
- PROPOSED DRAINAGE CROSSINGS
- PROPOSED ENTRANCE CULVERT
- PROPOSED SCREENING

*PROPOSED FACILITIES ARE SUBJECT TO CHANGE

KEYMAP:

C.300 C.301 C.302 C.303
C.304 C.305 C.306 C.307
C.308 C.309 C.310 C.311
C.312 C.313 C.314 C.315
C.316 C.317 C.318
C.319 C.320 C.321 C.322 C.323
C.324 C.325 C.326 C.327 C.328
C.329 C.330 C.331 C.332 C.333 C.334 C.335
C.336 C.337 C.338 C.339 C.340 C.341 C.342 C.343 C.344
C.345 C.346 C.347 C.348 C.349 C.350 C.351 C.352 C.353
C.354 C.355 C.356 C.357 C.358 C.359 C.360 C.361 C.362 C.363
C.364 C.365 C.366 C.367 C.368 C.369 C.370 C.371 C.372

0' 150' 300' 450'

Westwood

Phone (608) 821-6600
8401 Greenway Blvd., Suite 400
Middleton, WI 53562
westwoodps.com

Westwood Professional Services, Inc.

PREPARED FOR:

AREVON

8800 N. Gainey Center Dr. Suite 250
Scottsdale, AZ 85258

REVISIONS:

#	DATE	COMMENT
G	08/25/2021	Preliminary Development Plan

Posey Solar Project

Posey County, Indiana


Site Plan

PRELIMINARY
NOT FOR CONSTRUCTION

DATE: 08/25/2021

SHEET: C.314

N:\00\72286.00-Aerp\Permitting\00728600_SP-01.dwg, 8/25/2021 1:52 PM, Samantha Maul

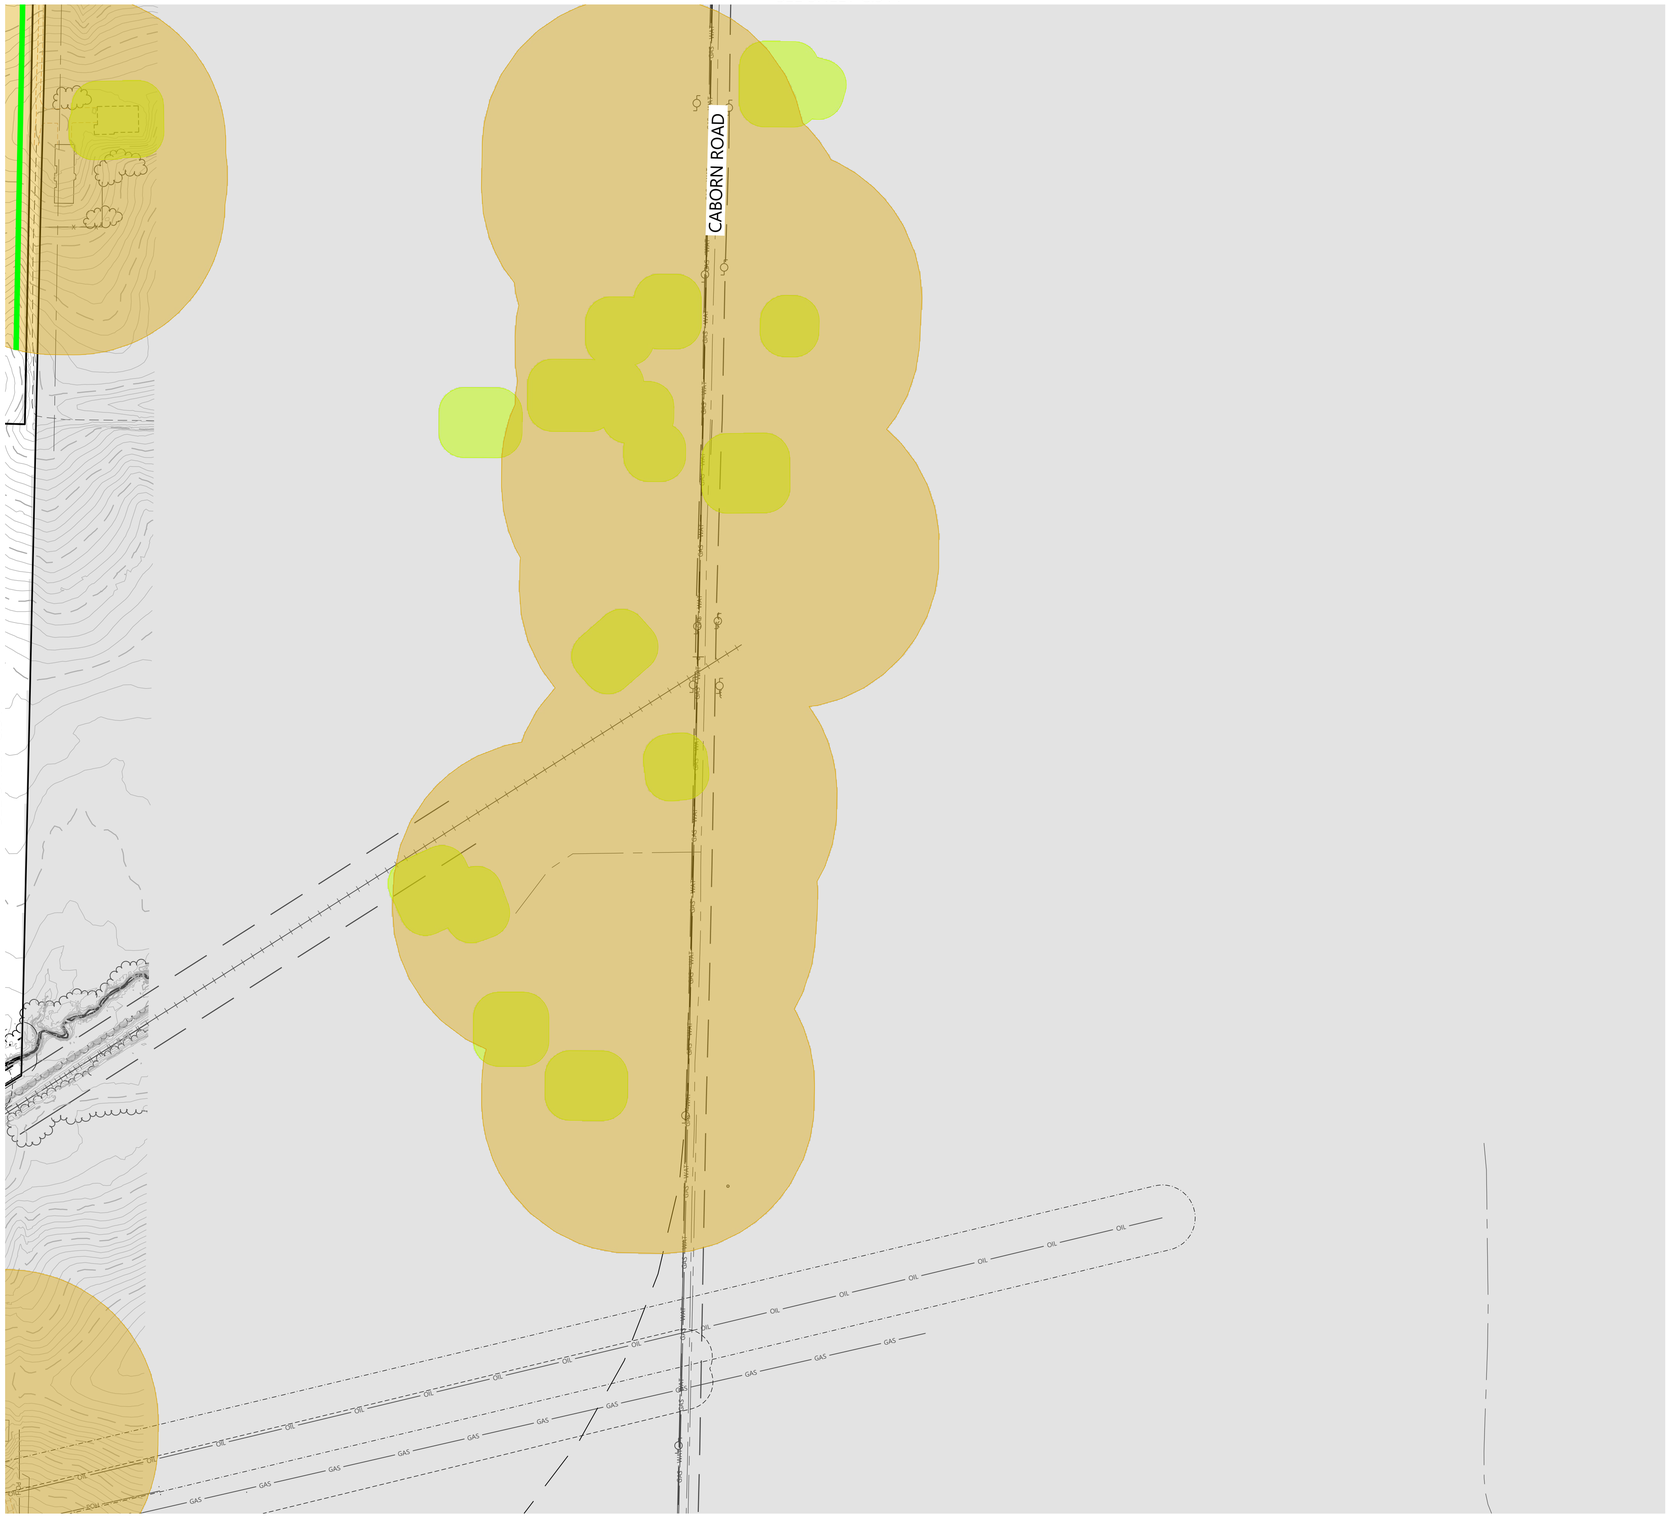


LEGEND:

- ACTIVE PARCEL BOUNDARY
- NON-PARTICIPATING PROPERTY
- LANDOWNER EXCEPTION AREA
- PARTICIPATING EASEMENT PROPERTIES
- EX. STRUCTURE SETBACK
- EX. NONPARTICIPATING RESIDENCE SETBACK
- EX. PARTICIPATING RESIDENCE SETBACK
- EX. SCHOOL SETBACK
- EX. CLOSED LANDFILL AREA
- EX. 10' INDEX CONTOUR
- EX. 2' INTERVAL CONTOUR
- EX. ¼ MILE PARCEL BUFFER
- EX. ROAD CENTERLINE
- POH — EX. OVERHEAD POWER
- OIL — EX. UNDERGROUND OIL LINE
- OIL — EX. FIELD LOCATED UNDERGROUND OIL LINE
- GAS — EX. NATURAL GAS LINE
- WAT — EX. WATER LINE
- DT — EX. COUNTY REGULATED DRAIN CENTERLINE
- CROP — EX. CROP LINE
- EX. EASEMENT LINE
- EX. GRAVEL EDGE LINE
- EX. RIGHT OF WAY
- EX. STRUCTURES
- EX. OIL WELL SETBACK
- EX. WATER WELL SETBACK
- PJ — OW — EX. PUMP JACK/OIL WELL
- EX. FEMA FLOODPLAIN
- EX. WETLANDS
- EX. WATER EDGE LINES (FIELD DELINEATED)
- EX. COUNTY DRAIN SETBACK
- PROPOSED WETLAND SETBACK
- PROPOSED ACTIVE PARCEL SETBACK
- PROPOSED ACCESS ROAD
- PROPOSED SOLAR ARRAY
- PROPOSED INVERTER
- MV — PROPOSED MV COLLECTION
- P-POH — PROPOSED GEN-TIE ROUTE
- X — PROPOSED FENCE
- PROPOSED DRAINAGE CROSSINGS
- PROPOSED ENTRANCE CULVERT
- PROPOSED SCREENING

*PROPOSED FACILITIES ARE SUBJECT TO CHANGE

KEYMAP:

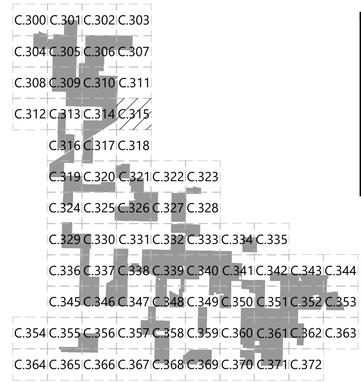

Westwood

Phone (608) 821-6600 8401 Greenway Blvd., Suite 400
Middleton, WI 53562
westwoodps.com

Westwood Professional Services, Inc.


PREPARED FOR:

AREVON

8800 N. Gainey Center Dr. Suite 250
Scottsdale, AZ 85258

REVISIONS:

#	DATE	COMMENT
G	08/25/2021	Preliminary Development Plan

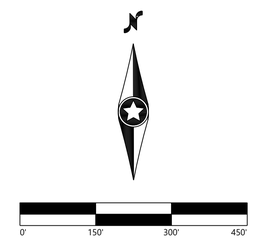

Posey Solar Project

Posey County, Indiana

Site Plan

PRELIMINARY
NOT FOR CONSTRUCTION

DATE: 08/25/2021

SHEET: C.315

M:\0027386.00\Arev\Permitting\0027386_G9.01.dwg, 8/25/2021 1:53 PM, Samantha Maurel

SEE SHEET C.313

NATION ROAD

GUN CLUB ROAD N

PROPOSED FENCE (TYP.)

PROPOSED INVERTER LOCATION 23-A (TYP.)

PROPOSED SOLAR ARRAY (TYP.)

PROPOSED 16' ACCESS ROAD (TYP.)

PROPOSED INVERTER LOCATION 23-B (TYP.)

R_23

SEE SHEET C.317

SEE SHEET C.319

LEGEND:

- ACTIVE PARCEL BOUNDARY
- NON-PARTICIPATING PROPERTY
- LANDOWNER EXCEPTION AREA
- PARTICIPATING EASEMENT PROPERTIES
- EX. STRUCTURE SETBACK
- EX. NONPARTICIPATING RESIDENCE SETBACK
- EX. PARTICIPATING RESIDENCE SETBACK
- EX. SCHOOL SETBACK
- EX. CLOSED LANDFILL AREA
- EX. 10' INDEX CONTOUR
- EX. 2' INTERVAL CONTOUR
- EX. ¼ MILE PARCEL BUFFER
- EX. ROAD CENTERLINE
- EX. OVERHEAD POWER
- EX. UNDERGROUND OIL LINE
- EX. FIELD LOCATED UNDERGROUND OIL LINE
- EX. NATURAL GAS LINE
- EX. WATER LINE
- EX. COUNTY REGULATED DRAIN CENTERLINE
- EX. CROP LINE
- EX. EASEMENT LINE
- EX. GRAVEL EDGE LINE
- EX. RIGHT OF WAY
- EX. STRUCTURES
- EX. OIL WELL SETBACK
- EX. WATER WELL SETBACK
- EX. PUMP JACK/OIL WELL
- EX. FEMA FLOODPLAIN
- EX. WETLANDS
- EX. WATER EDGE LINES (FIELD DELINEATED)
- EX. COUNTY DRAIN SETBACK
- PROPOSED WETLAND SETBACK
- PROPOSED ACTIVE PARCEL SETBACK
- PROPOSED ACCESS ROAD
- PROPOSED SOLAR ARRAY
- PROPOSED INVERTER
- PROPOSED MV COLLECTION
- PROPOSED GEN-TIE ROUTE
- PROPOSED FENCE
- PROPOSED DRAINAGE CROSSINGS
- PROPOSED ENTRANCE CULVERT
- PROPOSED SCREENING

*PROPOSED FACILITIES ARE SUBJECT TO CHANGE

KEYMAP:

C.300 C.301 C.302 C.303
C.304 C.305 C.306 C.307
C.308 C.309 C.310 C.311
C.312 C.313 C.314 C.315
C.316 C.317 C.318
C.319 C.320 C.321 C.322 C.323
C.324 C.325 C.326 C.327 C.328
C.329 C.330 C.331 C.332 C.333 C.334 C.335
C.336 C.337 C.338 C.339 C.340 C.341 C.342 C.343 C.344
C.345 C.346 C.347 C.348 C.349 C.350 C.351 C.352 C.353
C.354 C.355 C.356 C.357 C.358 C.359 C.360 C.361 C.362 C.363
C.364 C.365 C.366 C.367 C.368 C.369 C.370 C.371 C.372

0' 150' 300' 450'

Westwood

Phone (608) 821-6600
8401 Greenway Blvd., Suite 400
Middleton, WI 53562
westwoodps.com

Westwood Professional Services, Inc.

PREPARED FOR:

AREVON

8800 N. Gainey Center Dr. Suite 250
Scottsdale, AZ 85258

REVISIONS:

#	DATE	COMMENT
G	08/25/2021	Preliminary Development Plan

Posey Solar Project

Posey County, Indiana

Site Plan


PRELIMINARY
NOT FOR CONSTRUCTION

DATE: 08/25/2021

SHEET: C.316

N:\0027286.00\Arev\Permitting\0027286_00.01.mxd, 8/25/2021 1:53 PM, Samantha Maust

SEE SHEET C.314

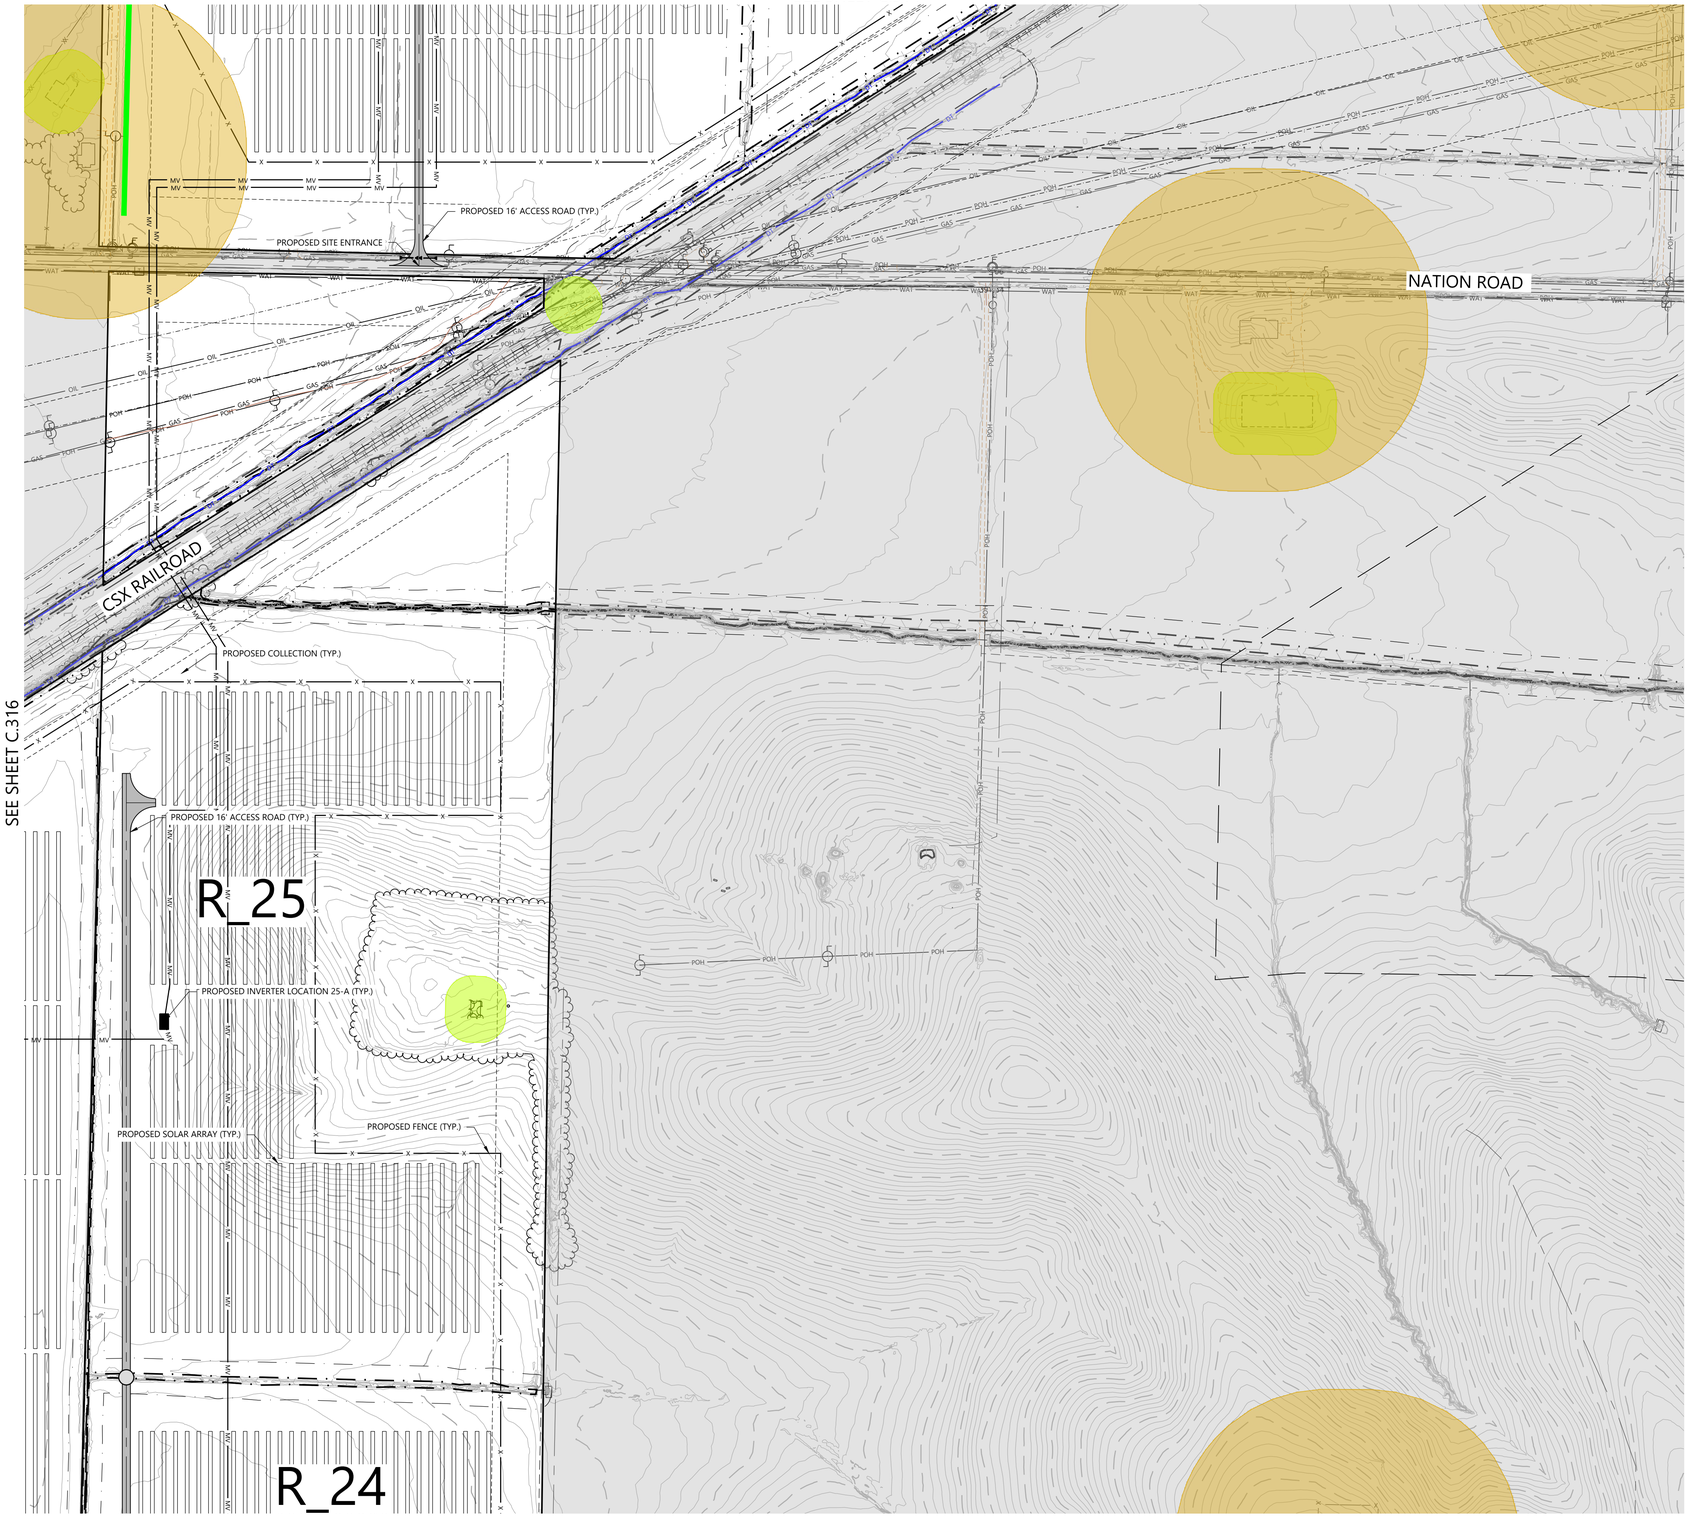

SEE SHEET C.316

SEE SHEET C.318


SEE SHEET C.320

LEGEND:

- ACTIVE PARCEL BOUNDARY
- NON-PARTICIPATING PROPERTY
- LANDOWNER EXCEPTION AREA
- PARTICIPATING EASEMENT PROPERTIES
- EX. STRUCTURE SETBACK
- EX. NONPARTICIPATING RESIDENCE SETBACK
- EX. PARTICIPATING RESIDENCE SETBACK
- EX. SCHOOL SETBACK
- EX. CLOSED LANDFILL AREA
- EX. 10' INDEX CONTOUR
- EX. 2' INTERVAL CONTOUR
- EX. ¼ MILE PARCEL BUFFER
- EX. ROAD CENTERLINE
- EX. OVERHEAD POWER
- EX. UNDERGROUND OIL LINE
- EX. FIELD LOCATED UNDERGROUND OIL LINE
- EX. NATURAL GAS LINE
- EX. WATER LINE
- EX. COUNTY REGULATED DRAIN CENTERLINE
- EX. CROP LINE
- EX. EASEMENT LINE
- EX. GRAVEL EDGE LINE
- EX. RIGHT OF WAY
- EX. STRUCTURES
- EX. OIL WELL SETBACK
- EX. WATER WELL SETBACK
- EX. PUMP JACK/OIL WELL
- EX. FEMA FLOODPLAIN
- EX. WETLANDS
- EX. WATER EDGE LINES (FIELD DELINEATED)
- EX. COUNTY DRAIN SETBACK
- PROPOSED WETLAND SETBACK
- PROPOSED ACTIVE PARCEL SETBACK
- PROPOSED ACCESS ROAD
- PROPOSED SOLAR ARRAY
- PROPOSED INVERTER
- PROPOSED MV COLLECTION
- PROPOSED GEN-TIE ROUTE
- PROPOSED FENCE
- PROPOSED DRAINAGE CROSSINGS
- PROPOSED ENTRANCE CULVERT
- PROPOSED SCREENING

*PROPOSED FACILITIES ARE SUBJECT TO CHANGE

KEYMAP:

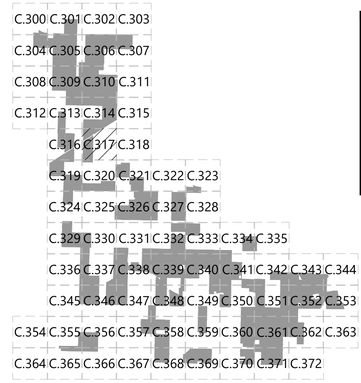

Westwood

Phone (608) 821-6600 8401 Greenway Blvd., Suite 400 Middleton, WI 53562 westwoodps.com

Westwood Professional Services, Inc.

PREPARED FOR:

AREVON

8800 N. Gainey Center Dr. Suite 250
Scottsdale, AZ 85258

REVISIONS:

#	DATE	COMMENT
G	08/25/2021	Preliminary Development Plan

0' 150' 300' 450'

Posey Solar Project

Posey County, Indiana

Site Plan

PRELIMINARY
NOT FOR CONSTRUCTION

DATE: 08/25/2021

SHEET: C.317

N:\007286-00\Acad\Permitting\007286-SP-01.dwg 8/25/2021 1:54 PM Samantha Maul

SEE SHEET C.315



SEE SHEET C.317


SEE SHEET C.321

LEGEND:

- ACTIVE PARCEL BOUNDARY
- NON-PARTICIPATING PROPERTY
- LANDOWNER EXCEPTION AREA
- PARTICIPATING EASEMENT PROPERTIES
- EX. STRUCTURE SETBACK
- EX. NONPARTICIPATING RESIDENCE SETBACK
- EX. PARTICIPATING RESIDENCE SETBACK
- EX. SCHOOL SETBACK
- EX. CLOSED LANDFILL AREA
- EX. 10' INDEX CONTOUR
- EX. 2' INTERVAL CONTOUR
- EX. ¼ MILE PARCEL BUFFER
- EX. ROAD CENTERLINE
- EX. OVERHEAD POWER
- EX. UNDERGROUND OIL LINE
- EX. FIELD LOCATED UNDERGROUND OIL LINE
- EX. NATURAL GAS LINE
- EX. WATER LINE
- EX. COUNTY REGULATED DRAIN CENTERLINE
- EX. CROP LINE
- EX. EASEMENT LINE
- EX. GRAVEL EDGE LINE
- EX. RIGHT OF WAY
- EX. STRUCTURES
- EX. OIL WELL SETBACK
- EX. WATER WELL SETBACK
- EX. PUMP JACK/OIL WELL
- EX. FEMA FLOODPLAIN
- EX. WETLANDS
- EX. WATER EDGE LINES (FIELD DELINEATED)
- EX. COUNTY DRAIN SETBACK
- PROPOSED WETLAND SETBACK
- PROPOSED ACTIVE PARCEL SETBACK
- PROPOSED ACCESS ROAD
- PROPOSED SOLAR ARRAY
- PROPOSED INVERTER
- PROPOSED MV COLLECTION
- PROPOSED GEN-TIE ROUTE
- PROPOSED FENCE
- PROPOSED DRAINAGE CROSSINGS
- PROPOSED ENTRANCE CULVERT
- PROPOSED SCREENING

*PROPOSED FACILITIES ARE SUBJECT TO CHANGE

KEYMAP:

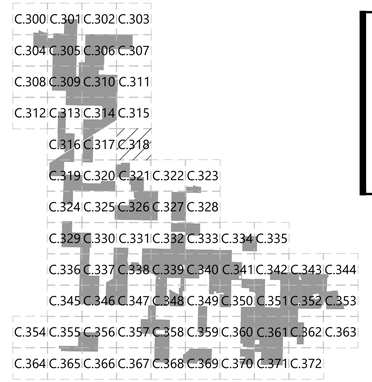

Westwood

Phone (608) 821-6600 8401 Greenway Blvd., Suite 400
Middleton, WI 53562
westwoodps.com

Westwood Professional Services, Inc.


PREPARED FOR:

AREVON

8800 N. Gainey Center Dr. Suite 250
Scottsdale, AZ 85258

REVISIONS:

#	DATE	COMMENT
G	08/25/2021	Preliminary Development Plan

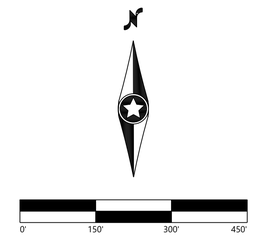

Posey Solar Project

Posey County, Indiana


Site Plan

PRELIMINARY
NOT FOR CONSTRUCTION

DATE: 08/25/2021

SHEET: C.318

N:\007286-00\Acad\Permitting\007286-00-01.dwg 8/25/2021 1:54 PM Samantha Maul

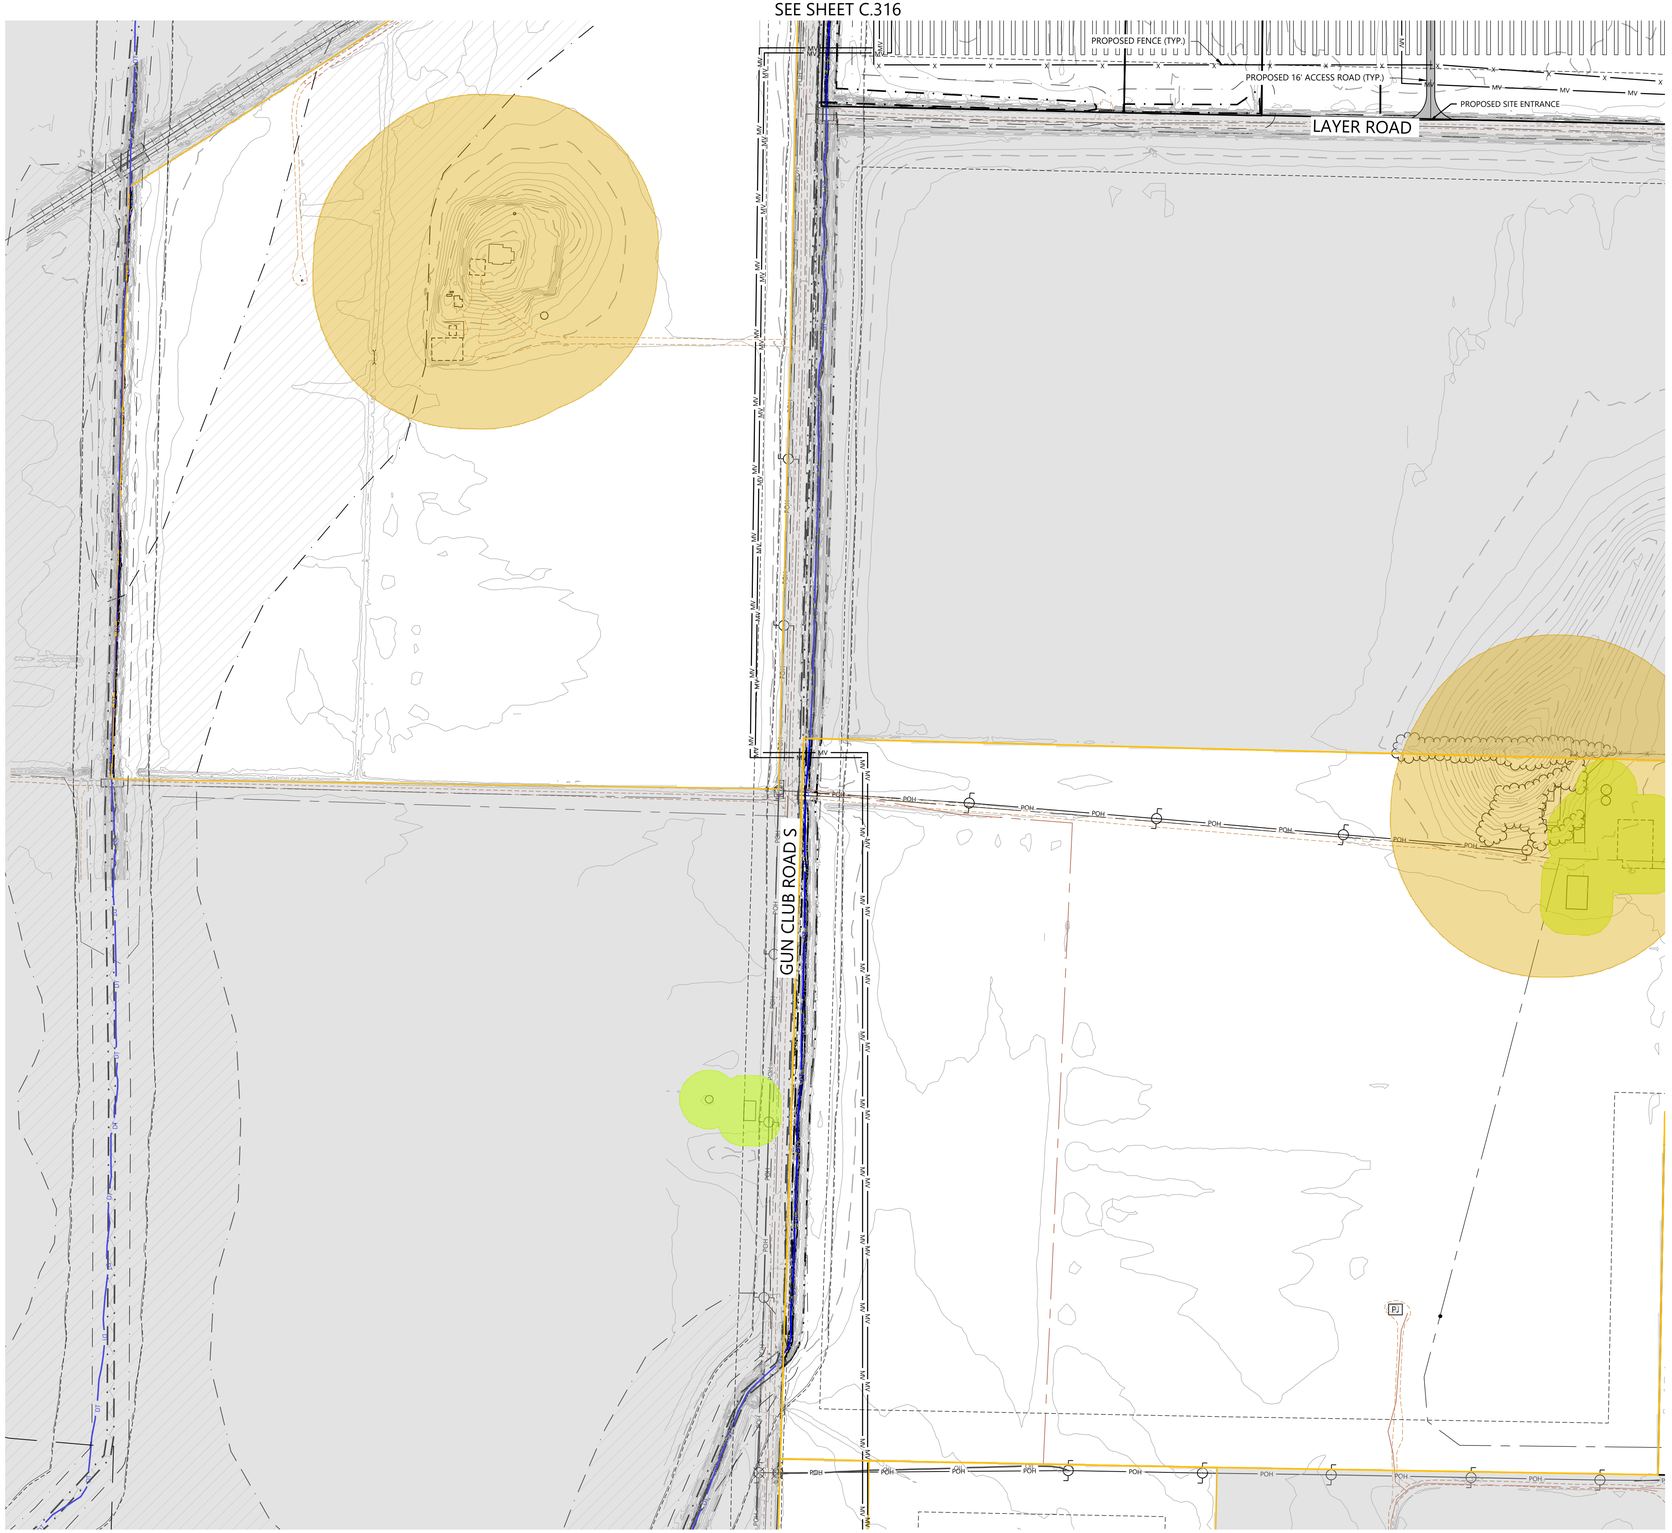



LEGEND:

- ACTIVE PARCEL BOUNDARY
- NON-PARTICIPATING PROPERTY LANDOWNER EXCEPTION AREA
- PARTICIPATING EASEMENT PROPERTIES
- EX. STRUCTURE SETBACK
- EX. NONPARTICIPATING RESIDENCE SETBACK
- EX. PARTICIPATING RESIDENCE SETBACK
- EX. SCHOOL SETBACK
- EX. CLOSED LANDFILL AREA
- EX. 10' INDEX CONTOUR
- EX. 2' INTERVAL CONTOUR
- EX. ¼ MILE PARCEL BUFFER
- EX. ROAD CENTERLINE
- EX. OVERHEAD POWER
- EX. UNDERGROUND OIL LINE
- EX. FIELD LOCATED UNDERGROUND OIL LINE
- EX. NATURAL GAS LINE
- EX. WATER LINE
- EX. COUNTY REGULATED DRAIN CENTERLINE
- EX. CROP LINE
- EX. EASEMENT LINE
- EX. GRAVEL EDGE LINE
- EX. RIGHT OF WAY
- EX. STRUCTURES
- EX. OIL WELL SETBACK
- EX. WATER WELL SETBACK
- EX. PUMP JACK/OIL WELL
- EX. FEMA FLOODPLAIN
- EX. WETLANDS
- EX. WATER EDGE LINES (FIELD DELINEATED)
- EX. COUNTY DRAIN SETBACK
- PROPOSED WETLAND SETBACK
- PROPOSED ACTIVE PARCEL SETBACK
- PROPOSED ACCESS ROAD
- PROPOSED SOLAR ARRAY
- PROPOSED INVERTER
- PROPOSED MV COLLECTION
- PROPOSED GEN-TIE ROUTE
- PROPOSED FENCE
- PROPOSED DRAINAGE CROSSINGS
- PROPOSED ENTRANCE CULVERT
- PROPOSED SCREENING

*PROPOSED FACILITIES ARE SUBJECT TO CHANGE

KEYMAP:

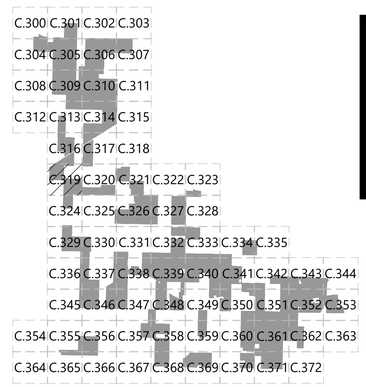

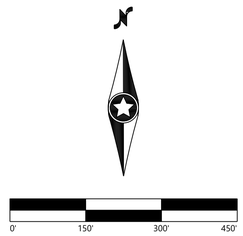

Westwood

Phone (608) 821-6600
8401 Greenway Blvd., Suite 400
Middleton, WI 53562
westwoodps.com

Westwood Professional Services, Inc.

PREPARED FOR:

AREVON

8800 N. Gainey Center Dr. Suite 250
Scottsdale, AZ 85258

REVISIONS:

#	DATE	COMMENT
G	08/25/2021	Preliminary Development Plan

Posey Solar Project

Posey County, Indiana

Site Plan


PRELIMINARY
NOT FOR CONSTRUCTION

DATE: 08/25/2021

SHEET: C.319

N:\0027286.00\Arev\Permitting\0027286_00.01.dwg, 8/25/2021 1:55:09 PM, Samantha.Mourel

SEE SHEET C.317

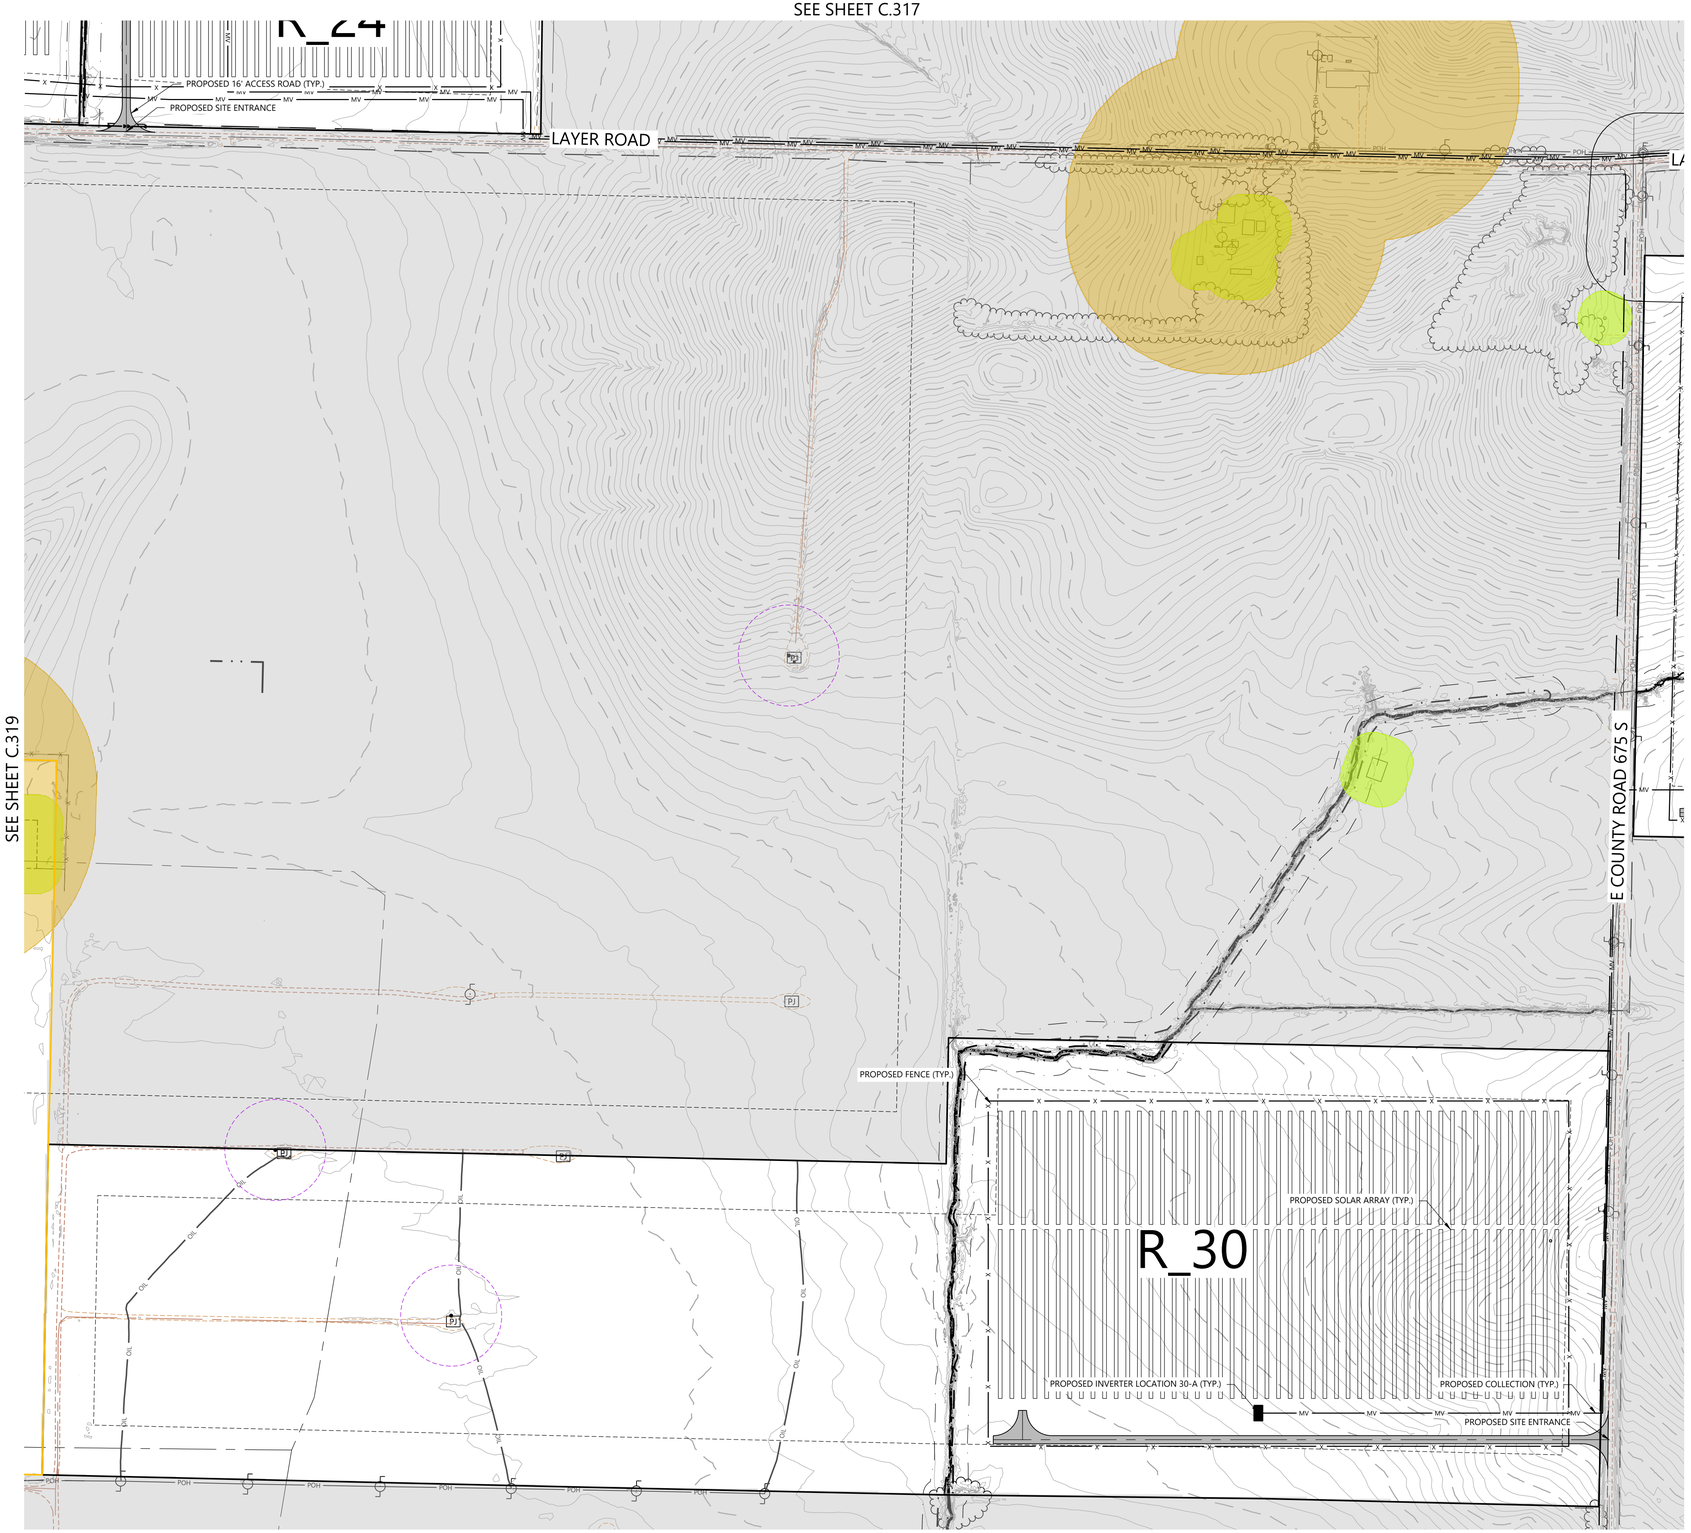


SEE SHEET C.325

LEGEND:

- ACTIVE PARCEL BOUNDARY
- NON-PARTICIPATING PROPERTY
- LANDOWNER EXCEPTION AREA
- PARTICIPATING EASEMENT PROPERTIES
- EX. STRUCTURE SETBACK
- EX. NONPARTICIPATING RESIDENCE SETBACK
- EX. PARTICIPATING RESIDENCE SETBACK
- EX. SCHOOL SETBACK
- EX. CLOSED LANDFILL AREA
- EX. 10' INDEX CONTOUR
- EX. 2' INTERVAL CONTOUR
- EX. ¼ MILE PARCEL BUFFER
- EX. ROAD CENTERLINE
- EX. OVERHEAD POWER
- EX. UNDERGROUND OIL LINE
- EX. FIELD LOCATED UNDERGROUND OIL LINE
- EX. NATURAL GAS LINE
- EX. WATER LINE
- EX. COUNTY REGULATED DRAIN CENTERLINE
- EX. CROP LINE
- EX. EASEMENT LINE
- EX. GRAVEL EDGE LINE
- EX. RIGHT OF WAY
- EX. STRUCTURES
- EX. OIL WELL SETBACK
- EX. WATER WELL SETBACK
- EX. PUMP JACK/OIL WELL
- EX. FEMA FLOODPLAIN
- EX. WETLANDS
- EX. WATER EDGE LINES (FIELD DELINEATED)
- EX. COUNTY DRAIN SETBACK
- PROPOSED WETLAND SETBACK
- PROPOSED ACTIVE PARCEL SETBACK
- PROPOSED ACCESS ROAD
- PROPOSED SOLAR ARRAY
- PROPOSED INVERTER
- PROPOSED MV COLLECTION
- PROPOSED GEN-TIE ROUTE
- PROPOSED FENCE
- PROPOSED DRAINAGE CROSSINGS
- PROPOSED ENTRANCE CULVERT
- PROPOSED SCREENING

*PROPOSED FACILITIES ARE SUBJECT TO CHANGE

KEYMAP:

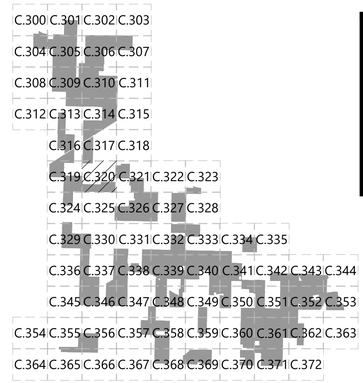

Westwood

Phone (608) 821-6600 8401 Greenway Blvd., Suite 400
Middleton, WI 53562
westwoodps.com

Westwood Professional Services, Inc.

PREPARED FOR:

AREVON

8800 N. Gainey Center Dr. Suite 250
Scottsdale, AZ 85258

REVISIONS:

#	DATE	COMMENT
G	08/25/2021	Preliminary Development Plan

0' 150' 300' 450'

Posey Solar Project

Posey County, Indiana

Site Plan


PRELIMINARY
NOT FOR CONSTRUCTION

DATE: 08/25/2021

SHEET: C.320

M:\002736\05\Arev\Permitting\002736_SP-01.dwg 8/25/2021 1:55 PM Samantha Maxwell

SEE SHEET C.318

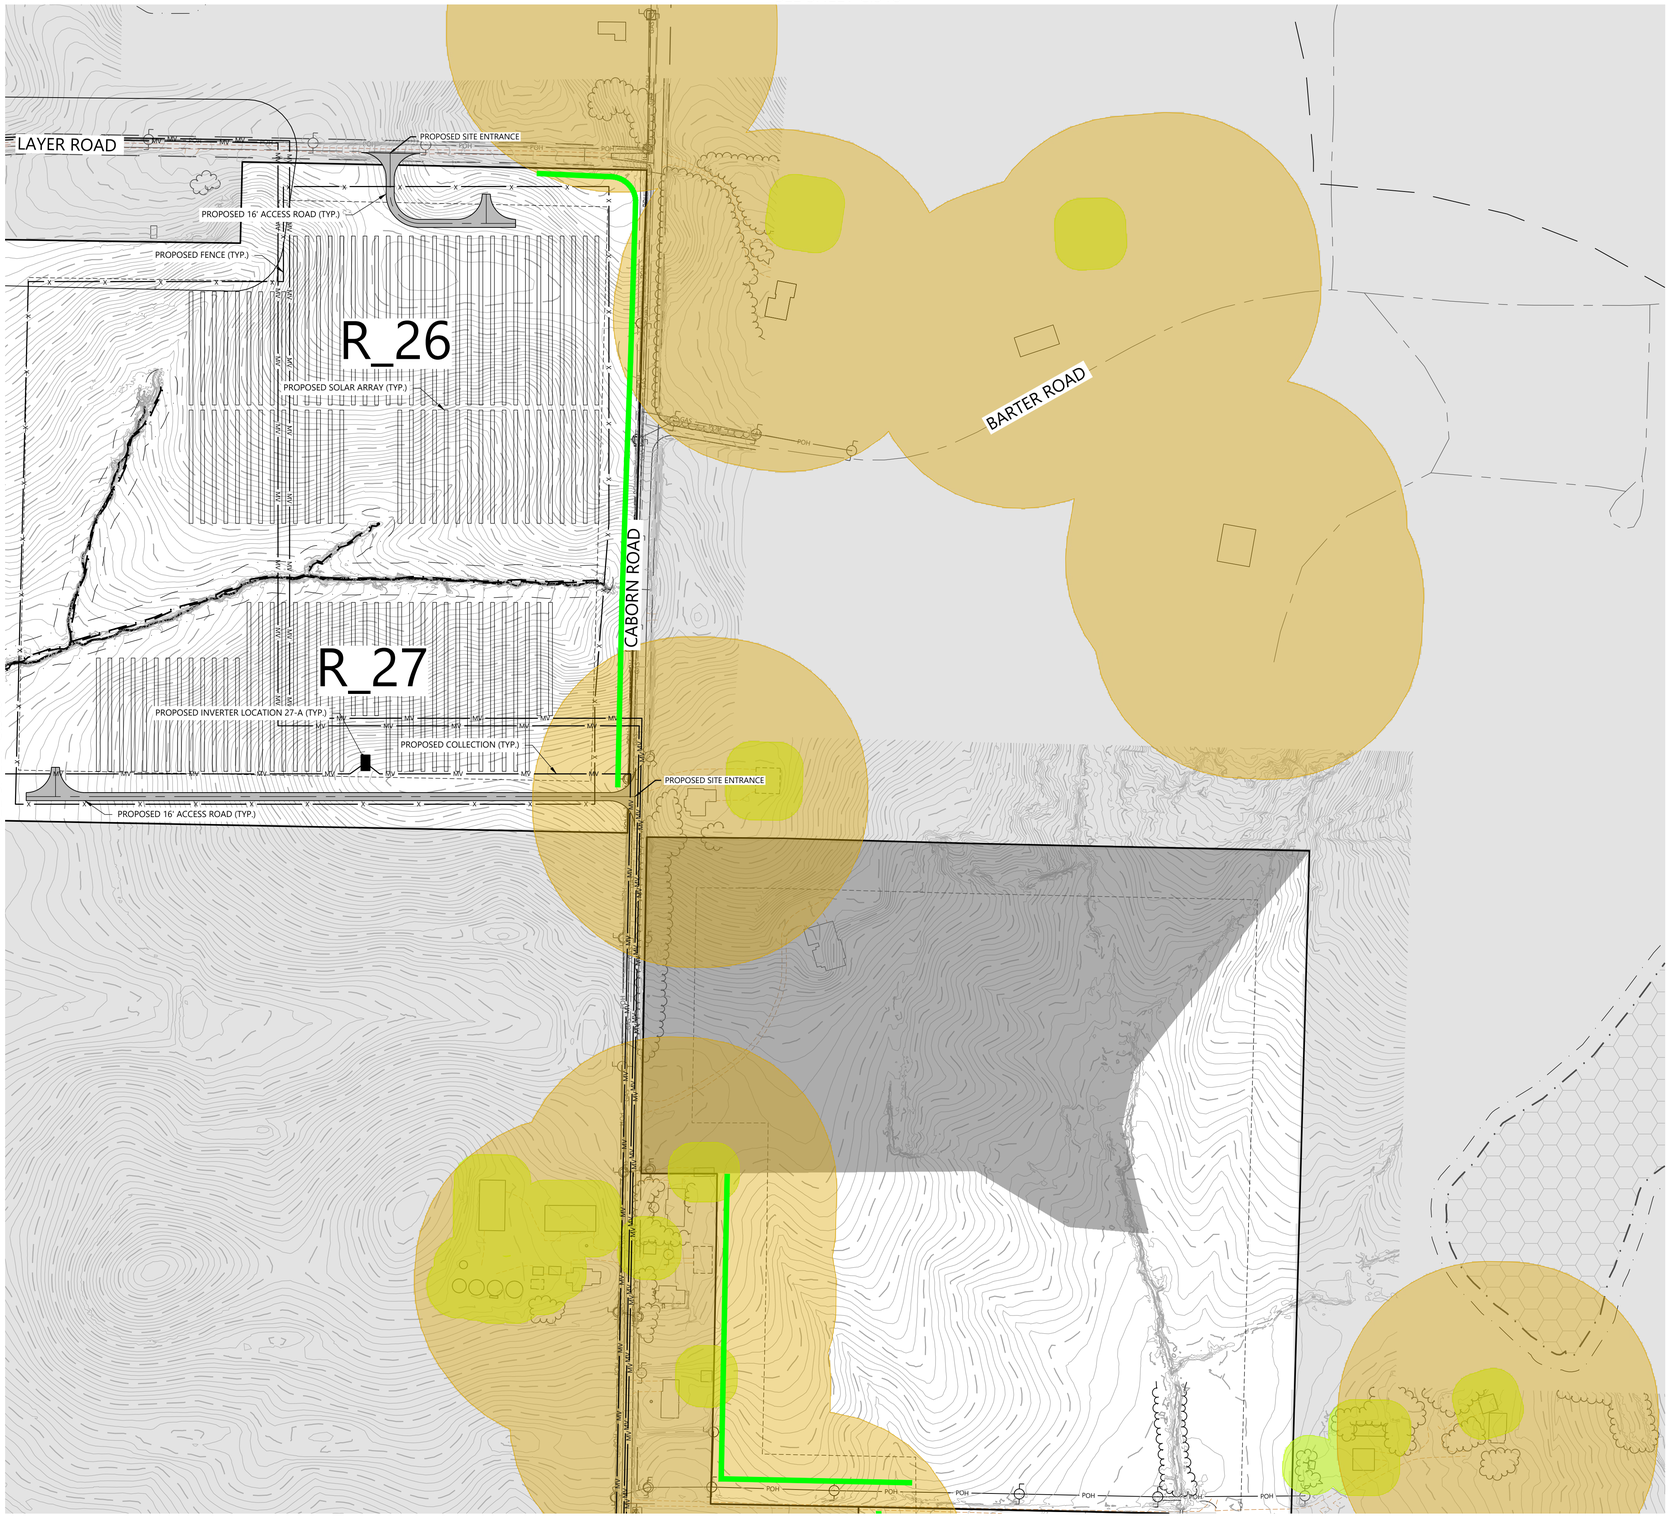

SEE SHEET C.320

SEE SHEET C.322


SEE SHEET C.326

LEGEND:

- ACTIVE PARCEL BOUNDARY
- NON-PARTICIPATING PROPERTY
- LANDOWNER EXCEPTION AREA
- PARTICIPATING EASEMENT PROPERTIES
- EX. STRUCTURE SETBACK
- EX. NONPARTICIPATING RESIDENCE SETBACK
- EX. PARTICIPATING RESIDENCE SETBACK
- EX. SCHOOL SETBACK
- EX. CLOSED LANDFILL AREA
- EX. 10' INDEX CONTOUR
- EX. 2' INTERVAL CONTOUR
- EX. ¼ MILE PARCEL BUFFER
- EX. ROAD CENTERLINE
- EX. OVERHEAD POWER
- EX. UNDERGROUND OIL LINE
- EX. FIELD LOCATED UNDERGROUND OIL LINE
- EX. NATURAL GAS LINE
- EX. WATER LINE
- EX. COUNTY REGULATED DRAIN CENTERLINE
- EX. CROP LINE
- EX. EASEMENT LINE
- EX. GRAVEL EDGE LINE
- EX. RIGHT OF WAY
- EX. STRUCTURES
- EX. OIL WELL SETBACK
- EX. WATER WELL SETBACK
- EX. PUMP JACK/OIL WELL
- EX. FEMA FLOODPLAIN
- EX. WETLANDS
- EX. WATER EDGE LINES (FIELD DELINEATED)
- EX. COUNTY DRAIN SETBACK
- PROPOSED WETLAND SETBACK
- PROPOSED ACTIVE PARCEL SETBACK
- PROPOSED ACCESS ROAD
- PROPOSED SOLAR ARRAY
- PROPOSED INVERTER
- PROPOSED MV COLLECTION
- PROPOSED GEN-TIE ROUTE
- PROPOSED FENCE
- PROPOSED DRAINAGE CROSSINGS
- PROPOSED ENTRANCE CULVERT
- PROPOSED SCREENING

*PROPOSED FACILITIES ARE SUBJECT TO CHANGE

KEYMAP:

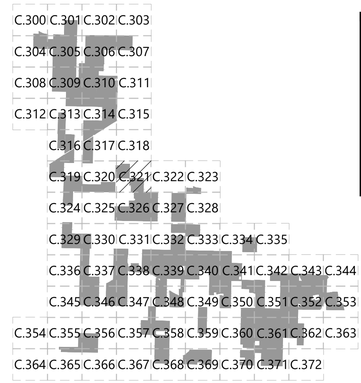

Westwood

Phone (608) 821-6600
8401 Greenway Blvd., Suite 400
Middleton, WI 53562
westwoodps.com

Westwood Professional Services, Inc.


PREPARED FOR:

AREVON

8800 N. Gainey Center Dr. Suite 250
Scottsdale, AZ 85258

REVISIONS:

#	DATE	COMMENT
G	08/25/2021	Preliminary Development Plan

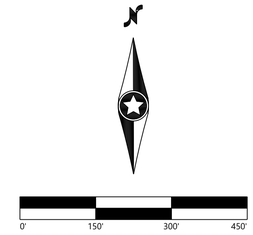

Posey Solar Project

Posey County, Indiana

Site Plan

PRELIMINARY
NOT FOR CONSTRUCTION

DATE: 08/25/2021

SHEET: C.321

N:\0037286-05\Acad\Permitting\0037286_SP_01.dwg, 8/25/2021 1:56 PM, Samantha Maruf




LEGEND:

- ACTIVE PARCEL BOUNDARY
- NON-PARTICIPATING PROPERTY
- LANDOWNER EXCEPTION AREA
- PARTICIPATING EASEMENT PROPERTIES
- EX. STRUCTURE SETBACK
- EX. NONPARTICIPATING RESIDENCE SETBACK
- EX. PARTICIPATING RESIDENCE SETBACK
- EX. SCHOOL SETBACK
- EX. CLOSED LANDFILL AREA
- EX. 10' INDEX CONTOUR
- EX. 2' INTERVAL CONTOUR
- EX. $\frac{1}{4}$ MILE PARCEL BUFFER
- EX. ROAD CENTERLINE
- POH — EX. OVERHEAD POWER
- OIL — EX. UNDERGROUND OIL LINE
- OIL — EX. FIELD LOCATED UNDERGROUND OIL LINE
- GAS — EX. NATURAL GAS LINE
- WAT — EX. WATER LINE
- DT — EX. COUNTY REGULATED DRAIN CENTERLINE
- CROP — EX. CROP LINE
- EX. EASEMENT LINE
- EX. GRAVEL EDGE LINE
- EX. RIGHT OF WAY
- EX. STRUCTURES
- EX. OIL WELL SETBACK
- EX. WATER WELL SETBACK
- PJ — W — EX. PUMP JACK/OIL WELL
- EX. FEMA FLOODPLAIN
- EX. WETLANDS
- EX. WATER EDGE LINES (FIELD DELINEATED)
- EX. COUNTY DRAIN SETBACK
- PROPOSED WETLAND SETBACK
- PROPOSED ACTIVE PARCEL SETBACK
- PROPOSED ACCESS ROAD
- PROPOSED SOLAR ARRAY
- PROPOSED INVERTER
- MV — PROPOSED MV COLLECTION
- P-POH — PROPOSED GEN-TIE ROUTE
- X — PROPOSED FENCE
- PROPOSED DRAINAGE CROSSINGS
- PROPOSED ENTRANCE CULVERT
- PROPOSED SCREENING

*PROPOSED FACILITIES ARE SUBJECT TO CHANGE

KEYMAP:

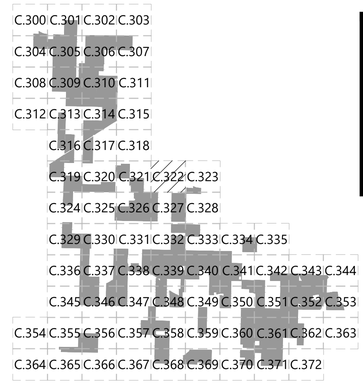

Westwood

Phone (608) 821-6600
8401 Greenway Blvd., Suite 400
Middleton, WI 53562
westwoodps.com

Westwood Professional Services, Inc.


PREPARED FOR:

AREVON

8800 N. Gainey Center Dr. Suite 250
Scottsdale, AZ 85258

REVISIONS:

#	DATE	COMMENT
G	08/25/2021	Preliminary Development Plan

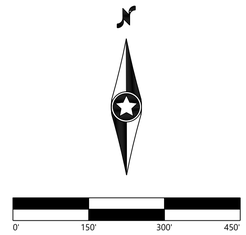

Posey Solar Project

Posey County, Indiana

Site Plan

PRELIMINARY
NOT FOR CONSTRUCTION

DATE: 08/25/2021

SHEET: C.322

N:\0027286.00\Arev\Planning\0027286.00.01.mxd, 8/25/2021 1:57 PM, Samantha Maust



LEGEND:

- ACTIVE PARCEL BOUNDARY
- NON-PARTICIPATING PROPERTY
- LANDOWNER EXCEPTION AREA
- PARTICIPATING EASEMENT PROPERTIES
- EX. STRUCTURE SETBACK
- EX. NONPARTICIPATING RESIDENCE SETBACK
- EX. PARTICIPATING RESIDENCE SETBACK
- EX. SCHOOL SETBACK
- EX. CLOSED LANDFILL AREA
- EX. 10' INDEX CONTOUR
- EX. 2' INTERVAL CONTOUR
- EX. ¼ MILE PARCEL BUFFER
- EX. ROAD CENTERLINE
- POH — EX. OVERHEAD POWER
- OIL — EX. UNDERGROUND OIL LINE
- OIL — EX. FIELD LOCATED UNDERGROUND OIL LINE
- GAS — EX. NATURAL GAS LINE
- WAT — EX. WATER LINE
- DT — EX. COUNTY REGULATED DRAIN CENTERLINE
- CROP — EX. CROP LINE
- EX. EASEMENT LINE
- EX. GRAVEL EDGE LINE
- EX. RIGHT OF WAY
- EX. STRUCTURES
- EX. OIL WELL SETBACK
- EX. WATER WELL SETBACK
- PJ — OW — EX. PUMP JACK/OIL WELL
- EX. FEMA FLOODPLAIN
- EX. WETLANDS
- EX. WATER EDGE LINES (FIELD DELINEATED)
- EX. COUNTY DRAIN SETBACK
- PROPOSED WETLAND SETBACK
- PROPOSED ACTIVE PARCEL SETBACK
- PROPOSED ACCESS ROAD
- PROPOSED SOLAR ARRAY
- PROPOSED INVERTER
- MV — PROPOSED MV COLLECTION
- P-POH — PROPOSED GEN-TIE ROUTE
- X — PROPOSED FENCE
- PROPOSED DRAINAGE CROSSINGS
- PROPOSED ENTRANCE CULVERT
- PROPOSED SCREENING

*PROPOSED FACILITIES ARE SUBJECT TO CHANGE

KEYMAP:

C.300 C.301 C.302 C.303
C.304 C.305 C.306 C.307
C.308 C.309 C.310 C.311
C.312 C.313 C.314 C.315
C.316 C.317 C.318
C.319 C.320 C.321 C.322 C.323
C.324 C.325 C.326 C.327 C.328
C.329 C.330 C.331 C.332 C.333 C.334 C.335
C.336 C.337 C.338 C.339 C.340 C.341 C.342 C.343 C.344
C.345 C.346 C.347 C.348 C.349 C.350 C.351 C.352 C.353
C.354 C.355 C.356 C.357 C.358 C.359 C.360 C.361 C.362 C.363
C.364 C.365 C.366 C.367 C.368 C.369 C.370 C.371 C.372

0' 150' 300' 450'

Westwood

Phone (608) 821-6600 8401 Greenway Blvd., Suite 400
Middleton, WI 53562
westwoodps.com

Westwood Professional Services, Inc.

PREPARED FOR:

AREVON

8800 N. Gainey Center Dr. Suite 250
Scottsdale, AZ 85258

REVISIONS:

#	DATE	COMMENT
G	08/25/2021	Preliminary Development Plan

Posey Solar Project

Posey County, Indiana

Site Plan

PRELIMINARY
NOT FOR CONSTRUCTION

DATE: 08/25/2021

SHEET: C.323

N:\0027286.00\Autex\Planning\0027286_SK-01.dwg, 8/25/2021 1:57 PM, Samantha Mikoll



LEGEND:

- ACTIVE PARCEL BOUNDARY
- NON-PARTICIPATING PROPERTY
- LANDOWNER EXCEPTION AREA
- PARTICIPATING EASEMENT PROPERTIES
- EX. STRUCTURE SETBACK
- EX. NONPARTICIPATING RESIDENCE SETBACK
- EX. PARTICIPATING RESIDENCE SETBACK
- EX. SCHOOL SETBACK
- EX. CLOSED LANDFILL AREA
- EX. 10' INDEX CONTOUR
- EX. 2' INTERVAL CONTOUR
- EX. ¼ MILE PARCEL BUFFER
- EX. ROAD CENTERLINE
- EX. OVERHEAD POWER
- EX. UNDERGROUND OIL LINE
- EX. FIELD LOCATED UNDERGROUND OIL LINE
- EX. NATURAL GAS LINE
- EX. WATER LINE
- EX. COUNTY REGULATED DRAIN CENTERLINE
- EX. CROP LINE
- EX. EASEMENT LINE
- EX. GRAVEL EDGE LINE
- EX. RIGHT OF WAY
- EX. STRUCTURES
- EX. OIL WELL SETBACK
- EX. WATER WELL SETBACK
- EX. PUMP JACK/OIL WELL
- EX. FEMA FLOODPLAIN
- EX. WETLANDS
- EX. WATER EDGE LINES (FIELD DELINEATED)
- EX. COUNTY DRAIN SETBACK
- PROPOSED WETLAND SETBACK
- PROPOSED ACTIVE PARCEL SETBACK
- PROPOSED ACCESS ROAD
- PROPOSED SOLAR ARRAY
- PROPOSED INVERTER
- PROPOSED MV COLLECTION
- PROPOSED GEN-TIE ROUTE
- PROPOSED FENCE
- PROPOSED DRAINAGE CROSSINGS
- PROPOSED ENTRANCE CULVERT
- PROPOSED SCREENING

*PROPOSED FACILITIES ARE SUBJECT TO CHANGE

KEYMAP:

C.300 C.301 C.302 C.303
C.304 C.305 C.306 C.307
C.308 C.309 C.310 C.311
C.312 C.313 C.314 C.315
C.316 C.317 C.318
C.319 C.320 C.321 C.322 C.323
C.324 C.325 C.326 C.327 C.328
C.329 C.330 C.331 C.332 C.333 C.334 C.335
C.336 C.337 C.338 C.339 C.340 C.341 C.342 C.343 C.344
C.345 C.346 C.347 C.348 C.349 C.350 C.351 C.352 C.353
C.354 C.355 C.356 C.357 C.358 C.359 C.360 C.361 C.362 C.363
C.364 C.365 C.366 C.367 C.368 C.369 C.370 C.371 C.372

Westwood

Phone (608) 821-6600
8401 Greenway Blvd., Suite 400
Middleton, WI 53562
westwoodps.com

Westwood Professional Services, Inc.

PREPARED FOR:

AREVON

8800 N. Gainey Center Dr. Suite 250
Scottsdale, AZ 85258

REVISIONS:

#	DATE	COMMENT
G	08/25/2021	Preliminary Development Plan

0' 150' 300' 450'

Posey Solar Project

Posey County, Indiana

Site Plan

PRELIMINARY
NOT FOR CONSTRUCTION

DATE: 08/25/2021

SHEET: C.324

N:\0027286.00\Arev\Permitting\0027286_SB-01.dwg, 8/25/2021 1:58 PM, Samantha Mrozi

SEE SHEET C.320



SEE SHEET C.324

SEE SHEET C.326

SEE SHEET C.330

LEGEND:

- ACTIVE PARCEL BOUNDARY
- NON-PARTICIPATING PROPERTY LANDOWNER EXCEPTION AREA
- PARTICIPATING EASEMENT PROPERTIES
- EX. STRUCTURE SETBACK
- EX. NONPARTICIPATING RESIDENCE SETBACK
- EX. PARTICIPATING RESIDENCE SETBACK
- EX. SCHOOL SETBACK
- EX. CLOSED LANDFILL AREA
- EX. 10' INDEX CONTOUR
- EX. 2' INTERVAL CONTOUR
- EX. ¼ MILE PARCEL BUFFER
- EX. ROAD CENTERLINE
- EX. OVERHEAD POWER
- EX. UNDERGROUND OIL LINE
- EX. FIELD LOCATED UNDERGROUND OIL LINE
- EX. NATURAL GAS LINE
- EX. WATER LINE
- EX. COUNTY REGULATED DRAIN CENTERLINE
- EX. CROP LINE
- EX. EASEMENT LINE
- EX. GRAVEL EDGE LINE
- EX. RIGHT OF WAY
- EX. STRUCTURES
- EX. OIL WELL SETBACK
- EX. WATER WELL SETBACK
- EX. PUMP JACK/OIL WELL
- EX. FEMA FLOODPLAIN
- EX. WETLANDS
- EX. WATER EDGE LINES (FIELD DELINEATED)
- EX. COUNTY DRAIN SETBACK
- PROPOSED WETLAND SETBACK
- PROPOSED ACTIVE PARCEL SETBACK
- PROPOSED ACCESS ROAD
- PROPOSED SOLAR ARRAY
- PROPOSED INVERTER
- PROPOSED MV COLLECTION
- PROPOSED GEN-TIE ROUTE
- PROPOSED FENCE
- PROPOSED DRAINAGE CROSSINGS
- PROPOSED ENTRANCE CULVERT
- PROPOSED SCREENING

*PROPOSED FACILITIES ARE SUBJECT TO CHANGE

KEYMAP:

C.300 C.301 C.302 C.303
C.304 C.305 C.306 C.307
C.308 C.309 C.310 C.311
C.312 C.313 C.314 C.315
C.316 C.317 C.318
C.319 C.320 C.321 C.322 C.323
C.324 C.325 C.326 C.327 C.328
C.329 C.330 C.331 C.332 C.333 C.334 C.335
C.336 C.337 C.338 C.339 C.340 C.341 C.342 C.343 C.344
C.345 C.346 C.347 C.348 C.349 C.350 C.351 C.352 C.353
C.354 C.355 C.356 C.357 C.358 C.359 C.360 C.361 C.362 C.363
C.364 C.365 C.366 C.367 C.368 C.369 C.370 C.371 C.372

0' 150' 300' 450'

Westwood

Phone (608) 821-6600 8401 Greenway Blvd., Suite 400
Middleton, WI 53562
westwoodps.com

Westwood Professional Services, Inc.

PREPARED FOR:

AREVON

8800 N. Gainey Center Dr. Suite 250
Scottsdale, AZ 85258

REVISIONS:

#	DATE	COMMENT
G	08/25/2021	Preliminary Development Plan

Posey Solar Project

Posey County, Indiana


Site Plan

PRELIMINARY
NOT FOR CONSTRUCTION

DATE: 08/25/2021

SHEET: C.325

M:\0027386.00\Arev\Permitting\0027386-SP-01.dwg 8/25/2021 1:59 PM Samantha Marvel

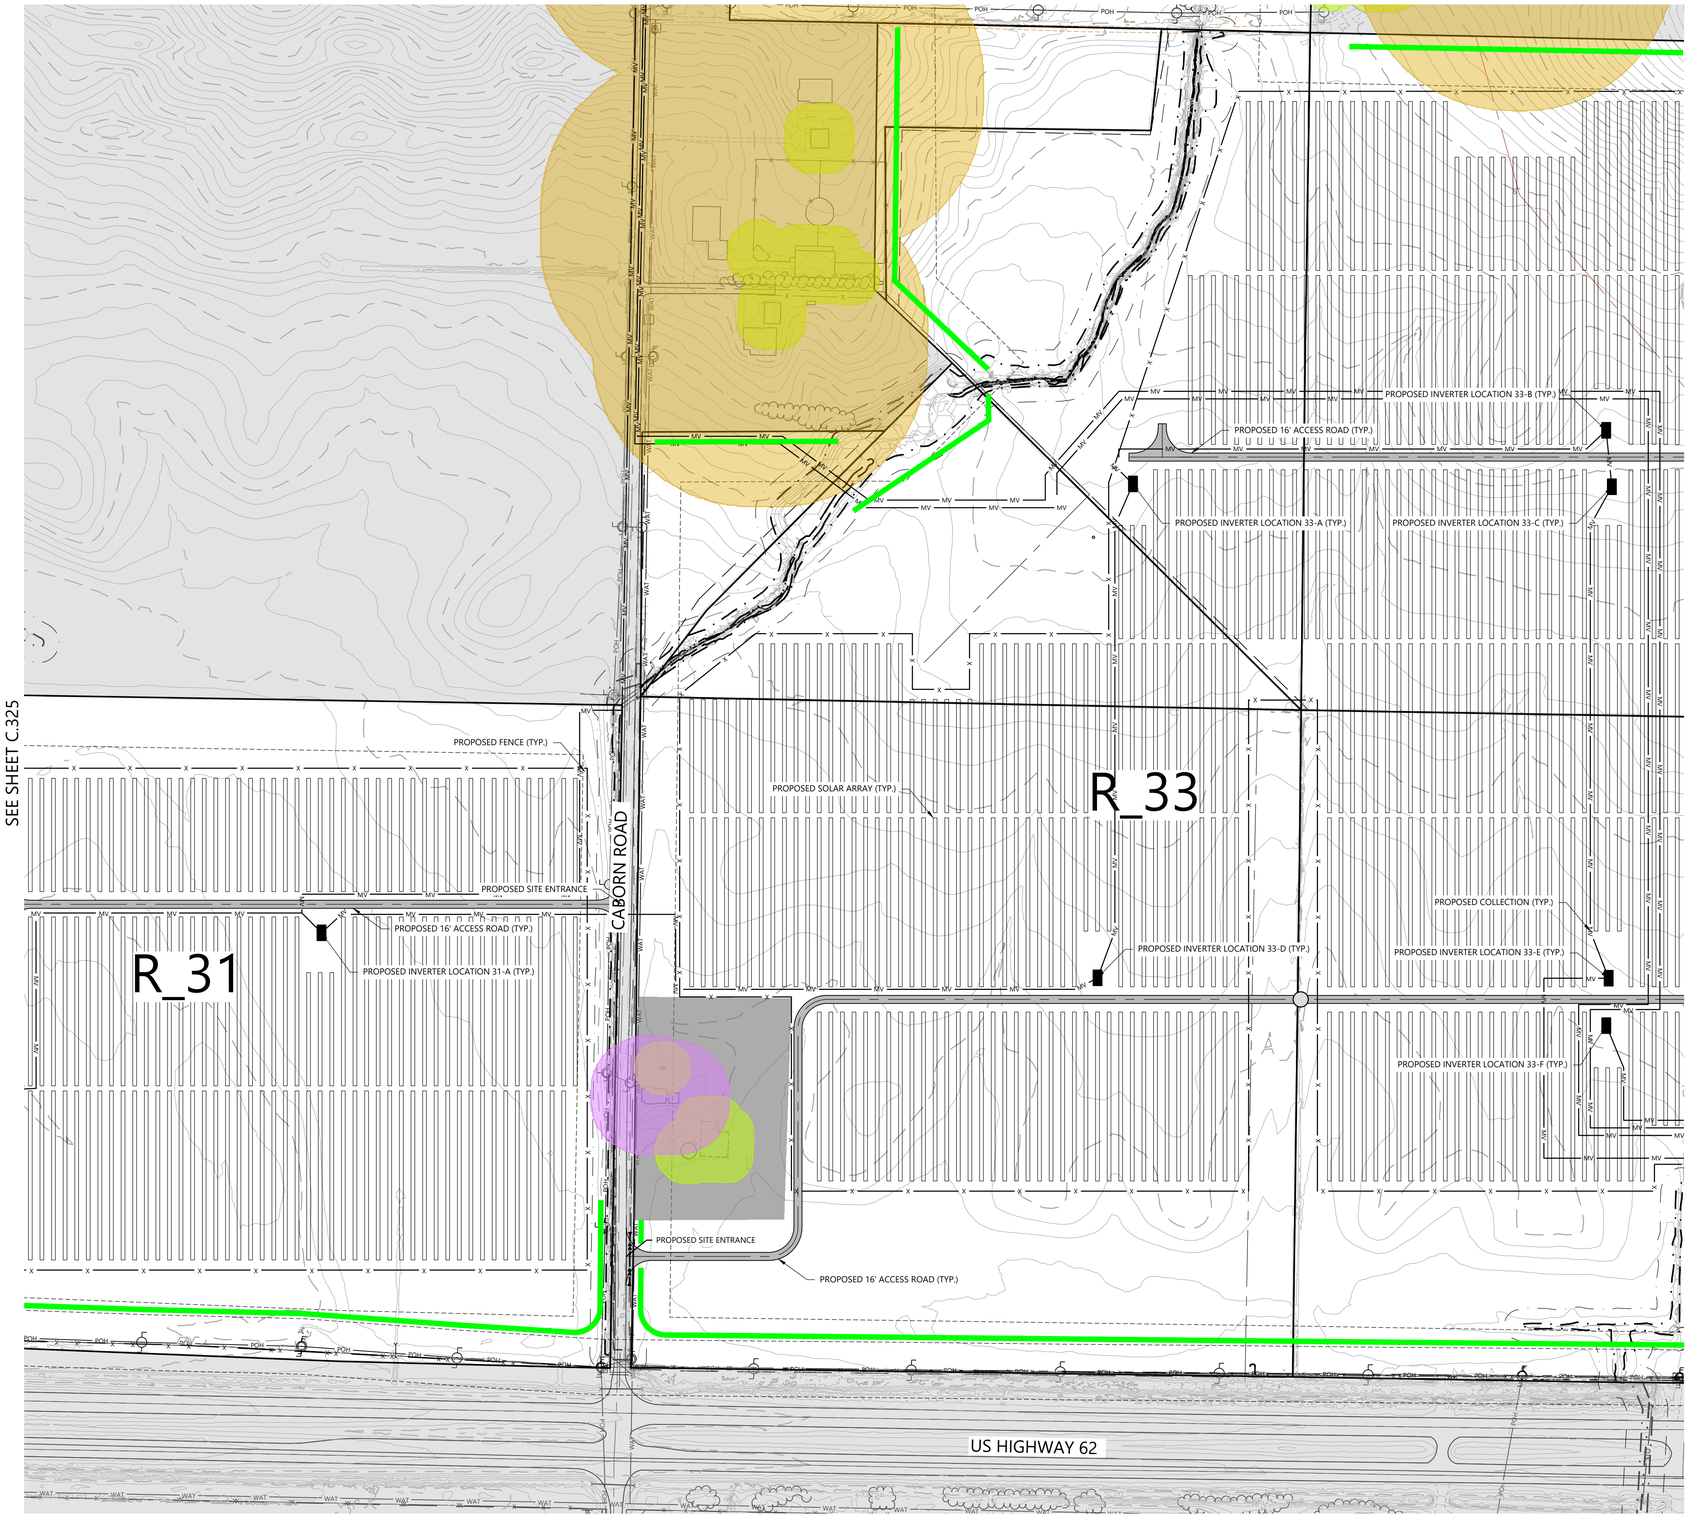

LEGEND:

- ACTIVE PARCEL BOUNDARY
- NON-PARTICIPATING PROPERTY
- LANDOWNER EXCEPTION AREA
- PARTICIPATING EASEMENT PROPERTIES
- EX. STRUCTURE SETBACK
- EX. NONPARTICIPATING RESIDENCE SETBACK
- EX. PARTICIPATING RESIDENCE SETBACK
- EX. SCHOOL SETBACK
- EX. CLOSED LANDFILL AREA
- EX. 10' INDEX CONTOUR
- EX. 2' INTERVAL CONTOUR
- EX. ¼ MILE PARCEL BUFFER
- EX. ROAD CENTERLINE
- EX. OVERHEAD POWER
- EX. UNDERGROUND OIL LINE
- EX. FIELD LOCATED UNDERGROUND OIL LINE
- EX. NATURAL GAS LINE
- EX. WATER LINE
- EX. COUNTY REGULATED DRAIN CENTERLINE
- EX. CROP LINE
- EX. EASEMENT LINE
- EX. GRAVEL EDGE LINE
- EX. RIGHT OF WAY
- EX. STRUCTURES
- EX. OIL WELL SETBACK
- EX. WATER WELL SETBACK
- EX. PUMP JACK/OIL WELL
- EX. FEMA FLOODPLAIN
- EX. WETLANDS
- EX. WATER EDGE LINES (FIELD DELINEATED)
- EX. COUNTY DRAIN SETBACK
- PROPOSED WETLAND SETBACK
- PROPOSED ACTIVE PARCEL SETBACK
- PROPOSED ACCESS ROAD
- PROPOSED SOLAR ARRAY
- PROPOSED INVERTER
- PROPOSED MV COLLECTION
- PROPOSED GEN-TIE ROUTE
- PROPOSED FENCE
- PROPOSED DRAINAGE CROSSINGS
- PROPOSED ENTRANCE CULVERT
- PROPOSED SCREENING

*PROPOSED FACILITIES ARE SUBJECT TO CHANGE

KEYMAP:

C.300 C.301 C.302 C.303
C.304 C.305 C.306 C.307
C.308 C.309 C.310 C.311
C.312 C.313 C.314 C.315
C.316 C.317 C.318
C.319 C.320 C.321 C.322 C.323
C.324 C.325 C.326 C.327 C.328
C.329 C.330 C.331 C.332 C.333 C.334 C.335
C.336 C.337 C.338 C.339 C.340 C.341 C.342 C.343 C.344
C.345 C.346 C.347 C.348 C.349 C.350 C.351 C.352 C.353
C.354 C.355 C.356 C.357 C.358 C.359 C.360 C.361 C.362 C.363
C.364 C.365 C.366 C.367 C.368 C.369 C.370 C.371 C.372

0' 150' 300' 450'

Westwood

Phone (608) 821-6600
8401 Greenway Blvd., Suite 400
Middleton, WI 53562
westwoodps.com

Westwood Professional Services, Inc.

PREPARED FOR:

AREVON

8800 N. Gainey Center Dr. Suite 250
Scottsdale, AZ 85258

REVISIONS:

#	DATE	COMMENT
G	08/25/2021	Preliminary Development Plan

Posey Solar Project

Posey County, Indiana

Site Plan

PRELIMINARY
NOT FOR CONSTRUCTION

DATE: 08/25/2021

SHEET: C.326

N:\002736.00\Land\Permitting\002736_SP-01.dwg 8/25/2021 1:59 PM Samantha Maxwell

SEE SHEET C.322



LEGEND:

- ACTIVE PARCEL BOUNDARY
- NON-PARTICIPATING PROPERTY LANDOWNER EXCEPTION AREA
- PARTICIPATING EASEMENT PROPERTIES
- EX. STRUCTURE SETBACK
- EX. NONPARTICIPATING RESIDENCE SETBACK
- EX. PARTICIPATING RESIDENCE SETBACK
- EX. SCHOOL SETBACK
- EX. CLOSED LANDFILL AREA
- EX. 10' INDEX CONTOUR
- EX. 2' INTERVAL CONTOUR
- EX. ¼ MILE PARCEL BUFFER
- EX. ROAD CENTERLINE
- EX. OVERHEAD POWER
- EX. UNDERGROUND OIL LINE
- EX. FIELD LOCATED UNDERGROUND OIL LINE
- EX. NATURAL GAS LINE
- EX. WATER LINE
- EX. COUNTY REGULATED DRAIN CENTERLINE
- EX. CROP LINE
- EX. EASEMENT LINE
- EX. GRAVEL EDGE LINE
- EX. RIGHT OF WAY
- EX. STRUCTURES
- EX. OIL WELL SETBACK
- EX. WATER WELL SETBACK
- EX. PUMP JACK/OIL WELL
- EX. FEMA FLOODPLAIN
- EX. WETLANDS
- EX. WATER EDGE LINES (FIELD DELINEATED)
- EX. COUNTY DRAIN SETBACK
- PROPOSED WETLAND SETBACK
- PROPOSED ACTIVE PARCEL SETBACK
- PROPOSED ACCESS ROAD
- PROPOSED SOLAR ARRAY
- PROPOSED INVERTER
- PROPOSED MV COLLECTION
- PROPOSED GEN-TIE ROUTE
- PROPOSED FENCE
- PROPOSED DRAINAGE CROSSINGS
- PROPOSED ENTRANCE CULVERT
- PROPOSED SCREENING

*PROPOSED FACILITIES ARE SUBJECT TO CHANGE

KEYMAP:

C.300 C.301 C.302 C.303
C.304 C.305 C.306 C.307
C.308 C.309 C.310 C.311
C.312 C.313 C.314 C.315
C.316 C.317 C.318
C.319 C.320 C.321 C.322 C.323
C.324 C.325 C.326 C.327 C.328
C.329 C.330 C.331 C.332 C.333 C.334 C.335
C.336 C.337 C.338 C.339 C.340 C.341 C.342 C.343 C.344
C.345 C.346 C.347 C.348 C.349 C.350 C.351 C.352 C.353
C.354 C.355 C.356 C.357 C.358 C.359 C.360 C.361 C.362 C.363
C.364 C.365 C.366 C.367 C.368 C.369 C.370 C.371 C.372

0' 150' 300' 450'

Westwood

Phone (608) 821-6600
8401 Greenway Blvd., Suite 400
Middleton, WI 53562
westwoodps.com

Westwood Professional Services, Inc.

PREPARED FOR:

AREVON

8800 N. Gainey Center Dr. Suite 250
Scottsdale, AZ 85258

REVISIONS:

#	DATE	COMMENT
G	08/25/2021	Preliminary Development Plan

Posey Solar Project

Posey County, Indiana

Site Plan


PRELIMINARY
NOT FOR CONSTRUCTION

DATE: 08/25/2021

SHEET: C.327

N:\0027286.00\Data\Permitting\0027286_00.01.mxd, 8/25/2021 2:20:08 PM, Samantha.Mraud

SEE SHEET C.323

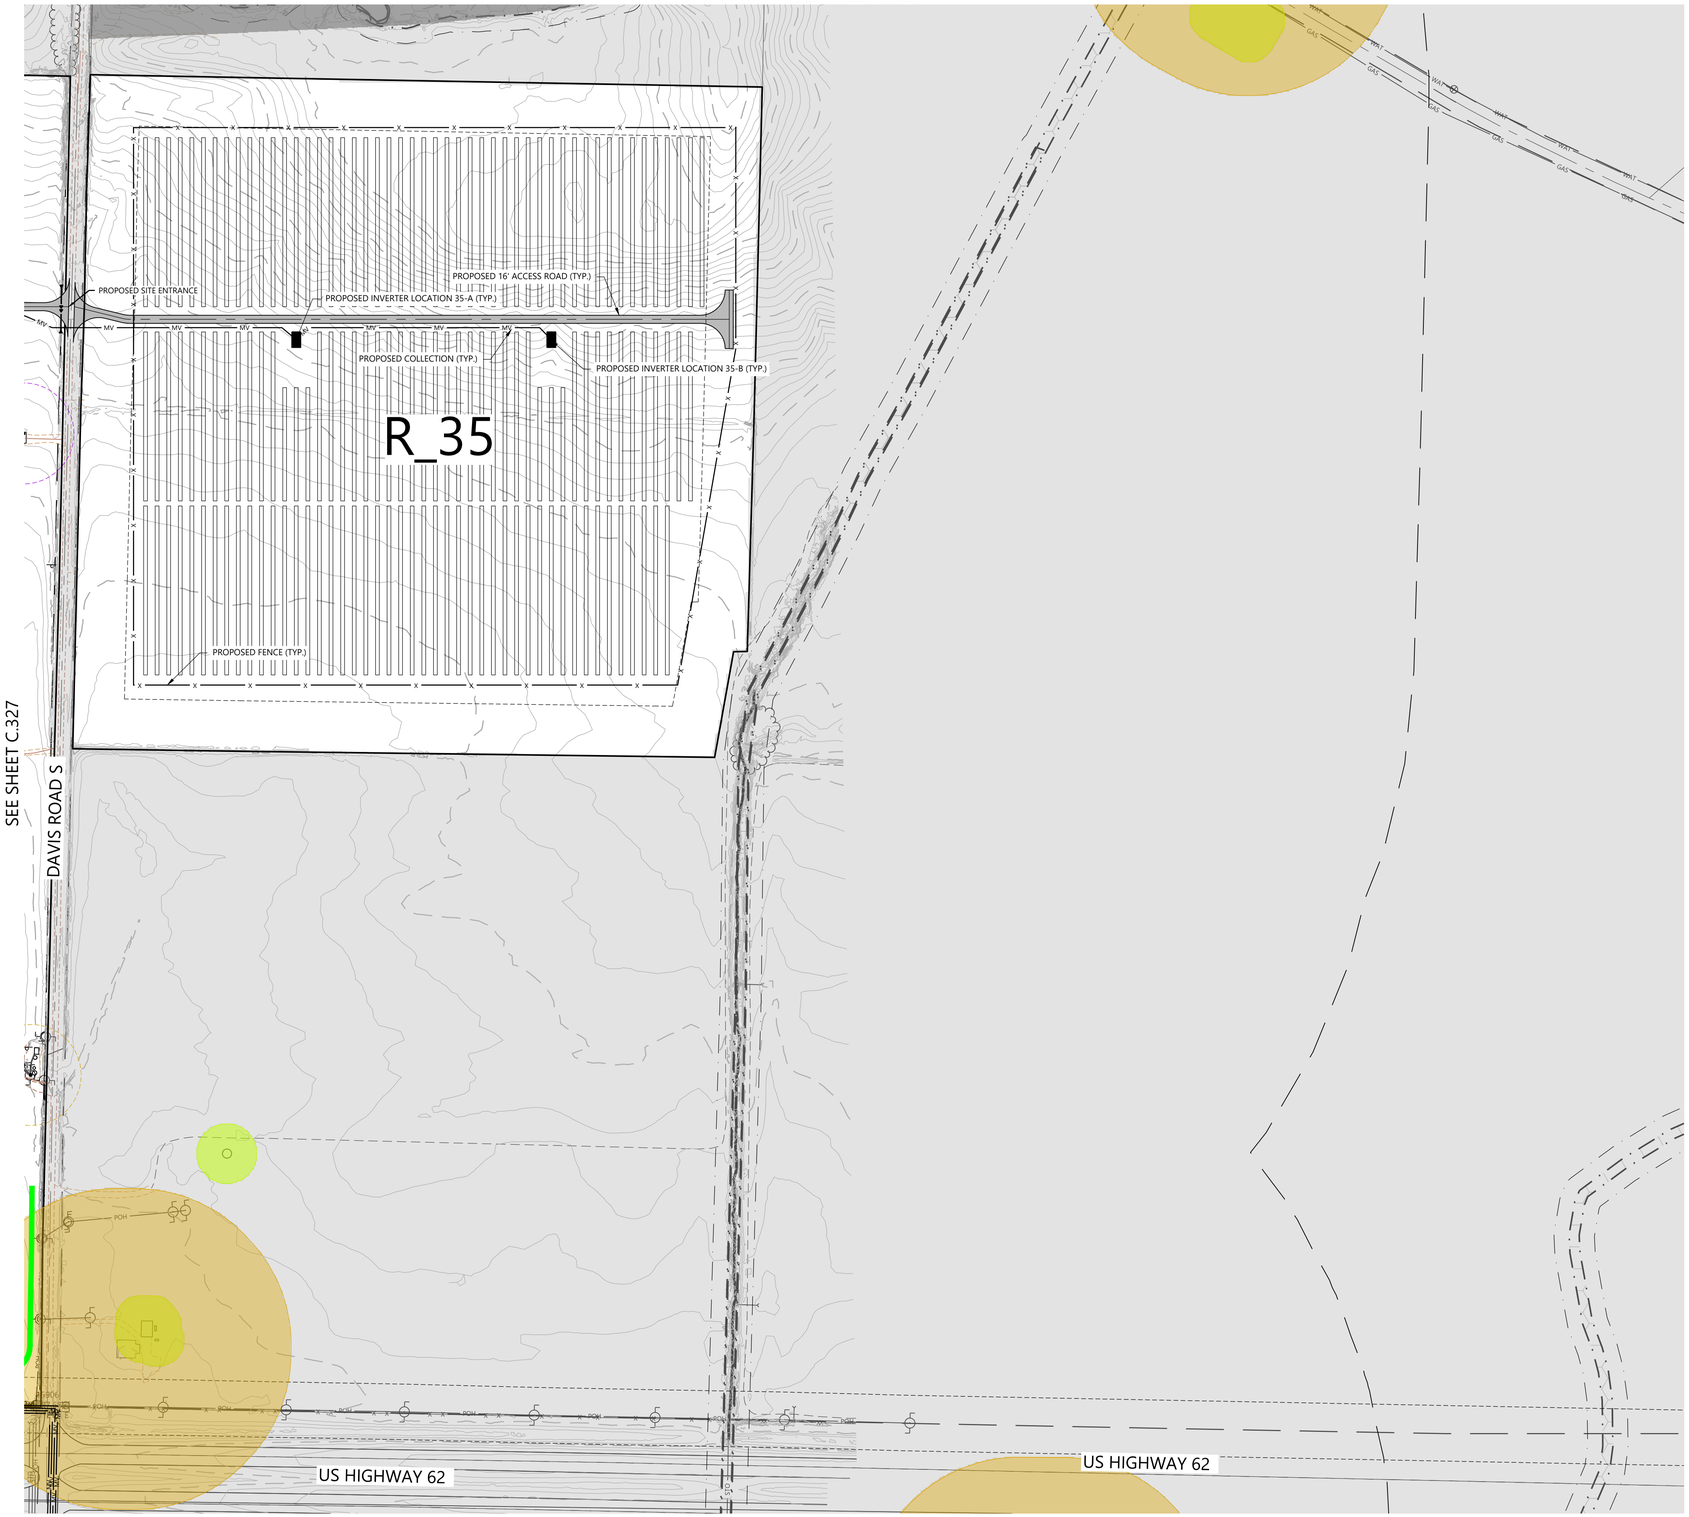

SEE SHEET C.333

LEGEND:

- ACTIVE PARCEL BOUNDARY
- NON-PARTICIPATING PROPERTY
- LANDOWNER EXCEPTION AREA
- PARTICIPATING EASEMENT PROPERTIES
- EX. STRUCTURE SETBACK
- EX. NONPARTICIPATING RESIDENCE SETBACK
- EX. PARTICIPATING RESIDENCE SETBACK
- EX. SCHOOL SETBACK
- EX. CLOSED LANDFILL AREA
- EX. 10' INDEX CONTOUR
- EX. 2' INTERVAL CONTOUR
- EX. ¼ MILE PARCEL BUFFER
- EX. ROAD CENTERLINE
- EX. OVERHEAD POWER
- EX. UNDERGROUND OIL LINE
- EX. FIELD LOCATED UNDERGROUND OIL LINE
- EX. NATURAL GAS LINE
- EX. WATER LINE
- EX. COUNTY REGULATED DRAIN CENTERLINE
- EX. CROP LINE
- EX. EASEMENT LINE
- EX. GRAVEL EDGE LINE
- EX. RIGHT OF WAY
- EX. STRUCTURES
- EX. OIL WELL SETBACK
- EX. WATER WELL SETBACK
- EX. PUMP JACK/OIL WELL
- EX. FEMA FLOODPLAIN
- EX. WETLANDS
- EX. WATER EDGE LINES (FIELD DELINEATED)
- EX. COUNTY DRAIN SETBACK
- PROPOSED WETLAND SETBACK
- PROPOSED ACTIVE PARCEL SETBACK
- PROPOSED ACCESS ROAD
- PROPOSED SOLAR ARRAY
- PROPOSED INVERTER
- PROPOSED MV COLLECTION
- PROPOSED GEN-TIE ROUTE
- PROPOSED FENCE
- PROPOSED DRAINAGE CROSSINGS
- PROPOSED ENTRANCE CULVERT
- PROPOSED SCREENING

*PROPOSED FACILITIES ARE SUBJECT TO CHANGE

KEYMAP:

C.300 C.301 C.302 C.303
C.304 C.305 C.306 C.307
C.308 C.309 C.310 C.311
C.312 C.313 C.314 C.315
C.316 C.317 C.318
C.319 C.320 C.321 C.322 C.323
C.324 C.325 C.326 C.327 C.328
C.329 C.330 C.331 C.332 C.333 C.334 C.335
C.336 C.337 C.338 C.339 C.340 C.341 C.342 C.343 C.344
C.345 C.346 C.347 C.348 C.349 C.350 C.351 C.352 C.353
C.354 C.355 C.356 C.357 C.358 C.359 C.360 C.361 C.362 C.363
C.364 C.365 C.366 C.367 C.368 C.369 C.370 C.371 C.372

Westwood

Phone (608) 821-6600
8401 Greenway Blvd., Suite 400
Middleton, WI 53562
westwoodps.com

Westwood Professional Services, Inc.

PREPARED FOR:

AREVON

8800 N. Gainey Center Dr. Suite 250
Scottsdale, AZ 85258

REVISIONS:

#	DATE	COMMENT
G	08/25/2021	Preliminary Development Plan

0' 150' 300' 450'

Posey Solar Project

Posey County, Indiana

Site Plan

PRELIMINARY
NOT FOR CONSTRUCTION

DATE: 08/25/2021

SHEET: C.328

N:\0017286-00\Acad\Permitting\0017286-SB-01.dwg, 8/25/2021 2:01 PM, Samantha Maurel

SEE SHEET C.324

R_40

PROPOSED SITE ENTRANCE

PROPOSED INVERTER LOCATION 40-A (TYP.)

GUN CLUB ROAD S

PROPOSED FENCE (TYP.)

R_38

PROPOSED INVERTER LOCATION 38-A (TYP.)

PROPOSED SITE ENTRANCE

PROPOSED 16' ACCESS ROAD (TYP.)

PROPOSED COLLECTION (TYP.)

PROPOSED INVERTER LOCATION 38-B (TYP.)

PROPOSED INVERTER LOCATION 38-C (TYP.)

PROPOSED SOLAR ARRAY (TYP.)

PROPOSED INVERTER LOCATION 39-A (TYP.)

SEE SHEET C.330

SEE SHEET C.336

LEGEND:

- ACTIVE PARCEL BOUNDARY
- NON-PARTICIPATING PROPERTY
- LANDOWNER EXCEPTION AREA
- PARTICIPATING EASEMENT PROPERTIES
- EX. STRUCTURE SETBACK
- EX. NONPARTICIPATING RESIDENCE SETBACK
- EX. PARTICIPATING RESIDENCE SETBACK
- EX. SCHOOL SETBACK
- EX. CLOSED LANDFILL AREA
- EX. 10' INDEX CONTOUR
- EX. 2' INTERVAL CONTOUR
- EX. ¼ MILE PARCEL BUFFER
- EX. ROAD CENTERLINE
- EX. OVERHEAD POWER
- EX. UNDERGROUND OIL LINE
- EX. FIELD LOCATED UNDERGROUND OIL LINE
- EX. NATURAL GAS LINE
- EX. WATER LINE
- EX. COUNTY REGULATED DRAIN CENTERLINE
- EX. CROP LINE
- EX. EASEMENT LINE
- EX. GRAVEL EDGE LINE
- EX. RIGHT OF WAY
- EX. STRUCTURES
- EX. OIL WELL SETBACK
- EX. WATER WELL SETBACK
- EX. PUMP JACK/OIL WELL
- EX. FEMA FLOODPLAIN
- EX. WETLANDS
- EX. WATER EDGE LINES (FIELD DELINEATED)
- EX. COUNTY DRAIN SETBACK
- PROPOSED WETLAND SETBACK
- PROPOSED ACTIVE PARCEL SETBACK
- PROPOSED ACCESS ROAD
- PROPOSED SOLAR ARRAY
- PROPOSED INVERTER
- PROPOSED MV COLLECTION
- PROPOSED GEN-TIE ROUTE
- PROPOSED FENCE
- PROPOSED DRAINAGE CROSSINGS
- PROPOSED ENTRANCE CULVERT
- PROPOSED SCREENING

*PROPOSED FACILITIES ARE SUBJECT TO CHANGE

KEYMAP:

C.300 C.301 C.302 C.303
C.304 C.305 C.306 C.307
C.308 C.309 C.310 C.311
C.312 C.313 C.314 C.315
C.316 C.317 C.318
C.319 C.320 C.321 C.322 C.323
C.324 C.325 C.326 C.327 C.328
C.329 C.330 C.331 C.332 C.333 C.334 C.335
C.336 C.337 C.338 C.339 C.340 C.341 C.342 C.343 C.344
C.345 C.346 C.347 C.348 C.349 C.350 C.351 C.352 C.353
C.354 C.355 C.356 C.357 C.358 C.359 C.360 C.361 C.362 C.363
C.364 C.365 C.366 C.367 C.368 C.369 C.370 C.371 C.372

0' 150' 300' 450'

Westwood

Phone (608) 821-6600
8401 Greenway Blvd., Suite 400
Middleton, WI 53562
westwoodps.com

Westwood Professional Services, Inc.

PREPARED FOR:

AREVON

8800 N. Gainey Center Dr. Suite 250
Scottsdale, AZ 85258

REVISIONS:

#	DATE	COMMENT
G	08/25/2021	Preliminary Development Plan

Posey Solar Project

Posey County, Indiana

Site Plan

PRELIMINARY
NOT FOR CONSTRUCTION

DATE: 08/25/2021

SHEET: C.329

N:\0037286.00-Aurora\Permitting\0037286.00_01.dwg, 8/25/2021 2:03 PM, Samantha Maxell

SEE SHEET C.325



SEE SHEET C.329

SEE SHEET C.331

SEE SHEET C.337

LEGEND:

- ACTIVE PARCEL BOUNDARY
- NON-PARTICIPATING PROPERTY LANDOWNER EXCEPTION AREA
- PARTICIPATING EASEMENT PROPERTIES
- EX. STRUCTURE SETBACK
- EX. NONPARTICIPATING RESIDENCE SETBACK
- EX. PARTICIPATING RESIDENCE SETBACK
- EX. SCHOOL SETBACK
- EX. CLOSED LANDFILL AREA
- EX. 10' INDEX CONTOUR
- EX. 2' INTERVAL CONTOUR
- EX. ¼ MILE PARCEL BUFFER
- EX. ROAD CENTERLINE
- EX. OVERHEAD POWER
- EX. UNDERGROUND OIL LINE
- EX. FIELD LOCATED UNDERGROUND OIL LINE
- EX. NATURAL GAS LINE
- EX. WATER LINE
- EX. COUNTY REGULATED DRAIN CENTERLINE
- EX. CROP LINE
- EX. EASEMENT LINE
- EX. GRAVEL EDGE LINE
- EX. RIGHT OF WAY
- EX. STRUCTURES
- EX. OIL WELL SETBACK
- EX. WATER WELL SETBACK
- EX. PUMP JACK/OIL WELL
- EX. FEMA FLOODPLAIN
- EX. WETLANDS
- EX. WATER EDGE LINES (FIELD DELINEATED)
- EX. COUNTY DRAIN SETBACK
- PROPOSED WETLAND SETBACK
- PROPOSED ACTIVE PARCEL SETBACK
- PROPOSED ACCESS ROAD
- PROPOSED SOLAR ARRAY
- PROPOSED INVERTER
- PROPOSED MV COLLECTION
- PROPOSED GEN-TIE ROUTE
- PROPOSED FENCE
- PROPOSED DRAINAGE CROSSINGS
- PROPOSED ENTRANCE CULVERT
- PROPOSED SCREENING

*PROPOSED FACILITIES ARE SUBJECT TO CHANGE

KEYMAP:

C.300 C.301 C.302 C.303
C.304 C.305 C.306 C.307
C.308 C.309 C.310 C.311
C.312 C.313 C.314 C.315
C.316 C.317 C.318
C.319 C.320 C.321 C.322 C.323
C.324 C.325 C.326 C.327 C.328
C.329 C.330 C.331 C.332 C.333 C.334 C.335
C.336 C.337 C.338 C.339 C.340 C.341 C.342 C.343 C.344
C.345 C.346 C.347 C.348 C.349 C.350 C.351 C.352 C.353
C.354 C.355 C.356 C.357 C.358 C.359 C.360 C.361 C.362 C.363
C.364 C.365 C.366 C.367 C.368 C.369 C.370 C.371 C.372

Westwood

Phone (608) 821-6600
8401 Greenway Blvd., Suite 400
Middleton, WI 53562
westwoodps.com

Westwood Professional Services, Inc.

PREPARED FOR:

AREVON

8800 N. Gainey Center Dr. Suite 250
Scottsdale, AZ 85258

REVISIONS:

#	DATE	COMMENT
G	08/25/2021	Preliminary Development Plan

0' 150' 300' 450'

Posey Solar Project

Posey County, Indiana

Site Plan

PRELIMINARY
NOT FOR CONSTRUCTION

DATE: 08/25/2021

SHEET: C.330

N:\0032286-00-Aev\Permitting\0032286_SP_01.dwg, 8/25/2021 2:03 PM, Samantha Maxell




LEGEND:

- ACTIVE PARCEL BOUNDARY
- NON-PARTICIPATING PROPERTY
- LANDOWNER EXCEPTION AREA
- PARTICIPATING EASEMENT PROPERTIES
- EX. STRUCTURE SETBACK
- EX. NONPARTICIPATING RESIDENCE SETBACK
- EX. PARTICIPATING RESIDENCE SETBACK
- EX. SCHOOL SETBACK
- EX. CLOSED LANDFILL AREA
- EX. 10' INDEX CONTOUR
- EX. 2' INTERVAL CONTOUR
- EX. ½ MILE PARCEL BUFFER
- EX. ROAD CENTERLINE
- EX. OVERHEAD POWER
- EX. UNDERGROUND OIL LINE
- EX. FIELD LOCATED UNDERGROUND OIL LINE
- EX. NATURAL GAS LINE
- EX. WATER LINE
- EX. COUNTY REGULATED DRAIN CENTERLINE
- EX. CROP LINE
- EX. EASEMENT LINE
- EX. GRAVEL EDGE LINE
- EX. RIGHT OF WAY
- EX. STRUCTURES
- EX. OIL WELL SETBACK
- EX. WATER WELL SETBACK
- EX. PUMP JACK/OIL WELL
- EX. FEMA FLOODPLAIN
- EX. WETLANDS
- EX. WATER EDGE LINES (FIELD DELINEATED)
- EX. COUNTY DRAIN SETBACK
- PROPOSED WETLAND SETBACK
- PROPOSED ACTIVE PARCEL SETBACK
- PROPOSED ACCESS ROAD
- PROPOSED SOLAR ARRAY
- PROPOSED INVERTER
- PROPOSED MV COLLECTION
- PROPOSED GEN-TIE ROUTE
- PROPOSED FENCE
- PROPOSED DRAINAGE CROSSINGS
- PROPOSED ENTRANCE CULVERT
- PROPOSED SCREENING

*PROPOSED FACILITIES ARE SUBJECT TO CHANGE

KEYMAP:

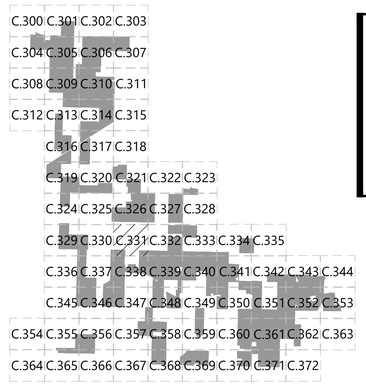

Westwood

Phone (608) 821-6600
8401 Greenway Blvd., Suite 400
Middleton, WI 53562
westwoodps.com

Westwood Professional Services, Inc.

PREPARED FOR:

AREVON

8800 N. Gainey Center Dr. Suite 250
Scottsdale, AZ 85258

REVISIONS:

#	DATE	COMMENT
G	08/25/2021	Preliminary Development Plan

0' 150' 300' 450'

Posey Solar Project

Posey County, Indiana


Site Plan

PRELIMINARY
NOT FOR CONSTRUCTION

DATE: 08/25/2021

SHEET: C.331

M:\002286\09\dwg\formitiveg\002286_SP-01.dwg, 8/25/2021 2:03 PM, Samantha Mauel

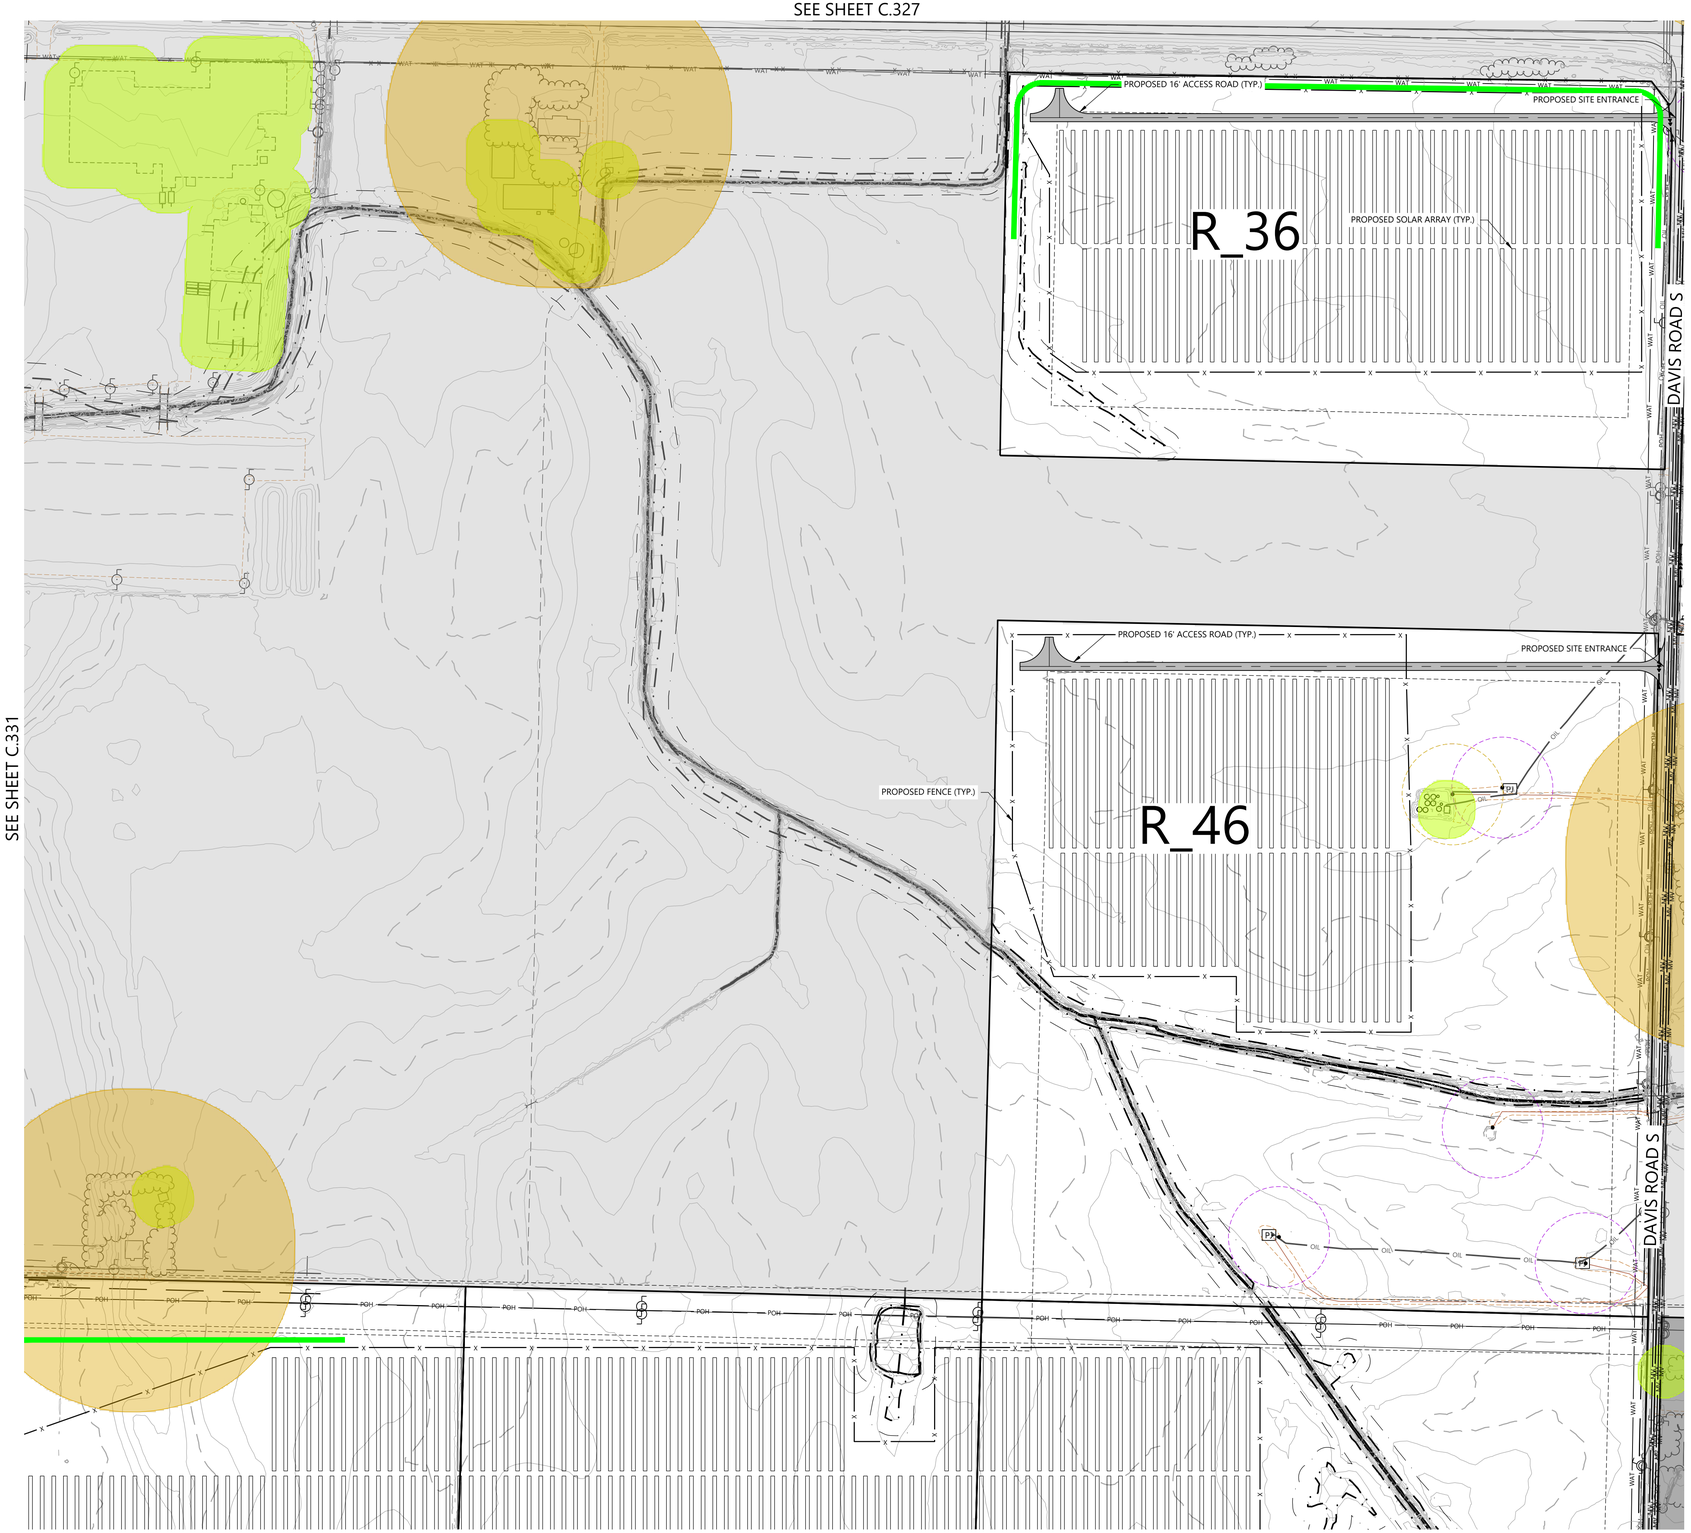


LEGEND:

- ACTIVE PARCEL BOUNDARY
- NON-PARTICIPATING PROPERTY
- LANDOWNER EXCEPTION AREA
- PARTICIPATING EASEMENT PROPERTIES
- EX. STRUCTURE SETBACK
- EX. NONPARTICIPATING RESIDENCE SETBACK
- EX. PARTICIPATING RESIDENCE SETBACK
- EX. SCHOOL SETBACK
- EX. CLOSED LANDFILL AREA
- EX. 10' INDEX CONTOUR
- EX. 2' INTERVAL CONTOUR
- EX. ½ MILE PARCEL BUFFER
- EX. ROAD CENTERLINE
- EX. OVERHEAD POWER
- EX. UNDERGROUND OIL LINE
- EX. FIELD LOCATED UNDERGROUND OIL LINE
- EX. NATURAL GAS LINE
- EX. WATER LINE
- EX. COUNTY REGULATED DRAIN CENTERLINE
- EX. CROP LINE
- EX. EASEMENT LINE
- EX. GRAVEL EDGE LINE
- EX. RIGHT OF WAY
- EX. STRUCTURES
- EX. OIL WELL SETBACK
- EX. WATER WELL SETBACK
- EX. PUMP JACK/OIL WELL
- EX. FEMA FLOODPLAIN
- EX. WETLANDS
- EX. WATER EDGE LINES (FIELD DELINEATED)
- EX. COUNTY DRAIN SETBACK
- PROPOSED WETLAND SETBACK
- PROPOSED ACTIVE PARCEL SETBACK
- PROPOSED ACCESS ROAD
- PROPOSED SOLAR ARRAY
- PROPOSED INVERTER
- PROPOSED MV COLLECTION
- PROPOSED GEN-TIE ROUTE
- PROPOSED FENCE
- PROPOSED DRAINAGE CROSSINGS
- PROPOSED ENTRANCE CULVERT
- PROPOSED SCREENING

*PROPOSED FACILITIES ARE SUBJECT TO CHANGE

KEYMAP

KEYMAP:

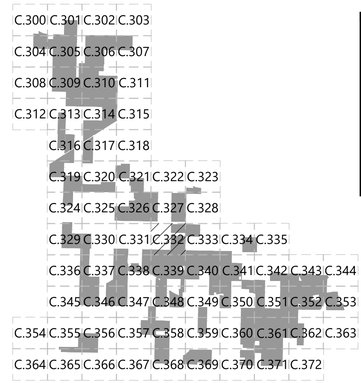

Westwood

Phone (608) 821-6600 8401 Greenway Blvd., Suite 400
Middleton, WI 53562
westwoodps.com

Westwood Professional Services, Inc.


PREPARED FOR:

AREVON

8800 N. Gainey Center Dr. Suite 250
Scottsdale, AZ 85258

REVISIONS:

#	DATE	COMMENT
G	08/25/2021	Preliminary Development Plan

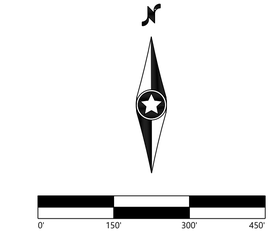

Posey Solar Project

Posey County, Indiana

Site Plan

PRELIMINARY
NOT FOR CONSTRUCTION

DATE: 08/25/2021

SHEET: C.332

N:\2021\7286.00\Civil\Survey\Design\7286_SD_01.dwg, 8/25/2021 2:04 PM, Samantha Maust

SEE SHEET C.328

SEE SHEET C.332

SEE SHEET C.334

SEE SHEET C.340

DAVIS ROAD S

PROPOSED FENCE (TYP.)

PROPOSED SOLAR ARRAY (TYP.)

LEGEND:

- ACTIVE PARCEL BOUNDARY
- NON-PARTICIPATING PROPERTY
- LANDOWNER EXCEPTION AREA
- PARTICIPATING EASEMENT PROPERTIES
- EX. STRUCTURE SETBACK
- EX. NONPARTICIPATING RESIDENCE SETBACK
- EX. PARTICIPATING RESIDENCE SETBACK
- EX. SCHOOL SETBACK
- EX. CLOSED LANDFILL AREA
- EX. 10' INDEX CONTOUR
- EX. 2' INTERVAL CONTOUR
- EX. ¼ MILE PARCEL BUFFER
- EX. ROAD CENTERLINE
- EX. OVERHEAD POWER
- EX. UNDERGROUND OIL LINE
- EX. FIELD LOCATED UNDERGROUND OIL LINE
- EX. NATURAL GAS LINE
- EX. WATER LINE
- EX. COUNTY REGULATED DRAIN CENTERLINE
- EX. CROP LINE
- EX. EASEMENT LINE
- EX. GRAVEL EDGE LINE
- EX. RIGHT OF WAY
- EX. STRUCTURES
- EX. OIL WELL SETBACK
- EX. WATER WELL SETBACK
- EX. PUMP JACK/OIL WELL
- EX. FEMA FLOODPLAIN
- EX. WETLANDS
- EX. WATER EDGE LINES (FIELD DELINEATED)
- EX. COUNTY DRAIN SETBACK
- PROPOSED WETLAND SETBACK
- PROPOSED ACTIVE PARCEL SETBACK
- PROPOSED ACCESS ROAD
- PROPOSED SOLAR ARRAY
- PROPOSED INVERTER
- PROPOSED MV COLLECTION
- PROPOSED GEN-TIE ROUTE
- PROPOSED FENCE
- PROPOSED DRAINAGE CROSSINGS
- PROPOSED ENTRANCE CULVERT
- PROPOSED SCREENING

*PROPOSED FACILITIES ARE SUBJECT TO CHANGE

KEYMAP:

C.300 C.301 C.302 C.303
C.304 C.305 C.306 C.307
C.308 C.309 C.310 C.311
C.312 C.313 C.314 C.315
C.316 C.317 C.318
C.319 C.320 C.321 C.322 C.323
C.324 C.325 C.326 C.327 C.328
C.329 C.330 C.331 C.332 C.333 C.334 C.335
C.336 C.337 C.338 C.339 C.340 C.341 C.342 C.343 C.344
C.345 C.346 C.347 C.348 C.349 C.350 C.351 C.352 C.353
C.354 C.355 C.356 C.357 C.358 C.359 C.360 C.361 C.362 C.363
C.364 C.365 C.366 C.367 C.368 C.369 C.370 C.371 C.372

0' 150' 300' 450'

Westwood

Phone (608) 821-6600 8401 Greenway Blvd., Suite 400
Middleton, WI 53562
westwoodps.com

Westwood Professional Services, Inc.

PREPARED FOR:

AREVON

8800 N. Gainey Center Dr. Suite 250
Scottsdale, AZ 85258

REVISIONS:

#	DATE	COMMENT
G	08/25/2021	Preliminary Development Plan

Posey Solar Project

Posey County, Indiana

Site Plan

PRELIMINARY
NOT FOR CONSTRUCTION

DATE: 08/25/2021

SHEET: C.333

M:\002286.00\dwg\Permitting\002286_SP_01.dwg, 8/25/2021 2:05 PM Samantha Maisel




LEGEND:

- ACTIVE PARCEL BOUNDARY
- NON-PARTICIPATING PROPERTY LANDOWNER EXCEPTION AREA
- PARTICIPATING EASEMENT PROPERTIES
- EX. STRUCTURE SETBACK
- EX. NONPARTICIPATING RESIDENCE SETBACK
- EX. PARTICIPATING RESIDENCE SETBACK
- EX. SCHOOL SETBACK
- EX. CLOSED LANDFILL AREA
- EX. 10' INDEX CONTOUR
- EX. 2' INTERVAL CONTOUR
- EX. ¼ MILE PARCEL BUFFER
- EX. ROAD CENTERLINE
- EX. OVERHEAD POWER
- EX. UNDERGROUND OIL LINE
- EX. FIELD LOCATED UNDERGROUND OIL LINE
- EX. NATURAL GAS LINE
- EX. WATER LINE
- EX. COUNTY REGULATED DRAIN CENTERLINE
- EX. CROP LINE
- EX. EASEMENT LINE
- EX. GRAVEL EDGE LINE
- EX. RIGHT OF WAY
- EX. STRUCTURES
- EX. OIL WELL SETBACK
- EX. WATER WELL SETBACK
- EX. PUMP JACK/OIL WELL
- EX. FEMA FLOODPLAIN
- EX. WETLANDS
- EX. WATER EDGE LINES (FIELD DELINEATED)
- EX. COUNTY DRAIN SETBACK
- PROPOSED WETLAND SETBACK
- PROPOSED ACTIVE PARCEL SETBACK
- PROPOSED ACCESS ROAD
- PROPOSED SOLAR ARRAY
- PROPOSED INVERTER
- PROPOSED MV COLLECTION
- PROPOSED GEN-TIE ROUTE
- PROPOSED FENCE
- PROPOSED DRAINAGE CROSSINGS
- PROPOSED ENTRANCE CULVERT
- PROPOSED SCREENING

*PROPOSED FACILITIES ARE SUBJECT TO CHANGE

KEYMAP:

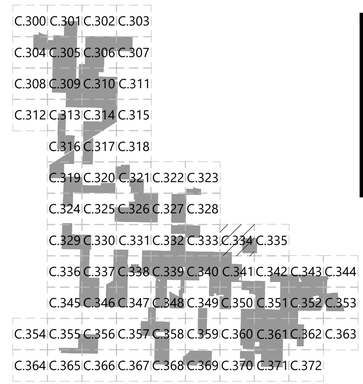

Westwood

Phone (608) 821-6600 8401 Greenway Blvd., Suite 400
Middleton, WI 53562
westwoodps.com

Westwood Professional Services, Inc.

PREPARED FOR:

AREVON

8800 N. Gainey Center Dr. Suite 250
Scottsdale, AZ 85258

REVISIONS:

#	DATE	COMMENT
G	08/25/2021	Preliminary Development Plan

0' 150' 300' 450'

Posey Solar Project

Posey County, Indiana


Site Plan

PRELIMINARY
NOT FOR CONSTRUCTION

DATE: 08/25/2021

SHEET: C.334

N:\00\72286-00\dwg\Permitting\00728600-SP-01.dwg, 8/25/2021 2:06 PM, Samantha.Mund

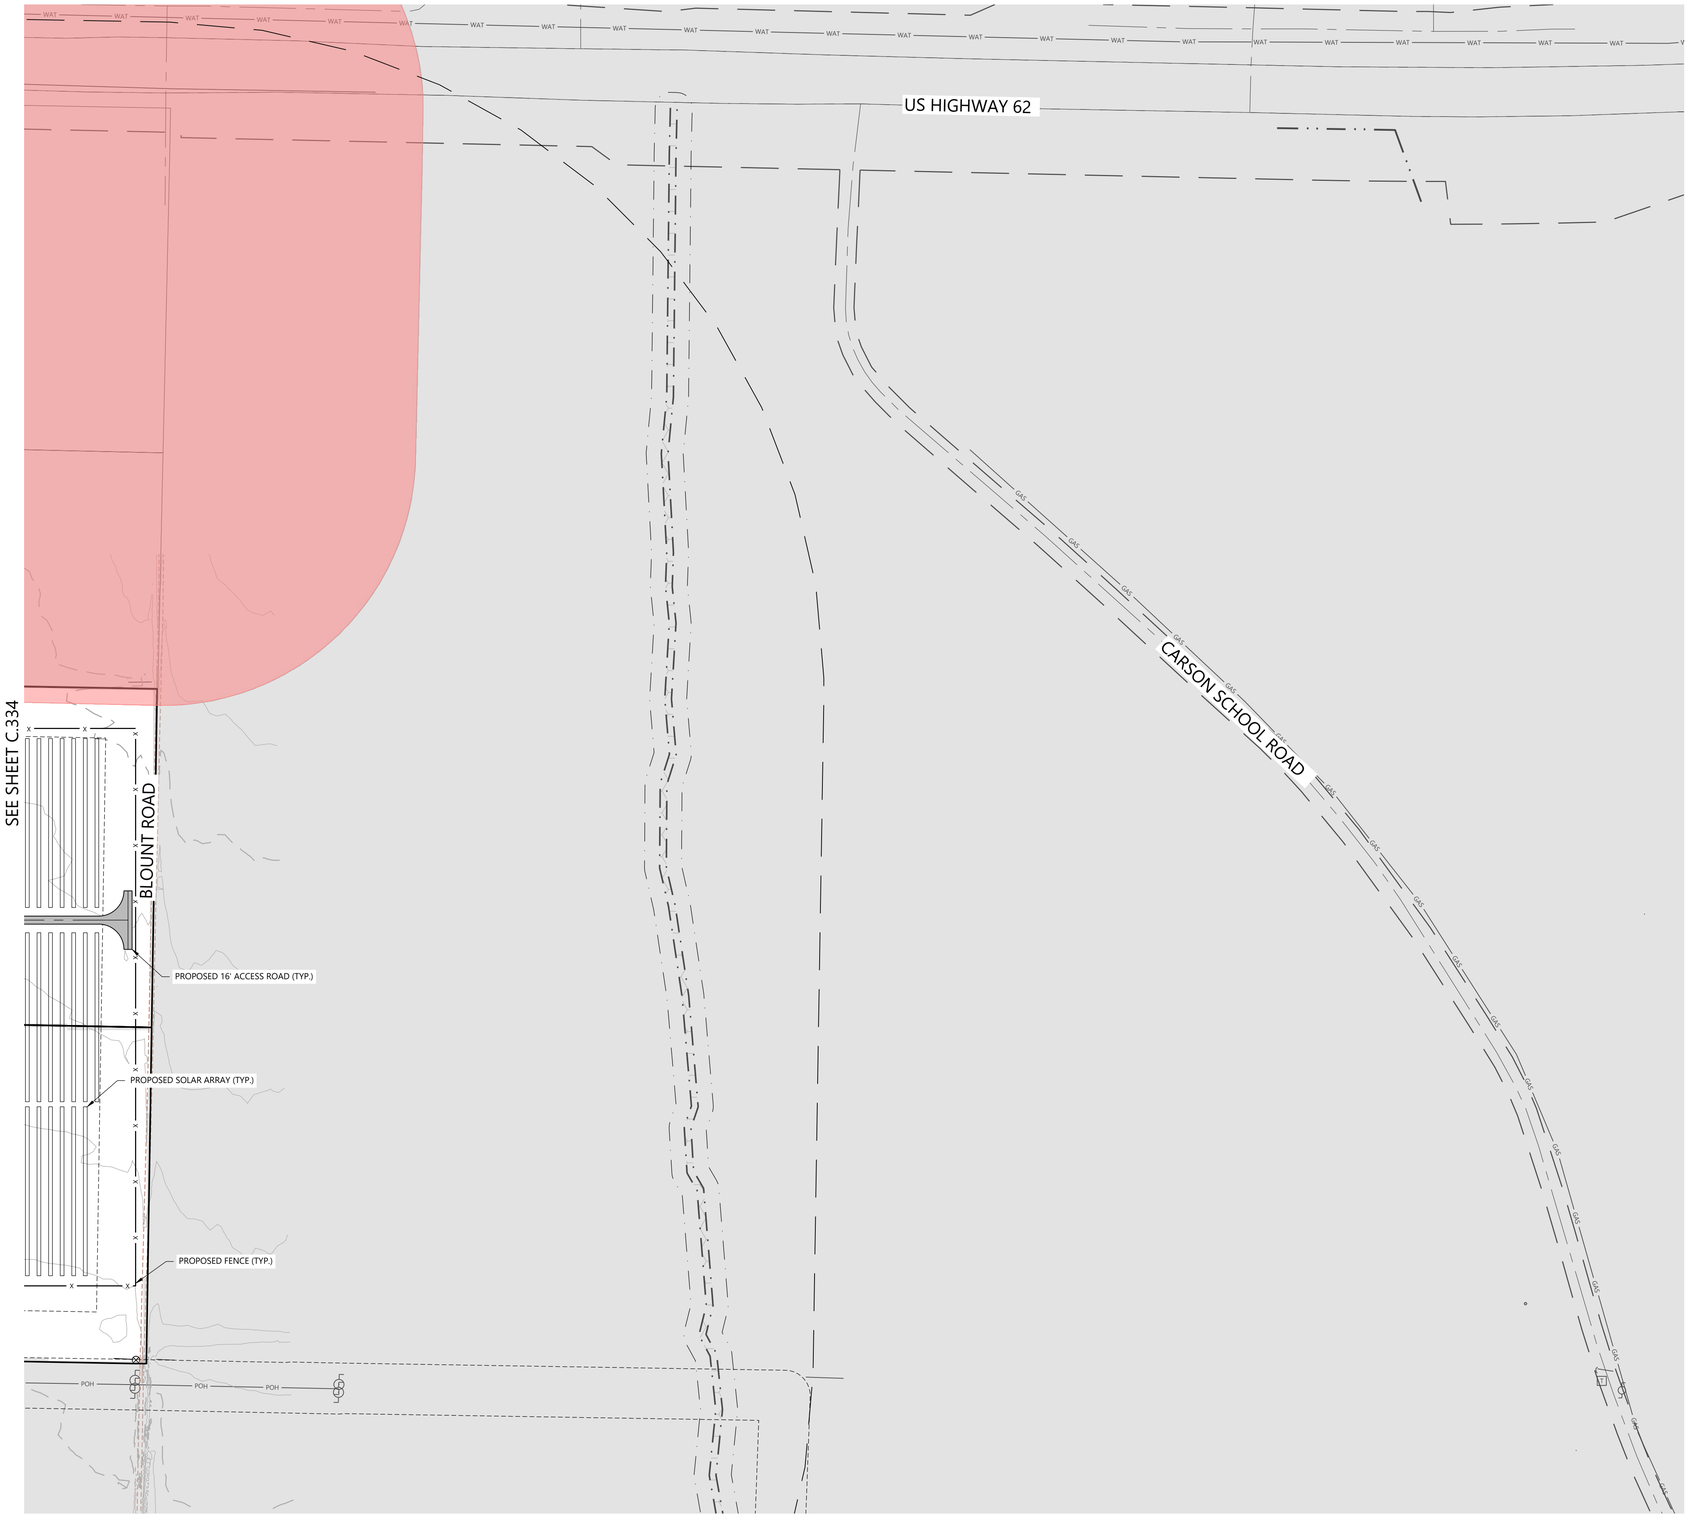



LEGEND:

- ACTIVE PARCEL BOUNDARY
- NON-PARTICIPATING PROPERTY
- LANDOWNER EXCEPTION AREA
- PARTICIPATING EASEMENT PROPERTIES
- EX. STRUCTURE SETBACK
- EX. NONPARTICIPATING RESIDENCE SETBACK
- EX. PARTICIPATING RESIDENCE SETBACK
- EX. SCHOOL SETBACK
- EX. CLOSED LANDFILL AREA
- EX. 10' INDEX CONTOUR
- EX. 2' INTERVAL CONTOUR
- EX. $\frac{1}{4}$ MILE PARCEL BUFFER
- EX. ROAD CENTERLINE
- EX. OVERHEAD POWER
- EX. UNDERGROUND OIL LINE
- EX. FIELD LOCATED UNDERGROUND OIL LINE
- EX. NATURAL GAS LINE
- EX. WATER LINE
- EX. COUNTY REGULATED DRAIN CENTERLINE
- EX. CROP LINE
- EX. EASEMENT LINE
- EX. GRAVEL EDGE LINE
- EX. RIGHT OF WAY
- EX. STRUCTURES
- EX. OIL WELL SETBACK
- EX. WATER WELL SETBACK
- EX. PUMP JACK/OIL WELL
- EX. FEMA FLOODPLAIN
- EX. WETLANDS
- EX. WATER EDGE LINES (FIELD DELINEATED)
- EX. COUNTY DRAIN SETBACK
- PROPOSED WETLAND SETBACK
- PROPOSED ACTIVE PARCEL SETBACK
- PROPOSED ACCESS ROAD
- PROPOSED SOLAR ARRAY
- PROPOSED INVERTER
- PROPOSED MV COLLECTION
- PROPOSED GEN-TIE ROUTE
- PROPOSED FENCE
- PROPOSED DRAINAGE CROSSINGS
- PROPOSED ENTRANCE CULVERT
- PROPOSED SCREENING

*PROPOSED FACILITIES ARE SUBJECT TO CHANGE

KEYMAP:

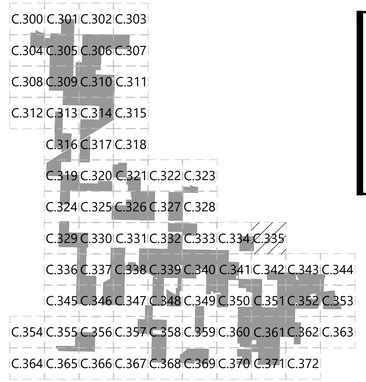

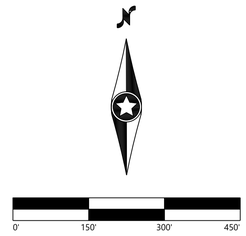

Westwood

Phone (608) 821-6600
8401 Greenway Blvd., Suite 400
Middleton, WI 53562
westwoodps.com

Westwood Professional Services, Inc.

PREPARED FOR:

AREVON

8800 N. Gainey Center Dr. Suite 250
Scottsdale, AZ 85258

REVISIONS:

#	DATE	COMMENT
G	08/25/2021	Preliminary Development Plan

Posey Solar Project

Posey County, Indiana

Site Plan

PRELIMINARY
NOT FOR CONSTRUCTION

DATE: 08/25/2021

SHEET: C.335

N:\00\72286.00-Aery\Permitting\00\72286-SP-01.dwg, 8/25/2021 3:07 PM, Samantha Maul





LEGEND:

- ACTIVE PARCEL BOUNDARY
- NON-PARTICIPATING PROPERTY
- LANDOWNER EXCEPTION AREA
- PARTICIPATING EASEMENT PROPERTIES
- EX. STRUCTURE SETBACK
- EX. NONPARTICIPATING RESIDENCE SETBACK
- EX. PARTICIPATING RESIDENCE SETBACK
- EX. SCHOOL SETBACK
- EX. CLOSED LANDFILL AREA
- EX. 10' INDEX CONTOUR
- EX. 2' INTERVAL CONTOUR
- EX. ¼ MILE PARCEL BUFFER
- EX. ROAD CENTERLINE
- EX. OVERHEAD POWER
- EX. UNDERGROUND OIL LINE
- EX. FIELD LOCATED UNDERGROUND OIL LINE
- EX. NATURAL GAS LINE
- EX. WATER LINE
- EX. COUNTY REGULATED DRAIN CENTERLINE
- EX. CROP LINE
- EX. EASEMENT LINE
- EX. GRAVEL EDGE LINE
- EX. RIGHT OF WAY
- EX. STRUCTURES
- EX. OIL WELL SETBACK
- EX. WATER WELL SETBACK
- EX. PUMP JACK/OIL WELL
- EX. FEMA FLOODPLAIN
- EX. WETLANDS
- EX. WATER EDGE LINES (FIELD DELINEATED)
- EX. COUNTY DRAIN SETBACK
- PROPOSED WETLAND SETBACK
- PROPOSED ACTIVE PARCEL SETBACK
- PROPOSED ACCESS ROAD
- PROPOSED SOLAR ARRAY
- PROPOSED INVERTER
- PROPOSED MV COLLECTION
- PROPOSED GEN-TIE ROUTE
- PROPOSED FENCE
- PROPOSED DRAINAGE CROSSINGS
- PROPOSED ENTRANCE CULVERT
- PROPOSED SCREENING

*PROPOSED FACILITIES ARE SUBJECT TO CHANGE

KEYMAP:

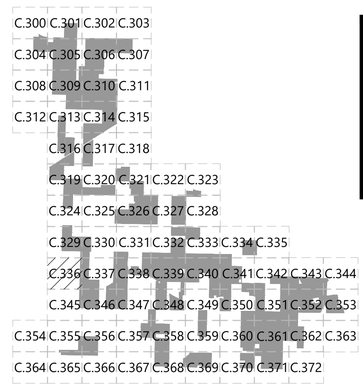

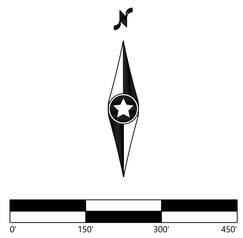

Westwood

Phone (608) 821-6600 8401 Greenway Blvd., Suite 400
Middleton, WI 53562
westwoodps.com

Westwood Professional Services, Inc.

PREPARED FOR:

AREVON

8800 N. Gainey Center Dr. Suite 250
Scottsdale, AZ 85258

REVISIONS:

#	DATE	COMMENT
G	08/25/2021	Preliminary Development Plan

Posey Solar Project

Posey County, Indiana

Site Plan

PRELIMINARY
NOT FOR CONSTRUCTION

DATE: 08/25/2021

SHEET: C.336

N:\0037286.00\Layout\Drawings\0037286-00-01.dwg, 8/25/2021 2:08 PM, Samantha Maurer



LEGEND:

- ACTIVE PARCEL BOUNDARY
- NON-PARTICIPATING PROPERTY LANDOWNER EXCEPTION AREA
- PARTICIPATING EASEMENT PROPERTIES
- EX. STRUCTURE SETBACK
- EX. NONPARTICIPATING RESIDENCE SETBACK
- EX. PARTICIPATING RESIDENCE SETBACK
- EX. SCHOOL SETBACK
- EX. CLOSED LANDFILL AREA
- EX. 10' INDEX CONTOUR
- EX. 2' INTERVAL CONTOUR
- EX. ¼ MILE PARCEL BUFFER
- EX. ROAD CENTERLINE
- EX. OVERHEAD POWER
- EX. UNDERGROUND OIL LINE
- EX. FIELD LOCATED UNDERGROUND OIL LINE
- EX. NATURAL GAS LINE
- EX. WATER LINE
- EX. COUNTY REGULATED DRAIN CENTERLINE
- EX. CROP LINE
- EX. EASEMENT LINE
- EX. GRAVEL EDGE LINE
- EX. RIGHT OF WAY
- EX. STRUCTURES
- EX. OIL WELL SETBACK
- EX. WATER WELL SETBACK
- EX. PUMP JACK/OIL WELL
- EX. FEMA FLOODPLAIN
- EX. WETLANDS
- EX. WATER EDGE LINES (FIELD DELINEATED)
- EX. COUNTY DRAIN SETBACK
- PROPOSED WETLAND SETBACK
- PROPOSED ACTIVE PARCEL SETBACK
- PROPOSED ACCESS ROAD
- PROPOSED SOLAR ARRAY
- PROPOSED INVERTER
- PROPOSED MV COLLECTION
- PROPOSED GEN-TIE ROUTE
- PROPOSED FENCE
- PROPOSED DRAINAGE CROSSINGS
- PROPOSED ENTRANCE CULVERT
- PROPOSED SCREENING

*PROPOSED FACILITIES ARE SUBJECT TO CHANGE

KEYMAP:

C.300 C.301 C.302 C.303
C.304 C.305 C.306 C.307
C.308 C.309 C.310 C.311
C.312 C.313 C.314 C.315
C.316 C.317 C.318
C.319 C.320 C.321 C.322 C.323
C.324 C.325 C.326 C.327 C.328
C.329 C.330 C.331 C.332 C.333 C.334 C.335
C.336 C.337 C.338 C.339 C.340 C.341 C.342 C.343 C.344
C.345 C.346 C.347 C.348 C.349 C.350 C.351 C.352 C.353
C.354 C.355 C.356 C.357 C.358 C.359 C.360 C.361 C.362 C.363
C.364 C.365 C.366 C.367 C.368 C.369 C.370 C.371 C.372

0' 150' 300' 450'

Westwood
Phone (608) 821-6600
8401 Greenway Blvd., Suite 400
Middleton, WI 53562
westwoodps.com
Westwood Professional Services, Inc.

PREPARED FOR:

AREVON
8800 N. Gainey Center Dr. Suite 250
Scottsdale, AZ 85258

REVISIONS:

#	DATE	COMMENT
G	08/25/2021	Preliminary Development Plan

Posey Solar Project

Posey County, Indiana

Site Plan


PRELIMINARY
NOT FOR CONSTRUCTION

DATE: 08/25/2021

SHEET: C.337

N:\2021\2286.00\Civil\Survey\cvy\2021286_SD_01.dwg, 8/25/2021 2:08 PM, Samantha Maust

SEE SHEET C.331

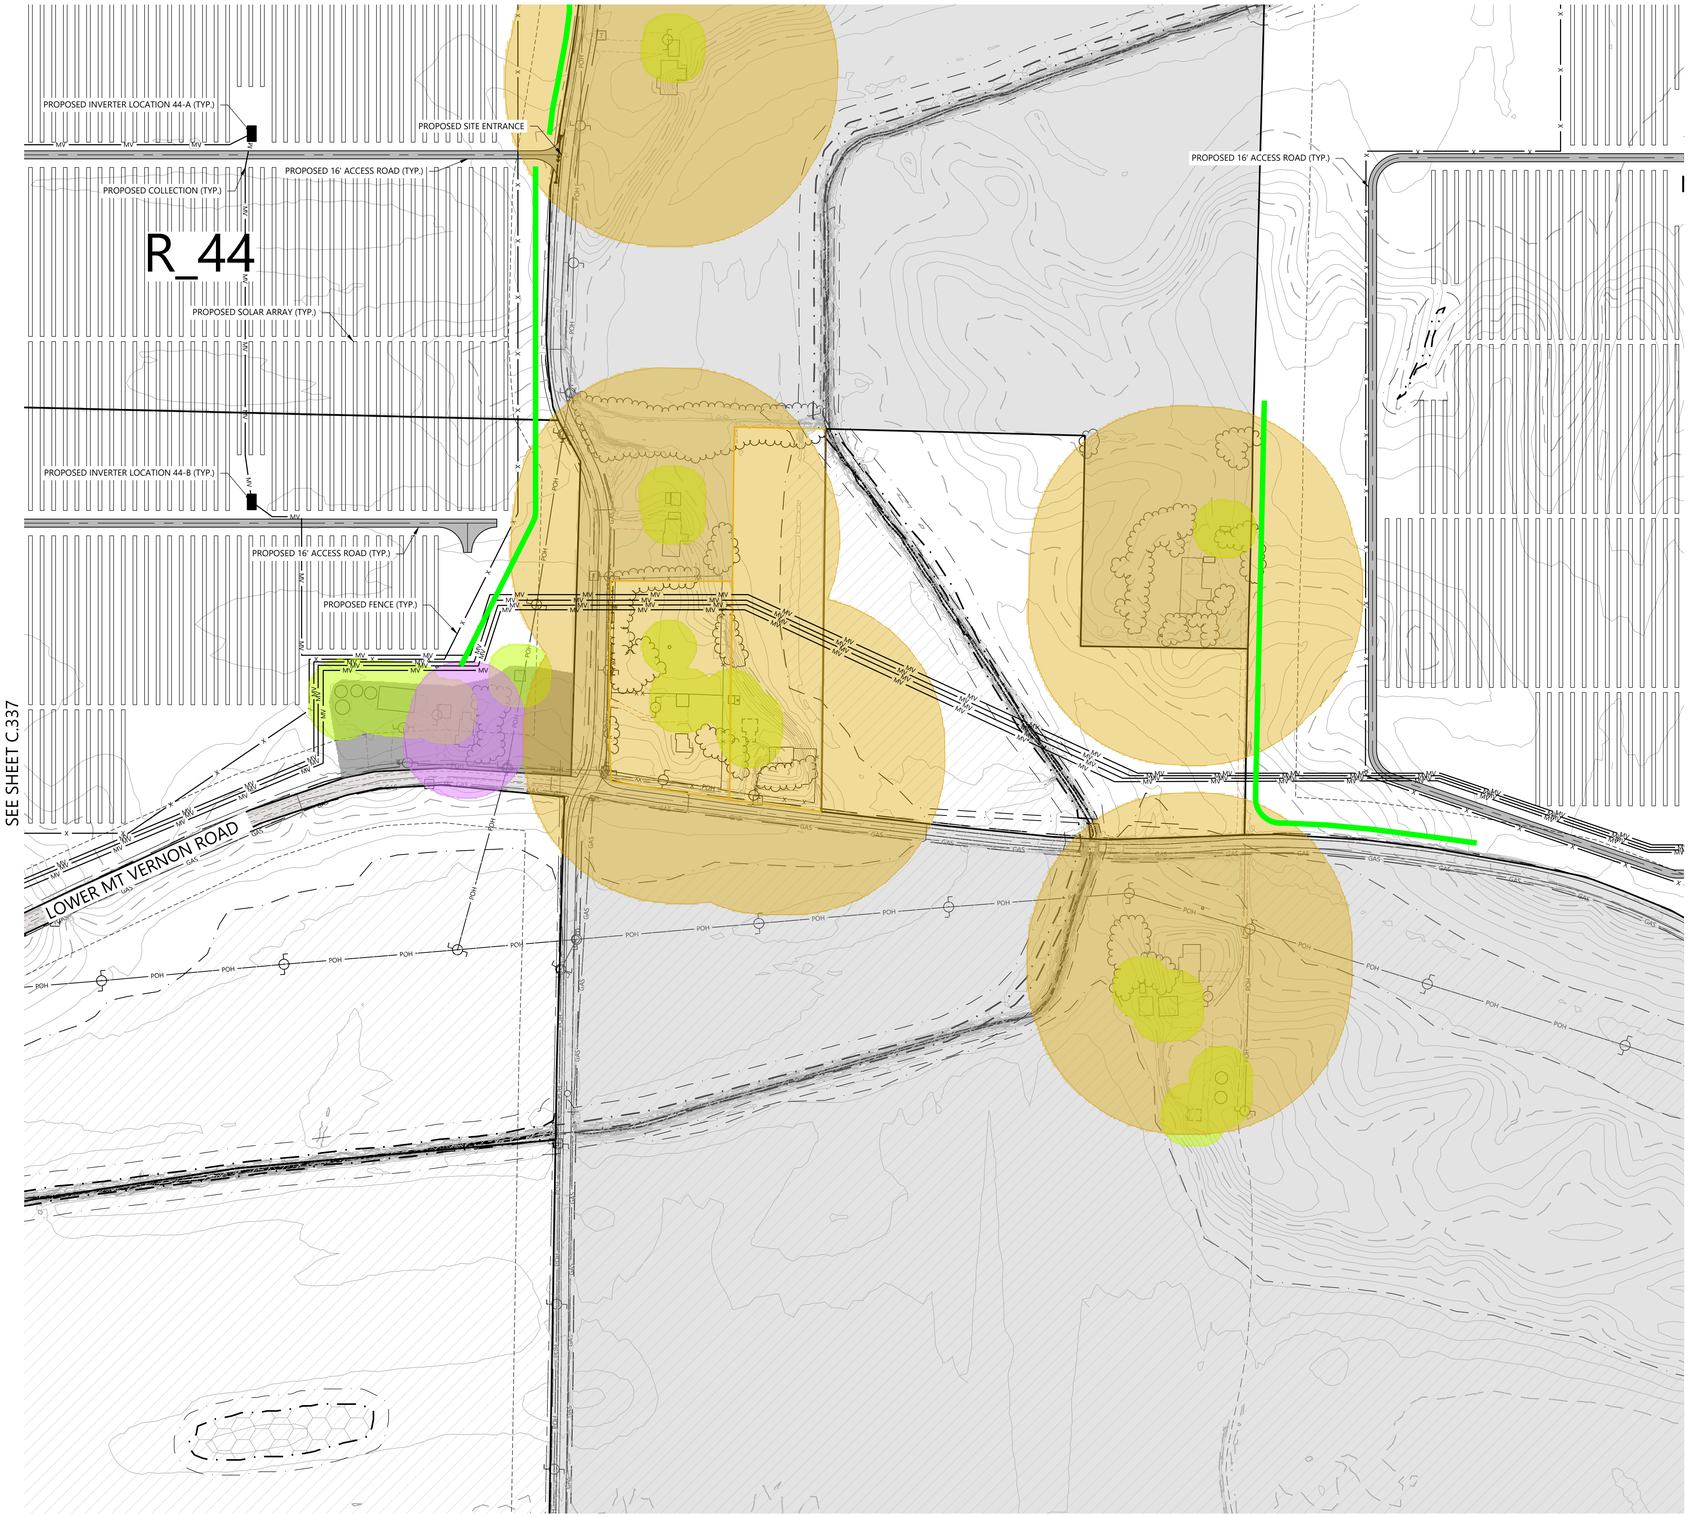

SEE SHEET C.337

SEE SHEET C.339

SEE SHEET C.347

LEGEND:

- ACTIVE PARCEL BOUNDARY
- NON-PARTICIPATING PROPERTY
- LANDOWNER EXCEPTION AREA
- PARTICIPATING EASEMENT PROPERTIES
- EX. STRUCTURE SETBACK
- EX. NONPARTICIPATING RESIDENCE SETBACK
- EX. PARTICIPATING RESIDENCE SETBACK
- EX. SCHOOL SETBACK
- EX. CLOSED LANDFILL AREA
- EX. 10' INDEX CONTOUR
- EX. 2' INTERVAL CONTOUR
- EX. ¼ MILE PARCEL BUFFER
- EX. ROAD CENTERLINE
- EX. OVERHEAD POWER
- EX. UNDERGROUND OIL LINE
- EX. FIELD LOCATED UNDERGROUND OIL LINE
- EX. NATURAL GAS LINE
- EX. WATER LINE
- EX. COUNTY REGULATED DRAIN CENTERLINE
- EX. CROP LINE
- EX. EASEMENT LINE
- EX. GRAVEL EDGE LINE
- EX. RIGHT OF WAY
- EX. STRUCTURES
- EX. OIL WELL SETBACK
- EX. WATER WELL SETBACK
- EX. PUMP JACK/OIL WELL
- EX. FEMA FLOODPLAIN
- EX. WETLANDS
- EX. WATER EDGE LINES (FIELD DELINEATED)
- EX. COUNTY DRAIN SETBACK
- PROPOSED WETLAND SETBACK
- PROPOSED ACTIVE PARCEL SETBACK
- PROPOSED ACCESS ROAD
- PROPOSED SOLAR ARRAY
- PROPOSED INVERTER
- PROPOSED MV COLLECTION
- PROPOSED GEN-TIE ROUTE
- PROPOSED FENCE
- PROPOSED DRAINAGE CROSSINGS
- PROPOSED ENTRANCE CULVERT
- PROPOSED SCREENING

*PROPOSED FACILITIES ARE SUBJECT TO CHANGE

KEYMAP:

C.300 C.301 C.302 C.303
C.304 C.305 C.306 C.307
C.308 C.309 C.310 C.311
C.312 C.313 C.314 C.315
C.316 C.317 C.318
C.319 C.320 C.321 C.322 C.323
C.324 C.325 C.326 C.327 C.328
C.329 C.330 C.331 C.332 C.333 C.334 C.335
C.336 C.337 C.338 C.339 C.340 C.341 C.342 C.343 C.344
C.345 C.346 C.347 C.348 C.349 C.350 C.351 C.352 C.353
C.354 C.355 C.356 C.357 C.358 C.359 C.360 C.361 C.362 C.363
C.364 C.365 C.366 C.367 C.368 C.369 C.370 C.371 C.372

0' 150' 300' 450'

Westwood

Phone (608) 821-6600 8401 Greenway Blvd., Suite 400
Middleton, WI 53562
westwoodps.com

Westwood Professional Services, Inc.

PREPARED FOR:

AREVON

8800 N. Gainey Center Dr. Suite 250
Scottsdale, AZ 85258

REVISIONS:

#	DATE	COMMENT
G	08/25/2021	Preliminary Development Plan

Posey Solar Project

Posey County, Indiana


Site Plan

PRELIMINARY
NOT FOR CONSTRUCTION

DATE: 08/25/2021

SHEET: C.338

N:\007286-Drfl Arcyl\Permitting\007286-GR-01.dwg, 8/25/2021 2:09 PM, Samantha Mund

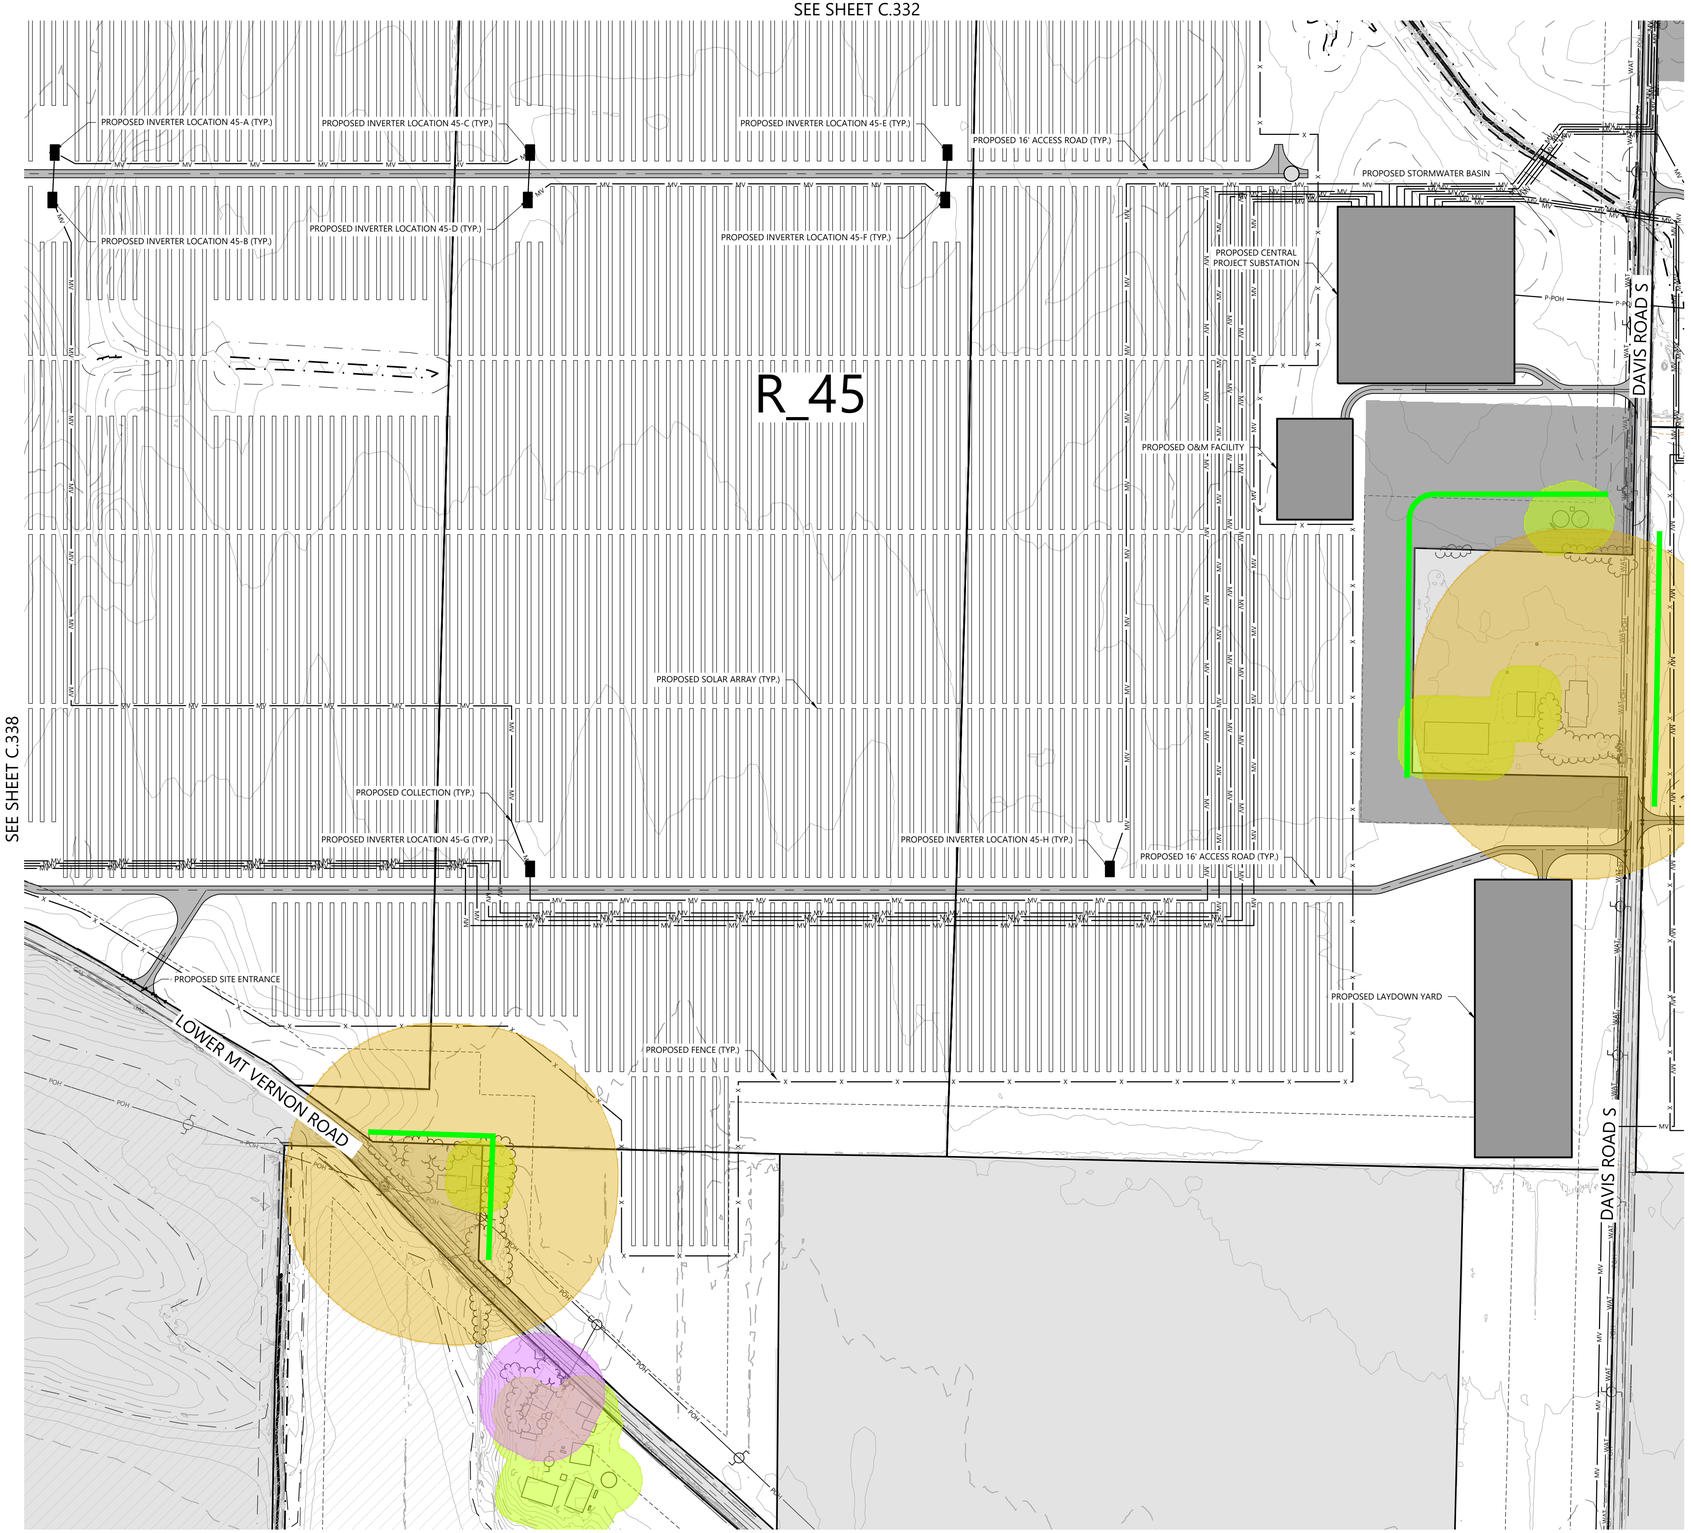

LEGEND:

- ACTIVE PARCEL BOUNDARY
- NON-PARTICIPATING PROPERTY
- LANDOWNER EXCEPTION AREA
- PARTICIPATING EASEMENT PROPERTIES
- EX. STRUCTURE SETBACK
- EX. NONPARTICIPATING RESIDENCE SETBACK
- EX. PARTICIPATING RESIDENCE SETBACK
- EX. SCHOOL SETBACK
- EX. CLOSED LANDFILL AREA
- EX. 10' INDEX CONTOUR
- EX. 2' INTERVAL CONTOUR
- EX. ¼ MILE PARCEL BUFFER
- EX. ROAD CENTERLINE
- EX. OVERHEAD POWER
- EX. UNDERGROUND OIL LINE
- EX. FIELD LOCATED UNDERGROUND OIL LINE
- EX. NATURAL GAS LINE
- EX. WATER LINE
- EX. COUNTY REGULATED DRAIN CENTERLINE
- EX. CROP LINE
- EX. EASEMENT LINE
- EX. GRAVEL EDGE LINE
- EX. RIGHT OF WAY
- EX. STRUCTURES
- EX. OIL WELL SETBACK
- EX. WATER WELL SETBACK
- EX. PUMP JACK/OIL WELL
- EX. FEMA FLOODPLAIN
- EX. WETLANDS
- EX. WATER EDGE LINES (FIELD DELINEATED)
- EX. COUNTY DRAIN SETBACK
- PROPOSED WETLAND SETBACK
- PROPOSED ACTIVE PARCEL SETBACK
- PROPOSED ACCESS ROAD
- PROPOSED SOLAR ARRAY
- PROPOSED INVERTER
- PROPOSED MV COLLECTION
- PROPOSED GEN-TIE ROUTE
- PROPOSED FENCE
- PROPOSED DRAINAGE CROSSINGS
- PROPOSED ENTRANCE CULVERT
- PROPOSED SCREENING

*PROPOSED FACILITIES ARE SUBJECT TO CHANGE

NOTE:
IF THE ALTERNATE SUBSTATION LOCATION IS SELECTED IN DETAILED DESIGN, THE SOLAR ARRAYS WILL BE MODIFIED TO MORE EFFICIENTLY UTILIZE THE THEN VACANT PORTION OF THE GEN-TIE CORRIDOR.

KEYMAP:

C.300 C.301 C.302 C.303
C.304 C.305 C.306 C.307
C.308 C.309 C.310 C.311
C.312 C.313 C.314 C.315
C.316 C.317 C.318
C.319 C.320 C.321 C.322 C.323
C.324 C.325 C.326 C.327 C.328
C.329 C.330 C.331 C.332 C.333 C.334 C.335
C.336 C.337 C.338 C.339 C.340 C.341 C.342 C.343 C.344
C.345 C.346 C.347 C.348 C.349 C.350 C.351 C.352 C.353
C.354 C.355 C.356 C.357 C.358 C.359 C.360 C.361 C.362 C.363
C.364 C.365 C.366 C.367 C.368 C.369 C.370 C.371 C.372

Westwood
Phone (608) 821-6600
8401 Greenway Blvd., Suite 400
Middleton, WI 53562
westwoodps.com
Westwood Professional Services, Inc.

PREPARED FOR:

AREVON

8800 N. Gainey Center Dr. Suite 250
Scottsdale, AZ 85258

REVISIONS:

#	DATE	COMMENT
G	08/25/2021	Preliminary Development Plan

0' 150' 300' 450'

Posey Solar Project

Posey County, Indiana

Site Plan

PRELIMINARY
NOT FOR CONSTRUCTION

DATE: 08/25/2021

SHEET: C.339

N:\2021\2286.05\Civil\Symmetry\2021286_SD-01.dwg, 8/31/2021 2:31:09 PM, Samantha.Maust




LEGEND:

- ACTIVE PARCEL BOUNDARY
- NON-PARTICIPATING PROPERTY LANDOWNER EXCEPTION AREA
- PARTICIPATING EASEMENT PROPERTIES
- EX. STRUCTURE SETBACK
- EX. NONPARTICIPATING RESIDENCE SETBACK
- EX. PARTICIPATING RESIDENCE SETBACK
- EX. SCHOOL SETBACK
- EX. CLOSED LANDFILL AREA
- EX. 10' INDEX CONTOUR
- EX. 2' INTERVAL CONTOUR
- EX. ¼ MILE PARCEL BUFFER
- EX. ROAD CENTERLINE
- EX. OVERHEAD POWER
- EX. UNDERGROUND OIL LINE
- EX. FIELD LOCATED UNDERGROUND OIL LINE
- EX. NATURAL GAS LINE
- EX. WATER LINE
- EX. COUNTY REGULATED DRAIN CENTERLINE
- EX. CROP LINE
- EX. EASEMENT LINE
- EX. GRAVEL EDGE LINE
- EX. RIGHT OF WAY
- EX. STRUCTURES
- EX. OIL WELL SETBACK
- EX. WATER WELL SETBACK
- EX. PUMP JACK/OIL WELL
- EX. FEMA FLOODPLAIN
- EX. WETLANDS
- EX. WATER EDGE LINES (FIELD DELINEATED)
- EX. COUNTY DRAIN SETBACK
- PROPOSED WETLAND SETBACK
- PROPOSED ACTIVE PARCEL SETBACK
- PROPOSED ACCESS ROAD
- PROPOSED SOLAR ARRAY
- PROPOSED INVERTER
- PROPOSED MV COLLECTION
- PROPOSED GEN-TIE ROUTE
- PROPOSED FENCE
- PROPOSED DRAINAGE CROSSINGS
- PROPOSED ENTRANCE CULVERT
- PROPOSED SCREENING

*PROPOSED FACILITIES ARE SUBJECT TO CHANGE

KEYMAP:

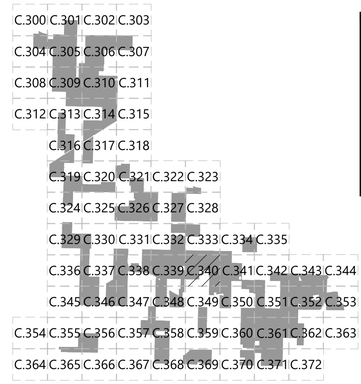

0' 150' 300' 450'

Westwood

Phone (608) 821-6600
8401 Greenway Blvd., Suite 400
Middleton, WI 53562
westwoodps.com

Westwood Professional Services, Inc.

PREPARED FOR:

AREVON

8800 N. Gainey Center Dr. Suite 250
Scottsdale, AZ 85258

REVISIONS:

#	DATE	COMMENT
G	08/25/2021	Preliminary Development Plan

Posey Solar Project

Posey County, Indiana

Site Plan

PRELIMINARY
NOT FOR CONSTRUCTION

DATE: 08/25/2021

SHEET: C.340

N:\007236-05-Aev\Permitting\007236-SP-01.dwg, 8/25/2021 1:11 PM Samantha Maisel

SEE SHEET C.334




LEGEND:

- ACTIVE PARCEL BOUNDARY
- NON-PARTICIPATING PROPERTY
- LANDOWNER EXCEPTION AREA
- PARTICIPATING EASEMENT PROPERTIES
- EX. STRUCTURE SETBACK
- EX. NONPARTICIPATING RESIDENCE SETBACK
- EX. PARTICIPATING RESIDENCE SETBACK
- EX. SCHOOL SETBACK
- EX. CLOSED LANDFILL AREA
- EX. 10' INDEX CONTOUR
- EX. 2' INTERVAL CONTOUR
- EX. $\frac{1}{4}$ MILE PARCEL BUFFER
- EX. ROAD CENTERLINE
- EX. OVERHEAD POWER
- EX. UNDERGROUND OIL LINE
- EX. FIELD LOCATED UNDERGROUND OIL LINE
- EX. NATURAL GAS LINE
- EX. WATER LINE
- EX. COUNTY REGULATED DRAIN CENTERLINE
- EX. CROP LINE
- EX. EASEMENT LINE
- EX. GRAVEL EDGE LINE
- EX. RIGHT OF WAY
- EX. STRUCTURES
- EX. OIL WELL SETBACK
- EX. WATER WELL SETBACK
- EX. PUMP JACK/OIL WELL
- EX. FEMA FLOODPLAIN
- EX. WETLANDS
- EX. WATER EDGE LINES (FIELD DELINEATED)
- EX. COUNTY DRAIN SETBACK
- PROPOSED WETLAND SETBACK
- PROPOSED ACTIVE PARCEL SETBACK
- PROPOSED ACCESS ROAD
- PROPOSED SOLAR ARRAY
- PROPOSED INVERTER
- PROPOSED MV COLLECTION
- PROPOSED GEN-TIE ROUTE
- PROPOSED FENCE
- PROPOSED DRAINAGE CROSSINGS
- PROPOSED ENTRANCE CULVERT
- PROPOSED SCREENING

*PROPOSED FACILITIES ARE SUBJECT TO CHANGE

NOTE:
IF THE ALTERNATE SUBSTATION LOCATION IS SELECTED IN DETAILED DESIGN, THE SOLAR ARRAYS WILL BE MODIFIED TO MORE EFFICIENTLY UTILIZE THE THEN VACANT PORTION OF THE GEN-TIE CORRIDOR.

KEYMAP:

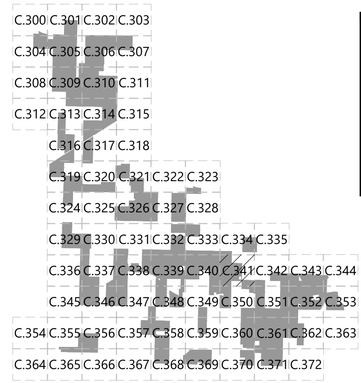

Westwood

Phone (608) 821-6600
8401 Greenway Blvd., Suite 400
Middleton, WI 53562
westwoodps.com

Westwood Professional Services, Inc.

PREPARED FOR:

AREVON

8800 N. Gainey Center Dr. Suite 250
Scottsdale, AZ 85258

REVISIONS:

#	DATE	COMMENT
G	08/25/2021	Preliminary Development Plan

0' 150' 300' 450'

Posey Solar Project

Posey County, Indiana

Site Plan

PRELIMINARY
NOT FOR CONSTRUCTION

DATE: 08/25/2021

SHEET: C.341

N:\0072286-05-Aev\Permitting\0072286_SP-01.dwg, 8/25/2021 1:13 PM Samantha Maisel

SEE SHEET C.335



SEE SHEET C.341

SEE SHEET C.343


SEE SHEET C.351

LEGEND:

- ACTIVE PARCEL BOUNDARY
- NON-PARTICIPATING PROPERTY
- LANDOWNER EXCEPTION AREA
- PARTICIPATING EASEMENT PROPERTIES
- EX. STRUCTURE SETBACK
- EX. NONPARTICIPATING RESIDENCE SETBACK
- EX. PARTICIPATING RESIDENCE SETBACK
- EX. SCHOOL SETBACK
- EX. CLOSED LANDFILL AREA
- EX. 10' INDEX CONTOUR
- EX. 2' INTERVAL CONTOUR
- EX. ¼ MILE PARCEL BUFFER
- EX. ROAD CENTERLINE
- POH — EX. OVERHEAD POWER
- OIL — EX. UNDERGROUND OIL LINE
- OIL — EX. FIELD LOCATED UNDERGROUND OIL LINE
- GAS — EX. NATURAL GAS LINE
- WAT — EX. WATER LINE
- DT — EX. COUNTY REGULATED DRAIN CENTERLINE
- CROP — EX. CROP LINE
- EX. EASEMENT LINE
- EX. GRAVEL EDGE LINE
- EX. RIGHT OF WAY
- EX. STRUCTURES
- EX. OIL WELL SETBACK
- EX. WATER WELL SETBACK
- PJ / OW — EX. PUMP JACK/OIL WELL
- EX. FEMA FLOODPLAIN
- EX. WETLANDS
- EX. WATER EDGE LINES (FIELD DELINEATED)
- EX. COUNTY DRAIN SETBACK
- PROPOSED WETLAND SETBACK
- PROPOSED ACTIVE PARCEL SETBACK
- PROPOSED ACCESS ROAD
- PROPOSED SOLAR ARRAY
- PROPOSED INVERTER
- MV — PROPOSED MV COLLECTION
- P-POH — PROPOSED GEN-TIE ROUTE
- X — PROPOSED FENCE
- PROPOSED DRAINAGE CROSSINGS
- PROPOSED ENTRANCE CULVERT
- PROPOSED SCREENING

*PROPOSED FACILITIES ARE SUBJECT TO CHANGE

KEYMAP:

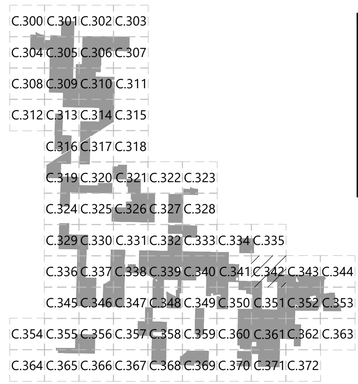

Westwood

Phone (608) 821-6600 8401 Greenway Blvd., Suite 400
Middleton, WI 53562
westwoodps.com

Westwood Professional Services, Inc.


PREPARED FOR:

AREVON

8800 N. Gainey Center Dr. Suite 250
Scottsdale, AZ 85258

REVISIONS:

#	DATE	COMMENT
G	08/25/2021	Preliminary Development Plan

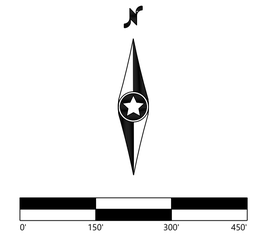

Posey Solar Project

Posey County, Indiana


Site Plan

PRELIMINARY
NOT FOR CONSTRUCTION

DATE: 08/25/2021

SHEET: C.342

M:\007298\09\dwg\Permitting\007298_SP-101.dwg, 8/25/2021 2:14 PM, Samantha Mauel

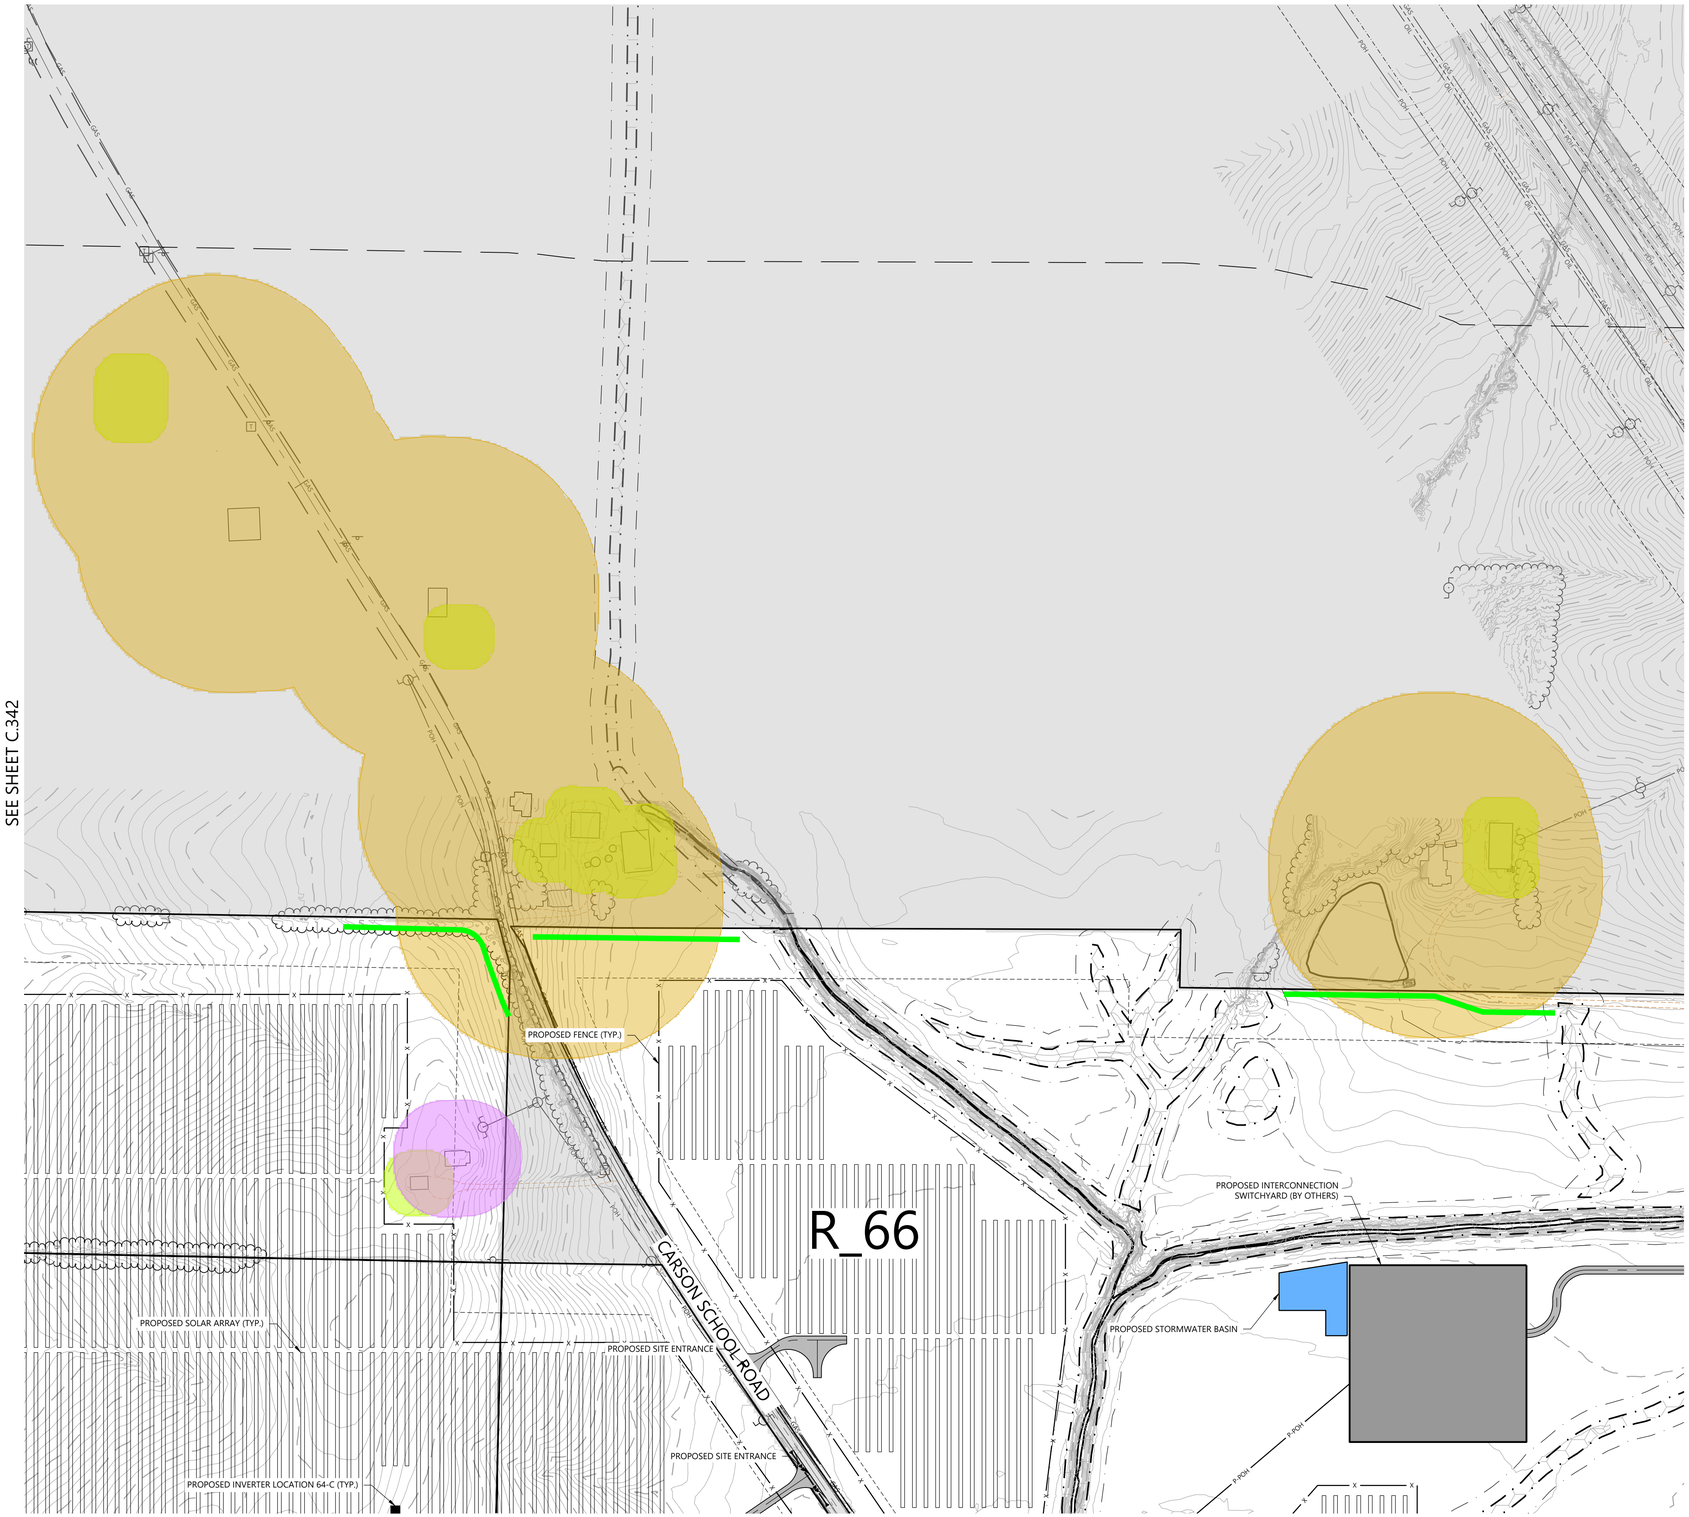


LEGEND:

- ACTIVE PARCEL BOUNDARY
- NON-PARTICIPATING PROPERTY
- LANDOWNER EXCEPTION AREA
- PARTICIPATING EASEMENT PROPERTIES
- EX. STRUCTURE SETBACK
- EX. NONPARTICIPATING RESIDENCE SETBACK
- EX. PARTICIPATING RESIDENCE SETBACK
- EX. SCHOOL SETBACK
- EX. CLOSED LANDFILL AREA
- EX. 10' INDEX CONTOUR
- EX. 2' INTERVAL CONTOUR
- EX. ¼ MILE PARCEL BUFFER
- EX. ROAD CENTERLINE
- EX. OVERHEAD POWER
- EX. UNDERGROUND OIL LINE
- EX. FIELD LOCATED UNDERGROUND OIL LINE
- EX. NATURAL GAS LINE
- EX. WATER LINE
- EX. COUNTY REGULATED DRAIN CENTERLINE
- EX. CROP LINE
- EX. EASEMENT LINE
- EX. GRAVEL EDGE LINE
- EX. RIGHT OF WAY
- EX. STRUCTURES
- EX. OIL WELL SETBACK
- EX. WATER WELL SETBACK
- EX. PUMP JACK/OIL WELL
- EX. FEMA FLOODPLAIN
- EX. WETLANDS
- EX. WATER EDGE LINES (FIELD DELINEATED)
- EX. COUNTY DRAIN SETBACK
- PROPOSED WETLAND SETBACK
- PROPOSED ACTIVE PARCEL SETBACK
- PROPOSED ACCESS ROAD
- PROPOSED SOLAR ARRAY
- PROPOSED INVERTER
- PROPOSED MV COLLECTION
- PROPOSED GEN-TIE ROUTE
- PROPOSED FENCE
- PROPOSED DRAINAGE CROSSINGS
- PROPOSED ENTRANCE CULVERT
- PROPOSED SCREENING

*PROPOSED FACILITIES ARE SUBJECT TO CHANGE

KEYMAP:

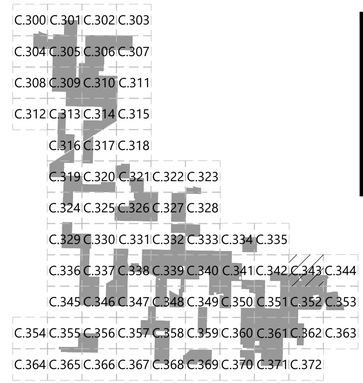

Westwood

Phone (608) 821-6600
8401 Greenway Blvd., Suite 400
Middleton, WI 53562
westwoodps.com

Westwood Professional Services, Inc.

PREPARED FOR:

AREVON

8800 N. Gainey Center Dr. Suite 250
Scottsdale, AZ 85258

REVISIONS:

#	DATE	COMMENT
G	08/25/2021	Preliminary Development Plan

0' 150' 300' 450'

Posey Solar Project

Posey County, Indiana


Site Plan

PRELIMINARY
NOT FOR CONSTRUCTION

DATE: 08/25/2021

SHEET: C.343

N:\2021\2286.05\Civil\Symbology\2021286_05.01.dwg, 8/25/2021 2:15 PM, Samantha.Maust

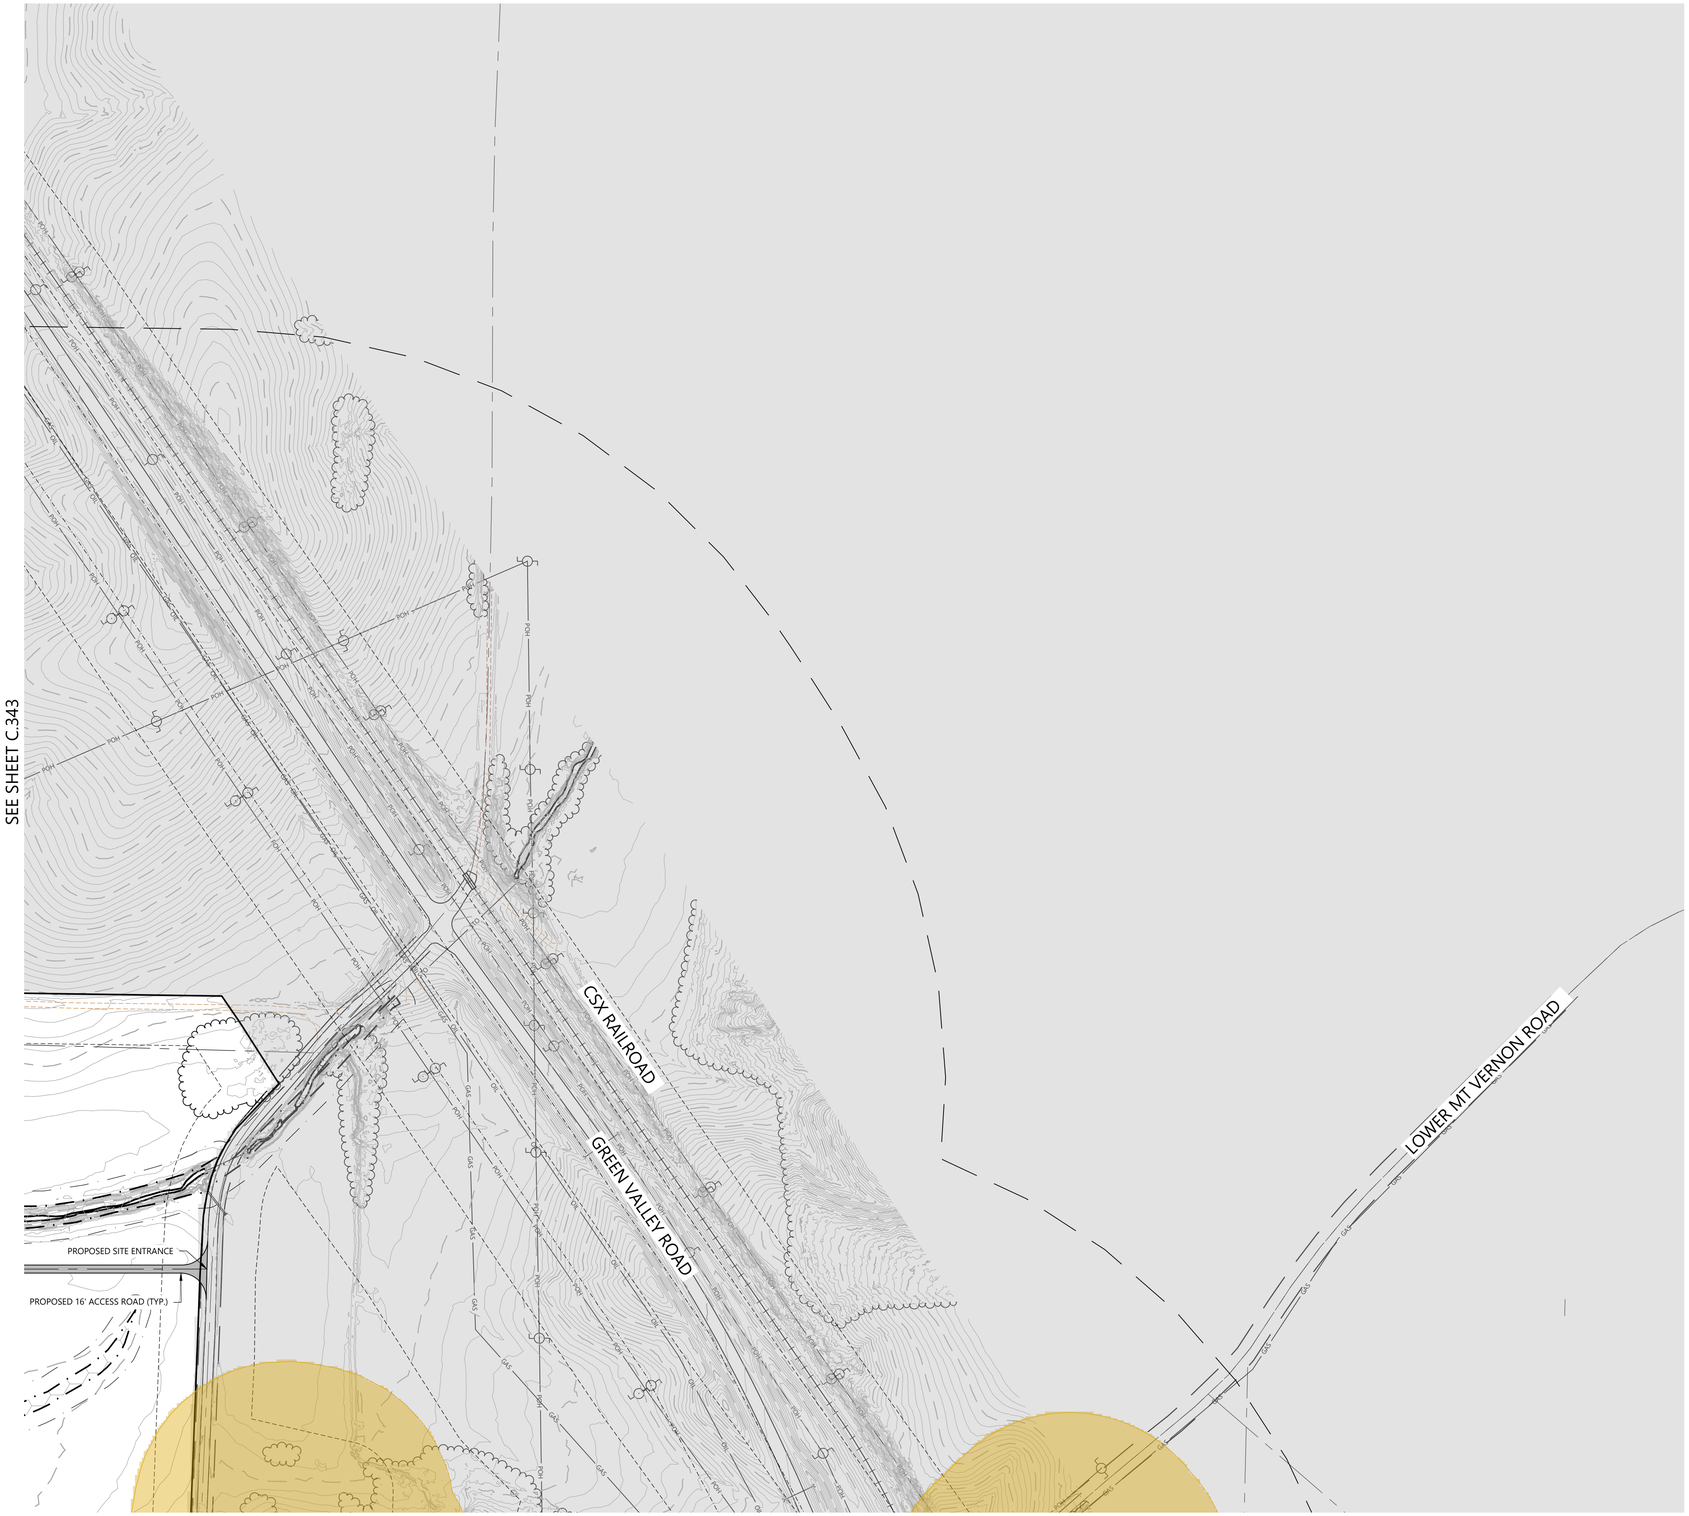


LEGEND:

- ACTIVE PARCEL BOUNDARY
- NON-PARTICIPATING PROPERTY
- LANDOWNER EXCEPTION AREA
- PARTICIPATING EASEMENT PROPERTIES
- EX. STRUCTURE SETBACK
- EX. NONPARTICIPATING RESIDENCE SETBACK
- EX. PARTICIPATING RESIDENCE SETBACK
- EX. SCHOOL SETBACK
- EX. CLOSED LANDFILL AREA
- EX. 10' INDEX CONTOUR
- EX. 2' INTERVAL CONTOUR
- EX. ¼ MILE PARCEL BUFFER
- EX. ROAD CENTERLINE
- EX. OVERHEAD POWER
- EX. UNDERGROUND OIL LINE
- EX. FIELD LOCATED UNDERGROUND OIL LINE
- EX. NATURAL GAS LINE
- EX. WATER LINE
- EX. COUNTY REGULATED DRAIN CENTERLINE
- EX. CROP LINE
- EX. EASEMENT LINE
- EX. GRAVEL EDGE LINE
- EX. RIGHT OF WAY
- EX. STRUCTURES
- EX. OIL WELL SETBACK
- EX. WATER WELL SETBACK
- EX. PUMP JACK/OIL WELL
- EX. FEMA FLOODPLAIN
- EX. WETLANDS
- EX. WATER EDGE LINES (FIELD DELINEATED)
- EX. COUNTY DRAIN SETBACK
- PROPOSED WETLAND SETBACK
- PROPOSED ACTIVE PARCEL SETBACK
- PROPOSED ACCESS ROAD
- PROPOSED SOLAR ARRAY
- PROPOSED INVERTER
- PROPOSED MV COLLECTION
- PROPOSED GEN-TIE ROUTE
- PROPOSED FENCE
- PROPOSED DRAINAGE CROSSINGS
- PROPOSED ENTRANCE CULVERT
- PROPOSED SCREENING

*PROPOSED FACILITIES ARE SUBJECT TO CHANGE

KEYMAP:

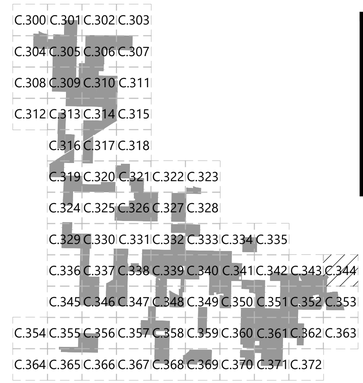

Westwood

Phone (608) 821-6600 8401 Greenway Blvd., Suite 400
Middleton, WI 53562
westwoodps.com

Westwood Professional Services, Inc.


PREPARED FOR:

AREVON

8800 N. Gainey Center Dr. Suite 250
Scottsdale, AZ 85258

REVISIONS:

#	DATE	COMMENT
G	08/25/2021	Preliminary Development Plan

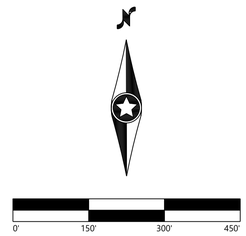

Posey Solar Project

Posey County, Indiana

Site Plan


PRELIMINARY
NOT FOR CONSTRUCTION

DATE: 08/25/2021

SHEET: C.344

N:\007236-05-Aev\Permitting\007236-SP-01.dwg, 8/25/2021 1:16 PM, Samantha Marvel

SEE SHEET C.336

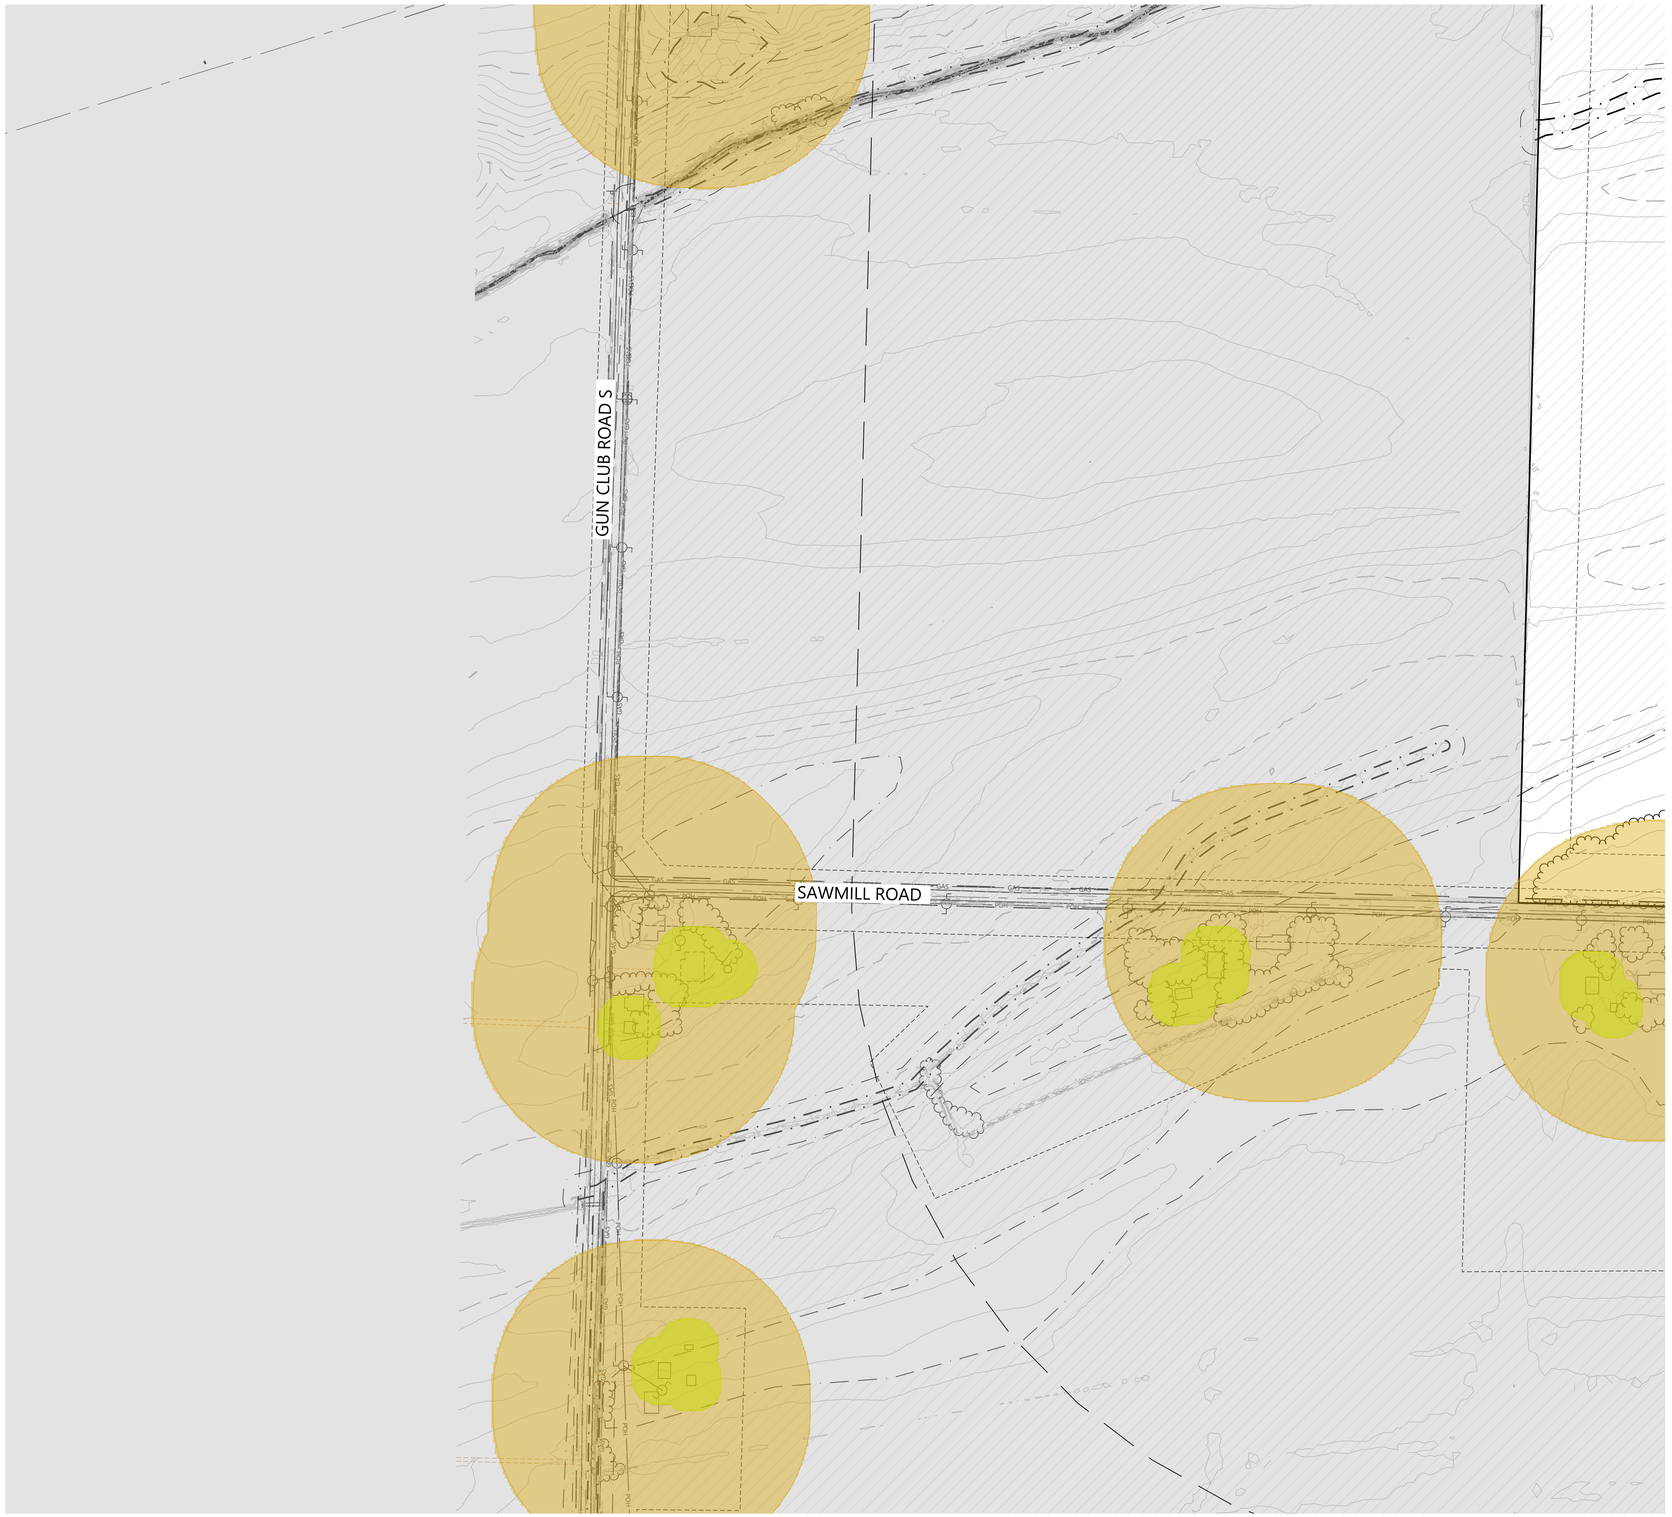

SEE SHEET C.346


SEE SHEET C.355

LEGEND:

- ACTIVE PARCEL BOUNDARY
- NON-PARTICIPATING PROPERTY LANDOWNER EXCEPTION AREA
- PARTICIPATING EASEMENT PROPERTIES
- EX. STRUCTURE SETBACK
- EX. NONPARTICIPATING RESIDENCE SETBACK
- EX. PARTICIPATING RESIDENCE SETBACK
- EX. SCHOOL SETBACK
- EX. CLOSED LANDFILL AREA
- EX. 10' INDEX CONTOUR
- EX. 2' INTERVAL CONTOUR
- EX. ¼ MILE PARCEL BUFFER
- EX. ROAD CENTERLINE
- EX. OVERHEAD POWER
- EX. UNDERGROUND OIL LINE
- EX. FIELD LOCATED UNDERGROUND OIL LINE
- EX. NATURAL GAS LINE
- EX. WATER LINE
- EX. COUNTY REGULATED DRAIN CENTERLINE
- EX. CROP LINE
- EX. EASEMENT LINE
- EX. GRAVEL EDGE LINE
- EX. RIGHT OF WAY
- EX. STRUCTURES
- EX. OIL WELL SETBACK
- EX. WATER WELL SETBACK
- EX. PUMP JACK/OIL WELL
- EX. FEMA FLOODPLAIN
- EX. WETLANDS
- EX. WATER EDGE LINES (FIELD DELINEATED)
- EX. COUNTY DRAIN SETBACK
- PROPOSED WETLAND SETBACK
- PROPOSED ACTIVE PARCEL SETBACK
- PROPOSED ACCESS ROAD
- PROPOSED SOLAR ARRAY
- PROPOSED INVERTER
- PROPOSED MV COLLECTION
- PROPOSED GEN-TIE ROUTE
- PROPOSED FENCE
- PROPOSED DRAINAGE CROSSINGS
- PROPOSED ENTRANCE CULVERT
- PROPOSED SCREENING

*PROPOSED FACILITIES ARE SUBJECT TO CHANGE

KEYMAP:

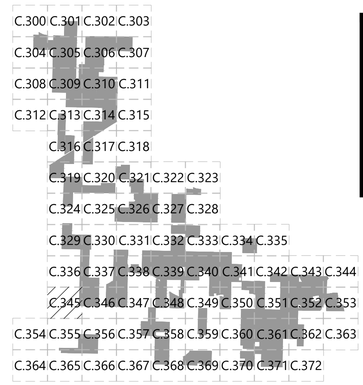

Westwood

Phone (608) 821-6600
8401 Greenway Blvd., Suite 400
Middleton, WI 53562
westwoodps.com

Westwood Professional Services, Inc.


PREPARED FOR:

AREVON

8800 N. Gainey Center Dr. Suite 250
Scottsdale, AZ 85258

REVISIONS:

#	DATE	COMMENT
G	08/25/2021	Preliminary Development Plan

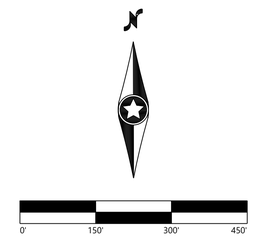

Posey Solar Project

Posey County, Indiana

Site Plan

PRELIMINARY
NOT FOR CONSTRUCTION

DATE: 08/25/2021

SHEET: C.345

M:\002736\05\Arev\Permitting\002736_SP-01.dwg 8/25/2021 2:17 PM Samantha Maxel





LEGEND:

- ACTIVE PARCEL BOUNDARY
- NON-PARTICIPATING PROPERTY
- LANDOWNER EXCEPTION AREA
- PARTICIPATING EASEMENT PROPERTIES
- EX. STRUCTURE SETBACK
- EX. NONPARTICIPATING RESIDENCE SETBACK
- EX. PARTICIPATING RESIDENCE SETBACK
- EX. SCHOOL SETBACK
- EX. CLOSED LANDFILL AREA
- EX. 10' INDEX CONTOUR
- EX. 2' INTERVAL CONTOUR
- EX. ¼ MILE PARCEL BUFFER
- EX. ROAD CENTERLINE
- EX. OVERHEAD POWER
- EX. UNDERGROUND OIL LINE
- EX. FIELD LOCATED UNDERGROUND OIL LINE
- EX. NATURAL GAS LINE
- EX. WATER LINE
- EX. COUNTY REGULATED DRAIN CENTERLINE
- EX. CROP LINE
- EX. EASEMENT LINE
- EX. GRAVEL EDGE LINE
- EX. RIGHT OF WAY
- EX. STRUCTURES
- EX. OIL WELL SETBACK
- EX. WATER WELL SETBACK
- EX. PUMP JACK/OIL WELL
- EX. FEMA FLOODPLAIN
- EX. WETLANDS
- EX. WATER EDGE LINES (FIELD DELINEATED)
- EX. COUNTY DRAIN SETBACK
- PROPOSED WETLAND SETBACK
- PROPOSED ACTIVE PARCEL SETBACK
- PROPOSED ACCESS ROAD
- PROPOSED SOLAR ARRAY
- PROPOSED INVERTER
- PROPOSED MV COLLECTION
- PROPOSED GEN-TIE ROUTE
- PROPOSED FENCE
- PROPOSED DRAINAGE CROSSINGS
- PROPOSED ENTRANCE CULVERT
- PROPOSED SCREENING

*PROPOSED FACILITIES ARE SUBJECT TO CHANGE

KEYMAP:

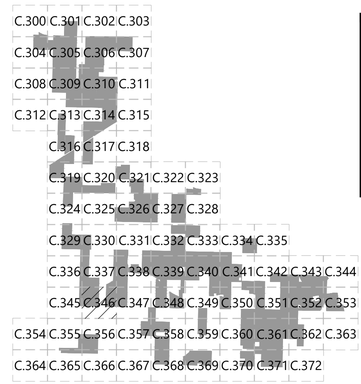

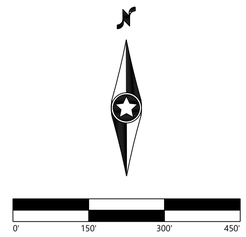

Westwood

Phone (608) 821-6600
8401 Greenway Blvd., Suite 400
Middleton, WI 53562
westwoodps.com

Westwood Professional Services, Inc.

PREPARED FOR:

AREVON

8800 N. Gainey Center Dr. Suite 250
Scottsdale, AZ 85258

REVISIONS:

#	DATE	COMMENT
G	08/25/2021	Preliminary Development Plan

Posey Solar Project

Posey County, Indiana

Site Plan

PRELIMINARY
NOT FOR CONSTRUCTION

DATE: 08/25/2021

SHEET: C.346

N:\007286-05-Aero\Permitting\007286-SP-01.dwg, 8/25/2021 1:18 PM Samantha Maisel




LEGEND:

- ACTIVE PARCEL BOUNDARY
- NON-PARTICIPATING PROPERTY LANDOWNER EXCEPTION AREA
- PARTICIPATING EASEMENT PROPERTIES
- EX. STRUCTURE SETBACK
- EX. NONPARTICIPATING RESIDENCE SETBACK
- EX. PARTICIPATING RESIDENCE SETBACK
- EX. SCHOOL SETBACK
- EX. CLOSED LANDFILL AREA
- EX. 10' INDEX CONTOUR
- EX. 2' INTERVAL CONTOUR
- EX. ¼ MILE PARCEL BUFFER
- EX. ROAD CENTERLINE
- POH — EX. OVERHEAD POWER
- OIL — EX. UNDERGROUND OIL LINE
- OIL — EX. FIELD LOCATED UNDERGROUND OIL LINE
- GAS — EX. NATURAL GAS LINE
- WAT — EX. WATER LINE
- DT — EX. COUNTY REGULATED DRAIN CENTERLINE
- CROP — EX. CROP LINE
- EX. EASEMENT LINE
- EX. GRAVEL EDGE LINE
- EX. RIGHT OF WAY
- EX. STRUCTURES
- EX. OIL WELL SETBACK
- EX. WATER WELL SETBACK
- PJ — OW — EX. PUMP JACK/OIL WELL
- EX. FEMA FLOODPLAIN
- EX. WETLANDS
- EX. WATER EDGE LINES (FIELD DELINEATED)
- EX. COUNTY DRAIN SETBACK
- PROPOSED WETLAND SETBACK
- PROPOSED ACTIVE PARCEL SETBACK
- PROPOSED ACCESS ROAD
- PROPOSED SOLAR ARRAY
- PROPOSED INVERTER
- MV — PROPOSED MV COLLECTION
- P-POH — PROPOSED GEN-TIE ROUTE
- X — PROPOSED FENCE
- PROPOSED DRAINAGE CROSSINGS
- PROPOSED ENTRANCE CULVERT
- PROPOSED SCREENING

*PROPOSED FACILITIES ARE SUBJECT TO CHANGE

KEYMAP:

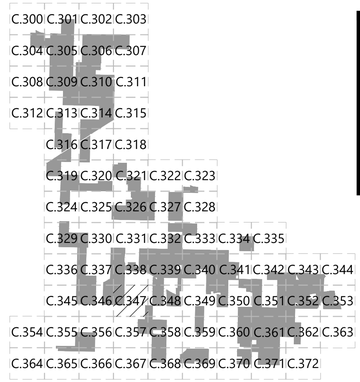

Westwood

Phone (608) 821-6600 8401 Greenway Blvd., Suite 400
Middleton, WI 53562
westwoodps.com

Westwood Professional Services, Inc.

PREPARED FOR:

AREVON

8800 N. Gainey Center Dr. Suite 250
Scottsdale, AZ 85258

REVISIONS:

#	DATE	COMMENT
G	08/25/2021	Preliminary Development Plan

0' 150' 300' 450'

Posey Solar Project

Posey County, Indiana

Site Plan


PRELIMINARY
NOT FOR CONSTRUCTION

DATE: 08/25/2021

SHEET: C.347

N:\007286-00\Acad\Permitting\007286-00-01.dwg 8/25/2021 2:18 PM Samantha Mund

SEE SHEET C.339

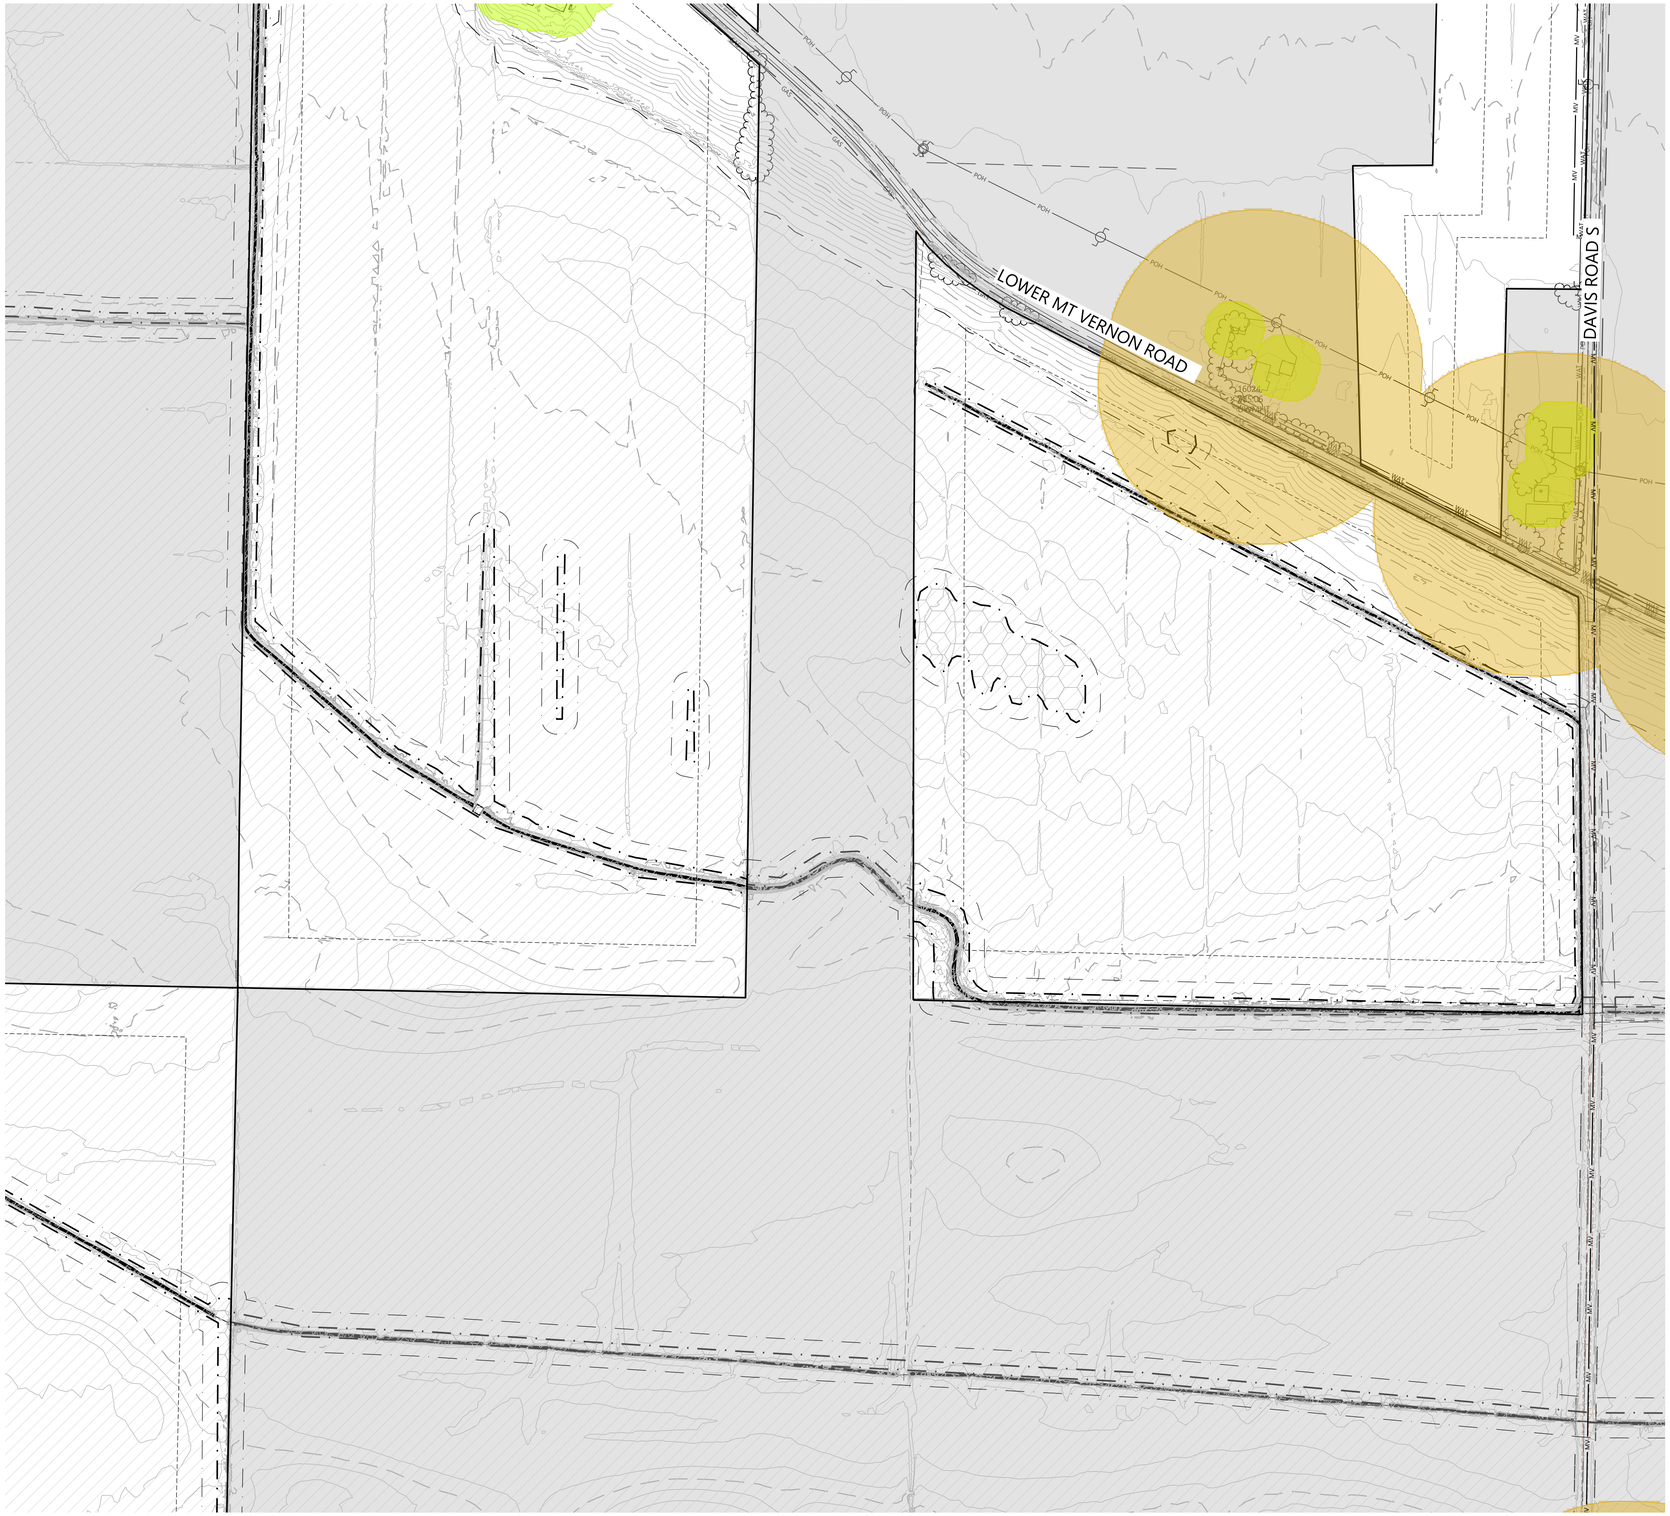


LEGEND:

- ACTIVE PARCEL BOUNDARY
- NON-PARTICIPATING PROPERTY
- LANDOWNER EXCEPTION AREA
- PARTICIPATING EASEMENT PROPERTIES
- EX. STRUCTURE SETBACK
- EX. NONPARTICIPATING RESIDENCE SETBACK
- EX. PARTICIPATING RESIDENCE SETBACK
- EX. SCHOOL SETBACK
- EX. CLOSED LANDFILL AREA
- EX. 10' INDEX CONTOUR
- EX. 2' INTERVAL CONTOUR
- EX. ¼ MILE PARCEL BUFFER
- EX. ROAD CENTERLINE
- EX. OVERHEAD POWER
- EX. UNDERGROUND OIL LINE
- EX. FIELD LOCATED UNDERGROUND OIL LINE
- EX. NATURAL GAS LINE
- EX. WATER LINE
- EX. COUNTY REGULATED DRAIN CENTERLINE
- EX. CROP LINE
- EX. EASEMENT LINE
- EX. GRAVEL EDGE LINE
- EX. RIGHT OF WAY
- EX. STRUCTURES
- EX. OIL WELL SETBACK
- EX. WATER WELL SETBACK
- EX. PUMP JACK/OIL WELL
- EX. FEMA FLOODPLAIN
- EX. WETLANDS
- EX. WATER EDGE LINES (FIELD DELINEATED)
- EX. COUNTY DRAIN SETBACK
- PROPOSED WETLAND SETBACK
- PROPOSED ACTIVE PARCEL SETBACK
- PROPOSED ACCESS ROAD
- PROPOSED SOLAR ARRAY
- PROPOSED INVERTER
- PROPOSED MV COLLECTION
- PROPOSED GEN-TIE ROUTE
- PROPOSED FENCE
- PROPOSED DRAINAGE CROSSINGS
- PROPOSED ENTRANCE CULVERT
- PROPOSED SCREENING

*PROPOSED FACILITIES ARE SUBJECT TO CHANGE

KEYMAP:

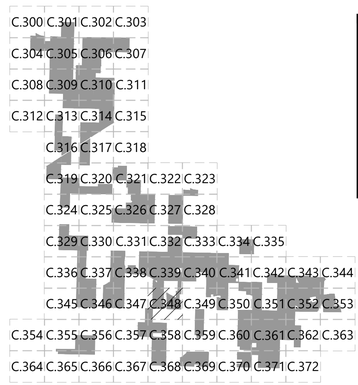

Westwood

Phone (608) 821-6600 8401 Greenway Blvd., Suite 400
Middleton, WI 53562
westwoodps.com

Westwood Professional Services, Inc.

PREPARED FOR:

AREVON

8800 N. Gainey Center Dr. Suite 250
Scottsdale, AZ 85258

REVISIONS:

#	DATE	COMMENT
G	08/25/2021	Preliminary Development Plan

0' 150' 300' 450'

Posey Solar Project

Posey County, Indiana

Site Plan


PRELIMINARY
NOT FOR CONSTRUCTION

DATE: 08/25/2021

SHEET: C.348

N:\007286-05-Aev\Permitting\007286-SP-01.dwg, 8/25/2021 1:19 PM, Samantha Maisel

SEE SHEET C.340

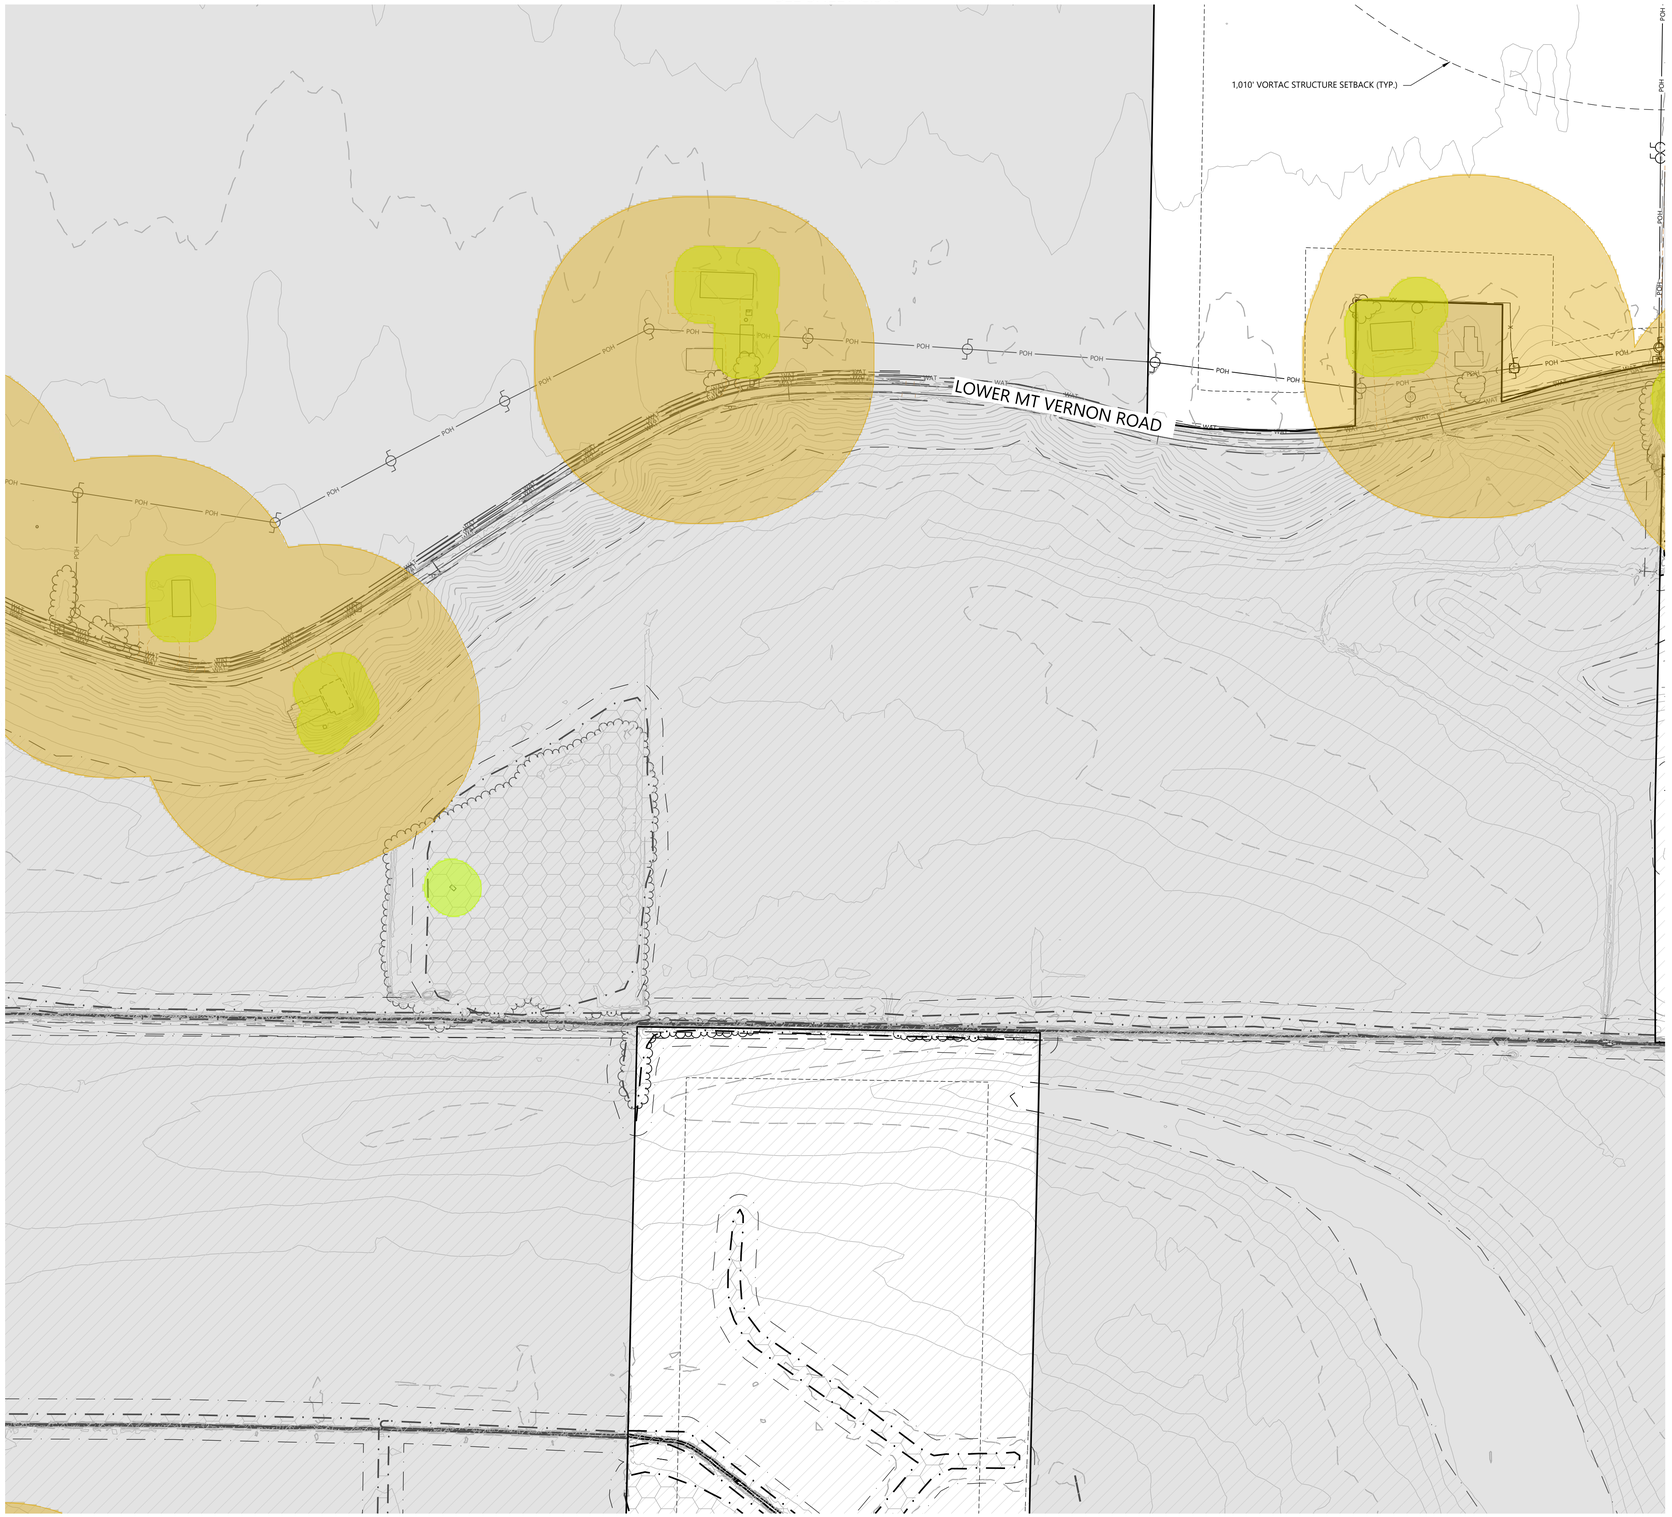


LEGEND:

- ACTIVE PARCEL BOUNDARY
- NON-PARTICIPATING PROPERTY
- LANDOWNER EXCEPTION AREA
- PARTICIPATING EASEMENT PROPERTIES
- EX. STRUCTURE SETBACK
- EX. NONPARTICIPATING RESIDENCE SETBACK
- EX. PARTICIPATING RESIDENCE SETBACK
- EX. SCHOOL SETBACK
- EX. CLOSED LANDFILL AREA
- EX. 10' INDEX CONTOUR
- EX. 2' INTERVAL CONTOUR
- EX. ¼ MILE PARCEL BUFFER
- EX. ROAD CENTERLINE
- POH — EX. OVERHEAD POWER
- OIL — EX. UNDERGROUND OIL LINE
- OIL — EX. FIELD LOCATED UNDERGROUND OIL LINE
- GAS — EX. NATURAL GAS LINE
- WAT — EX. WATER LINE
- DT — EX. COUNTY REGULATED DRAIN CENTERLINE
- CROP — EX. CROP LINE
- EX. EASEMENT LINE
- EX. GRAVEL EDGE LINE
- EX. RIGHT OF WAY
- EX. STRUCTURES
- EX. OIL WELL SETBACK
- EX. WATER WELL SETBACK
- PJ / OW — EX. PUMP JACK/OIL WELL
- EX. FEMA FLOODPLAIN
- EX. WETLANDS
- EX. WATER EDGE LINES (FIELD DELINEATED)
- EX. COUNTY DRAIN SETBACK
- PROPOSED WETLAND SETBACK
- PROPOSED ACTIVE PARCEL SETBACK
- PROPOSED ACCESS ROAD
- PROPOSED SOLAR ARRAY
- PROPOSED INVERTER
- MV — PROPOSED MV COLLECTION
- P-POH — PROPOSED GEN-TIE ROUTE
- X — PROPOSED FENCE
- PROPOSED DRAINAGE CROSSINGS
- PROPOSED ENTRANCE CULVERT
- PROPOSED SCREENING

*PROPOSED FACILITIES ARE SUBJECT TO CHANGE

KEYMAP:

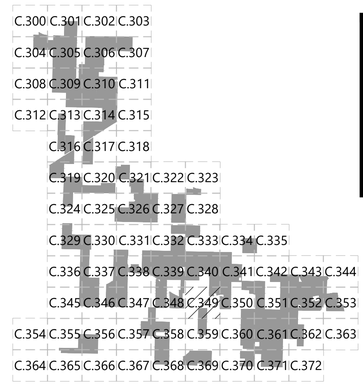

Westwood

Phone (608) 821-6600
8401 Greenway Blvd., Suite 400
Middleton, WI 53562
westwoodps.com

Westwood Professional Services, Inc.


PREPARED FOR:

AREVON

8800 N. Gainey Center Dr. Suite 250
Scottsdale, AZ 85258

REVISIONS:

#	DATE	COMMENT
G	08/25/2021	Preliminary Development Plan

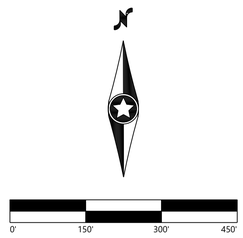

Posey Solar Project

Posey County, Indiana


Site Plan

PRELIMINARY
NOT FOR CONSTRUCTION

DATE: 08/25/2021

SHEET: C.349

N:\007286-05\dwg\Permitting\007286-SP-01.dwg, 8/25/2021 2:31 PM Samantha Mund

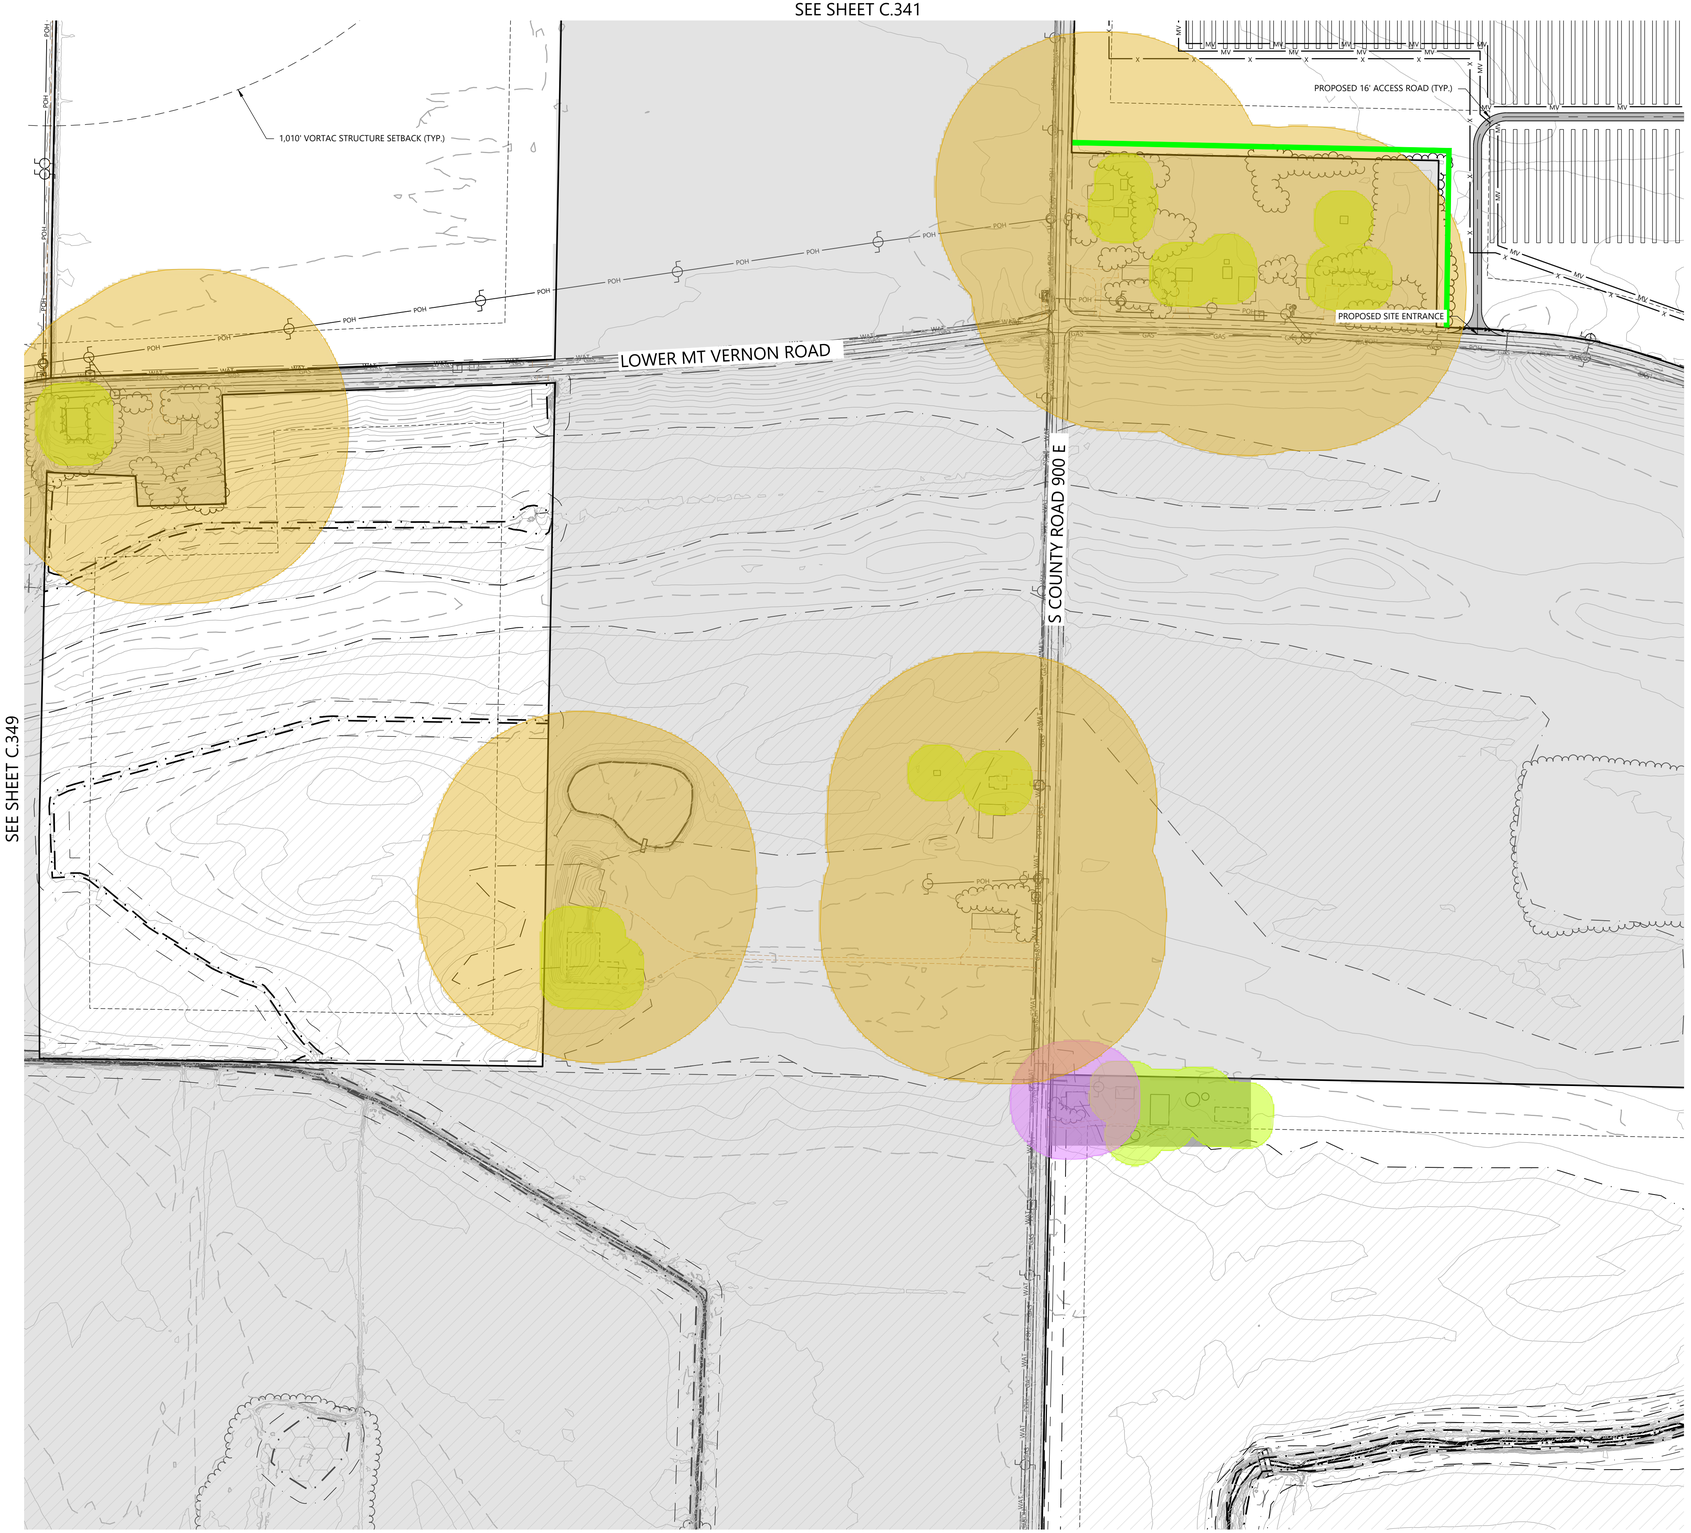


LEGEND:

- ACTIVE PARCEL BOUNDARY
- NON-PARTICIPATING PROPERTY LANDOWNER EXCEPTION AREA
- PARTICIPATING EASEMENT PROPERTIES
- EX. STRUCTURE SETBACK
- EX. NONPARTICIPATING RESIDENCE SETBACK
- EX. PARTICIPATING RESIDENCE SETBACK
- EX. SCHOOL SETBACK
- EX. CLOSED LANDFILL AREA
- EX. 10' INDEX CONTOUR
- EX. 2' INTERVAL CONTOUR
- EX. ½ MILE PARCEL BUFFER
- EX. ROAD CENTERLINE
- EX. OVERHEAD POWER
- EX. UNDERGROUND OIL LINE
- EX. FIELD LOCATED UNDERGROUND OIL LINE
- EX. NATURAL GAS LINE
- EX. WATER LINE
- EX. COUNTY REGULATED DRAIN CENTERLINE
- EX. CROP LINE
- EX. EASEMENT LINE
- EX. GRAVEL EDGE LINE
- EX. RIGHT OF WAY
- EX. STRUCTURES
- EX. OIL WELL SETBACK
- EX. WATER WELL SETBACK
- EX. PUMP JACK/OIL WELL
- EX. FEMA FLOODPLAIN
- EX. WETLANDS
- EX. WATER EDGE LINES (FIELD DELINEATED)
- EX. COUNTY DRAIN SETBACK
- PROPOSED WETLAND SETBACK
- PROPOSED ACTIVE PARCEL SETBACK
- PROPOSED ACCESS ROAD
- PROPOSED SOLAR ARRAY
- PROPOSED INVERTER
- PROPOSED MV COLLECTION
- PROPOSED GEN-TIE ROUTE
- PROPOSED FENCE
- PROPOSED DRAINAGE CROSSINGS
- PROPOSED ENTRANCE CULVERT
- PROPOSED SCREENING

*PROPOSED FACILITIES ARE SUBJECT TO CHANGE

KEYMAP:

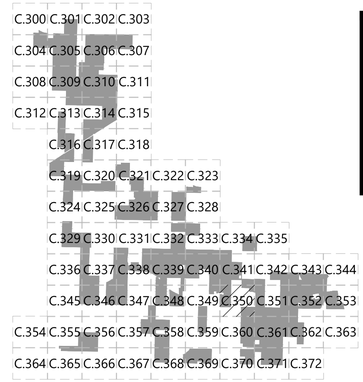

Westwood

Phone (608) 821-6600
8401 Greenway Blvd., Suite 400
Middleton, WI 53562
westwoodps.com

Westwood Professional Services, Inc.

PREPARED FOR:

AREVON

8800 N. Gainey Center Dr. Suite 250
Scottsdale, AZ 85258

REVISIONS:

#	DATE	COMMENT
G	08/25/2021	Preliminary Development Plan

0' 150' 300' 450'

Posey Solar Project

Posey County, Indiana

Site Plan

PRELIMINARY
NOT FOR CONSTRUCTION

DATE: 08/25/2021

SHEET: C.350

N:\0027286.00\Arev\Permitting\0027286_00.01.dwg, 8/25/2021 2:23:28 PM, Samantha.Mund




LEGEND:

- ACTIVE PARCEL BOUNDARY
- NON-PARTICIPATING PROPERTY LANDOWNER EXCEPTION AREA
- PARTICIPATING EASEMENT PROPERTIES
- EX. STRUCTURE SETBACK
- EX. NONPARTICIPATING RESIDENCE SETBACK
- EX. PARTICIPATING RESIDENCE SETBACK
- EX. SCHOOL SETBACK
- EX. CLOSED LANDFILL AREA
- EX. 10' INDEX CONTOUR
- EX. 2' INTERVAL CONTOUR
- EX. $\frac{1}{4}$ MILE PARCEL BUFFER
- EX. ROAD CENTERLINE
- EX. OVERHEAD POWER
- EX. UNDERGROUND OIL LINE
- EX. FIELD LOCATED UNDERGROUND OIL LINE
- EX. NATURAL GAS LINE
- EX. WATER LINE
- EX. COUNTY REGULATED DRAIN CENTERLINE
- EX. CROP LINE
- EX. EASEMENT LINE
- EX. GRAVEL EDGE LINE
- EX. RIGHT OF WAY
- EX. STRUCTURES
- EX. OIL WELL SETBACK
- EX. WATER WELL SETBACK
- EX. PUMP JACK/OIL WELL
- EX. FEMA FLOODPLAIN
- EX. WETLANDS
- EX. WATER EDGE LINES (FIELD DELINEATED)
- EX. COUNTY DRAIN SETBACK
- PROPOSED WETLAND SETBACK
- PROPOSED ACTIVE PARCEL SETBACK
- PROPOSED ACCESS ROAD
- PROPOSED SOLAR ARRAY
- PROPOSED INVERTER
- PROPOSED MV COLLECTION
- PROPOSED GEN-TIE ROUTE
- PROPOSED FENCE
- PROPOSED DRAINAGE CROSSINGS
- PROPOSED ENTRANCE CULVERT
- PROPOSED SCREENING

*PROPOSED FACILITIES ARE SUBJECT TO CHANGE

NOTE:
PROPOSED PROJECT GEN-TIE SUBJECT TO CHANGE. IF CENTRAL SUBSTATION LOCATION IS SELECTED IN DETAILED DESIGN ARRAY WILL BE MODIFIED TO ACCOMODATE GEN-TIE ROUTING.

KEYMAP:

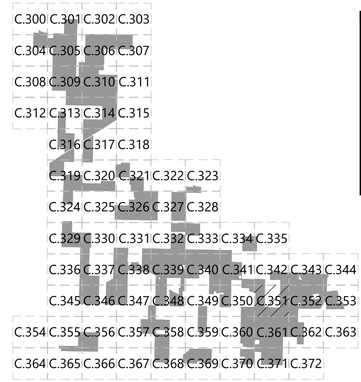

Westwood

Phone (608) 821-6600
8401 Greenway Blvd., Suite 400
Middleton, WI 53562
westwoodps.com

Westwood Professional Services, Inc.

PREPARED FOR:

AREVON

8800 N. Gainey Center Dr. Suite 250
Scottsdale, AZ 85258

REVISIONS:

#	DATE	COMMENT
G	08/25/2021	Preliminary Development Plan

0' 150' 300' 450'

Posey Solar Project

Posey County, Indiana

Site Plan


PRELIMINARY
NOT FOR CONSTRUCTION

DATE: 08/25/2021

SHEET: C.351

N:\007286.00\Arcgis\Permitting\007286_GR-01.aprx 8/25/2021 2:23 PM Samantha.Maul

SEE SHEET C.343

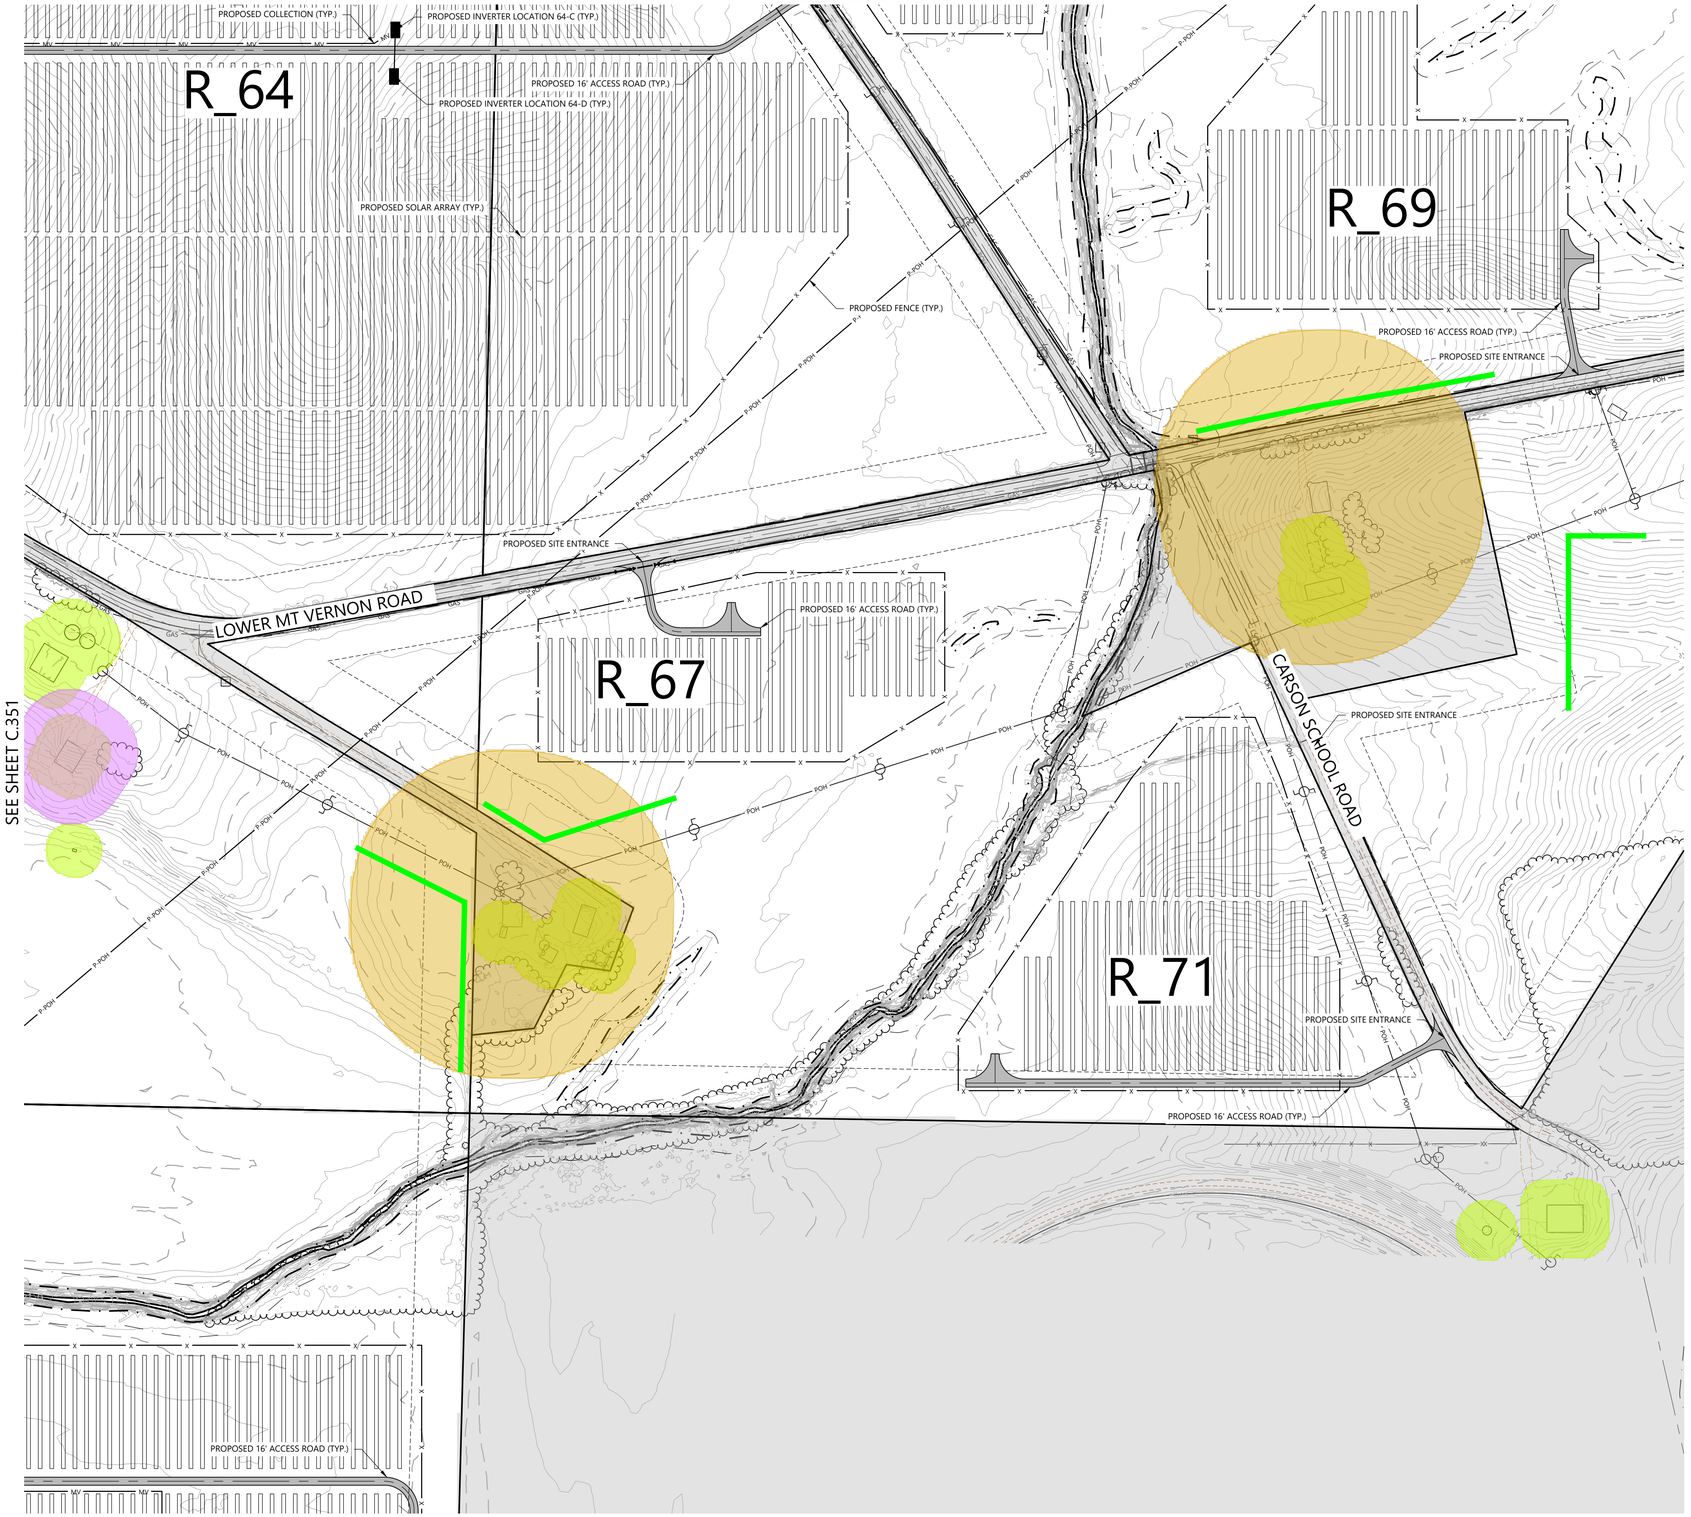

SEE SHEET C.351

SEE SHEET C.353

SEE SHEET C.362


LEGEND:

- ACTIVE PARCEL BOUNDARY
- NON-PARTICIPATING PROPERTY LANDOWNER EXCEPTION AREA
- PARTICIPATING EASEMENT PROPERTIES
- EX. STRUCTURE SETBACK
- EX. NONPARTICIPATING RESIDENCE SETBACK
- EX. PARTICIPATING RESIDENCE SETBACK
- EX. SCHOOL SETBACK
- EX. CLOSED LANDFILL AREA
- EX. 10' INDEX CONTOUR
- EX. 2' INTERVAL CONTOUR
- EX. ¼ MILE PARCEL BUFFER
- EX. ROAD CENTERLINE
- EX. OVERHEAD POWER
- EX. UNDERGROUND OIL LINE
- EX. FIELD LOCATED UNDERGROUND OIL LINE
- EX. NATURAL GAS LINE
- EX. WATER LINE
- EX. COUNTY REGULATED DRAIN CENTERLINE
- EX. CROP LINE
- EX. EASEMENT LINE
- EX. GRAVEL EDGE LINE
- EX. RIGHT OF WAY
- EX. STRUCTURES
- EX. OIL WELL SETBACK
- EX. WATER WELL SETBACK
- EX. PUMP JACK/OIL WELL
- EX. FEMA FLOODPLAIN
- EX. WETLANDS
- EX. WATER EDGE LINES (FIELD DELINEATED)
- EX. COUNTY DRAIN SETBACK
- PROPOSED WETLAND SETBACK
- PROPOSED ACTIVE PARCEL SETBACK
- PROPOSED ACCESS ROAD
- PROPOSED SOLAR ARRAY
- PROPOSED INVERTER
- PROPOSED MV COLLECTION
- PROPOSED GEN-TIE ROUTE
- PROPOSED FENCE
- PROPOSED DRAINAGE CROSSINGS
- PROPOSED ENTRANCE CULVERT
- PROPOSED SCREENING

*PROPOSED FACILITIES ARE SUBJECT TO CHANGE

NOTE:
PROPOSED PROJECT GEN-TIE SUBJECT TO CHANGE. IF CENTRAL SUBSTATION LOCATION IS SELECTED IN DETAILED DESIGN ARRAY WILL BE MODIFIED TO ACCOMODATE GEN-TIE ROUTING.

KEYMAP:

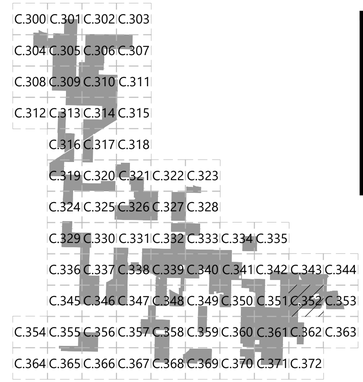

Westwood

Phone (608) 821-6600
8401 Greenway Blvd., Suite 400
Middleton, WI 53562
westwoodps.com

Westwood Professional Services, Inc.

PREPARED FOR:

AREVON

8800 N. Gainey Center Dr. Suite 250
Scottsdale, AZ 85258

REVISIONS:

#	DATE	COMMENT
G	08/25/2021	Preliminary Development Plan

0' 150' 300' 450'

Posey Solar Project

Posey County, Indiana

Site Plan

PRELIMINARY
NOT FOR CONSTRUCTION

DATE: 08/25/2021

SHEET: C.352

N:\007286-09\Acad\Permitting\007286-09-01.dwg, 8/25/2021 2:26 PM, Samantha.Mund

SEE SHEET C.344



SEE SHEET C.352


SEE SHEET C.363

LEGEND:

- ACTIVE PARCEL BOUNDARY
- NON-PARTICIPATING PROPERTY
- LANDOWNER EXCEPTION AREA
- PARTICIPATING EASEMENT PROPERTIES
- EX. STRUCTURE SETBACK
- EX. NONPARTICIPATING RESIDENCE SETBACK
- EX. PARTICIPATING RESIDENCE SETBACK
- EX. SCHOOL SETBACK
- EX. CLOSED LANDFILL AREA
- EX. 10' INDEX CONTOUR
- EX. 2' INTERVAL CONTOUR
- EX. ¼ MILE PARCEL BUFFER
- EX. ROAD CENTERLINE
- EX. OVERHEAD POWER
- EX. UNDERGROUND OIL LINE
- EX. FIELD LOCATED UNDERGROUND OIL LINE
- EX. NATURAL GAS LINE
- EX. WATER LINE
- EX. COUNTY REGULATED DRAIN CENTERLINE
- EX. CROP LINE
- EX. EASEMENT LINE
- EX. GRAVEL EDGE LINE
- EX. RIGHT OF WAY
- EX. STRUCTURES
- EX. OIL WELL SETBACK
- EX. WATER WELL SETBACK
- EX. PUMP JACK/OIL WELL
- EX. FEMA FLOODPLAIN
- EX. WETLANDS
- EX. WATER EDGE LINES (FIELD DELINEATED)
- EX. COUNTY DRAIN SETBACK
- PROPOSED WETLAND SETBACK
- PROPOSED ACTIVE PARCEL SETBACK
- PROPOSED ACCESS ROAD
- PROPOSED SOLAR ARRAY
- PROPOSED INVERTER
- PROPOSED MV COLLECTION
- PROPOSED GEN-TIE ROUTE
- PROPOSED FENCE
- PROPOSED DRAINAGE CROSSINGS
- PROPOSED ENTRANCE CULVERT
- PROPOSED SCREENING

*PROPOSED FACILITIES ARE SUBJECT TO CHANGE

KEYMAP:

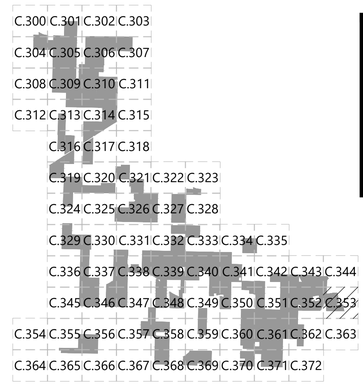

Westwood

Phone (608) 821-6600
8401 Greenway Blvd., Suite 400
Middleton, WI 53562
westwoodps.com

Westwood Professional Services, Inc.

PREPARED FOR:

AREVON

8800 N. Gainey Center Dr. Suite 250
Scottsdale, AZ 85258

REVISIONS:

#	DATE	COMMENT
G	08/25/2021	Preliminary Development Plan

0' 150' 300' 450'

Posey Solar Project

Posey County, Indiana


Site Plan

PRELIMINARY
NOT FOR CONSTRUCTION

DATE: 08/25/2021

SHEET: C.353

N:\007286.00\Arev\Permitting\007286_00.01.dwg, 8/5/2021 2:29:28 PM, Samantha Maust

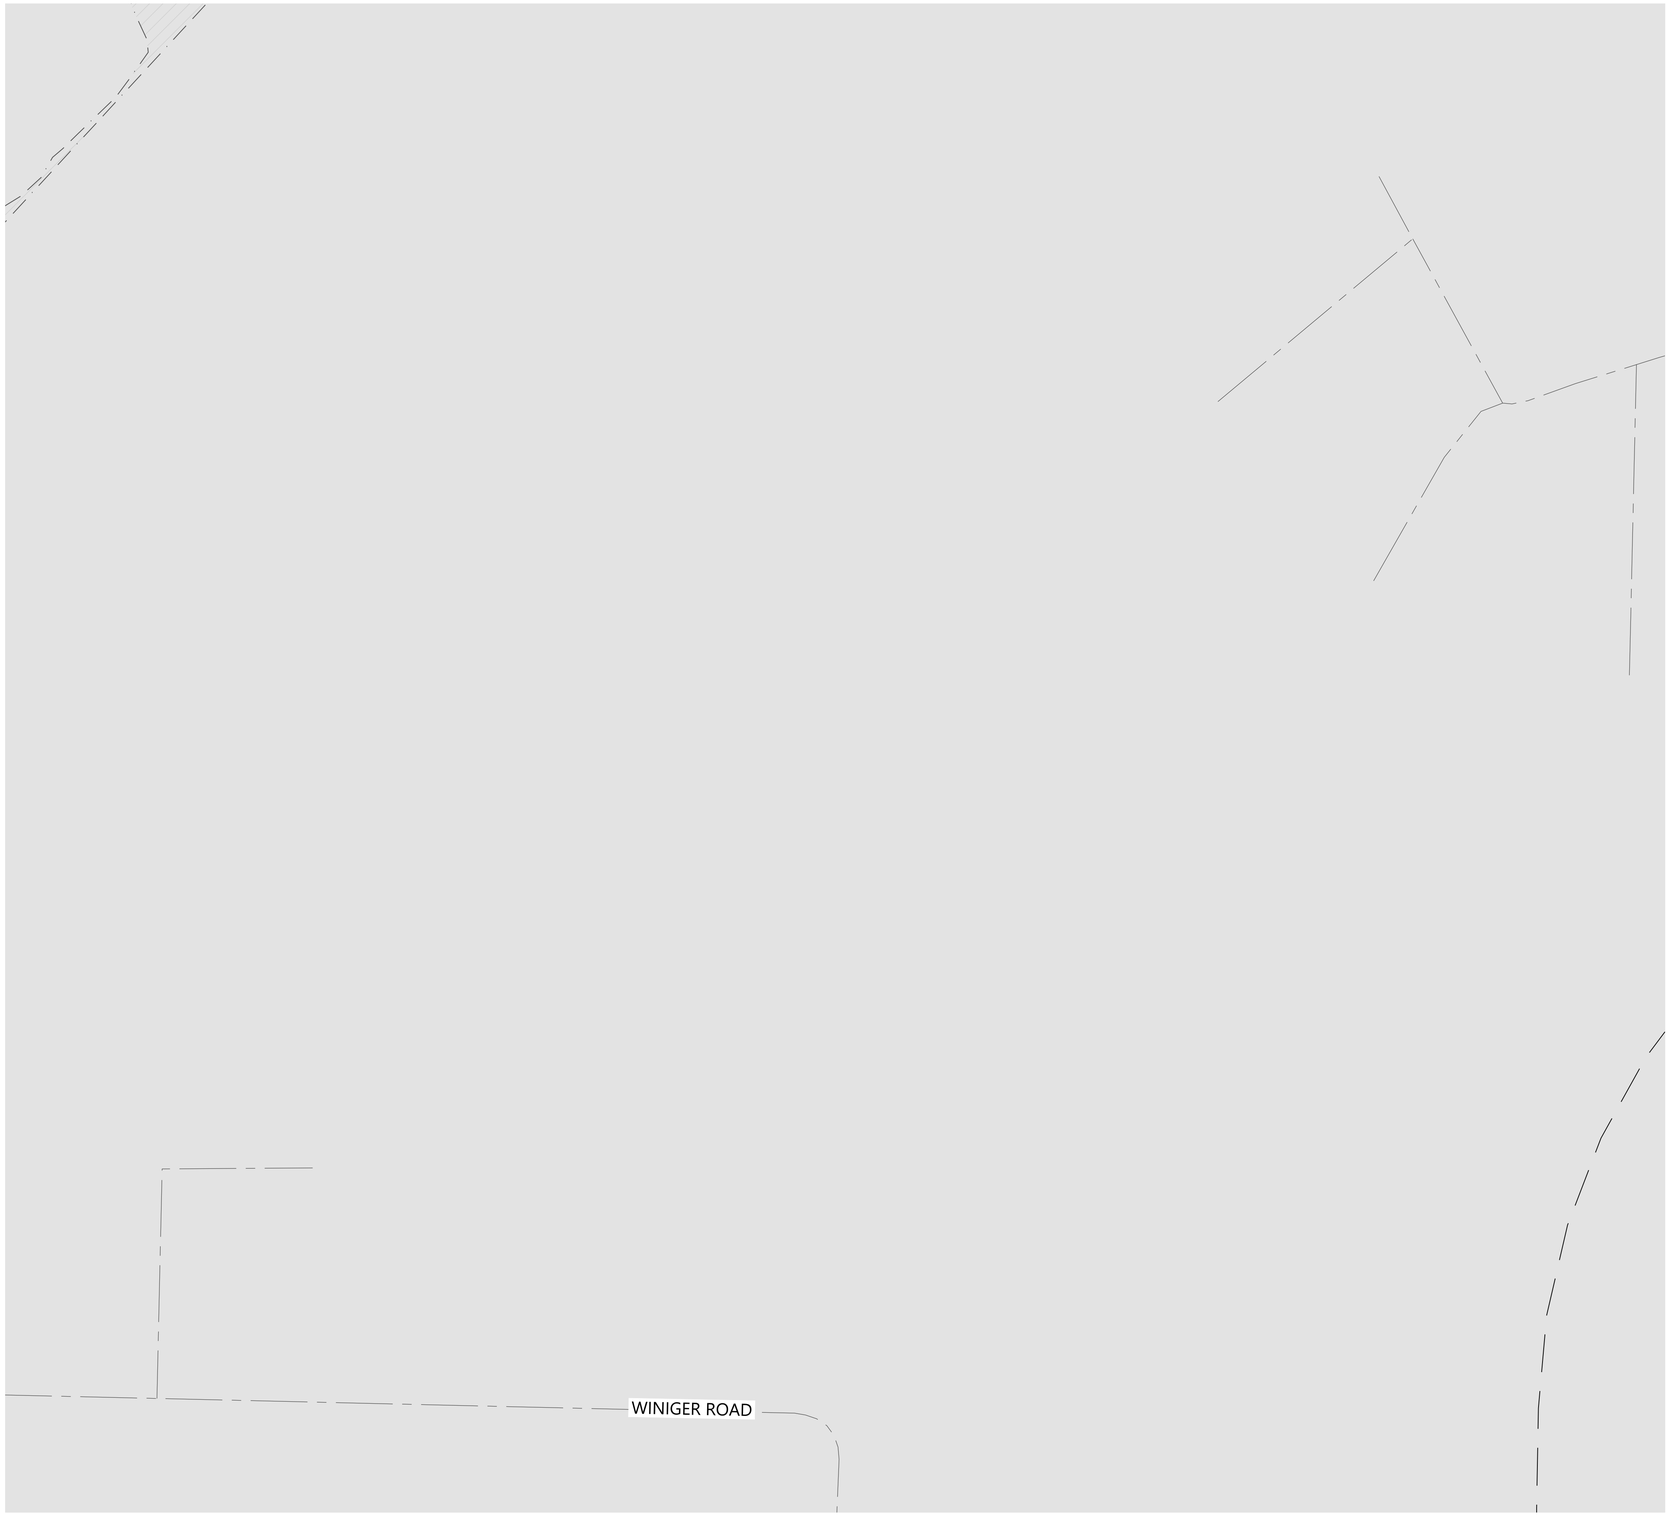



LEGEND:

- ACTIVE PARCEL BOUNDARY
- NON-PARTICIPATING PROPERTY
- LANDOWNER EXCEPTION AREA
- PARTICIPATING EASEMENT PROPERTIES
- EX. STRUCTURE SETBACK
- EX. NONPARTICIPATING RESIDENCE SETBACK
- EX. PARTICIPATING RESIDENCE SETBACK
- EX. SCHOOL SETBACK
- EX. CLOSED LANDFILL AREA
- EX. 10' INDEX CONTOUR
- EX. 2' INTERVAL CONTOUR
- EX. $\frac{1}{4}$ MILE PARCEL BUFFER
- EX. ROAD CENTERLINE
- EX. OVERHEAD POWER
- EX. UNDERGROUND OIL LINE
- EX. FIELD LOCATED UNDERGROUND OIL LINE
- EX. NATURAL GAS LINE
- EX. WATER LINE
- EX. COUNTY REGULATED DRAIN CENTERLINE
- EX. CROP LINE
- EX. EASEMENT LINE
- EX. GRAVEL EDGE LINE
- EX. RIGHT OF WAY
- EX. STRUCTURES
- EX. OIL WELL SETBACK
- EX. WATER WELL SETBACK
- EX. PUMP JACK/OIL WELL
- EX. FEMA FLOODPLAIN
- EX. WETLANDS
- EX. WATER EDGE LINES (FIELD DELINEATED)
- EX. COUNTY DRAIN SETBACK
- PROPOSED WETLAND SETBACK
- PROPOSED ACTIVE PARCEL SETBACK
- PROPOSED ACCESS ROAD
- PROPOSED SOLAR ARRAY
- PROPOSED INVERTER
- PROPOSED MV COLLECTION
- PROPOSED GEN-TIE ROUTE
- PROPOSED FENCE
- PROPOSED DRAINAGE CROSSINGS
- PROPOSED ENTRANCE CULVERT
- PROPOSED SCREENING

*PROPOSED FACILITIES ARE SUBJECT TO CHANGE

KEYMAP:

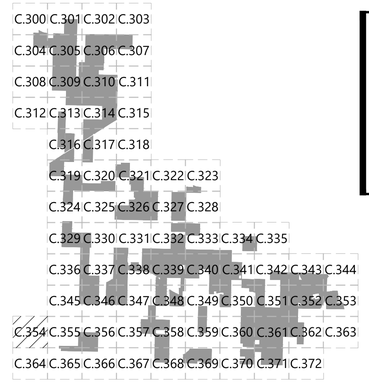

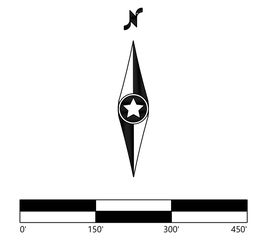

Westwood

Phone (608) 821-6600
8401 Greenway Blvd., Suite 400
Middleton, WI 53562
westwoodps.com

Westwood Professional Services, Inc.

PREPARED FOR:

AREVON

8800 N. Gainey Center Dr. Suite 250
Scottsdale, AZ 85258

REVISIONS:

#	DATE	COMMENT
G	08/25/2021	Preliminary Development Plan

Posey Solar Project

Posey County, Indiana

Site Plan


PRELIMINARY
NOT FOR CONSTRUCTION

DATE: 08/25/2021

SHEET: C.354

N:\0027286.00\Active\Bromberg\0027286.00.01.dwg, 8/25/2021 2:26 PM, Samantha Maust

SEE SHEET C.345

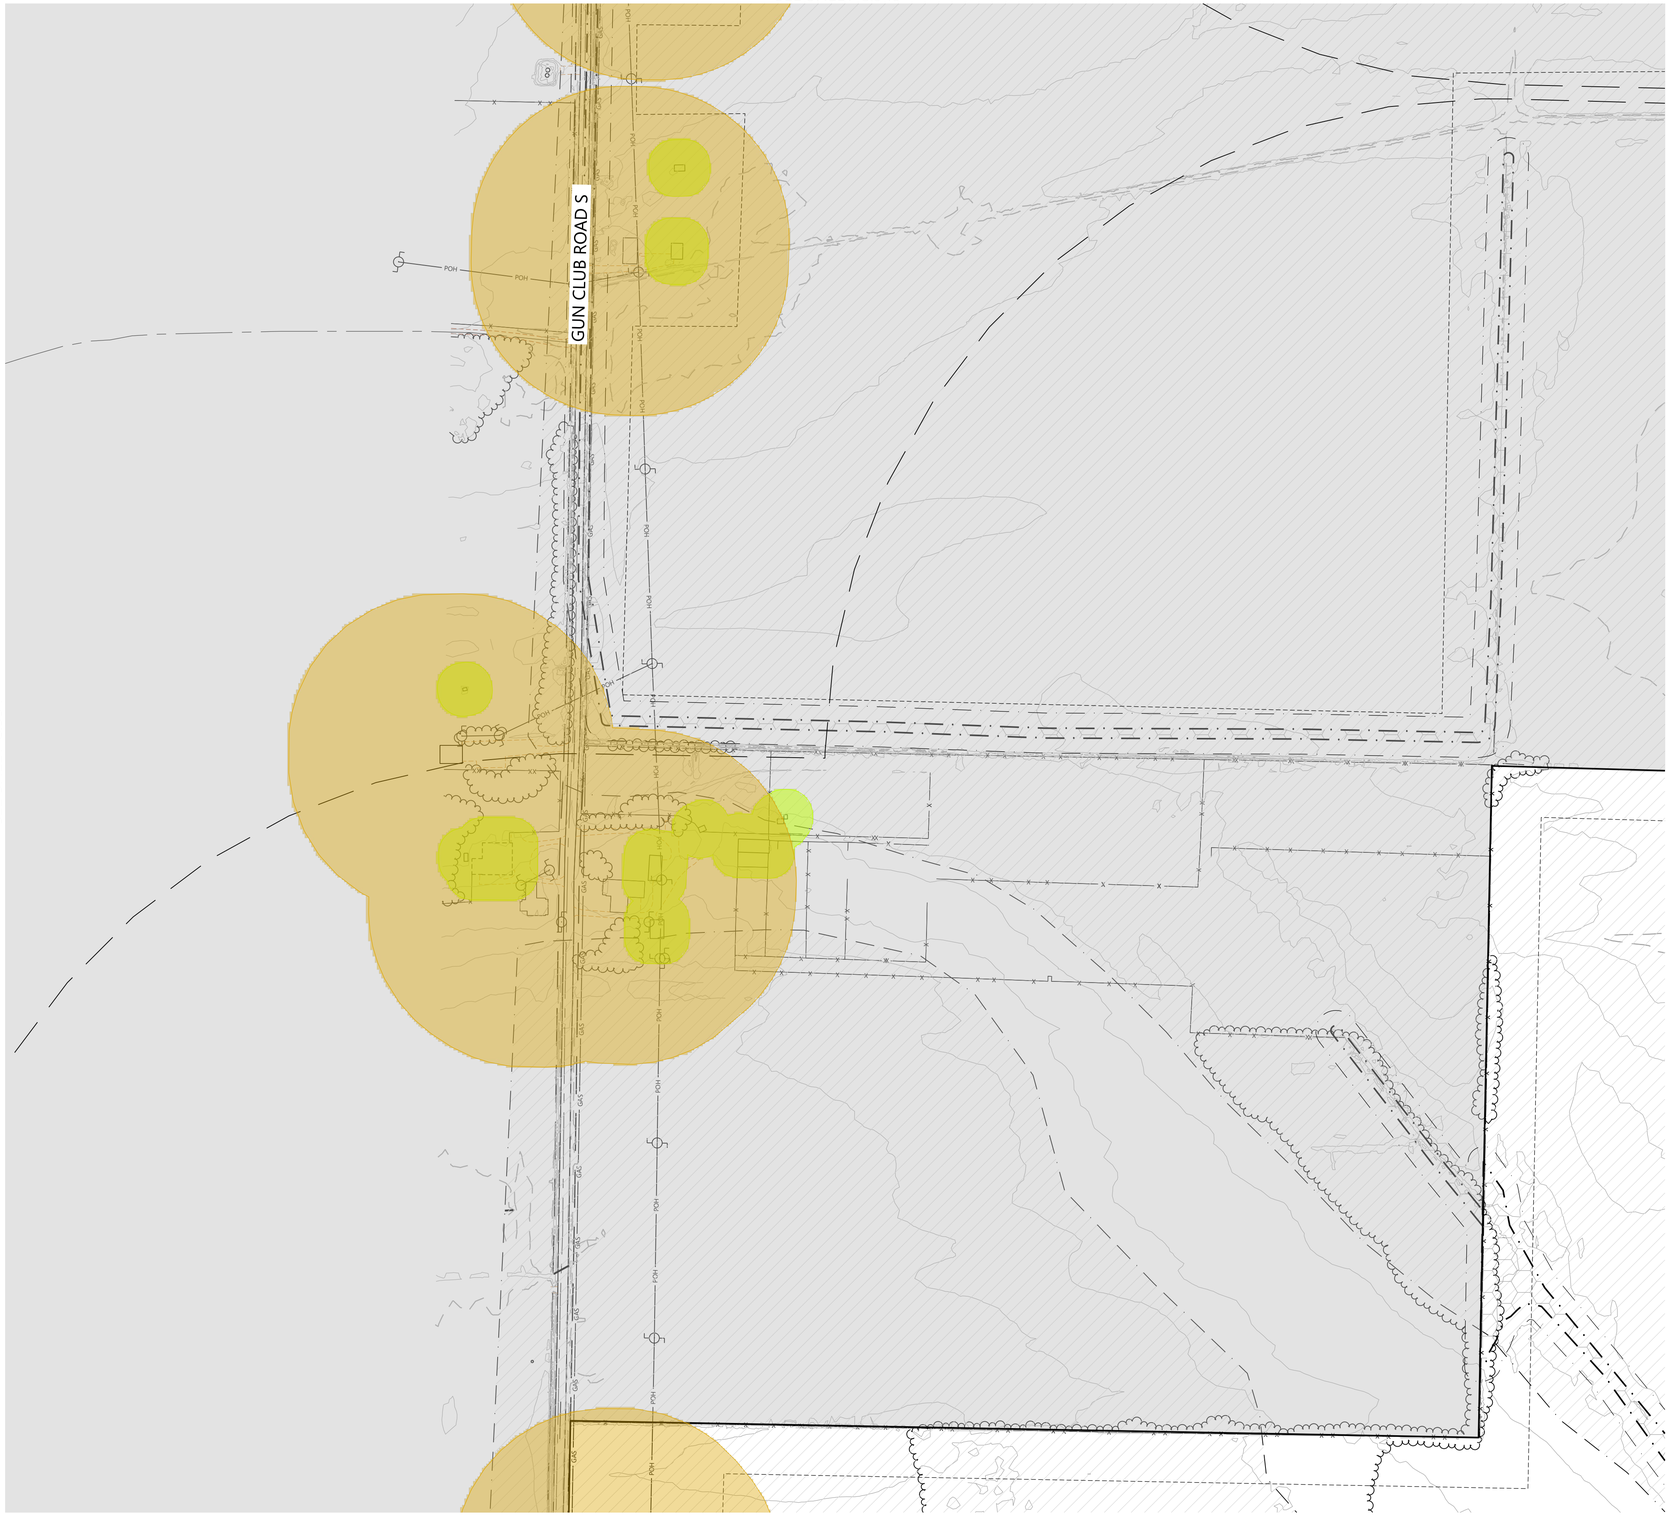

SEE SHEET C.354

SEE SHEET C.356


SEE SHEET C.365

LEGEND:

- ACTIVE PARCEL BOUNDARY
- NON-PARTICIPATING PROPERTY LANDOWNER EXCEPTION AREA
- PARTICIPATING EASEMENT PROPERTIES
- EX. STRUCTURE SETBACK
- EX. NONPARTICIPATING RESIDENCE SETBACK
- EX. PARTICIPATING RESIDENCE SETBACK
- EX. SCHOOL SETBACK
- EX. CLOSED LANDFILL AREA
- EX. 10' INDEX CONTOUR
- EX. 2' INTERVAL CONTOUR
- EX. ¼ MILE PARCEL BUFFER
- EX. ROAD CENTERLINE
- EX. OVERHEAD POWER
- EX. UNDERGROUND OIL LINE
- EX. FIELD LOCATED UNDERGROUND OIL LINE
- EX. NATURAL GAS LINE
- EX. WATER LINE
- EX. COUNTY REGULATED DRAIN CENTERLINE
- EX. CROP LINE
- EX. EASEMENT LINE
- EX. GRAVEL EDGE LINE
- EX. RIGHT OF WAY
- EX. STRUCTURES
- EX. OIL WELL SETBACK
- EX. WATER WELL SETBACK
- EX. PUMP JACK/OIL WELL
- EX. FEMA FLOODPLAIN
- EX. WETLANDS
- EX. WATER EDGE LINES (FIELD DELINEATED)
- EX. COUNTY DRAIN SETBACK
- PROPOSED WETLAND SETBACK
- PROPOSED ACTIVE PARCEL SETBACK
- PROPOSED ACCESS ROAD
- PROPOSED SOLAR ARRAY
- PROPOSED INVERTER
- PROPOSED MV COLLECTION
- PROPOSED GEN-TIE ROUTE
- PROPOSED FENCE
- PROPOSED DRAINAGE CROSSINGS
- PROPOSED ENTRANCE CULVERT
- PROPOSED SCREENING

*PROPOSED FACILITIES ARE SUBJECT TO CHANGE

KEYMAP:

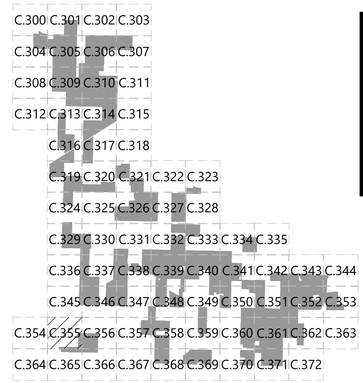

Westwood

Phone (608) 821-6600
8401 Greenway Blvd., Suite 400
Middleton, WI 53562
westwoodps.com

Westwood Professional Services, Inc.


PREPARED FOR:

AREVON

8800 N. Gainey Center Dr. Suite 250
Scottsdale, AZ 85258

REVISIONS:

#	DATE	COMMENT
G	08/25/2021	Preliminary Development Plan

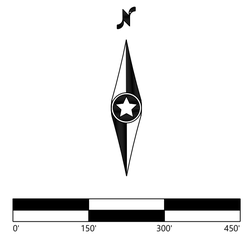

Posey Solar Project

Posey County, Indiana


Site Plan

PRELIMINARY
NOT FOR CONSTRUCTION

DATE: 08/25/2021

SHEET: C.355

N:\0027286.00\Design\Permitting\0027286_00_01.dwg, 8/25/2021 2:27 PM Samantha Maud

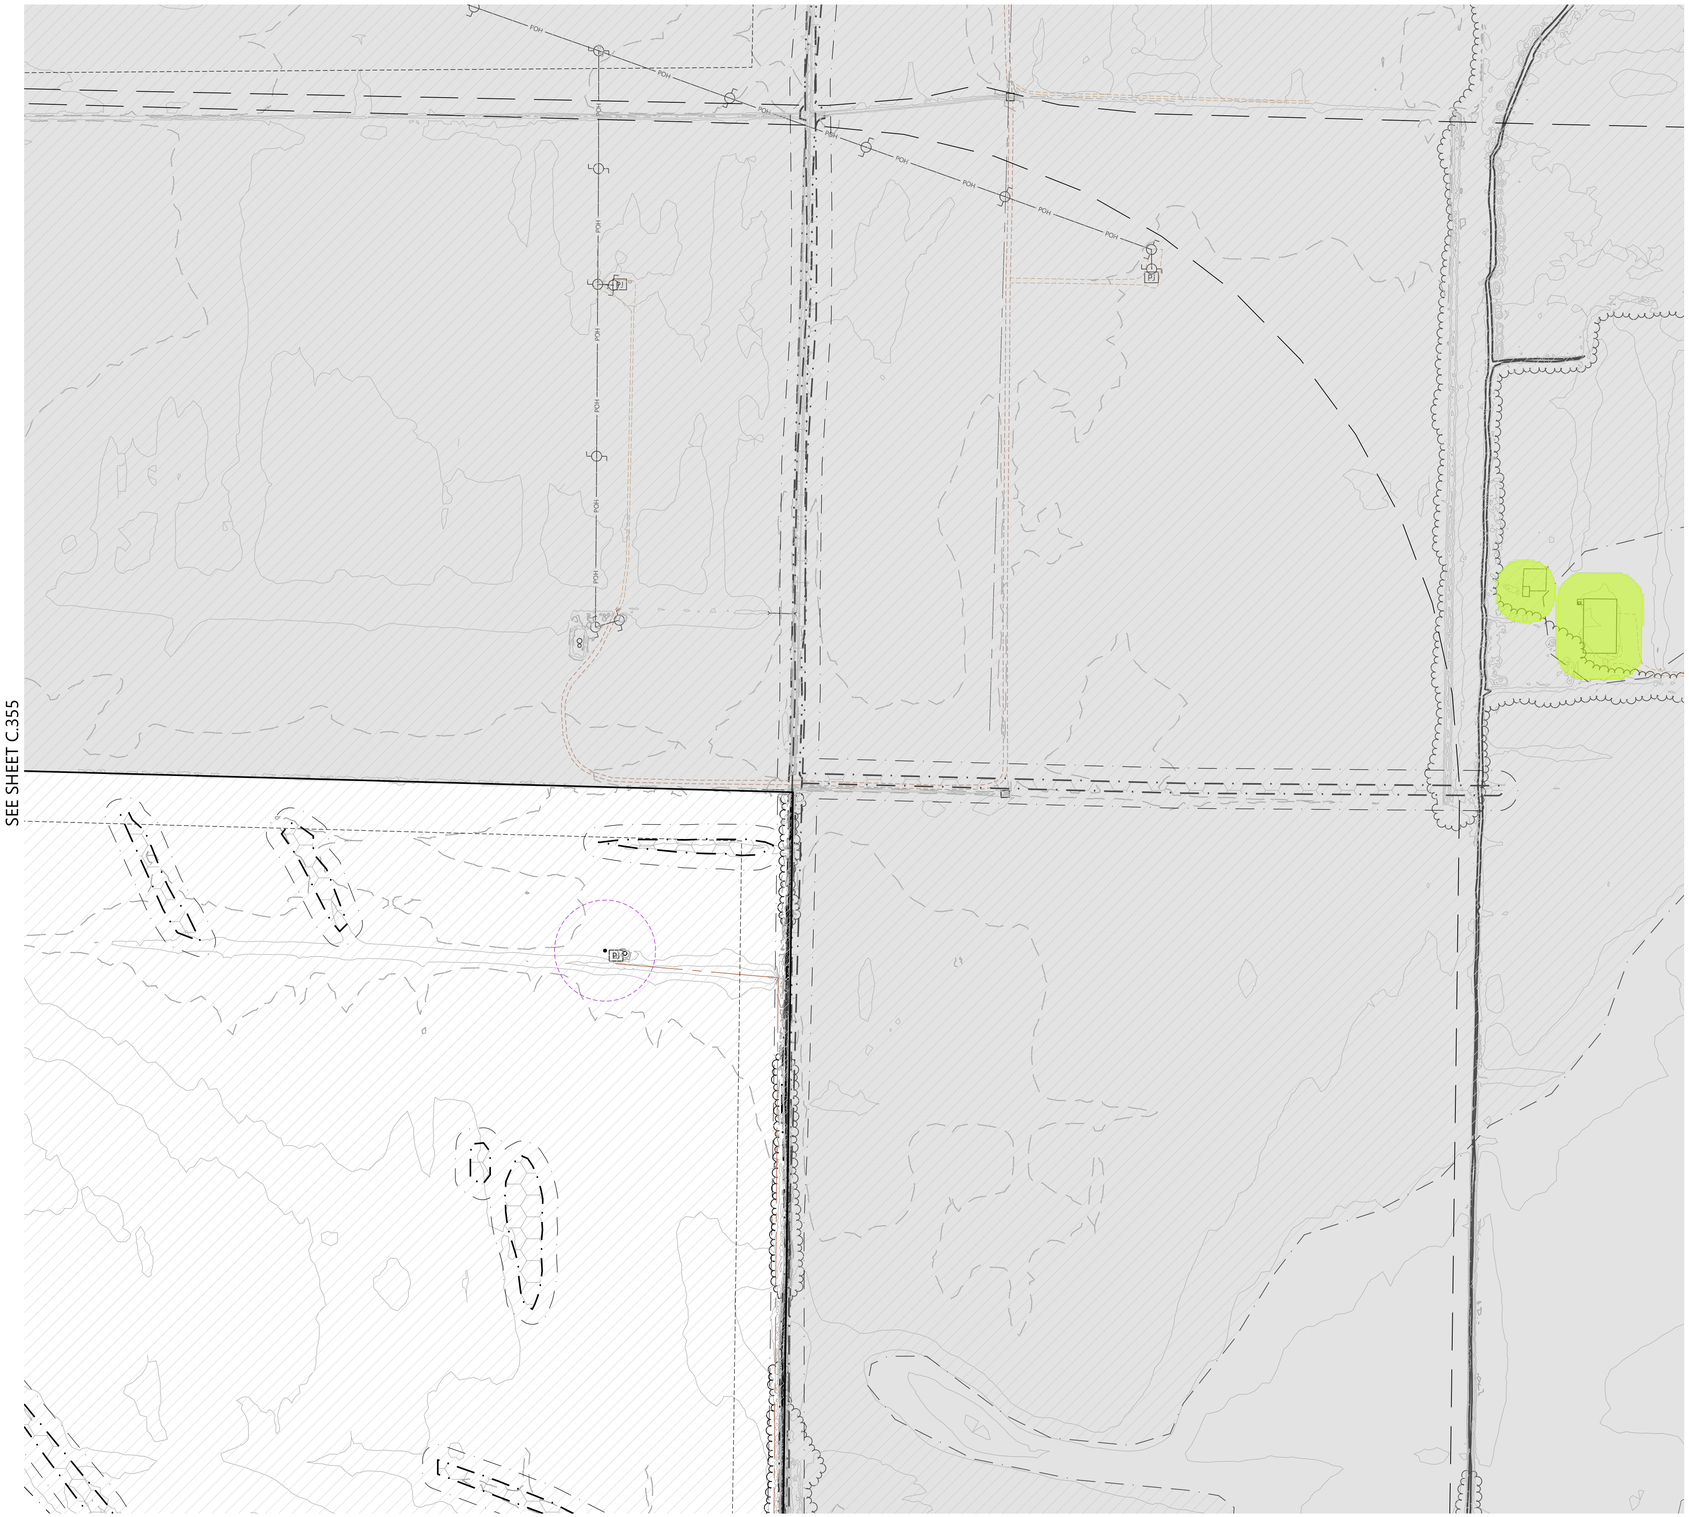


LEGEND:

- ACTIVE PARCEL BOUNDARY
- NON-PARTICIPATING PROPERTY
- LANDOWNER EXCEPTION AREA
- PARTICIPATING EASEMENT PROPERTIES
- EX. STRUCTURE SETBACK
- EX. NONPARTICIPATING RESIDENCE SETBACK
- EX. PARTICIPATING RESIDENCE SETBACK
- EX. SCHOOL SETBACK
- EX. CLOSED LANDFILL AREA
- EX. 10' INDEX CONTOUR
- EX. 2' INTERVAL CONTOUR
- EX. $\frac{1}{4}$ MILE PARCEL BUFFER
- EX. ROAD CENTERLINE
- EX. OVERHEAD POWER
- EX. UNDERGROUND OIL LINE
- EX. FIELD LOCATED UNDERGROUND OIL LINE
- EX. NATURAL GAS LINE
- EX. WATER LINE
- EX. COUNTY REGULATED DRAIN CENTERLINE
- EX. CROP LINE
- EX. EASEMENT LINE
- EX. GRAVEL EDGE LINE
- EX. RIGHT OF WAY
- EX. STRUCTURES
- EX. OIL WELL SETBACK
- EX. WATER WELL SETBACK
- EX. PUMP JACK/OIL WELL
- EX. FEMA FLOODPLAIN
- EX. WETLANDS
- EX. WATER EDGE LINES (FIELD DELINEATED)
- EX. COUNTY DRAIN SETBACK
- PROPOSED WETLAND SETBACK
- PROPOSED ACTIVE PARCEL SETBACK
- PROPOSED ACCESS ROAD
- PROPOSED SOLAR ARRAY
- PROPOSED INVERTER
- PROPOSED MV COLLECTION
- PROPOSED GEN-TIE ROUTE
- PROPOSED FENCE
- PROPOSED DRAINAGE CROSSINGS
- PROPOSED ENTRANCE CULVERT
- PROPOSED SCREENING

*PROPOSED FACILITIES ARE SUBJECT TO CHANGE

KEYMAP:

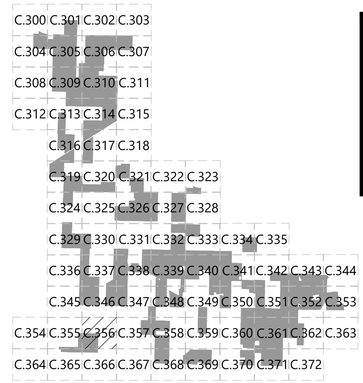

Westwood

Phone (608) 821-6600
8401 Greenway Blvd., Suite 400
Middleton, WI 53562
westwoodps.com

Westwood Professional Services, Inc.


PREPARED FOR:

AREVON

8800 N. Gainey Center Dr. Suite 250
Scottsdale, AZ 85258

REVISIONS:

#	DATE	COMMENT
G	08/25/2021	Preliminary Development Plan

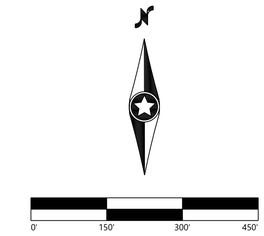

Posey Solar Project

Posey County, Indiana

Site Plan


PRELIMINARY
NOT FOR CONSTRUCTION

DATE: 08/25/2021

SHEET: C.356

N:\002786\09\dwg\Permitting\002786_S9-01.dwg, 8/25/2021 2:28 PM, Samantha Maciel

SEE SHEET C.347

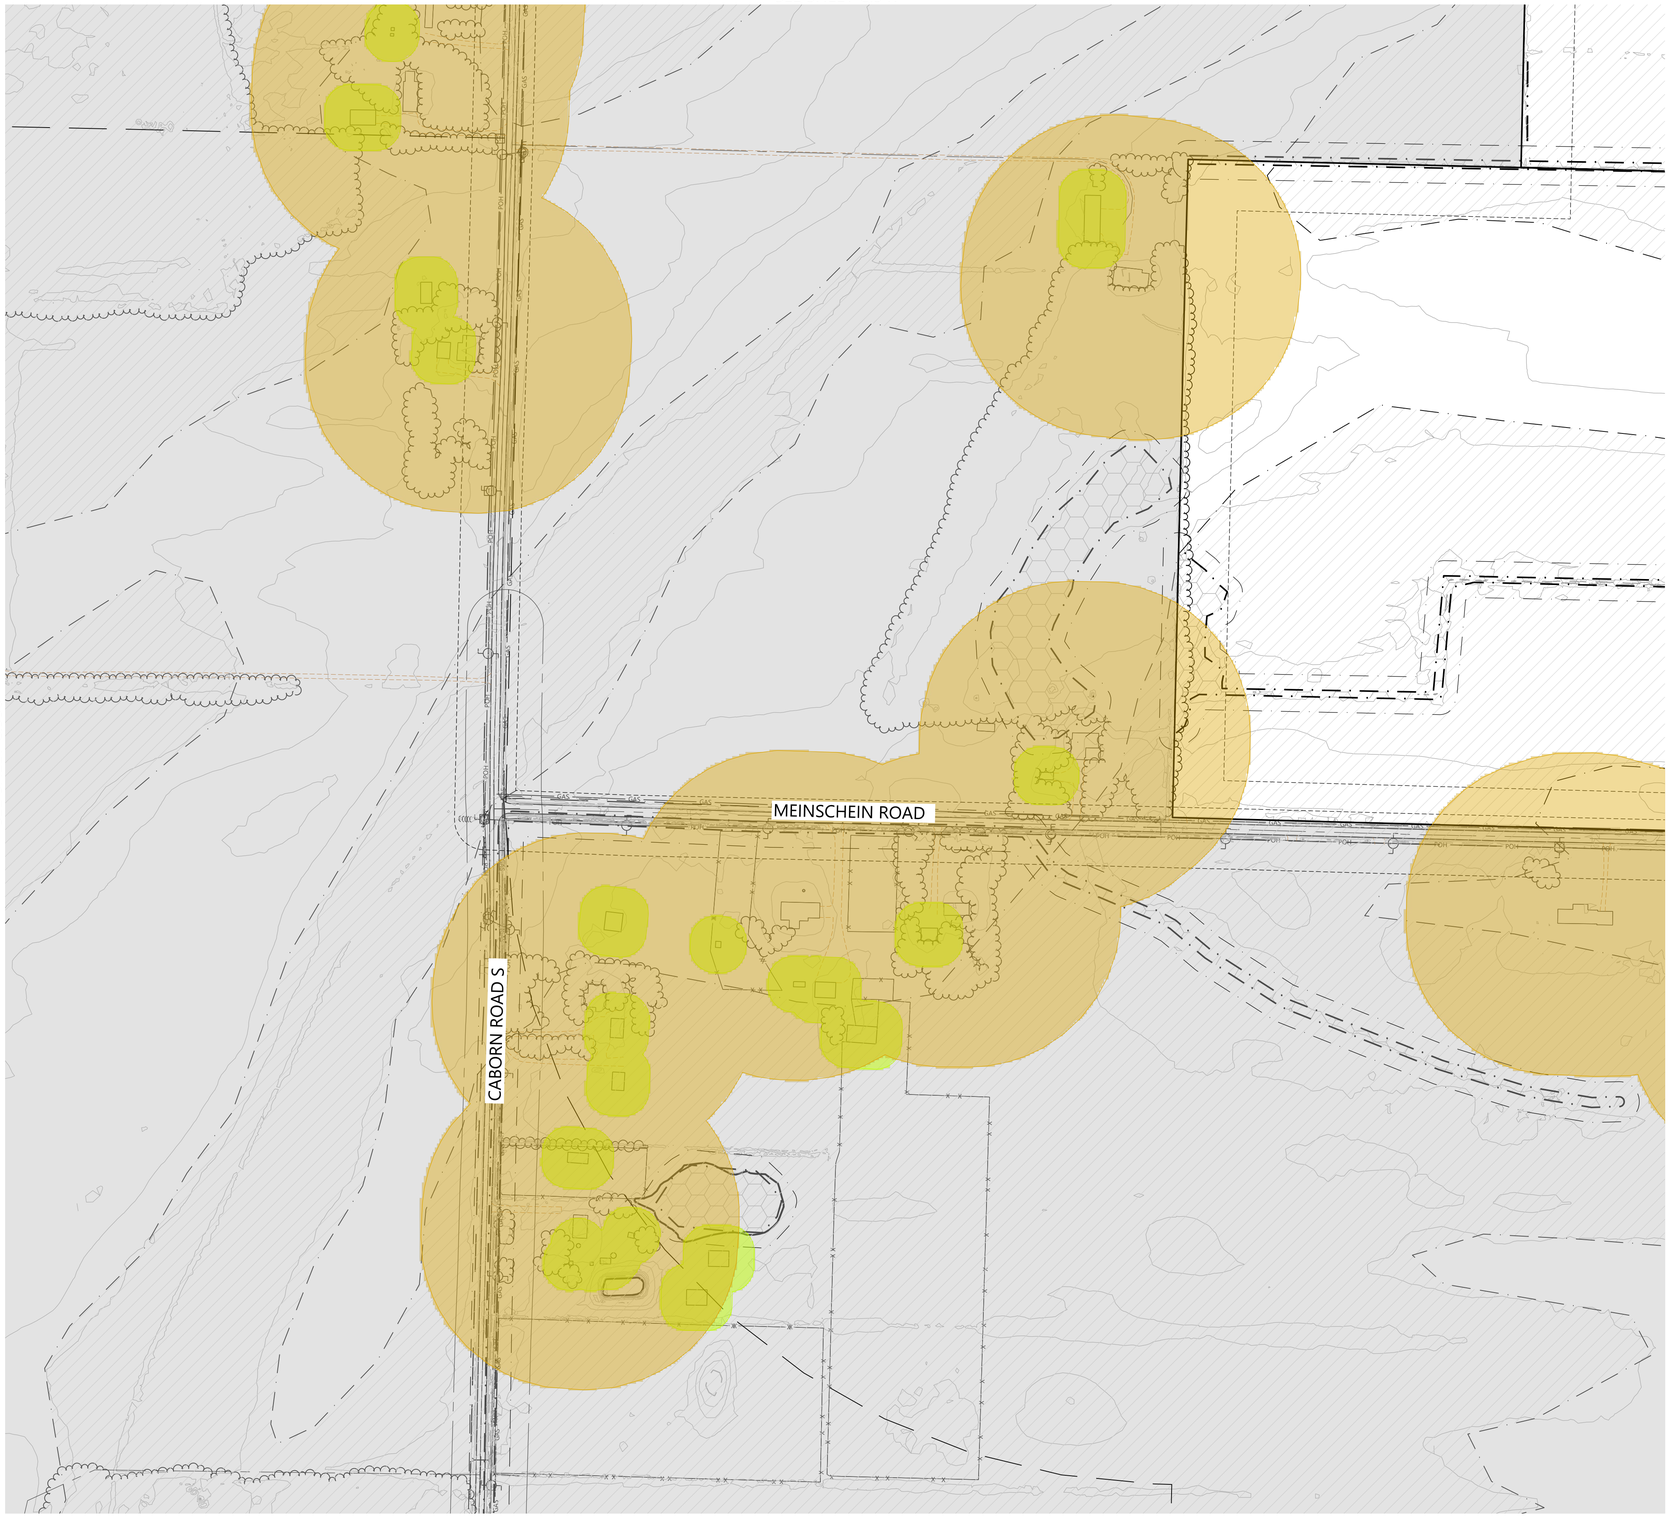

SEE SHEET C.356

SEE SHEET C.358


SEE SHEET C.367

LEGEND:

- ACTIVE PARCEL BOUNDARY
- NON-PARTICIPATING PROPERTY LANDOWNER EXCEPTION AREA
- PARTICIPATING EASEMENT PROPERTIES
- EX. STRUCTURE SETBACK
- EX. NONPARTICIPATING RESIDENCE SETBACK
- EX. PARTICIPATING RESIDENCE SETBACK
- EX. SCHOOL SETBACK
- EX. CLOSED LANDFILL AREA
- EX. 10' INDEX CONTOUR
- EX. 2' INTERVAL CONTOUR
- EX. ¼ MILE PARCEL BUFFER
- EX. ROAD CENTERLINE
- EX. OVERHEAD POWER
- EX. UNDERGROUND OIL LINE
- EX. FIELD LOCATED UNDERGROUND OIL LINE
- EX. NATURAL GAS LINE
- EX. WATER LINE
- EX. COUNTY REGULATED DRAIN CENTERLINE
- EX. CROP LINE
- EX. EASEMENT LINE
- EX. GRAVEL EDGE LINE
- EX. RIGHT OF WAY
- EX. STRUCTURES
- EX. OIL WELL SETBACK
- EX. WATER WELL SETBACK
- EX. PUMP JACK/OIL WELL
- EX. FEMA FLOODPLAIN
- EX. WETLANDS
- EX. WATER EDGE LINES (FIELD DELINEATED)
- EX. COUNTY DRAIN SETBACK
- PROPOSED WETLAND SETBACK
- PROPOSED ACTIVE PARCEL SETBACK
- PROPOSED ACCESS ROAD
- PROPOSED SOLAR ARRAY
- PROPOSED INVERTER
- PROPOSED MV COLLECTION
- PROPOSED GEN-TIE ROUTE
- PROPOSED FENCE
- PROPOSED DRAINAGE CROSSINGS
- PROPOSED ENTRANCE CULVERT
- PROPOSED SCREENING

*PROPOSED FACILITIES ARE SUBJECT TO CHANGE

KEYMAP:

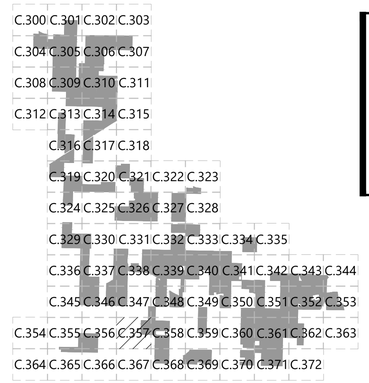

Westwood

Phone (608) 821-6600
8401 Greenway Blvd., Suite 400
Middleton, WI 53562
westwoodps.com

Westwood Professional Services, Inc.

PREPARED FOR:

AREVON

8800 N. Gainey Center Dr. Suite 250
Scottsdale, AZ 85258

REVISIONS:

#	DATE	COMMENT
G	08/25/2021	Preliminary Development Plan

0' 150' 300' 450'

Posey Solar Project

Posey County, Indiana

Site Plan

PRELIMINARY
NOT FOR CONSTRUCTION

DATE: 08/25/2021

SHEET: C.357

N:\0027286.00\Arev\Permitting\0027286_00.01.dwg, 8/25/2021 2:29:39 PM, Samantha.Mouw

SEE SHEET C.348



SEE SHEET C.357

SEE SHEET C.359


SEE SHEET C.368


LEGEND:

- ACTIVE PARCEL BOUNDARY
- NON-PARTICIPATING PROPERTY
- LANDOWNER EXCEPTION AREA
- PARTICIPATING EASEMENT PROPERTIES
- EX. STRUCTURE SETBACK
- EX. NONPARTICIPATING RESIDENCE SETBACK
- EX. PARTICIPATING RESIDENCE SETBACK
- EX. SCHOOL SETBACK
- EX. CLOSED LANDFILL AREA
- EX. 10' INDEX CONTOUR
- EX. 2' INTERVAL CONTOUR
- EX. ¼ MILE PARCEL BUFFER
- EX. ROAD CENTERLINE
- EX. OVERHEAD POWER
- EX. UNDERGROUND OIL LINE
- EX. FIELD LOCATED UNDERGROUND OIL LINE
- EX. NATURAL GAS LINE
- EX. WATER LINE
- EX. COUNTY REGULATED DRAIN CENTERLINE
- EX. CROP LINE
- EX. EASEMENT LINE
- EX. GRAVEL EDGE LINE
- EX. RIGHT OF WAY
- EX. STRUCTURES
- EX. OIL WELL SETBACK
- EX. WATER WELL SETBACK
- EX. PUMP JACK/OIL WELL
- EX. FEMA FLOODPLAIN
- EX. WETLANDS
- EX. WATER EDGE LINES (FIELD DELINEATED)
- EX. COUNTY DRAIN SETBACK
- PROPOSED WETLAND SETBACK
- PROPOSED ACTIVE PARCEL SETBACK
- PROPOSED ACCESS ROAD
- PROPOSED SOLAR ARRAY
- PROPOSED INVERTER
- PROPOSED MV COLLECTION
- PROPOSED GEN-TIE ROUTE
- PROPOSED FENCE
- PROPOSED DRAINAGE CROSSINGS
- PROPOSED ENTRANCE CULVERT
- PROPOSED SCREENING

*PROPOSED FACILITIES ARE SUBJECT TO CHANGE

KEYMAP:

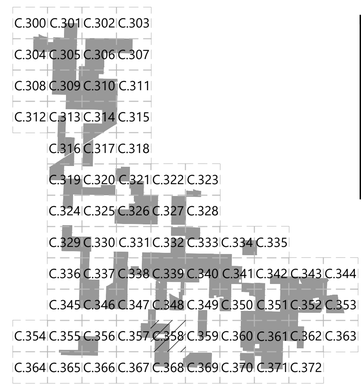

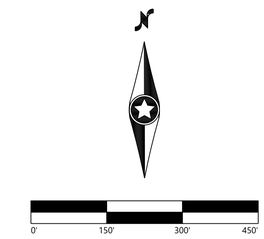

Westwood

Phone (608) 821-6600
8401 Greenway Blvd., Suite 400
Middleton, WI 53562
westwoodps.com

Westwood Professional Services, Inc.

PREPARED FOR:

AREVON

8800 N. Gainey Center Dr. Suite 250
Scottsdale, AZ 85258

REVISIONS:

#	DATE	COMMENT
G	08/25/2021	Preliminary Development Plan

Posey Solar Project

Posey County, Indiana

Site Plan


PRELIMINARY
NOT FOR CONSTRUCTION

DATE: 08/25/2021

SHEET: C.358

N:\2021\286.00\Design\Revision\2021286.00-01.dwg, 8/25/2021 2:30 PM, Samantha.Maust

SEE SHEET C.349

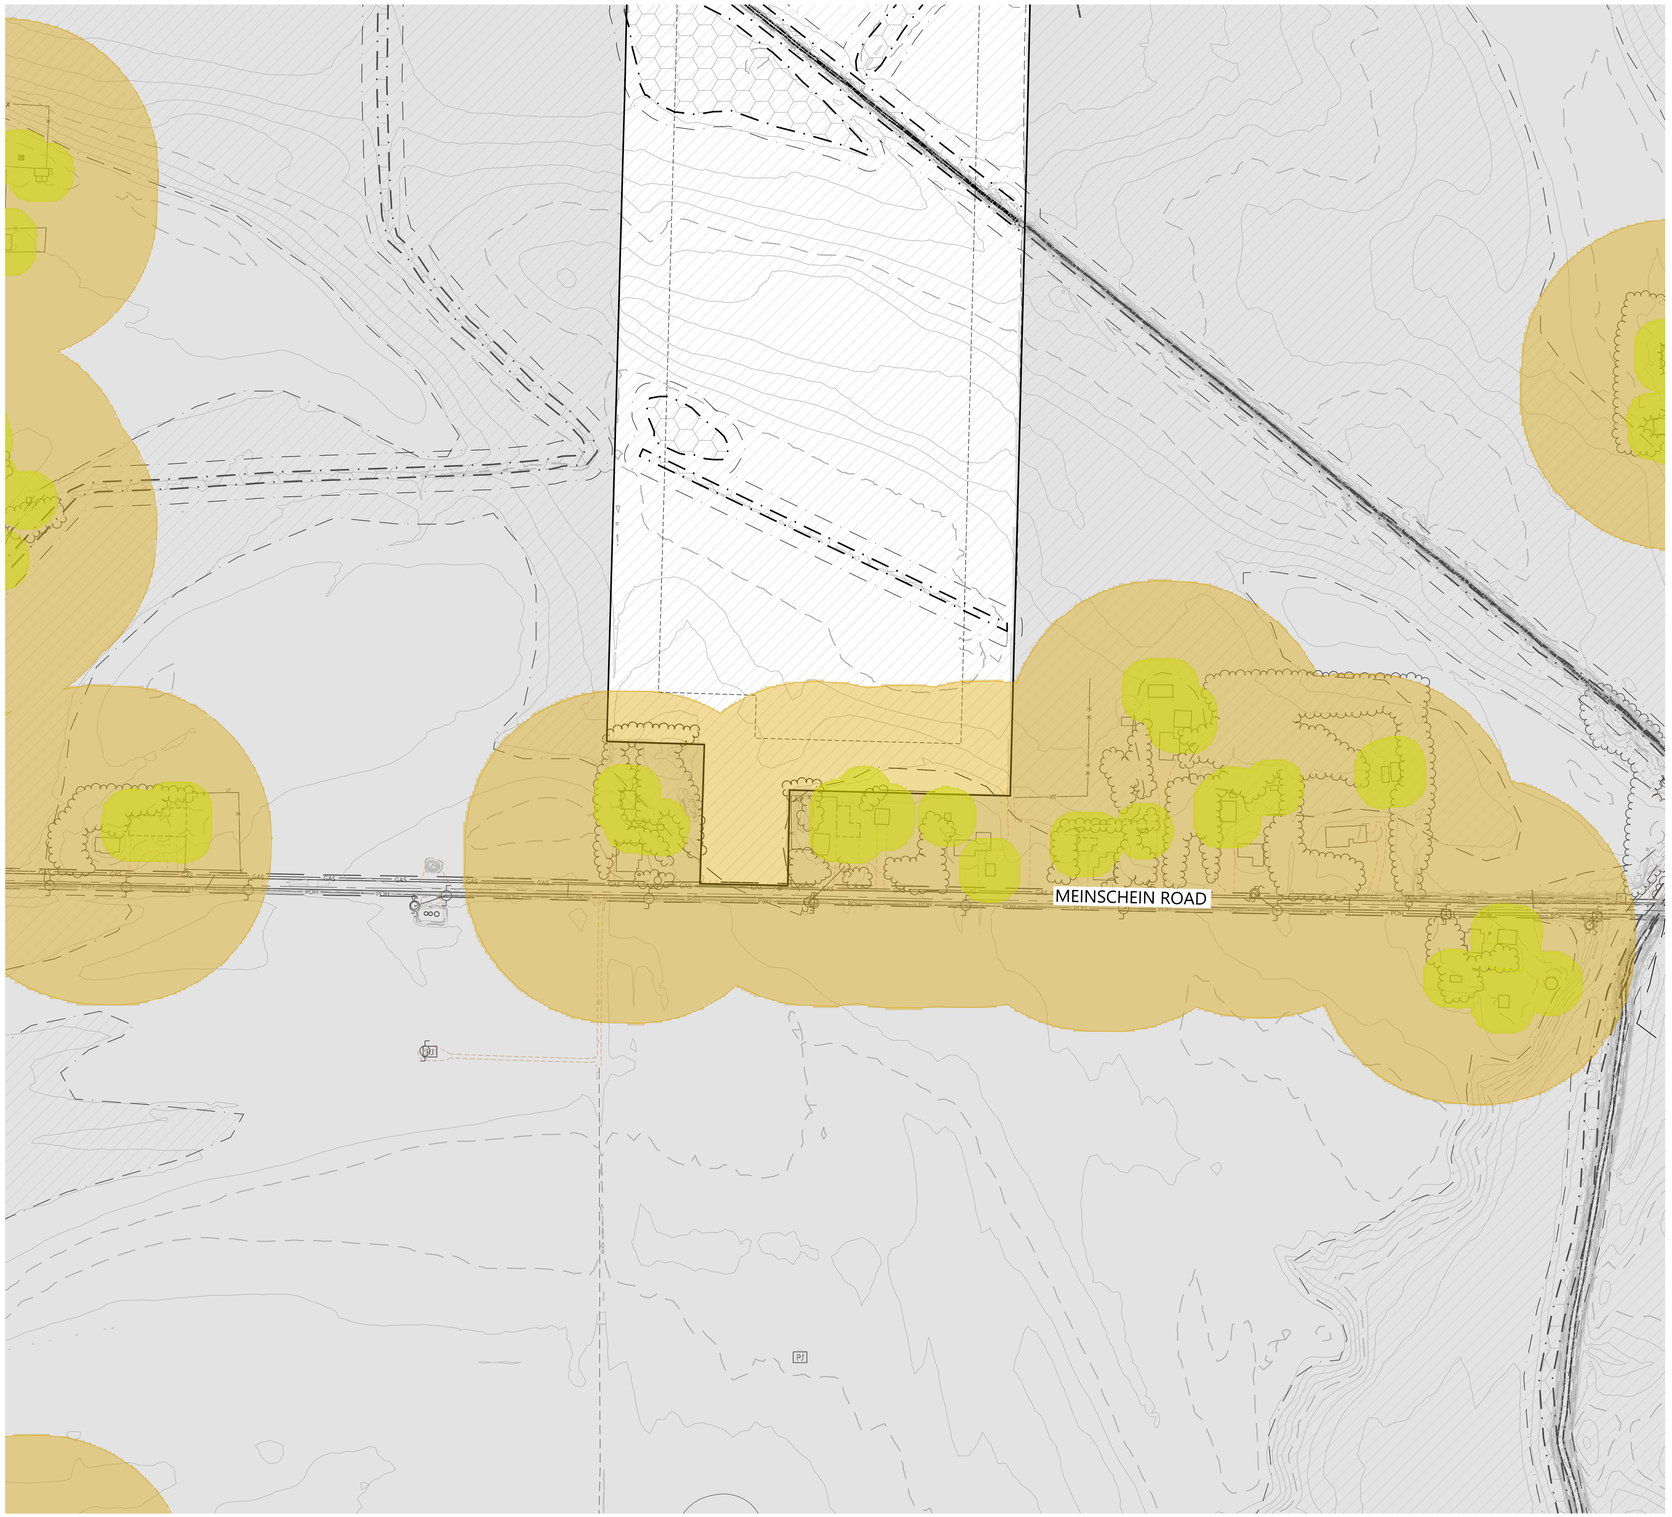

SEE SHEET C.358

SEE SHEET C.360

SEE SHEET C.369

LEGEND:

- ACTIVE PARCEL BOUNDARY
- NON-PARTICIPATING PROPERTY
- LANDOWNER EXCEPTION AREA
- PARTICIPATING EASEMENT PROPERTIES
- EX. STRUCTURE SETBACK
- EX. NONPARTICIPATING RESIDENCE SETBACK
- EX. PARTICIPATING RESIDENCE SETBACK
- EX. SCHOOL SETBACK
- EX. CLOSED LANDFILL AREA
- EX. 10' INDEX CONTOUR
- EX. 2' INTERVAL CONTOUR
- EX. ¼ MILE PARCEL BUFFER
- EX. ROAD CENTERLINE
- EX. OVERHEAD POWER
- EX. UNDERGROUND OIL LINE
- EX. FIELD LOCATED UNDERGROUND OIL LINE
- EX. NATURAL GAS LINE
- EX. WATER LINE
- EX. COUNTY REGULATED DRAIN CENTERLINE
- EX. CROP LINE
- EX. EASEMENT LINE
- EX. GRAVEL EDGE LINE
- EX. RIGHT OF WAY
- EX. STRUCTURES
- EX. OIL WELL SETBACK
- EX. WATER WELL SETBACK
- EX. PUMP JACK/OIL WELL
- EX. FEMA FLOODPLAIN
- EX. WETLANDS
- EX. WATER EDGE LINES (FIELD DELINEATED)
- EX. COUNTY DRAIN SETBACK
- PROPOSED WETLAND SETBACK
- PROPOSED ACTIVE PARCEL SETBACK
- PROPOSED ACCESS ROAD
- PROPOSED SOLAR ARRAY
- PROPOSED INVERTER
- PROPOSED MV COLLECTION
- PROPOSED GEN-TIE ROUTE
- PROPOSED FENCE
- PROPOSED DRAINAGE CROSSINGS
- PROPOSED ENTRANCE CULVERT
- PROPOSED SCREENING

*PROPOSED FACILITIES ARE SUBJECT TO CHANGE

KEYMAP:

C.300 C.301 C.302 C.303
C.304 C.305 C.306 C.307
C.308 C.309 C.310 C.311
C.312 C.313 C.314 C.315
C.316 C.317 C.318
C.319 C.320 C.321 C.322 C.323
C.324 C.325 C.326 C.327 C.328
C.329 C.330 C.331 C.332 C.333 C.334 C.335
C.336 C.337 C.338 C.339 C.340 C.341 C.342 C.343 C.344
C.345 C.346 C.347 C.348 C.349 C.350 C.351 C.352 C.353
C.354 C.355 C.356 C.357 C.358 C.359 C.360 C.361 C.362 C.363
C.364 C.365 C.366 C.367 C.368 C.369 C.370 C.371 C.372

Westwood

Phone (608) 821-6600
8401 Greenway Blvd., Suite 400
Middleton, WI 53562
westwoodps.com

Westwood Professional Services, Inc.

PREPARED FOR:

AREVON

8800 N. Gainey Center Dr. Suite 250
Scottsdale, AZ 85258

REVISIONS:

#	DATE	COMMENT
G	08/25/2021	Preliminary Development Plan

0' 150' 300' 450'

Posey Solar Project

Posey County, Indiana

Site Plan

PRELIMINARY
NOT FOR CONSTRUCTION

DATE: 08/25/2021

SHEET: C.359

N:\007286-09 Arcy\Permitting\007286-09-01.dwg 8/25/2021 2:31 PM Samantha Maul

SEE SHEET C.350



SEE SHEET C.359

SEE SHEET C.361

SEE SHEET C.370

LEGEND:

- ACTIVE PARCEL BOUNDARY
- NON-PARTICIPATING PROPERTY LANDOWNER EXCEPTION AREA
- PARTICIPATING EASEMENT PROPERTIES
- EX. STRUCTURE SETBACK
- EX. NONPARTICIPATING RESIDENCE SETBACK
- EX. PARTICIPATING RESIDENCE SETBACK
- EX. SCHOOL SETBACK
- EX. CLOSED LANDFILL AREA
- EX. 10' INDEX CONTOUR
- EX. 2' INTERVAL CONTOUR
- EX. ¼ MILE PARCEL BUFFER
- EX. ROAD CENTERLINE
- EX. OVERHEAD POWER
- EX. UNDERGROUND OIL LINE
- EX. FIELD LOCATED UNDERGROUND OIL LINE
- EX. NATURAL GAS LINE
- EX. WATER LINE
- EX. COUNTY REGULATED DRAIN CENTERLINE
- EX. CROP LINE
- EX. EASEMENT LINE
- EX. GRAVEL EDGE LINE
- EX. RIGHT OF WAY
- EX. STRUCTURES
- EX. OIL WELL SETBACK
- EX. WATER WELL SETBACK
- EX. PUMP JACK/OIL WELL
- EX. FEMA FLOODPLAIN
- EX. WETLANDS
- EX. WATER EDGE LINES (FIELD DELINEATED)
- EX. COUNTY DRAIN SETBACK
- PROPOSED WETLAND SETBACK
- PROPOSED ACTIVE PARCEL SETBACK
- PROPOSED ACCESS ROAD
- PROPOSED SOLAR ARRAY
- PROPOSED INVERTER
- PROPOSED MV COLLECTION
- PROPOSED GEN-TIE ROUTE
- PROPOSED FENCE
- PROPOSED DRAINAGE CROSSINGS
- PROPOSED ENTRANCE CULVERT
- PROPOSED SCREENING

*PROPOSED FACILITIES ARE SUBJECT TO CHANGE

KEYMAP:

C.300 C.301 C.302 C.303
C.304 C.305 C.306 C.307
C.308 C.309 C.310 C.311
C.312 C.313 C.314 C.315
C.316 C.317 C.318
C.319 C.320 C.321 C.322 C.323
C.324 C.325 C.326 C.327 C.328
C.329 C.330 C.331 C.332 C.333 C.334 C.335
C.336 C.337 C.338 C.339 C.340 C.341 C.342 C.343 C.344
C.345 C.346 C.347 C.348 C.349 C.350 C.351 C.352 C.353
C.354 C.355 C.356 C.357 C.358 C.359 C.360 C.361 C.362 C.363
C.364 C.365 C.366 C.367 C.368 C.369 C.370 C.371 C.372

0' 150' 300' 450'

Westwood

Phone (608) 821-6600 8401 Greenway Blvd., Suite 400
Middleton, WI 53562
westwoodps.com

Westwood Professional Services, Inc.

PREPARED FOR:

AREVON

8800 N. Gainey Center Dr. Suite 250
Scottsdale, AZ 85258

REVISIONS:

#	DATE	COMMENT
G	08/25/2021	Preliminary Development Plan

Posey Solar Project

Posey County, Indiana

Site Plan

PRELIMINARY
NOT FOR CONSTRUCTION

DATE: 08/25/2021

SHEET: C.360

N:\2021\2286.00\Civil\Permitting\20212286_00-01.dwg, 8/25/2021 2:32 PM Samantha Maust

SEE SHEET C.351



SEE SHEET C.360

SEE SHEET C.362


SEE SHEET C.371

LEGEND:

- ACTIVE PARCEL BOUNDARY
- NON-PARTICIPATING PROPERTY LANDOWNER EXCEPTION AREA
- PARTICIPATING EASEMENT PROPERTIES
- EX. STRUCTURE SETBACK
- EX. NONPARTICIPATING RESIDENCE SETBACK
- EX. PARTICIPATING RESIDENCE SETBACK
- EX. SCHOOL SETBACK
- EX. CLOSED LANDFILL AREA
- EX. 10' INDEX CONTOUR
- EX. 2' INTERVAL CONTOUR
- EX. ¼ MILE PARCEL BUFFER
- EX. ROAD CENTERLINE
- EX. OVERHEAD POWER
- EX. UNDERGROUND OIL LINE
- EX. FIELD LOCATED UNDERGROUND OIL LINE
- EX. NATURAL GAS LINE
- EX. WATER LINE
- EX. COUNTY REGULATED DRAIN CENTERLINE
- EX. CROP LINE
- EX. EASEMENT LINE
- EX. GRAVEL EDGE LINE
- EX. RIGHT OF WAY
- EX. STRUCTURES
- EX. OIL WELL SETBACK
- EX. WATER WELL SETBACK
- EX. PUMP JACK/OIL WELL
- EX. FEMA FLOODPLAIN
- EX. WETLANDS
- EX. WATER EDGE LINES (FIELD DELINEATED)
- EX. COUNTY DRAIN SETBACK
- PROPOSED WETLAND SETBACK
- PROPOSED ACTIVE PARCEL SETBACK
- PROPOSED ACCESS ROAD
- PROPOSED SOLAR ARRAY
- PROPOSED INVERTER
- PROPOSED MV COLLECTION
- PROPOSED GEN-TIE ROUTE
- PROPOSED FENCE
- PROPOSED DRAINAGE CROSSINGS
- PROPOSED ENTRANCE CULVERT
- PROPOSED SCREENING

*PROPOSED FACILITIES ARE SUBJECT TO CHANGE

KEYMAP:

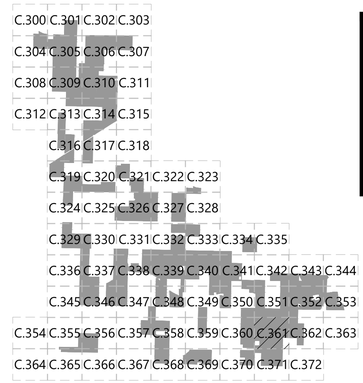

0' 150' 300' 450'

Westwood

Phone (608) 821-6600
8401 Greenway Blvd., Suite 400
Middleton, WI 53562
westwoodps.com

Westwood Professional Services, Inc.

PREPARED FOR:

AREVON

8800 N. Gainey Center Dr. Suite 250
Scottsdale, AZ 85258

REVISIONS:

#	DATE	COMMENT
G	08/25/2021	Preliminary Development Plan

Posey Solar Project

Posey County, Indiana

Site Plan

PRELIMINARY
NOT FOR CONSTRUCTION

DATE: 08/25/2021

SHEET: C.361

N:\0012286.00-Aerv\Permitting\0012286.00-01.dwg, 8/25/2021 2:34 PM, Samantha Maul

SEE SHEET C.352

PROPOSED 16' ACCESS ROAD (TYP.)

PROPOSED SOLAR ARRAY (TYP.)

PROPOSED UNDERGROUND COLLECTION (TYP.)

PROPOSED INVERTER LOCATION 63-D (TYP.)

PROPOSED INVERTER LOCATION 63-E (TYP.)

PROPOSED FENCE (TYP.)

SEE SHEET C.361

SEE SHEET C.363

SEE SHEET C.372

LEGEND:

- ACTIVE PARCEL BOUNDARY
- NON-PARTICIPATING PROPERTY LANDOWNER EXCEPTION AREA
- PARTICIPATING EASEMENT PROPERTIES
- EX. STRUCTURE SETBACK
- EX. NONPARTICIPATING RESIDENCE SETBACK
- EX. PARTICIPATING RESIDENCE SETBACK
- EX. SCHOOL SETBACK
- EX. CLOSED LANDFILL AREA
- EX. 10' INDEX CONTOUR
- EX. 2' INTERVAL CONTOUR
- EX. ¼ MILE PARCEL BUFFER
- EX. ROAD CENTERLINE
- EX. OVERHEAD POWER
- EX. UNDERGROUND OIL LINE
- EX. FIELD LOCATED UNDERGROUND OIL LINE
- EX. NATURAL GAS LINE
- EX. WATER LINE
- EX. COUNTY REGULATED DRAIN CENTERLINE
- EX. CROP LINE
- EX. EASEMENT LINE
- EX. GRAVEL EDGE LINE
- EX. RIGHT OF WAY
- EX. STRUCTURES
- EX. OIL WELL SETBACK
- EX. WATER WELL SETBACK
- EX. PUMP JACK/OIL WELL
- EX. FEMA FLOODPLAIN
- EX. WETLANDS
- EX. WATER EDGE LINES (FIELD DELINEATED)
- EX. COUNTY DRAIN SETBACK
- PROPOSED WETLAND SETBACK
- PROPOSED ACTIVE PARCEL SETBACK
- PROPOSED ACCESS ROAD
- PROPOSED SOLAR ARRAY
- PROPOSED INVERTER
- PROPOSED MV COLLECTION
- PROPOSED GEN-TIE ROUTE
- PROPOSED FENCE
- PROPOSED DRAINAGE CROSSINGS
- PROPOSED ENTRANCE CULVERT
- PROPOSED SCREENING

*PROPOSED FACILITIES ARE SUBJECT TO CHANGE

KEYMAP:

C.300 C.301 C.302 C.303
C.304 C.305 C.306 C.307
C.308 C.309 C.310 C.311
C.312 C.313 C.314 C.315
C.316 C.317 C.318
C.319 C.320 C.321 C.322 C.323
C.324 C.325 C.326 C.327 C.328
C.329 C.330 C.331 C.332 C.333 C.334 C.335
C.336 C.337 C.338 C.339 C.340 C.341 C.342 C.343 C.344
C.345 C.346 C.347 C.348 C.349 C.350 C.351 C.352 C.353
C.354 C.355 C.356 C.357 C.358 C.359 C.360 C.361 C.362 C.363
C.364 C.365 C.366 C.367 C.368 C.369 C.370 C.371 C.372

0' 150' 300' 450'

Westwood

Phone (608) 821-6600
8401 Greenway Blvd., Suite 400
Middleton, WI 53562
westwoodps.com

Westwood Professional Services, Inc.

PREPARED FOR:

AREVON

8800 N. Gainey Center Dr. Suite 250
Scottsdale, AZ 85258

REVISIONS:

#	DATE	COMMENT
G	08/25/2021	Preliminary Development Plan

Posey Solar Project

Posey County, Indiana

Site Plan

PRELIMINARY
NOT FOR CONSTRUCTION

DATE: 08/25/2021

SHEET: C.362

N:\0032286-05-Aurora\Permitting\0032286-SP-01.dwg, 8/25/2021 2:55 PM, Samantha Maust




LEGEND:

- ACTIVE PARCEL BOUNDARY
- NON-PARTICIPATING PROPERTY
- LANDOWNER EXCEPTION AREA
- PARTICIPATING EASEMENT PROPERTIES
- EX. STRUCTURE SETBACK
- EX. NONPARTICIPATING RESIDENCE SETBACK
- EX. PARTICIPATING RESIDENCE SETBACK
- EX. SCHOOL SETBACK
- EX. CLOSED LANDFILL AREA
- EX. 10' INDEX CONTOUR
- EX. 2' INTERVAL CONTOUR
- EX. $\frac{1}{4}$ MILE PARCEL BUFFER
- EX. ROAD CENTERLINE
- POH — EX. OVERHEAD POWER
- OIL — EX. UNDERGROUND OIL LINE
- OIL — EX. FIELD LOCATED UNDERGROUND OIL LINE
- GAS — EX. NATURAL GAS LINE
- WAT — EX. WATER LINE
- DT — EX. COUNTY REGULATED DRAIN CENTERLINE
- CROP — EX. CROP LINE
- EX. EASEMENT LINE
- EX. GRAVEL EDGE LINE
- EX. RIGHT OF WAY
- EX. STRUCTURES
- EX. OIL WELL SETBACK
- EX. WATER WELL SETBACK
- PJ / OW — EX. PUMP JACK/OIL WELL
- EX. FEMA FLOODPLAIN
- EX. WETLANDS
- EX. WATER EDGE LINES (FIELD DELINEATED)
- EX. COUNTY DRAIN SETBACK
- PROPOSED WETLAND SETBACK
- PROPOSED ACTIVE PARCEL SETBACK
- PROPOSED ACCESS ROAD
- PROPOSED SOLAR ARRAY
- PROPOSED INVERTER
- MV — PROPOSED MV COLLECTION
- P-POH — PROPOSED GEN-TIE ROUTE
- X — PROPOSED FENCE
- PROPOSED DRAINAGE CROSSINGS
- PROPOSED ENTRANCE CULVERT
- PROPOSED SCREENING

*PROPOSED FACILITIES ARE SUBJECT TO CHANGE

KEYMAP:

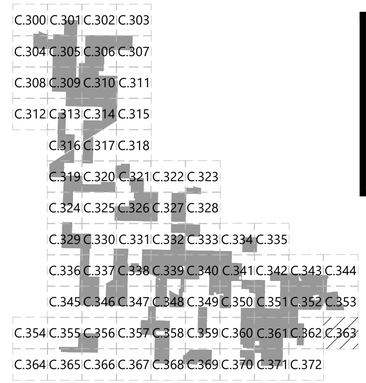

Westwood

Phone (608) 821-6600 8401 Greenway Blvd., Suite 400
Middleton, WI 53562
westwoodps.com

Westwood Professional Services, Inc.


PREPARED FOR:

AREVON

8800 N. Gainey Center Dr. Suite 250
Scottsdale, AZ 85258

REVISIONS:

#	DATE	COMMENT
G	08/25/2021	Preliminary Development Plan

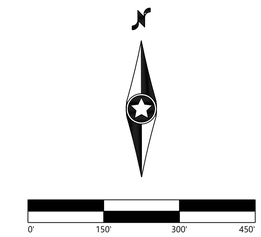

Posey Solar Project

Posey County, Indiana

Site Plan

PRELIMINARY
NOT FOR CONSTRUCTION

DATE: 08/25/2021

SHEET: C.363

N:\2021\286.00\Design\Permitting\021286.00.01.dwg, 8/25/2021 2:37 PM Samantha Maud

SEE SHEET C.354

WINIGER ROAD


SEE SHEET C.365

LEGEND:

- ACTIVE PARCEL BOUNDARY
- NON-PARTICIPATING PROPERTY
- LANDOWNER EXCEPTION AREA
- PARTICIPATING EASEMENT PROPERTIES
- EX. STRUCTURE SETBACK
- EX. NONPARTICIPATING RESIDENCE SETBACK
- EX. PARTICIPATING RESIDENCE SETBACK
- EX. SCHOOL SETBACK
- EX. CLOSED LANDFILL AREA
- EX. 10' INDEX CONTOUR
- EX. 2' INTERVAL CONTOUR
- EX. $\frac{1}{4}$ MILE PARCEL BUFFER
- EX. ROAD CENTERLINE
- POH — EX. OVERHEAD POWER
- OIL — EX. UNDERGROUND OIL LINE
- OIL — EX. FIELD LOCATED UNDERGROUND OIL LINE
- GAS — EX. NATURAL GAS LINE
- WAT — EX. WATER LINE
- DT — EX. COUNTY REGULATED DRAIN CENTERLINE
- CROP — EX. CROP LINE
- EX. EASEMENT LINE
- EX. GRAVEL EDGE LINE
- EX. RIGHT OF WAY
- EX. STRUCTURES
- EX. OIL WELL SETBACK
- EX. WATER WELL SETBACK
- PJ OW — EX. PUMP JACK/OIL WELL
- EX. FEMA FLOODPLAIN
- EX. WETLANDS
- EX. WATER EDGE LINES (FIELD DELINEATED)
- EX. COUNTY DRAIN SETBACK
- PROPOSED WETLAND SETBACK
- PROPOSED ACTIVE PARCEL SETBACK
- PROPOSED ACCESS ROAD
- PROPOSED SOLAR ARRAY
- PROPOSED INVERTER
- MV — PROPOSED MV COLLECTION
- P-POH — PROPOSED GEN-TIE ROUTE
- X — PROPOSED FENCE
- PROPOSED DRAINAGE CROSSINGS
- PROPOSED ENTRANCE CULVERT
- PROPOSED SCREENING

*PROPOSED FACILITIES ARE SUBJECT TO CHANGE

KEYMAP:

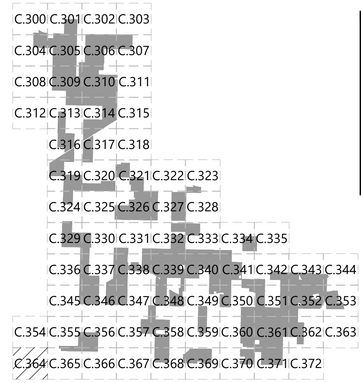

Westwood

Phone (608) 821-6600
8401 Greenway Blvd., Suite 400
Middleton, WI 53562
westwoodps.com

Westwood Professional Services, Inc.


PREPARED FOR:

AREVON

8800 N. Gainey Center Dr. Suite 250
Scottsdale, AZ 85258

REVISIONS:

#	DATE	COMMENT
G	08/25/2021	Preliminary Development Plan

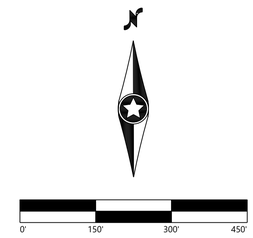

Posey Solar Project

Posey County, Indiana

Site Plan


PRELIMINARY
NOT FOR CONSTRUCTION

DATE: 08/25/2021

SHEET: C.364

N:\0027286.00\Arev\Permitting\0027286.00.01.dwg, 8/25/2021 2:37 PM, Samantha Maust

SEE SHEET C.355

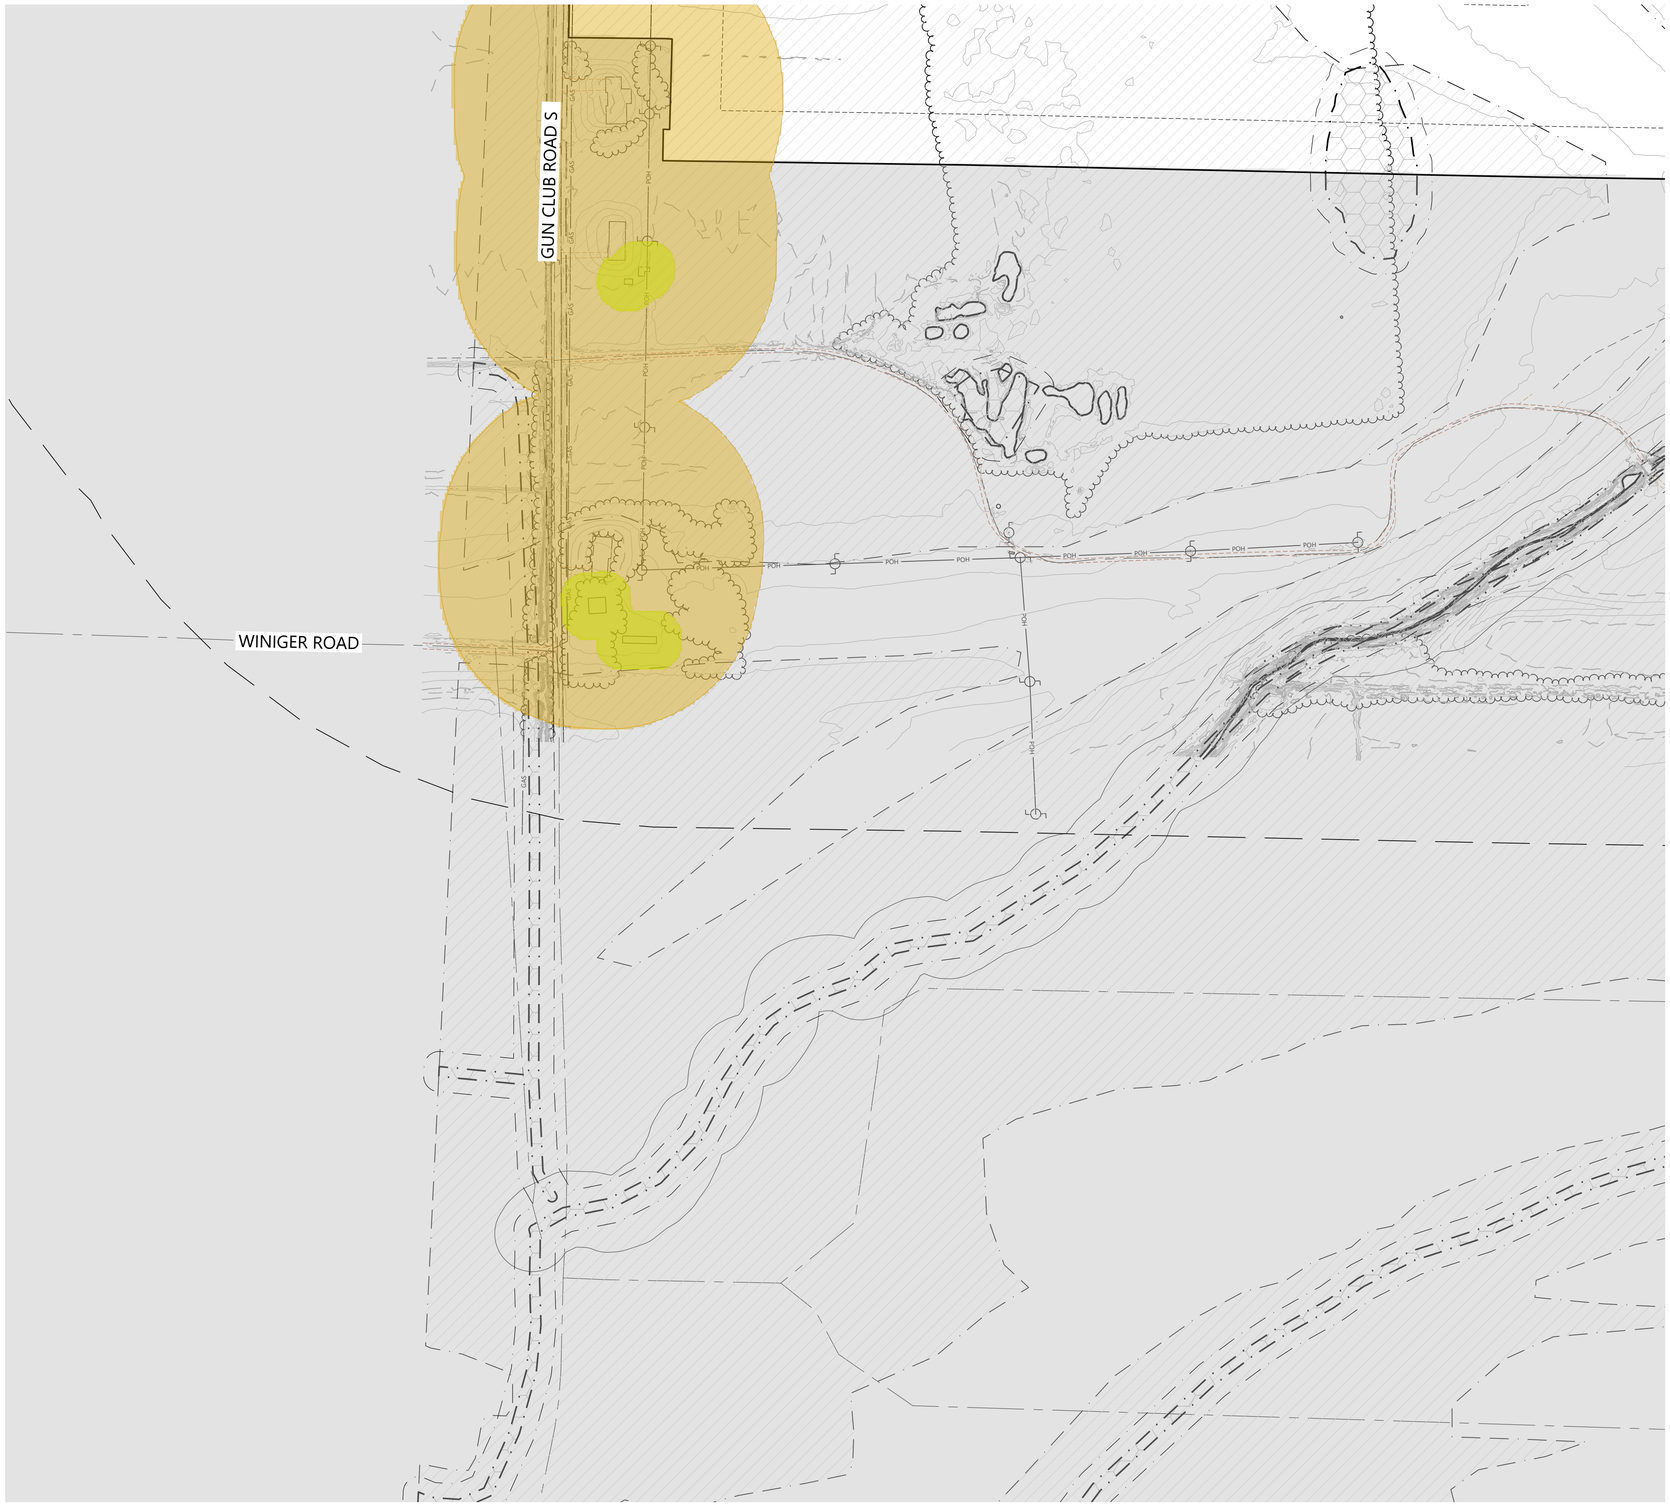

SEE SHEET C.364


SEE SHEET C.366

LEGEND:

- ACTIVE PARCEL BOUNDARY
- NON-PARTICIPATING PROPERTY
- LANDOWNER EXCEPTION AREA
- PARTICIPATING EASEMENT PROPERTIES
- EX. STRUCTURE SETBACK
- EX. NONPARTICIPATING RESIDENCE SETBACK
- EX. PARTICIPATING RESIDENCE SETBACK
- EX. SCHOOL SETBACK
- EX. CLOSED LANDFILL AREA
- EX. 10' INDEX CONTOUR
- EX. 2' INTERVAL CONTOUR
- EX. ¼ MILE PARCEL BUFFER
- EX. ROAD CENTERLINE
- POH — EX. OVERHEAD POWER
- OIL — EX. UNDERGROUND OIL LINE
- OIL — EX. FIELD LOCATED UNDERGROUND OIL LINE
- GAS — EX. NATURAL GAS LINE
- WAT — EX. WATER LINE
- DT — EX. COUNTY REGULATED DRAIN CENTERLINE
- CROP — EX. CROP LINE
- EX. EASEMENT LINE
- EX. GRAVEL EDGE LINE
- EX. RIGHT OF WAY
- EX. STRUCTURES
- EX. OIL WELL SETBACK
- EX. WATER WELL SETBACK
- PJ — EX. PUMP JACK/OIL WELL
- EX. FEMA FLOODPLAIN
- EX. WETLANDS
- EX. WATER EDGE LINES (FIELD DELINEATED)
- EX. COUNTY DRAIN SETBACK
- PROPOSED WETLAND SETBACK
- PROPOSED ACTIVE PARCEL SETBACK
- PROPOSED ACCESS ROAD
- PROPOSED SOLAR ARRAY
- PROPOSED INVERTER
- MV — PROPOSED MV COLLECTION
- P-POH — PROPOSED GEN-TIE ROUTE
- X — PROPOSED FENCE
- PROPOSED DRAINAGE CROSSINGS
- PROPOSED ENTRANCE CULVERT
- PROPOSED SCREENING

*PROPOSED FACILITIES ARE SUBJECT TO CHANGE

KEYMAP:

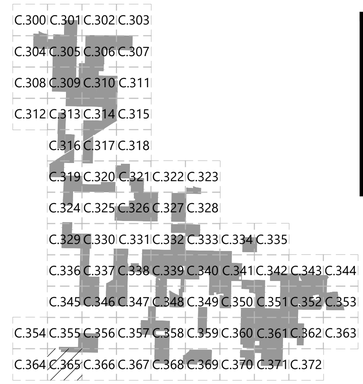

Westwood

Phone (608) 821-6600
8401 Greenway Blvd., Suite 400
Middleton, WI 53562
westwoodps.com

Westwood Professional Services, Inc.


PREPARED FOR:

AREVON

8800 N. Gainey Center Dr. Suite 250
Scottsdale, AZ 85258

REVISIONS:

#	DATE	COMMENT
G	08/25/2021	Preliminary Development Plan

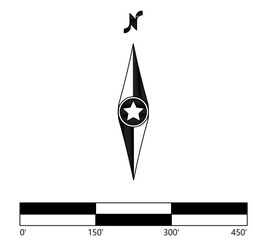

Posey Solar Project

Posey County, Indiana


Site Plan

PRELIMINARY
NOT FOR CONSTRUCTION

DATE: 08/25/2021

SHEET: C.365

M:\00273\06_Drawings\00273\06_GI-01.dwg, 8/25/2021 2:38 PM, Samantha Marvel

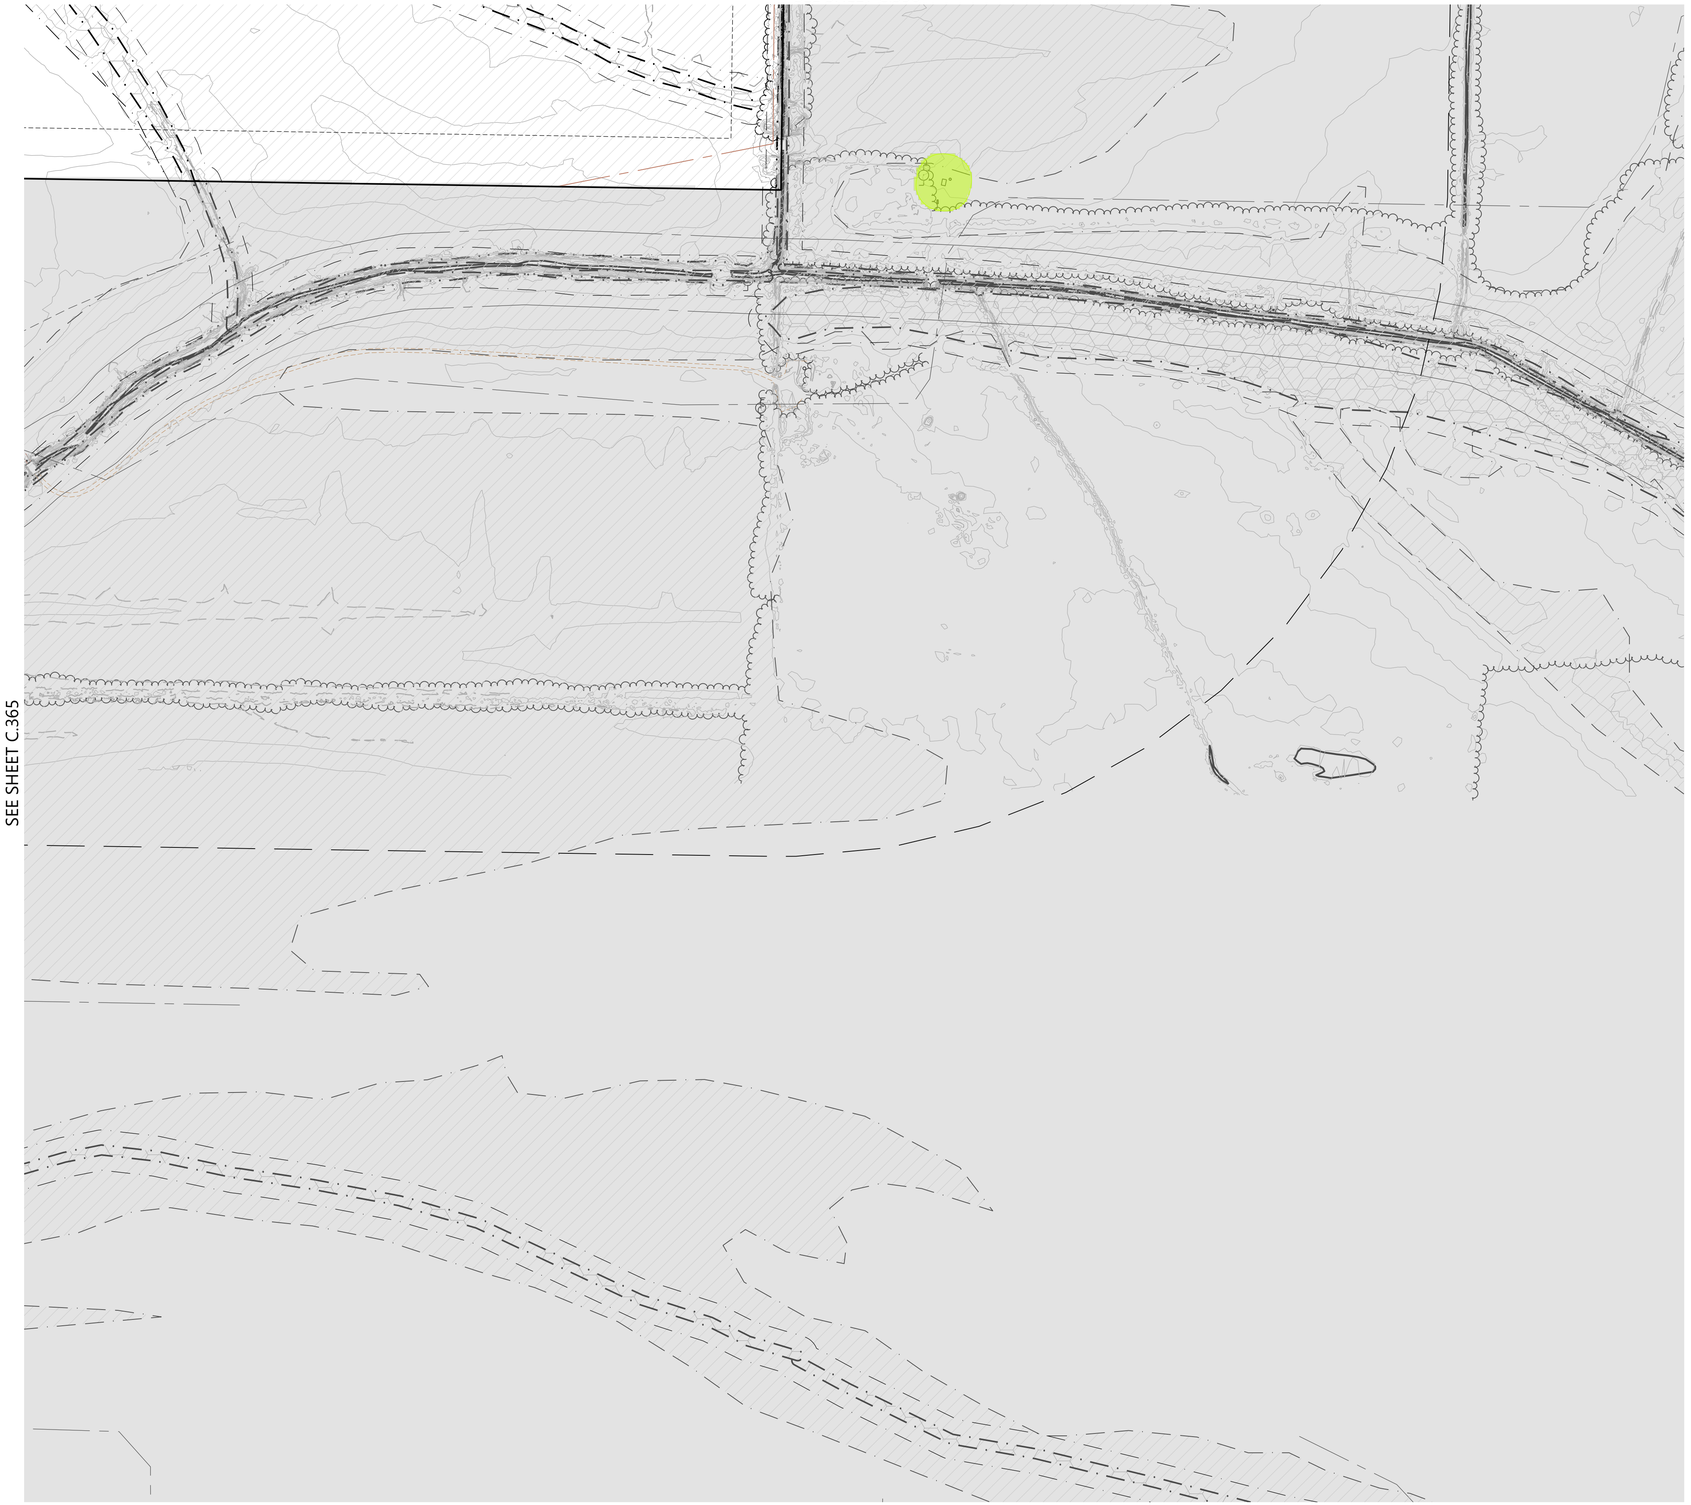


LEGEND:

- ACTIVE PARCEL BOUNDARY
- NON-PARTICIPATING PROPERTY
- LANDOWNER EXCEPTION AREA
- PARTICIPATING EASEMENT PROPERTIES
- EX. STRUCTURE SETBACK
- EX. NONPARTICIPATING RESIDENCE SETBACK
- EX. PARTICIPATING RESIDENCE SETBACK
- EX. SCHOOL SETBACK
- EX. CLOSED LANDFILL AREA
- EX. 10' INDEX CONTOUR
- EX. 2' INTERVAL CONTOUR
- EX. ¼ MILE PARCEL BUFFER
- EX. ROAD CENTERLINE
- EX. OVERHEAD POWER
- EX. UNDERGROUND OIL LINE
- EX. FIELD LOCATED UNDERGROUND OIL LINE
- EX. NATURAL GAS LINE
- EX. WATER LINE
- EX. COUNTY REGULATED DRAIN CENTERLINE
- EX. CROP LINE
- EX. EASEMENT LINE
- EX. GRAVEL EDGE LINE
- EX. RIGHT OF WAY
- EX. STRUCTURES
- EX. OIL WELL SETBACK
- EX. WATER WELL SETBACK
- EX. PUMP JACK/OIL WELL
- EX. FEMA FLOODPLAIN
- EX. WETLANDS
- EX. WATER EDGE LINES (FIELD DELINEATED)
- EX. COUNTY DRAIN SETBACK
- PROPOSED WETLAND SETBACK
- PROPOSED ACTIVE PARCEL SETBACK
- PROPOSED ACCESS ROAD
- PROPOSED SOLAR ARRAY
- PROPOSED INVERTER
- PROPOSED MV COLLECTION
- PROPOSED GEN-TIE ROUTE
- PROPOSED FENCE
- PROPOSED DRAINAGE CROSSINGS
- PROPOSED ENTRANCE CULVERT
- PROPOSED SCREENING

*PROPOSED FACILITIES ARE SUBJECT TO CHANGE

KEYMAP:

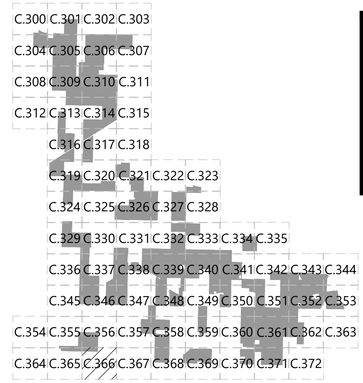

Westwood

Phone (608) 821-6600 8401 Greenway Blvd., Suite 400
Middleton, WI 53562
westwoodps.com

Westwood Professional Services, Inc.


PREPARED FOR:

AREVON

8800 N. Gainey Center Dr. Suite 250
Scottsdale, AZ 85258

REVISIONS:

#	DATE	COMMENT
G	08/25/2021	Preliminary Development Plan

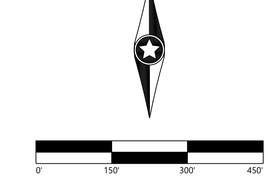

Posey Solar Project

Posey County, Indiana

Site Plan

PRELIMINARY
NOT FOR CONSTRUCTION

DATE: 08/25/2021

SHEET: C.366

N:\0027286.00\Data\Permitting\0027286.00.01.mxd 8/5/2021 2:39 PM Samantha Maust

SEE SHEET C.357



SEE SHEET C.366


SEE SHEET C.368

LEGEND:

- ACTIVE PARCEL BOUNDARY
- NON-PARTICIPATING PROPERTY
- LANDOWNER EXCEPTION AREA
- PARTICIPATING EASEMENT PROPERTIES
- EX. STRUCTURE SETBACK
- EX. NONPARTICIPATING RESIDENCE SETBACK
- EX. PARTICIPATING RESIDENCE SETBACK
- EX. SCHOOL SETBACK
- EX. CLOSED LANDFILL AREA
- EX. 10' INDEX CONTOUR
- EX. 2' INTERVAL CONTOUR
- EX. ¼ MILE PARCEL BUFFER
- EX. ROAD CENTERLINE
- POH — EX. OVERHEAD POWER
- OIL — EX. UNDERGROUND OIL LINE
- OIL — EX. FIELD LOCATED UNDERGROUND OIL LINE
- GAS — EX. NATURAL GAS LINE
- WAT — EX. WATER LINE
- DT — EX. COUNTY REGULATED DRAIN CENTERLINE
- CROP — EX. CROP LINE
- EX. EASEMENT LINE
- EX. GRAVEL EDGE LINE
- EX. RIGHT OF WAY
- EX. STRUCTURES
- EX. OIL WELL SETBACK
- EX. WATER WELL SETBACK
- PJ — OW — EX. PUMP JACK/OIL WELL
- EX. FEMA FLOODPLAIN
- EX. WETLANDS
- EX. WATER EDGE LINES (FIELD DELINEATED)
- EX. COUNTY DRAIN SETBACK
- PROPOSED WETLAND SETBACK
- PROPOSED ACTIVE PARCEL SETBACK
- PROPOSED ACCESS ROAD
- PROPOSED SOLAR ARRAY
- PROPOSED INVERTER
- MV — PROPOSED MV COLLECTION
- P-POH — PROPOSED GEN-TIE ROUTE
- X — PROPOSED FENCE
- PROPOSED DRAINAGE CROSSINGS
- PROPOSED ENTRANCE CULVERT
- PROPOSED SCREENING

*PROPOSED FACILITIES ARE SUBJECT TO CHANGE

KEYMAP:

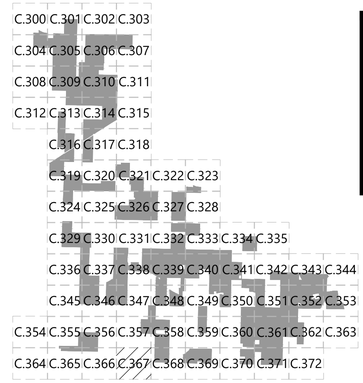

Westwood

Phone (608) 821-6600 8401 Greenway Blvd., Suite 400
Middleton, WI 53562
westwoodps.com

Westwood Professional Services, Inc.

PREPARED FOR:

AREVON

8800 N. Gainey Center Dr. Suite 250
Scottsdale, AZ 85258

REVISIONS:

#	DATE	COMMENT
G	08/25/2021	Preliminary Development Plan

0' 150' 300' 450'

Posey Solar Project

Posey County, Indiana


Site Plan

PRELIMINARY
NOT FOR CONSTRUCTION

DATE: 08/25/2021

SHEET: C.367

N:\00\72286.00-Aery\Permitting\00\72286.SP.01.dwg, 8/25/2021 3:40 PM, Samantha Maul

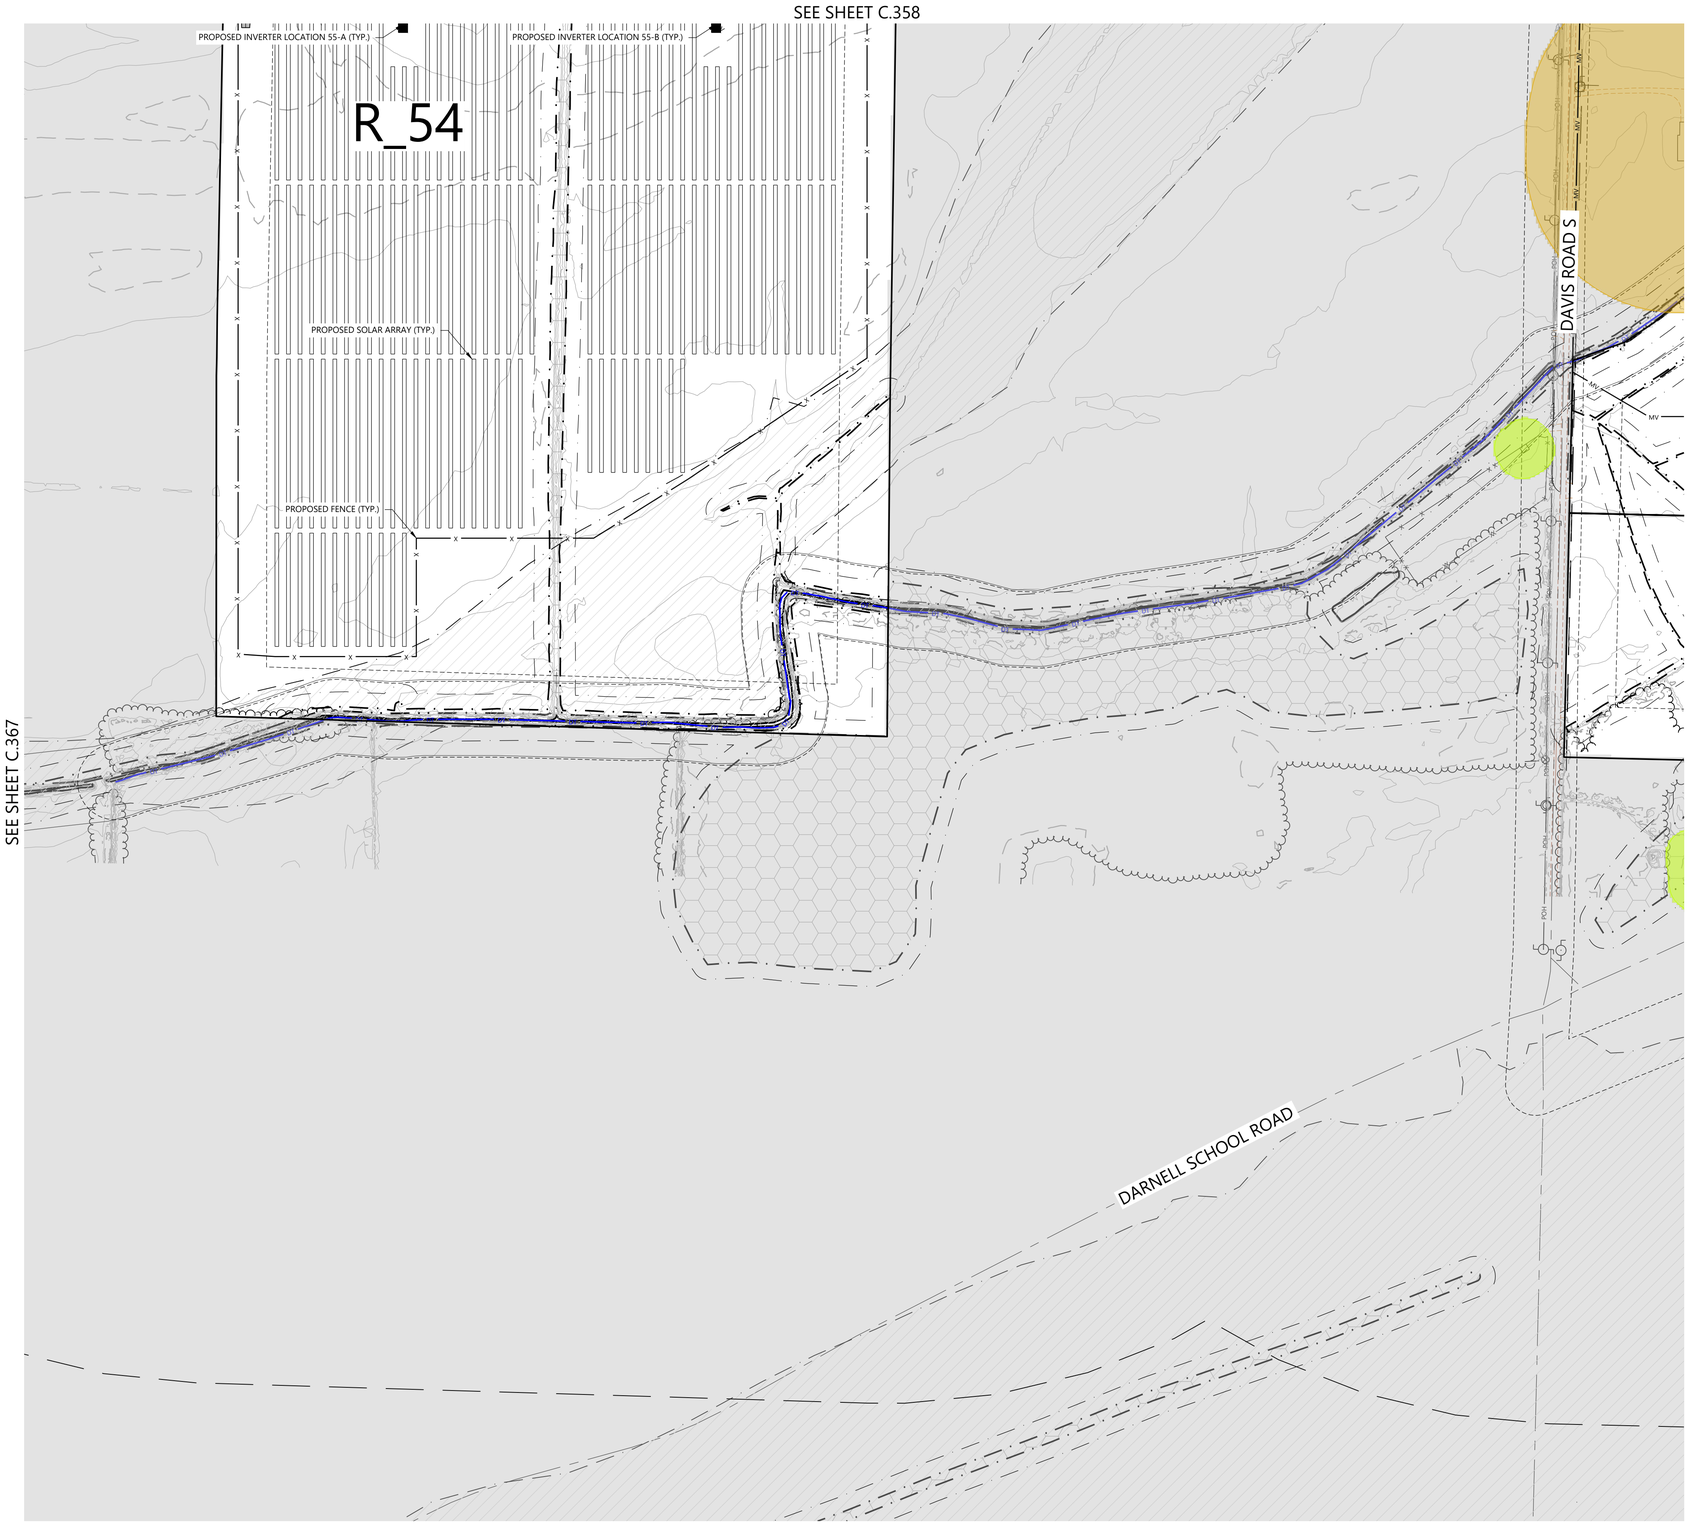

LEGEND:

- ACTIVE PARCEL BOUNDARY
- NON-PARTICIPATING PROPERTY
- LANDOWNER EXCEPTION AREA
- PARTICIPATING EASEMENT PROPERTIES
- EX. STRUCTURE SETBACK
- EX. NONPARTICIPATING RESIDENCE SETBACK
- EX. PARTICIPATING RESIDENCE SETBACK
- EX. SCHOOL SETBACK
- EX. CLOSED LANDFILL AREA
- EX. 10' INDEX CONTOUR
- EX. 2' INTERVAL CONTOUR
- EX. ¼ MILE PARCEL BUFFER
- EX. ROAD CENTERLINE
- EX. OVERHEAD POWER
- EX. UNDERGROUND OIL LINE
- EX. FIELD LOCATED UNDERGROUND OIL LINE
- EX. NATURAL GAS LINE
- EX. WATER LINE
- EX. COUNTY REGULATED DRAIN CENTERLINE
- EX. CROP LINE
- EX. EASEMENT LINE
- EX. GRAVEL EDGE LINE
- EX. RIGHT OF WAY
- EX. STRUCTURES
- EX. OIL WELL SETBACK
- EX. WATER WELL SETBACK
- EX. PUMP JACK/OIL WELL
- EX. FEMA FLOODPLAIN
- EX. WETLANDS
- EX. WATER EDGE LINES (FIELD DELINEATED)
- EX. COUNTY DRAIN SETBACK
- PROPOSED WETLAND SETBACK
- PROPOSED ACTIVE PARCEL SETBACK
- PROPOSED ACCESS ROAD
- PROPOSED SOLAR ARRAY
- PROPOSED INVERTER
- PROPOSED MV COLLECTION
- PROPOSED GEN-TIE ROUTE
- PROPOSED FENCE
- PROPOSED DRAINAGE CROSSINGS
- PROPOSED ENTRANCE CULVERT
- PROPOSED SCREENING

*PROPOSED FACILITIES ARE SUBJECT TO CHANGE

KEYMAP:

C.300 C.301 C.302 C.303
C.304 C.305 C.306 C.307
C.308 C.309 C.310 C.311
C.312 C.313 C.314 C.315
C.316 C.317 C.318
C.319 C.320 C.321 C.322 C.323
C.324 C.325 C.326 C.327 C.328
C.329 C.330 C.331 C.332 C.333 C.334 C.335
C.336 C.337 C.338 C.339 C.340 C.341 C.342 C.343 C.344
C.345 C.346 C.347 C.348 C.349 C.350 C.351 C.352 C.353
C.354 C.355 C.356 C.357 C.358 C.359 C.360 C.361 C.362 C.363
C.364 C.365 C.366 C.367 C.368 C.369 C.370 C.371 C.372

0' 150' 300' 450'

Westwood

Phone (608) 821-6600 8401 Greenway Blvd., Suite 400
Middleton, WI 53562
westwoodps.com

Westwood Professional Services, Inc.

PREPARED FOR:

AREVON

8800 N. Gainey Center Dr. Suite 250
Scottsdale, AZ 85258

REVISIONS:

#	DATE	COMMENT
G	08/25/2021	Preliminary Development Plan

Posey Solar Project

Posey County, Indiana

Site Plan


PRELIMINARY
NOT FOR CONSTRUCTION

DATE: 08/25/2021

SHEET: C.368

N:\0027286.00\Data\Planning\0027286.00.01.dwg, 8/25/2021 2:43 PM, Samantha Maust

SEE SHEET C.359

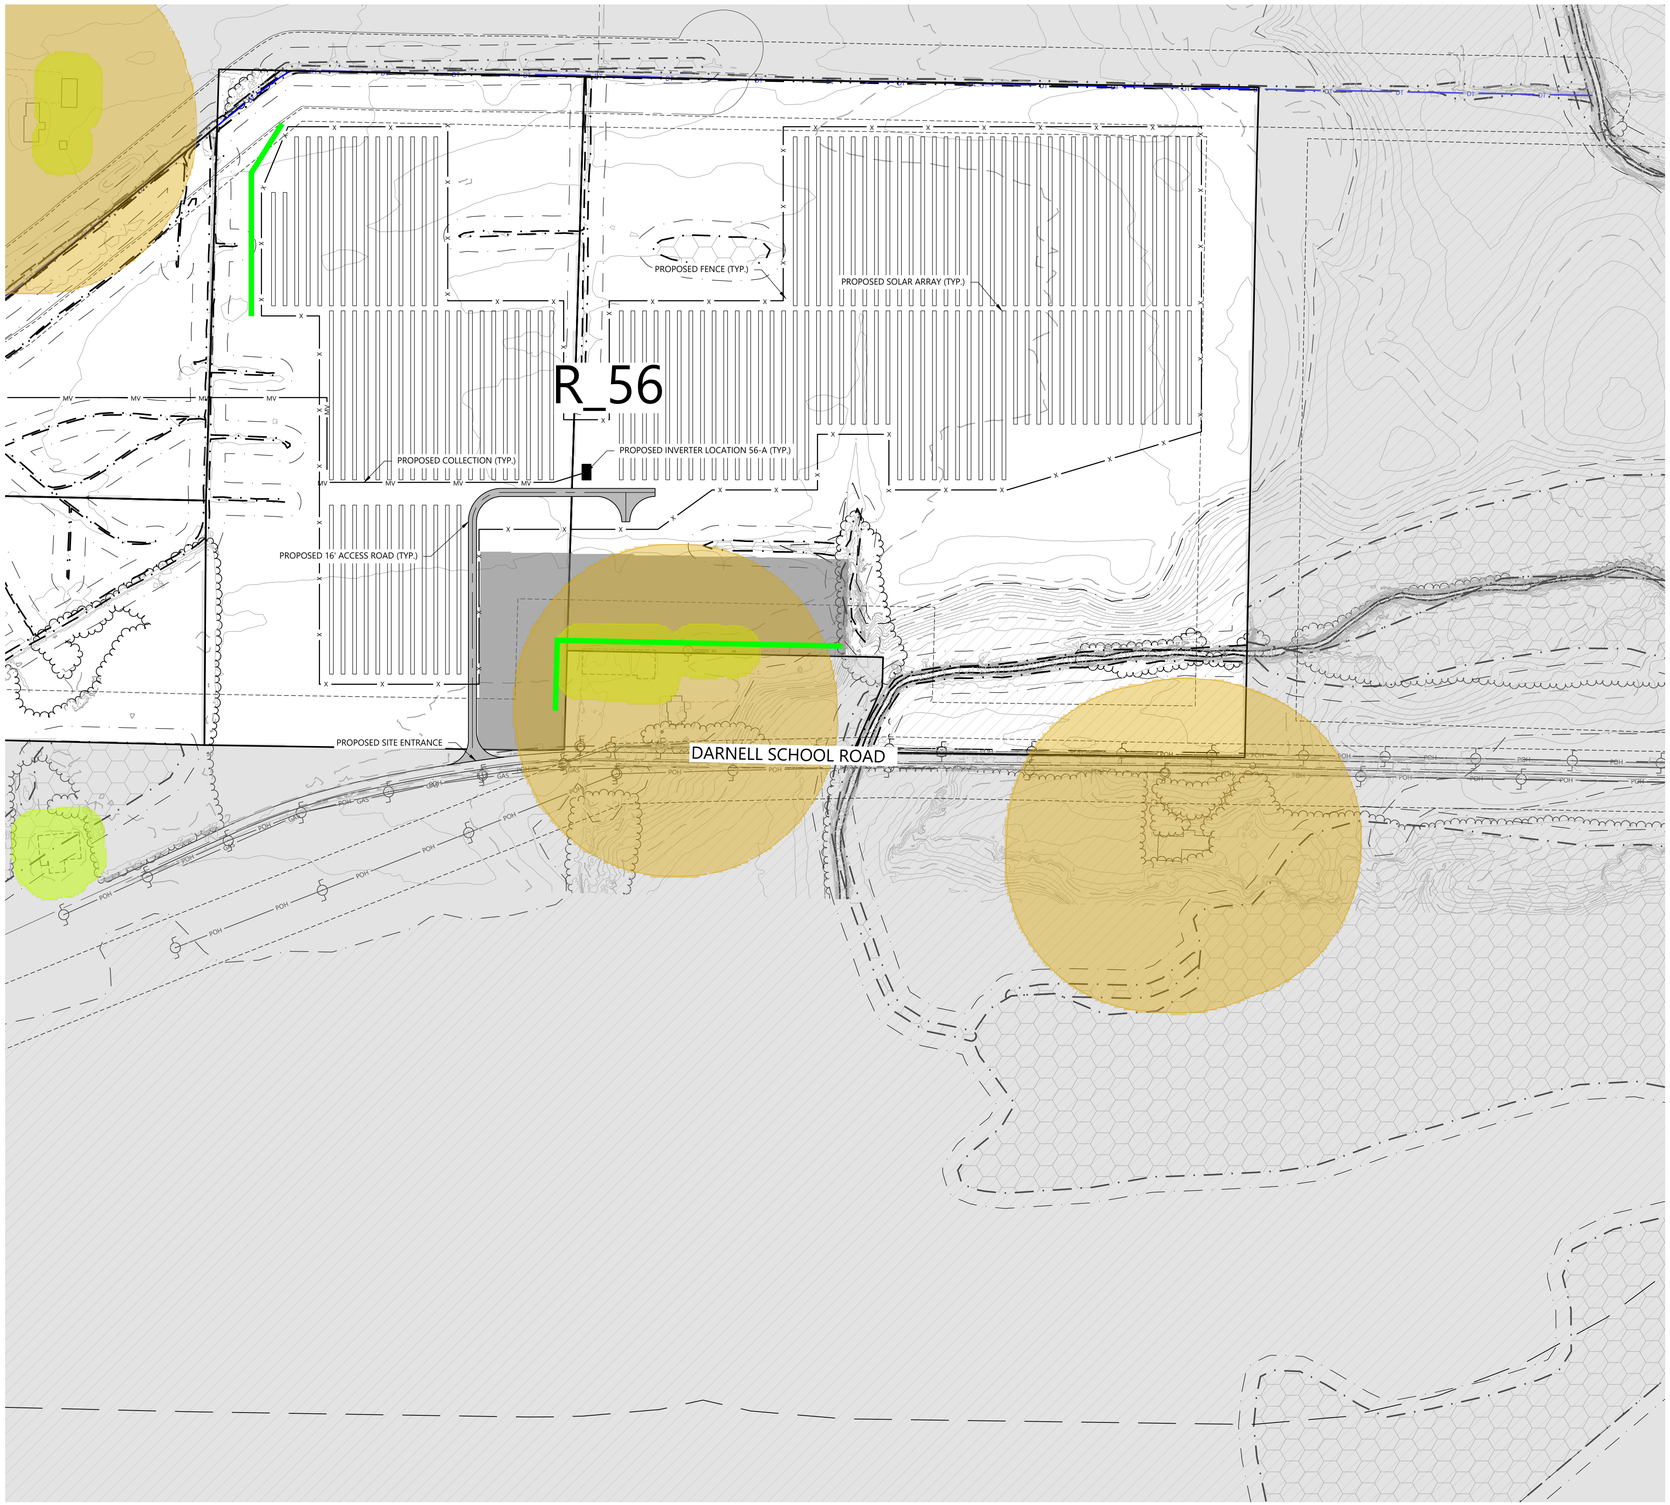

SEE SHEET C.368


SEE SHEET C.370

LEGEND:

- ACTIVE PARCEL BOUNDARY
- NON-PARTICIPATING PROPERTY
- LANDOWNER EXCEPTION AREA
- PARTICIPATING EASEMENT PROPERTIES
- EX. STRUCTURE SETBACK
- EX. NONPARTICIPATING RESIDENCE SETBACK
- EX. PARTICIPATING RESIDENCE SETBACK
- EX. SCHOOL SETBACK
- EX. CLOSED LANDFILL AREA
- EX. 10' INDEX CONTOUR
- EX. 2' INTERVAL CONTOUR
- EX. ¼ MILE PARCEL BUFFER
- EX. ROAD CENTERLINE
- EX. OVERHEAD POWER
- EX. UNDERGROUND OIL LINE
- EX. FIELD LOCATED UNDERGROUND OIL LINE
- EX. NATURAL GAS LINE
- EX. WATER LINE
- EX. COUNTY REGULATED DRAIN CENTERLINE
- EX. CROP LINE
- EX. EASEMENT LINE
- EX. GRAVEL EDGE LINE
- EX. RIGHT OF WAY
- EX. STRUCTURES
- EX. OIL WELL SETBACK
- EX. WATER WELL SETBACK
- EX. PUMP JACK/OIL WELL
- EX. FEMA FLOODPLAIN
- EX. WETLANDS
- EX. WATER EDGE LINES (FIELD DELINEATED)
- EX. COUNTY DRAIN SETBACK
- PROPOSED WETLAND SETBACK
- PROPOSED ACTIVE PARCEL SETBACK
- PROPOSED ACCESS ROAD
- PROPOSED SOLAR ARRAY
- PROPOSED INVERTER
- PROPOSED MV COLLECTION
- PROPOSED GEN-TIE ROUTE
- PROPOSED FENCE
- PROPOSED DRAINAGE CROSSINGS
- PROPOSED ENTRANCE CULVERT
- PROPOSED SCREENING

*PROPOSED FACILITIES ARE SUBJECT TO CHANGE

KEYMAP:

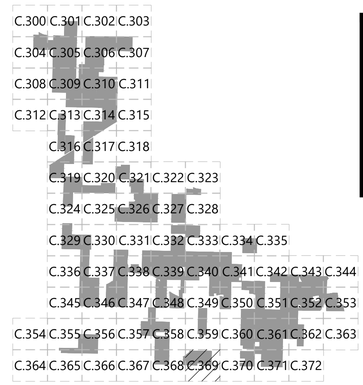

Westwood

Phone (608) 821-6600 8401 Greenway Blvd., Suite 400
Middleton, WI 53562
westwoodps.com

Westwood Professional Services, Inc.

PREPARED FOR:

AREVON

8800 N. Gainey Center Dr. Suite 250
Scottsdale, AZ 85258

REVISIONS:

#	DATE	COMMENT
G	08/25/2021	Preliminary Development Plan

0' 150' 300' 450'

Posey Solar Project

Posey County, Indiana

Site Plan


PRELIMINARY
NOT FOR CONSTRUCTION

DATE: 08/25/2021

SHEET: C.369

N:\002786.00\dwg\Permitting\002786_SP-01.dwg 8/25/2021 2:47 PM Samantha Marvel

SEE SHEET C.360

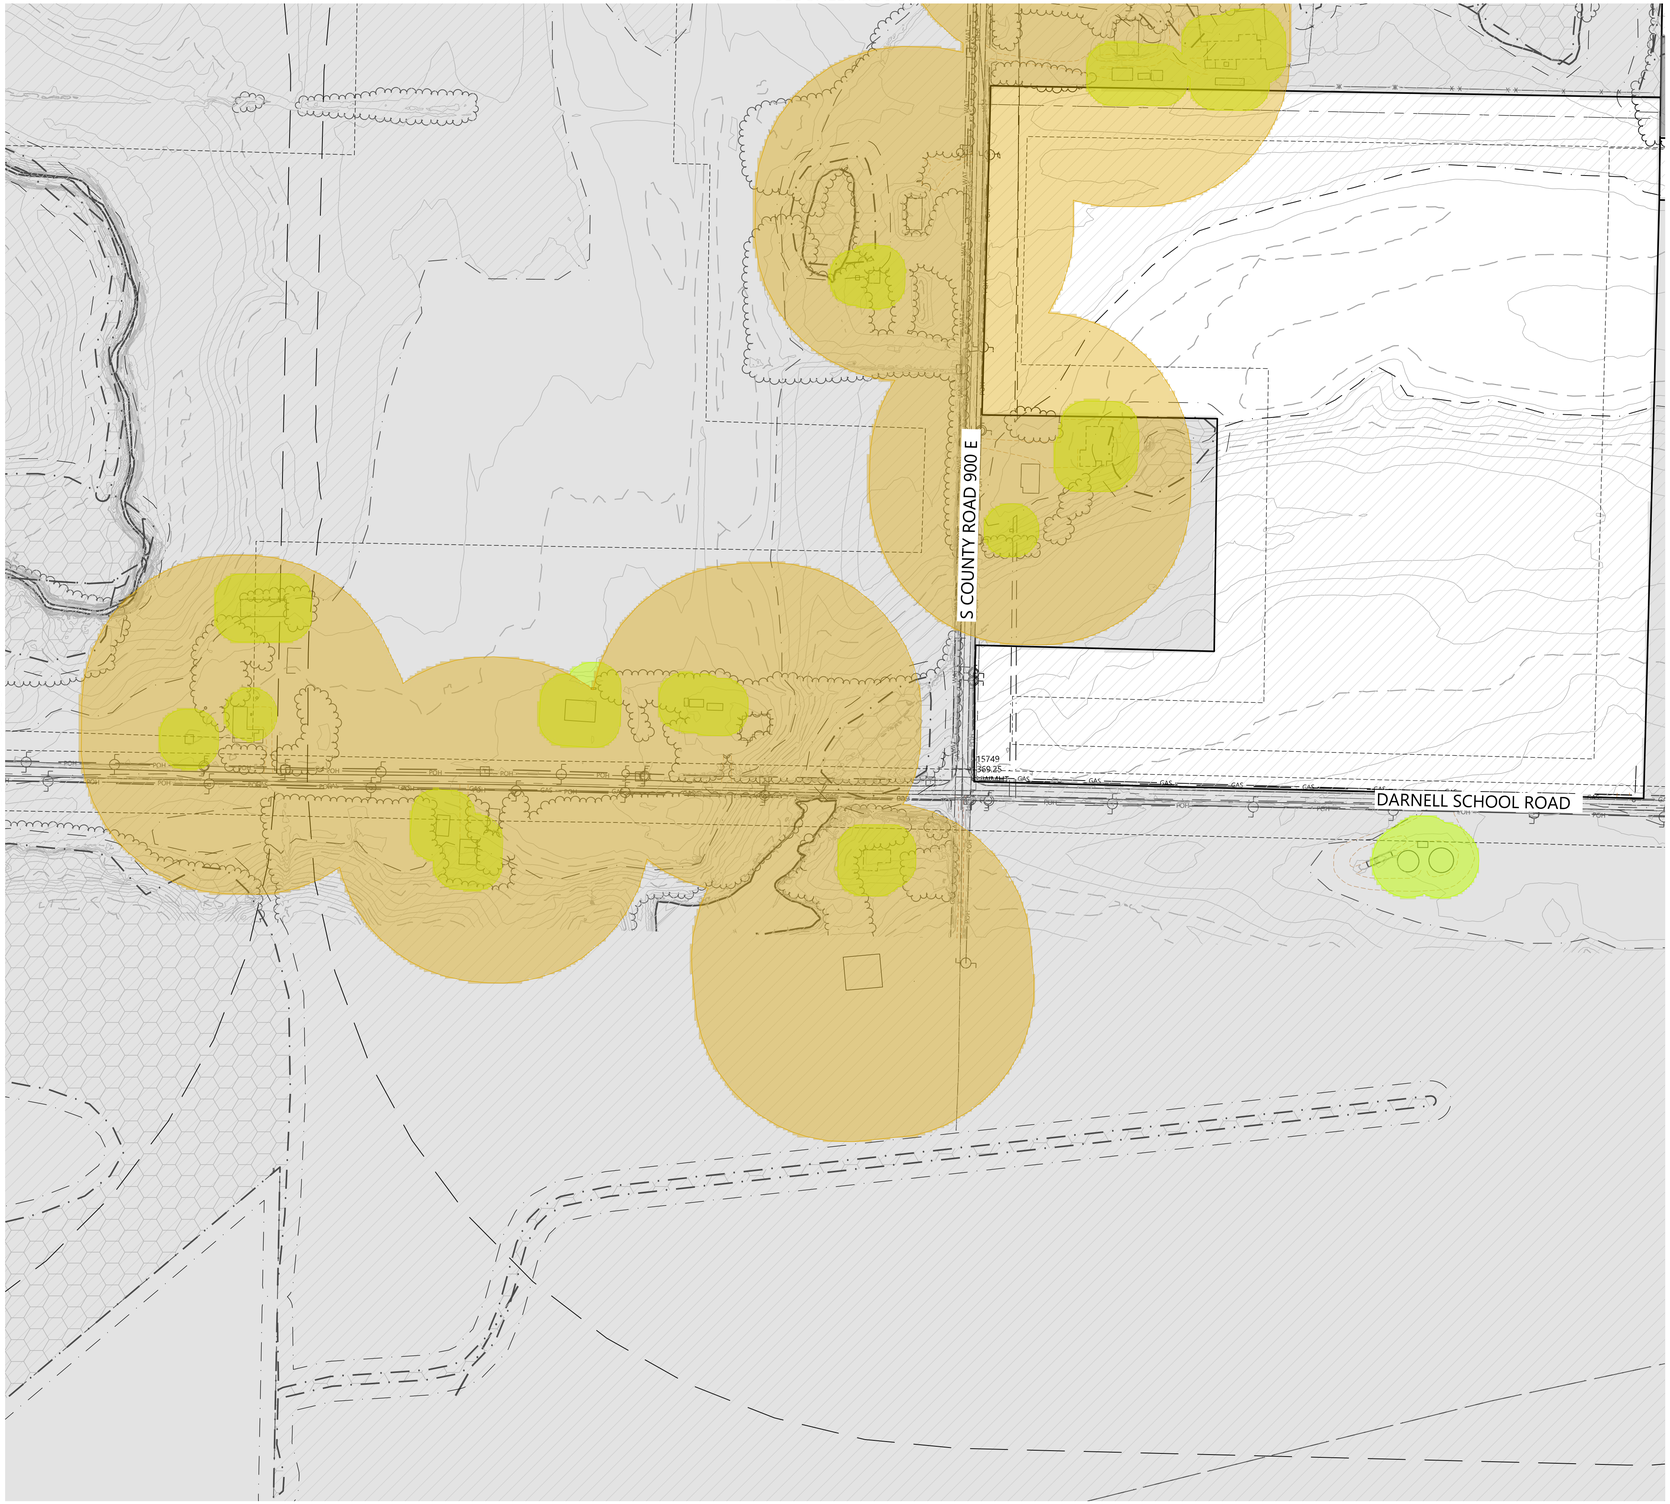


LEGEND:

- ACTIVE PARCEL BOUNDARY
- NON-PARTICIPATING PROPERTY
- LANDOWNER EXCEPTION AREA
- PARTICIPATING EASEMENT PROPERTIES
- EX. STRUCTURE SETBACK
- EX. NONPARTICIPATING RESIDENCE SETBACK
- EX. PARTICIPATING RESIDENCE SETBACK
- EX. SCHOOL SETBACK
- EX. CLOSED LANDFILL AREA
- EX. 10' INDEX CONTOUR
- EX. 2' INTERVAL CONTOUR
- EX. ¼ MILE PARCEL BUFFER
- EX. ROAD CENTERLINE
- EX. OVERHEAD POWER
- EX. UNDERGROUND OIL LINE
- EX. FIELD LOCATED UNDERGROUND OIL LINE
- EX. NATURAL GAS LINE
- EX. WATER LINE
- EX. COUNTY REGULATED DRAIN CENTERLINE
- EX. CROP LINE
- EX. EASEMENT LINE
- EX. GRAVEL EDGE LINE
- EX. RIGHT OF WAY
- EX. STRUCTURES
- EX. OIL WELL SETBACK
- EX. WATER WELL SETBACK
- EX. PUMP JACK/OIL WELL
- EX. FEMA FLOODPLAIN
- EX. WETLANDS
- EX. WATER EDGE LINES (FIELD DELINEATED)
- EX. COUNTY DRAIN SETBACK
- PROPOSED WETLAND SETBACK
- PROPOSED ACTIVE PARCEL SETBACK
- PROPOSED ACCESS ROAD
- PROPOSED SOLAR ARRAY
- PROPOSED INVERTER
- PROPOSED MV COLLECTION
- PROPOSED GEN-TIE ROUTE
- PROPOSED FENCE
- PROPOSED DRAINAGE CROSSINGS
- PROPOSED ENTRANCE CULVERT
- PROPOSED SCREENING

*PROPOSED FACILITIES ARE SUBJECT TO CHANGE

KEYMAP:

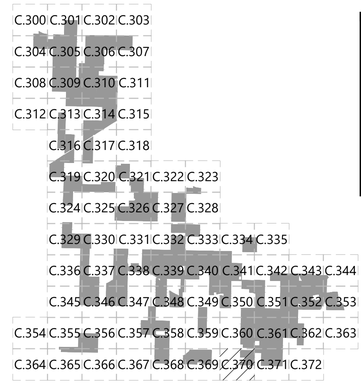

Westwood

Phone (608) 821-6600 8401 Greenway Blvd., Suite 400
Middleton, WI 53562
westwoodps.com

Westwood Professional Services, Inc.

PREPARED FOR:

AREVON

8800 N. Gainey Center Dr. Suite 250
Scottsdale, AZ 85258

REVISIONS:

#	DATE	COMMENT
G	08/25/2021	Preliminary Development Plan

0' 150' 300' 450'

Posey Solar Project

Posey County, Indiana

Site Plan


PRELIMINARY
NOT FOR CONSTRUCTION

DATE: 08/25/2021

SHEET: C.370

N:\007286-00\Acad\Permitting\007286-SP-01.dwg, 8/25/2021 2:44 PM, Samantha.Maul

SEE SHEET C.361

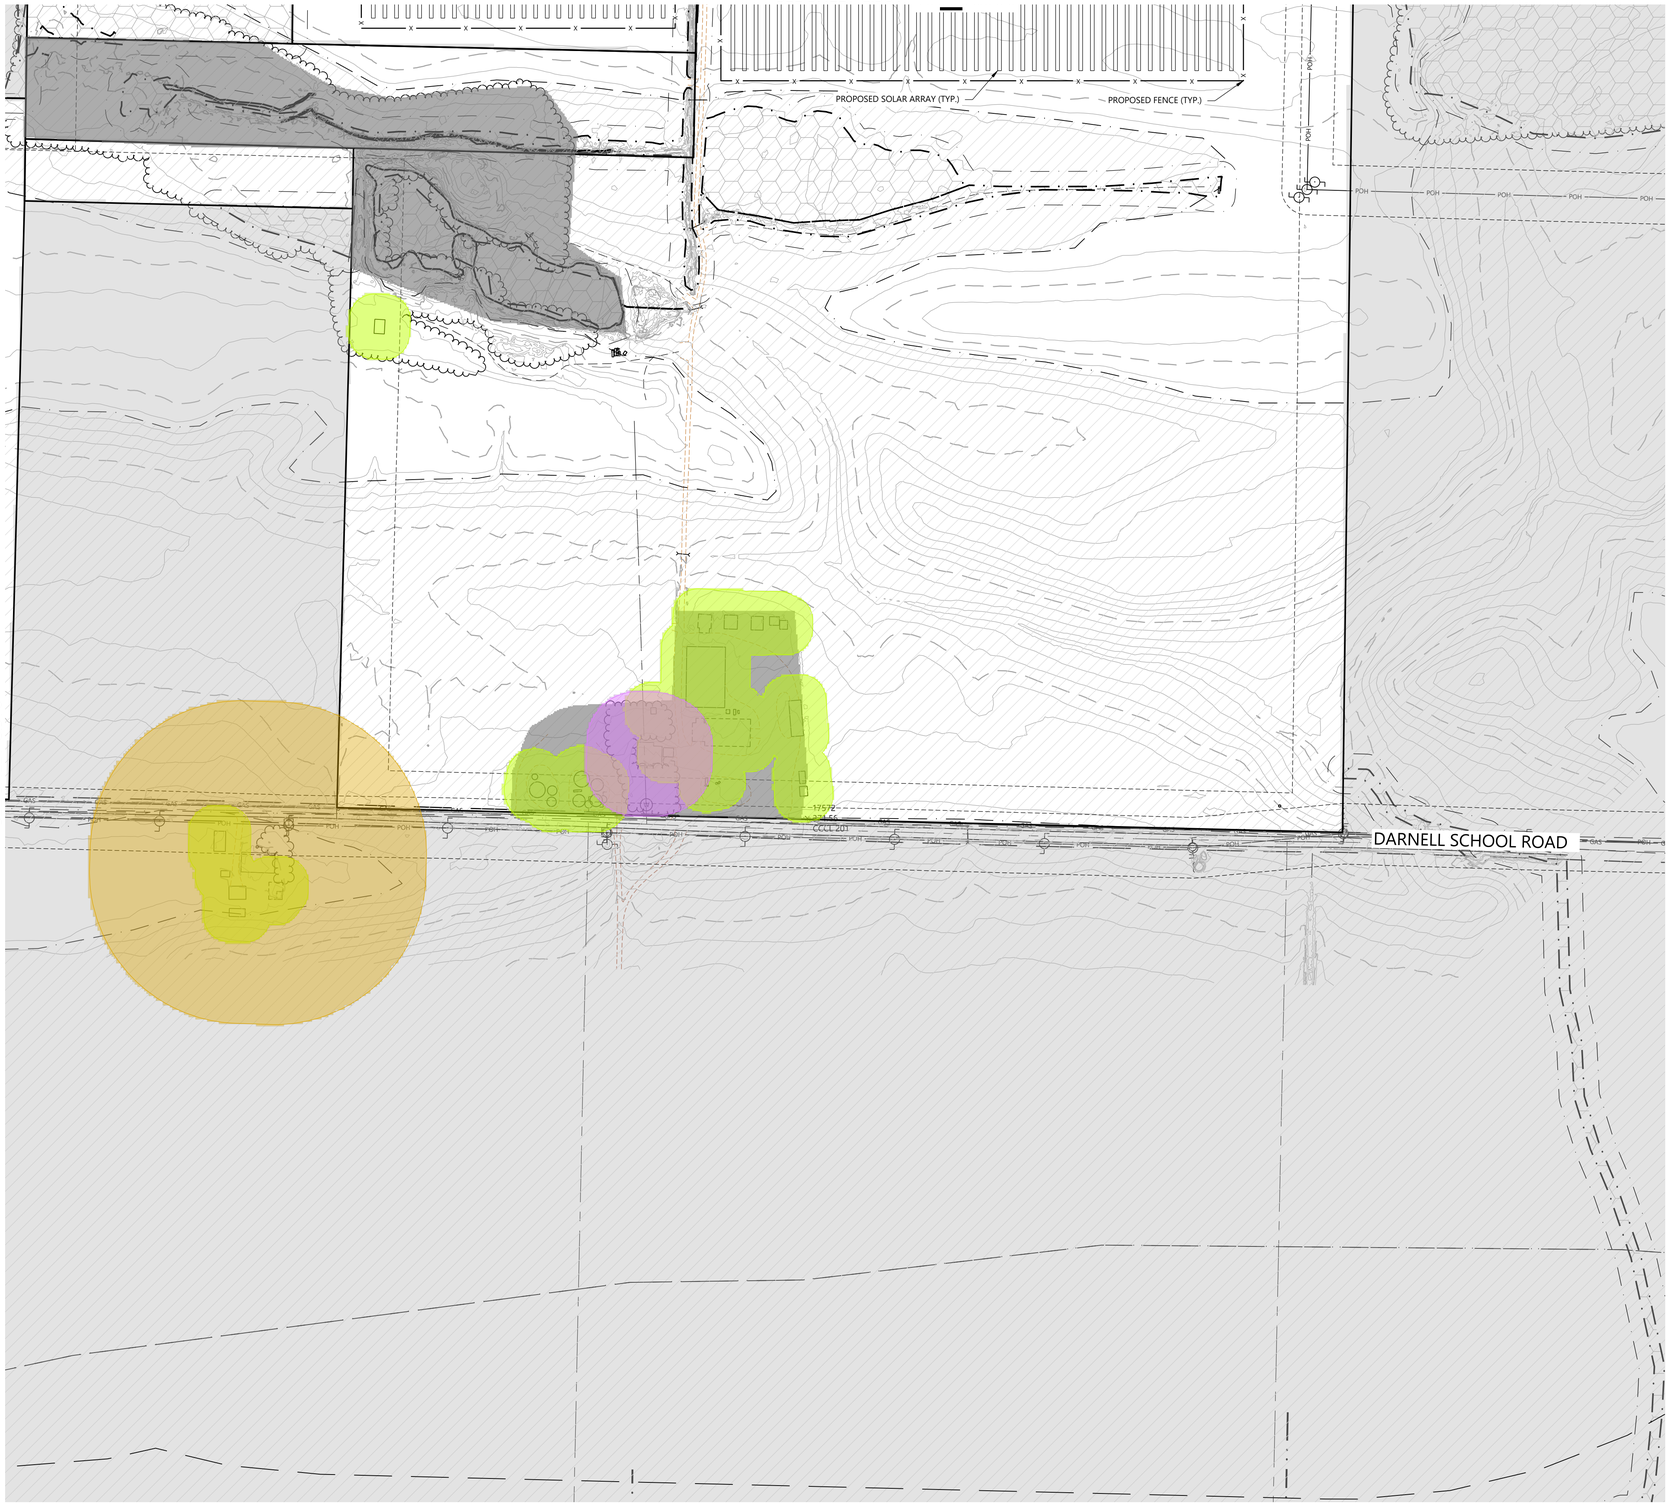

LEGEND:

- ACTIVE PARCEL BOUNDARY
- NON-PARTICIPATING PROPERTY
- LANDOWNER EXCEPTION AREA
- PARTICIPATING EASEMENT PROPERTIES
- EX. STRUCTURE SETBACK
- EX. NONPARTICIPATING RESIDENCE SETBACK
- EX. PARTICIPATING RESIDENCE SETBACK
- EX. SCHOOL SETBACK
- EX. CLOSED LANDFILL AREA
- EX. 10' INDEX CONTOUR
- EX. 2' INTERVAL CONTOUR
- EX. ¼ MILE PARCEL BUFFER
- EX. ROAD CENTERLINE
- EX. OVERHEAD POWER
- EX. UNDERGROUND OIL LINE
- EX. FIELD LOCATED UNDERGROUND OIL LINE
- EX. NATURAL GAS LINE
- EX. WATER LINE
- EX. COUNTY REGULATED DRAIN CENTERLINE
- EX. CROP LINE
- EX. EASEMENT LINE
- EX. GRAVEL EDGE LINE
- EX. RIGHT OF WAY
- EX. STRUCTURES
- EX. OIL WELL SETBACK
- EX. WATER WELL SETBACK
- EX. PUMP JACK/OIL WELL
- EX. FEMA FLOODPLAIN
- EX. WETLANDS
- EX. WATER EDGE LINES (FIELD DELINEATED)
- EX. COUNTY DRAIN SETBACK
- PROPOSED WETLAND SETBACK
- PROPOSED ACTIVE PARCEL SETBACK
- PROPOSED ACCESS ROAD
- PROPOSED SOLAR ARRAY
- PROPOSED INVERTER
- PROPOSED MV COLLECTION
- PROPOSED GEN-TIE ROUTE
- PROPOSED FENCE
- PROPOSED DRAINAGE CROSSINGS
- PROPOSED ENTRANCE CULVERT
- PROPOSED SCREENING

*PROPOSED FACILITIES ARE SUBJECT TO CHANGE

KEYMAP:

C.300 C.301 C.302 C.303
C.304 C.305 C.306 C.307
C.308 C.309 C.310 C.311
C.312 C.313 C.314 C.315
C.316 C.317 C.318
C.319 C.320 C.321 C.322 C.323
C.324 C.325 C.326 C.327 C.328
C.329 C.330 C.331 C.332 C.333 C.334 C.335
C.336 C.337 C.338 C.339 C.340 C.341 C.342 C.343 C.344
C.345 C.346 C.347 C.348 C.349 C.350 C.351 C.352 C.353
C.354 C.355 C.356 C.357 C.358 C.359 C.360 C.361 C.362 C.363
C.364 C.365 C.366 C.367 C.368 C.369 C.370 C.371 C.372

0' 150' 300' 450'

Westwood

Phone (608) 821-6600
8401 Greenway Blvd., Suite 400
Middleton, WI 53562
westwoodps.com

Westwood Professional Services, Inc.

PREPARED FOR:

AREVON

8800 N. Gainey Center Dr. Suite 250
Scottsdale, AZ 85258

REVISIONS:

#	DATE	COMMENT
G	08/25/2021	Preliminary Development Plan

Posey Solar Project

Posey County, Indiana

Site Plan

PRELIMINARY
NOT FOR CONSTRUCTION

DATE: 08/25/2021

SHEET: C.371

N:\0027286.00\Arev\Permitting\0027286.00.01.dwg, 8/25/2021 2:45 PM, Samantha Mouel

SEE SHEET C.362



SEE SHEET C.371

LEGEND:

- ACTIVE PARCEL BOUNDARY
- NON-PARTICIPATING PROPERTY
- LANDOWNER EXCEPTION AREA
- PARTICIPATING EASEMENT PROPERTIES
- EX. STRUCTURE SETBACK
- EX. NONPARTICIPATING RESIDENCE SETBACK
- EX. PARTICIPATING RESIDENCE SETBACK
- EX. SCHOOL SETBACK
- EX. CLOSED LANDFILL AREA
- EX. 10' INDEX CONTOUR
- EX. 2' INTERVAL CONTOUR
- EX. ¼ MILE PARCEL BUFFER
- EX. ROAD CENTERLINE
- EX. OVERHEAD POWER
- EX. UNDERGROUND OIL LINE
- EX. FIELD LOCATED UNDERGROUND OIL LINE
- EX. NATURAL GAS LINE
- EX. WATER LINE
- EX. COUNTY REGULATED DRAIN CENTERLINE
- EX. CROP LINE
- EX. EASEMENT LINE
- EX. GRAVEL EDGE LINE
- EX. RIGHT OF WAY
- EX. STRUCTURES
- EX. OIL WELL SETBACK
- EX. WATER WELL SETBACK
- EX. PUMP JACK/OIL WELL
- EX. FEMA FLOODPLAIN
- EX. WETLANDS
- EX. WATER EDGE LINES (FIELD DELINEATED)
- EX. COUNTY DRAIN SETBACK
- PROPOSED WETLAND SETBACK
- PROPOSED ACTIVE PARCEL SETBACK
- PROPOSED ACCESS ROAD
- PROPOSED SOLAR ARRAY
- PROPOSED INVERTER
- PROPOSED MV COLLECTION
- PROPOSED GEN-TIE ROUTE
- PROPOSED FENCE
- PROPOSED DRAINAGE CROSSINGS
- PROPOSED ENTRANCE CULVERT
- PROPOSED SCREENING

*PROPOSED FACILITIES ARE SUBJECT TO CHANGE

KEYMAP:

C.300 C.301 C.302 C.303
C.304 C.305 C.306 C.307
C.308 C.309 C.310 C.311
C.312 C.313 C.314 C.315
C.316 C.317 C.318
C.319 C.320 C.321 C.322 C.323
C.324 C.325 C.326 C.327 C.328
C.329 C.330 C.331 C.332 C.333 C.334 C.335
C.336 C.337 C.338 C.339 C.340 C.341 C.342 C.343 C.344
C.345 C.346 C.347 C.348 C.349 C.350 C.351 C.352 C.353
C.354 C.355 C.356 C.357 C.358 C.359 C.360 C.361 C.362 C.363
C.364 C.365 C.366 C.367 C.368 C.369 C.370 C.371 C.372

0' 150' 300' 450'

Westwood

Phone (608) 821-6600 8401 Greenway Blvd., Suite 400
Middleton, WI 53562
westwoodps.com

Westwood Professional Services, Inc.

PREPARED FOR:

AREVON

8800 N. Gainey Center Dr. Suite 250
Scottsdale, AZ 85258

REVISIONS:

#	DATE	COMMENT
G	08/25/2021	Preliminary Development Plan

Posey Solar Project

Posey County, Indiana


Site Plan

PRELIMINARY
NOT FOR CONSTRUCTION

DATE: 08/25/2021

SHEET: C.372


N:\007236-05-Aev\Permitting\007236-SP-01.dwg, 8/25/2021 1:42 PM, Samantha Maisel

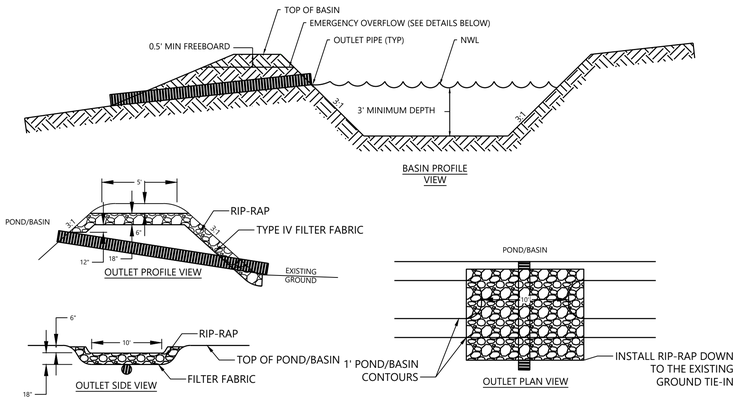

NOTES:
1. OUTLET PIPE SHALL BE CORRUGATED PE SMOOTH INTERIOR PIPE MITERED TO CONFORM TO FILL
2. SEE PLAN SHEET FOR OUTLET ELEVATION AND STORAGE REQUIREMENT


Westwood	WET SEDIMENTATION BASIN & LIVE STORAGE BERM (NOT TO SCALE)	GD06

NOTES:
1. FIBER ROLLS SHALL BE INSTALLED PRIOR TO UPSLOPE DISTURBANCE ACTIVITIES COMMENCE.
2. FIBER ROLLS SHALL BE PREFABRICATED AND MADE FROM WEED FREE RICE STRAW, FLAX, OR A SIMILAR AGRICULTURAL MATERIAL BOUND INTO A TIGHT TUBULAR ROLL BY NETTING. USE A 6" OR 12" DIA. ROLL.
3. TRENCHES SHALL BE CREATED ALONG THE SLOPE OF THE PERIMETER. THE TRENCH DEPTH SHOULD BE 1/4 TO 1/3 OF THE THICKNESS OF THE ROLL, AND THE WIDTH SHOULD EQUAL THE ROLL DIAMETER, IN ORDER TO PROVIDE AREA TO BACKFILL THE TRENCH.
4. STAKE FIBER ROLLS INTO THE TRENCH. DRIVE STAKES AT THE END OF EACH FIBER ROLL AND SPACED 4 FEET MAXIMUM ON CENTER. USE WOOD STAKES WITH NOMINAL CLASSIFICATION OF 0.75 IN BY 0.75 IN. AND A MINIMUM LENGTH OF 24 IN.
5. ROLLS SHALL BE INSTALLED PERPENDICULAR TO WATER MOVEMENT, AND PARALLEL TO THE SLOPE CONTOUR.
6. TURN THE ENDS OF THE FIBER ROLLS UP SLOPE TO PREVENT RUNOFF FROM GOING AROUND THE ROLL. THE UPSLOPE POINT SHOULD BE A MINIMUM 6" HIGHER IN ELEVATION THAN THE LOW POINT.
7. IF MORE THAN ONE FIBER ROLL IS PLACED IN A ROW, THE ROLLS SHOULD BE OVERLAPPED A MINIMUM OF 6 INCHES, NOT ABUTTED.
8. FIBER ROLLS ENCASED WITH PLASTIC NETTING ARE USED FOR A TEMPORARY APPLICATION ONLY AND SHOULD BE REMOVED FOLLOWING STABILIZATION. FIBER ROLLS USED IN A PERMANENT APPLICATION SHALL BE ENCASED WITH A BIODEGRADABLE MATERIAL AND MAY BE LEFT IN.
9. TEMPORARY INSTALLATIONS SHOULD ONLY BE REMOVED WHEN UP GRADIENT AREAS ARE STABILIZED PER GENERAL PERMIT REQUIREMENTS, AND/OR POLLUTANT SOURCES NO LONGER PRESENT A HAZARD. BUT, THEY SHOULD ALSO BE REMOVED BEFORE VEGETATION BECOMES TOO MATURE SO THAT THE REMOVAL PROCESS DOES NOT DISTURB MORE SOIL AND VEGETATION THAN IS NECESSARY
10. FIBER ROLLS MUST BE INSPECTED IN ACCORDANCE WITH GENERAL PERMIT REQUIREMENTS FOR THE ASSOCIATED PROJECT TYPE AND RISK LEVEL. IT IS RECOMMENDED THAT AT A MINIMUM, THE BMPS BE INSPECTED WEEKLY, PRIOR TO FORECASTED RAIN EVENTS, DAILY DURING EXTENDED RAIN EVENTS, AND AFTER THE CONCLUSION OF RAIN EVENTS.
12. REPAIR OR REPLACE SPLIT, TORN, UNRAVELING, OR SLUMPING FIBER ROLLS.
13. SEDIMENT THAT ACCUMULATES UPSLOPE OF THE BMP SHOULD BE PERIODICALLY REMOVED IN ORDER TO MAINTAIN BMP EFFECTIVENESS. SEDIMENT SHOULD BE REMOVED WHEN SEDIMENT ACCUMULATION REACHES ONE-THIRD THE DESIGNATED SEDIMENT STORAGE DEPTH

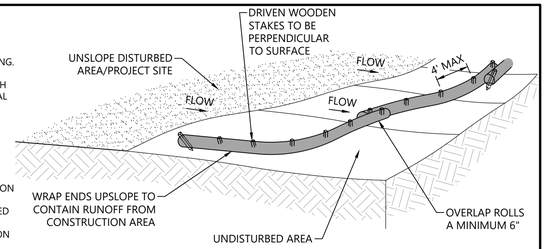

14. RILLS OR GULLIES MAY BEGIN TO FORM FOLLOWING MAJOR STORM EVENTS WHERE RUNOFF HAS OVERTOPPED THE FIBER ROLLS. THESE RILLS OR GULLIES SHOULD BE PROMPTLY REPAIRED.


Westwood	TYPICAL FIBER ROLLS FOR PERIMETER CONTROL OF CONSTRUCTION AREA LIMIT (NOT TO SCALE)	GD42

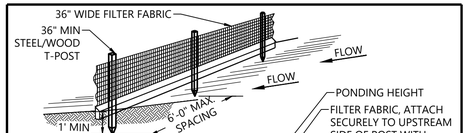

STANDARD DETAIL
TRENCH WITH NATIVE BACKFILL


NOTES:
1. INSPECT AND REPAIR FENCE AFTER EACH STORM EVENT AND REMOVE SEDIMENT WHEN ACCUMULATED TO 1/3 THE HEIGHT OF THE FABRIC OR MORE.
2. REMOVED SEDIMENT SHALL BE DEPOSITED TO AN AREA THAT WILL NOT CONTRIBUTE SEDIMENT OFF-SITE AND CAN BE PERMANENTLY STABILIZED.
3. SILT FENCE SHALL BE PLACED ON SLOPE CONTOURS TO MAXIMIZE PONDING EFFICIENCY.
4. ALL ENDS OF THE SILT FENCE SHALL BE WRAPPED UPSLOPE SO THE ELEVATION OF THE BOTTOM OF FABRIC IS HIGHER THAN "PONDING HEIGHT".

Westwood	SILT FENCE (NOT TO SCALE)	GD50

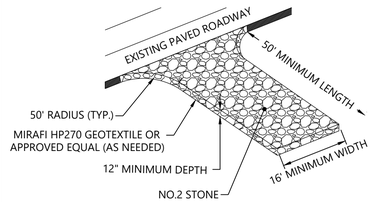


NOTES:
ROCK CONSTRUCTION ENTRANCE SHOULD CONTAIN MAXIMUM SIDE SLOPES OF 4:1. ROCK ENTRANCE SHOULD BE INSPECTED AND MAINTAINED REGULARLY. ROCK ENTRANCE LENGTH MAY NEED TO BE EXTENDED IN CLAY SOILS.

Westwood	ROCK CONSTRUCTION ENTRANCE (NOT TO SCALE)	GD05

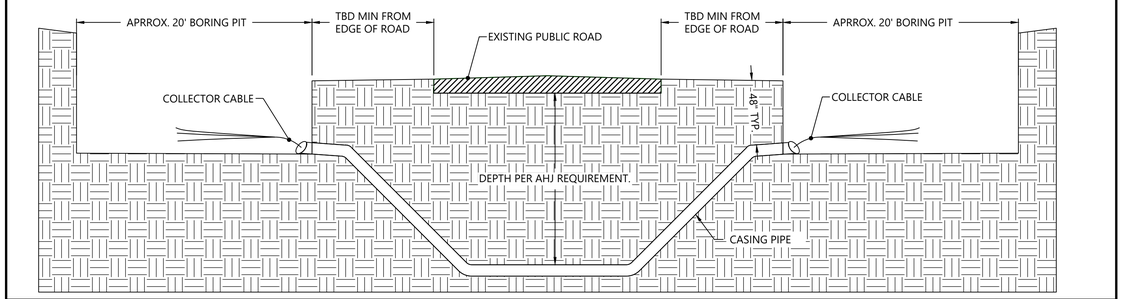


Westwood	TYPICAL ROAD UNDERGROUND COLLECTOR BORING - PUBLIC ROAD (NOT TO SCALE)	DR01

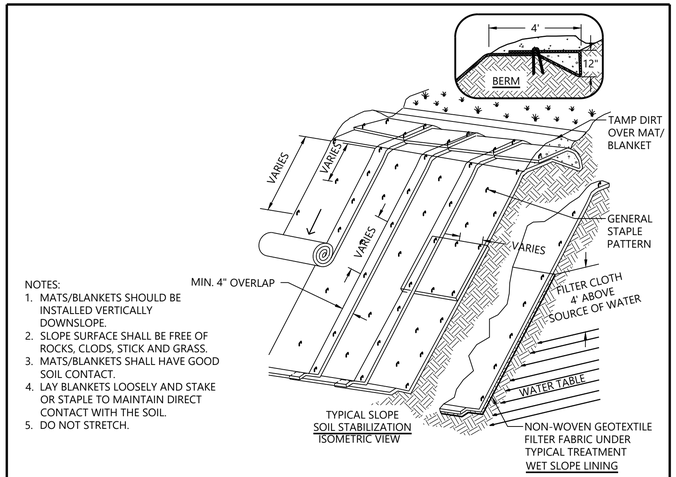

NOTES:
1. MATS/BLANKETS SHOULD BE INSTALLED VERTICALLY DOWNSLOPE.
2. SLOPE SURFACE SHALL BE FREE OF ROCKS, CLODS, STICK AND GRASS.
3. MATS/BLANKETS SHALL HAVE GOOD SOIL CONTACT.
4. LAY BLANKETS LOOSELY AND STAKE OR STAPLE TO MAINTAIN DIRECT CONTACT WITH THE SOIL.
5. DO NOT STRETCH.

Westwood	TEMPORARY EROSION BLANKETS TURF REINFORCEMENT MATS FOR SLOPE (NOT TO SCALE)	GD22

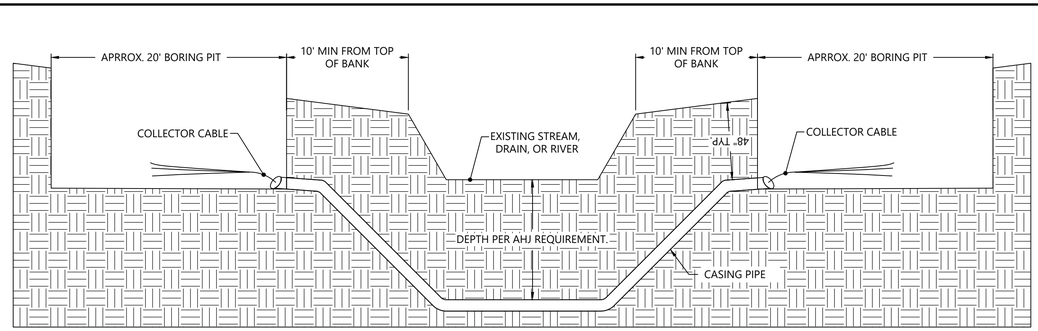

Westwood	TYPICAL UNDERGROUND COLLECTOR BORING - STREAM OR RIVER (NOT TO SCALE)	DR02

Westwood
Phone (608) 821-6600
8401 Greenway Blvd., Suite 400
Middleton, WI 53562
westwoodps.com
Westwood Professional Services, Inc.

PREPARED FOR:

AREVON

8800 N. Gainey Center Dr. Suite 250
Scottsdale, AZ 85258

REVISIONS:

#	DATE	COMMENT
G	08/25/2021	Preliminary Development Plan

Posey Solar Project

Posey County, Indiana


Typical Details

PRELIMINARY
NOT FOR CONSTRUCTION


DATE: 08/25/2021

SHEET: C.400


N:\2021\286.00\Acad\Permitting\021286-00T-01.dwg, 8/25/2021 9:22 AM, Samantha.Mikell

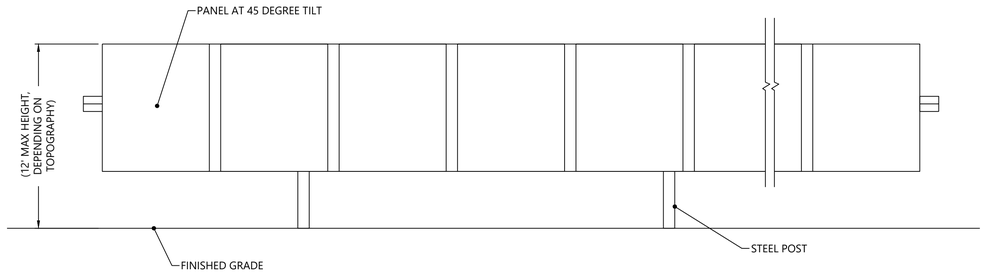

Westwood | EAST OR WEST - TYPICAL TRACKER ELEVATION (NOT TO SCALE) | TRK01

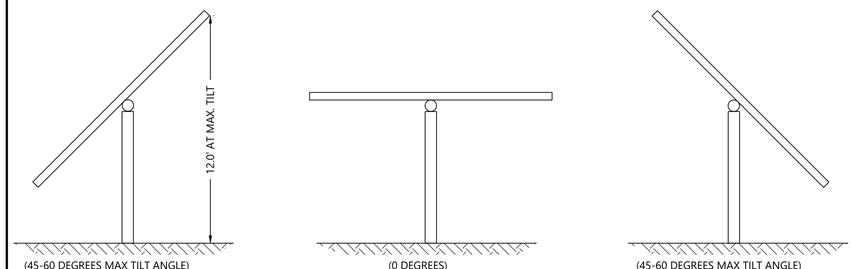


Westwood | TYPICAL SOLAR TRACKER PROFILE VIEWS (NOT TO SCALE) | TRK01

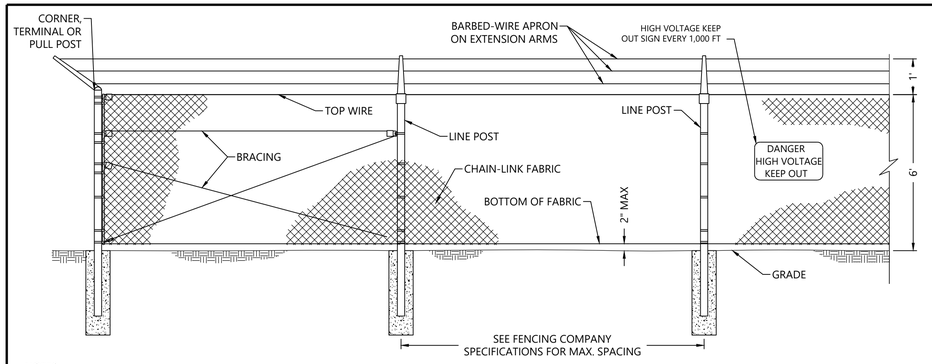


NOTES:
1. FENCE AND GATE TYPE TO BE APPROVED BY OWNER PRIOR TO CONSTRUCTION
2. STRUCTURAL DESIGN TO BE PROVIDED BY FENCE SUPPLIER
3. DIMENSIONS AND INFORMATION SHOWN ABOVE ARE FOR REFERENCE ONLY. ACTUAL DIMENSIONS AND INFORMATION TO BE PROVIDED BY MANUFACTURER/SUPPLIER

Westwood | TYPICAL CHAIN-LINK SECURITY FENCE DETAIL (NOT TO SCALE) | FN01

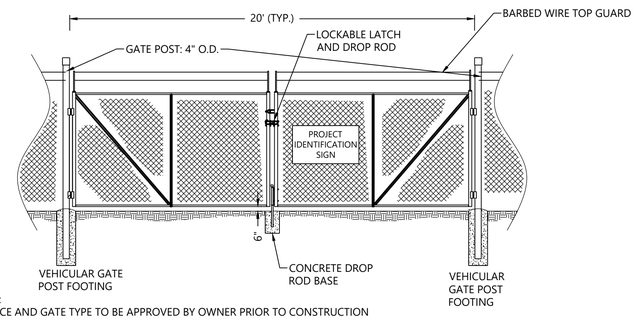


NOTES:
1. FENCE AND GATE TYPE TO BE APPROVED BY OWNER PRIOR TO CONSTRUCTION
2. STRUCTURAL DESIGN TO BE PROVIDED BY FENCE SUPPLIER
3. DIMENSIONS AND INFORMATION SHOWN ABOVE ARE FOR REFERENCE ONLY. ACTUAL DIMENSIONS AND INFORMATION TO BE PROVIDED BY MANUFACTURER/SUPPLIER
4. A KNOX PAD LOCK WILL BE PLACE ON CHAINED GATES OR KNOX BOX WITH GATE ACCESS KEYS WILL BE MOUNTED AT THE MAIN ENTRANCE FOR FIRE DEPARTMENT ACCESS.
5. SEE NOTES IN DETAIL FN01 ON THIS SHEET.

Westwood | TYPICAL CHAIN-LINK SECURITY SWING GATE (NOT TO SCALE) | FN05

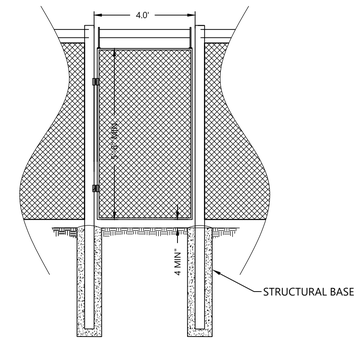


NOTES:
1. SEE NOTES IN DETAIL FN01 ON THIS SHEET.

Westwood | TYPICAL AGRICULTURE PERSONNEL GATE NOT TO SCALE | FN06

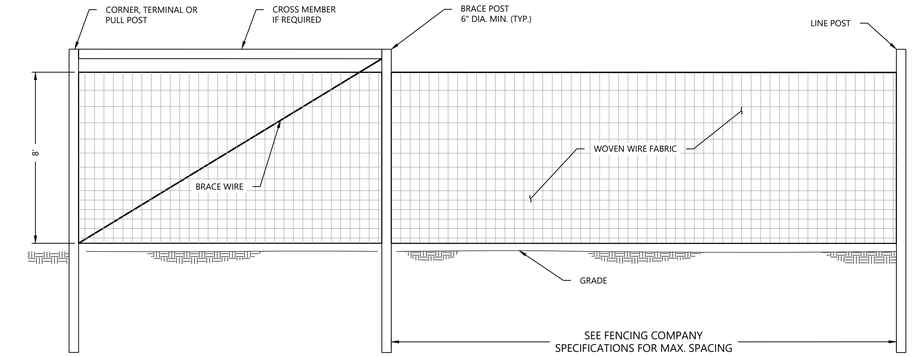

NOTES:
1. FENCE AND GATE TYPE TO BE APPROVED BY OWNER PRIOR TO CONSTRUCTION
2. STRUCTURAL DESIGN TO BE PROVIDED BY FENCE SUPPLIER
3. DIMENSIONS AND INFORMATION SHOWN ABOVE ARE FOR REFERENCE ONLY. ACTUAL DIMENSIONS AND INFORMATION TO BE PROVIDED BY MANUFACTURER/SUPPLIER

Westwood | TYPICAL LIVESTOCK FENCE DETAIL (NOT TO SCALE) | FN03

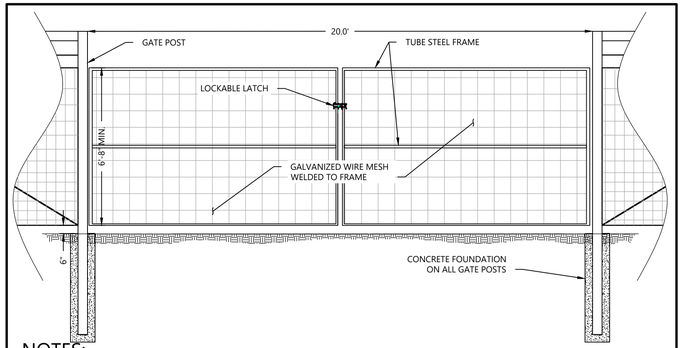

NOTES:
1. FENCE AND GATE TYPE TO BE APPROVED BY OWNER PRIOR TO CONSTRUCTION
2. STRUCTURAL DESIGN TO BE PROVIDED BY FENCE SUPPLIER
3. DIMENSIONS AND INFORMATION SHOWN ABOVE ARE FOR REFERENCE ONLY. ACTUAL DIMENSIONS AND INFORMATION TO BE PROVIDED BY MANUFACTURER/SUPPLIER
4. A KNOX PAD LOCK WILL BE PLACE ON CHAINED GATES OR KNOX BOX WITH GATE ACCESS KEYS WILL BE MOUNTED AT THE MAIN ENTRANCE FOR FIRE DEPARTMENT ACCESS.
5. SEE NOTES IN DETAIL FN01 ON THIS SHEET.

Westwood | TYPICAL LIVESTOCK FENCE VEHICLE GATE DETAIL (NOT TO SCALE) | FN04

Westwood
Phone (608) 821-6600 8401 Greenway Blvd., Suite 400 Middleton, WI 53562 westwoodps.com
Westwood Professional Services, Inc.

PREPARED FOR:

AREVON

8800 N. Gainey Center Dr. Suite 250
Scottsdale, AZ 85258

REVISIONS:

#	DATE	COMMENT
G	08/25/2021	Preliminary Development Plan

Posey Solar Project

Posey County, Indiana


Typical Details

PRELIMINARY
NOT FOR CONSTRUCTION

DATE: 08/25/2021


SHEET: C.401

N:\007286-00\Acad\Permitting\007286-00_01.dwg, 8/25/2021 9:32 AM, Samantha Mauel

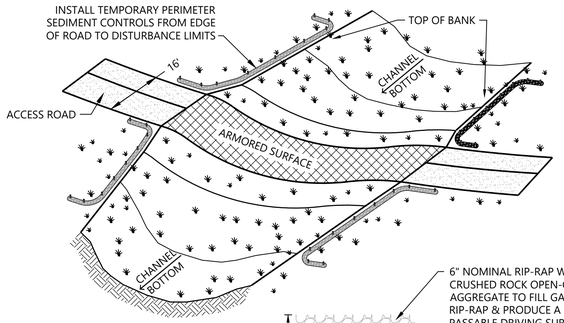


NOTES:

1. CHANNEL SIDE SLOPES MAY REQUIRE MODIFICATION TO CONSTRUCT THE ACCESS DRIVE THROUGH THE CHANNEL THAT MEETS DELIVERY REQUIREMENTS.
2. THE ACCESS DRIVE SHALL CROSS THE CHANNEL AS CLOSE TO 90-DEGREES AS POSSIBLE.
3. ENSURE APPROPRIATE SUBGRADE ELEVATION SO THAT THE FINISHED ACCESS ROAD SURFACE ALLOWS WATER TO FLOW THROUGH THE CHANNEL UNIMPEDED AND WITHOUT PONDING UPSTREAM OF ROAD OR ON THE ROAD SURFACE.
4. ARMORED SURFACE TREATMENT OF THE ROAD SURFACE SHALL EXTEND THROUGH THE CHANNEL BOTTOM AND UP THE CHANNEL SIDE SLOPES TO THE OBSERVED TOP OF BANK OF THE CHANNEL, UNLESS OTHERWISE NOTED.
5. PERIMETER SEDIMENT CONTROL MAY CONSIST OF SILT FENCE, FIBERLOGS (BIOROLLS), WOOD MULCH BERMS, OR TOPSOIL BERMS. REFER TO APPROPRIATE DETAIL FOR INSTALLATION REQUIREMENTS.
6. CROSSING MAY BE PLACED DURING PROJECT SITE RESTORATION PHASE.

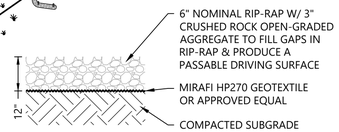


SURFACE ARMORING - OPTION 1

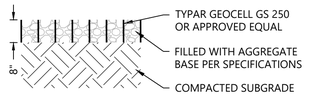


SURFACE ARMORING - OPTION 2


Westwood	ACCESS ROAD LOW WATER CROSSING (NOT TO SCALE)	RD03

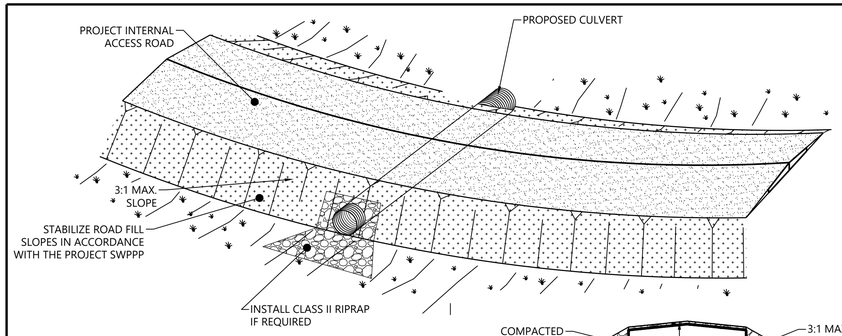

NOTES:
1. CULVERT INSTALLATION SHALL CONFORM WITH MANUFACTURERS RECOMMENDATION FOR INSTALLATION.

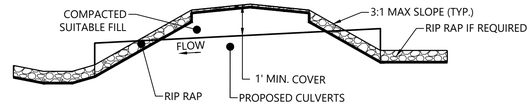


Westwood	PROJECT INTERNAL ACCESS ROAD CULVERT CROSSING (NOT TO SCALE)	RD12

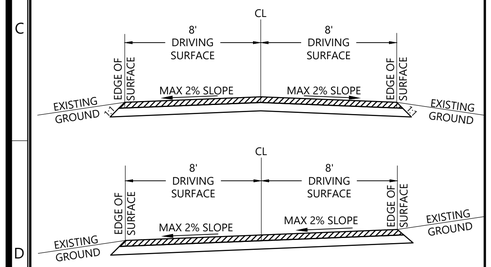


NOTES:
1. CONTRACTOR SHALL CONSTRUCT CROSS-SLOPE ROAD SECTION WHERE ACCESS ROADS ARE CONSTRUCTED ON A SIDE SLOPE, AND WHERE OTHERWISE NOTED ON PLANS, TO ENSURE THAT ROADS AND SHOULDERS REMAIN WELL DRAINED AT ALL TIMES.


Westwood	TYPICAL SOLAR ACCESS ROAD (NOT TO SCALE)	RD01

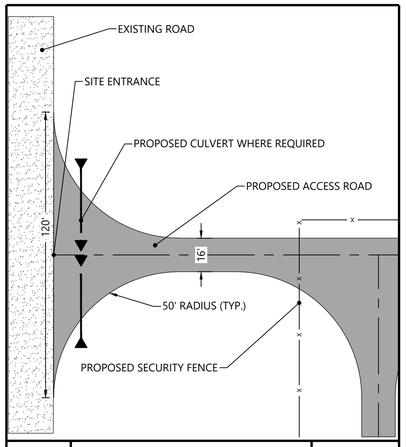

Westwood	TYPICAL SITE ENTRANCE (NOT TO SCALE)	RD15

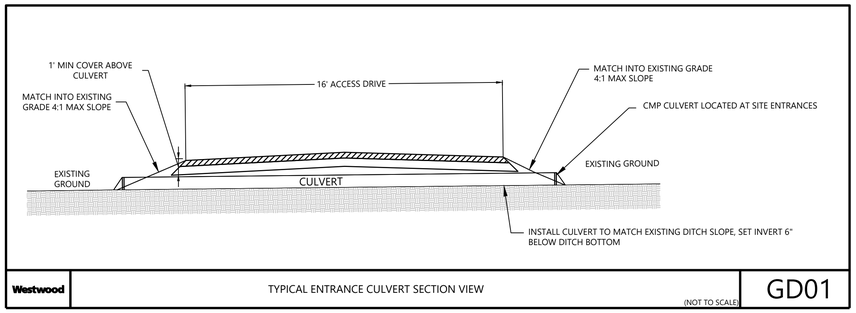


Westwood	TYPICAL ENTRANCE CULVERT SECTION VIEW (NOT TO SCALE)	GD01

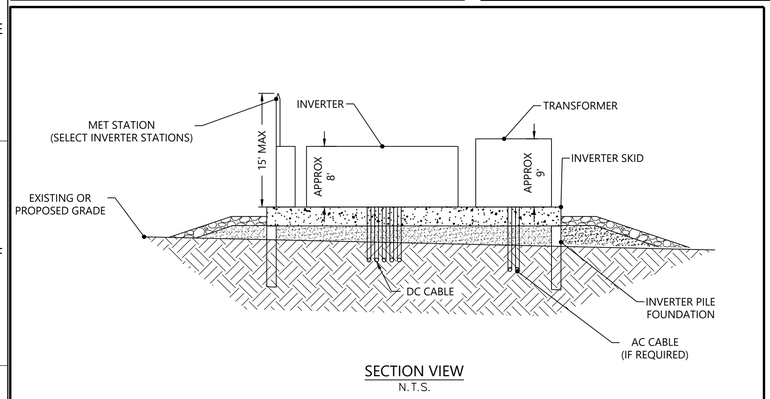

SECTION VIEW
N.T.S.

Westwood	TYPICAL INVERTER SKID (NOT TO SCALE)	GD49

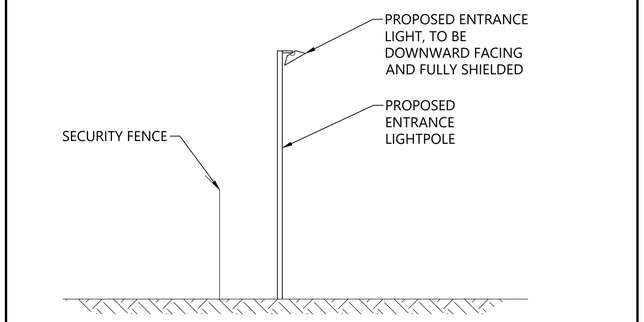

NOTES:
1. LIGHTING SHALL COMPLY WITH COUNTY LIGHTING ORDINANCES
2. REFER TO THE LIGHTING PLAN, BY OTHERS, FOR MORE DETAILS

Westwood	TYPICAL LIGHTING NOT TO SCALE	LP01

Westwood

Phone (608) 821-6600 8401 Greenway Blvd., Suite 400 Middleton, WI 53562 westwoodps.com

Westwood Professional Services, Inc.

PREPARED FOR:

AREVON

8800 N. Gainey Center Dr. Suite 250
Scottsdale, AZ 85258

REVISIONS:

#	DATE	COMMENT
G	08/25/2021	Preliminary Development Plan

Posey Solar Project

Posey County, Indiana

Typical Details

PRELIMINARY
NOT FOR CONSTRUCTION

DATE: 08/25/2021

SHEET: C.402

N:\007286-00\Acad\Permitting\007286-00_01.dwg, 8/25/2021 9:32 AM, Samantha Mauel

Solar Ordinance

H. THE APPLICANT SHALL INCLUDE A LANDSCAPE PLAN, AS PART OF ITS PRELIMINARY DEVELOPMENT PLAN, VISUAL IMPACT MITIGATION REPORT, OR SEPARATELY. THE LANDSCAPE PLAN SHALL PROVIDE FOR INSTALLATION OF SCREENING TO MITIGATE THE PROJECTS'S IMPACT ON THE VIEWSHEDS FROM ANY ADJACENT NON-PARTICIPATING RESIDENCE, PUBLIC BUILDING, PUBLIC RECREATIONAL OR STATE/LOCAL DESIGNATED SCENIC AREAS OR ROADS, AND PUBLIC, PRIVATE OR PAROCHIAL SCHOOL ("VIEWSHED SCREENING"). THE VIEWSHED SCREENING SHALL CONSIST OF A MIX ON NON-INVASIVE EVERGREEN AND DECIDUOUS TREES AND HEDGES PLANTED IN AT LEAST TWO OFFSET ROWS AT NOT LESS THAN SIX (6) FEET IN HEIGHT AT PLANTING AND WITH AN EXPECTED GROWTH HEIGHT SUFFICIENT TO ACCOMPLISH THE VIEWSHED SCREENING PURPOSE. SETBACK AREAS REQUIRED UNDER SECTION 153.126.03 ("SETBACK BUFFER"), UNLESS CONTINUED IN A USE PERMITTED IN THE ZONING DISTRICT, SHALL BE PLANTED IN NATIVE FORBES AND GRASSES AND MAY INCLUDE POLLINATOR GARDENS AS VERIFIED BY THE COUNTY EXTENSION AGENT. THE LANDSCAPE PLAN SHALL PROVIDE FOR THE MAINTENANCE, INCLUDING CONTROLLING INVASIVE SPECIES, OF THE VIEWSHED SCREENING AND SETBACK BUFFERS DURING THE LIFE OF THE PROJECT. THE VIEWSHED SCREENING MAY BE LOCATED IN THE SETBACK BUFFER OF A PUBLIC RIGHT OF WAY OR IN A PUBLIC OR UTILITY EASEMENT SHALL CONFORM TO SAFETY STANDARDS SET BY THE APPLICABLE REGULATORY BODY.	REQUIREMENT MET WITH PROPOSED LANDSCAPE BUFFER PLANTINGS

Vegetative Screening Selection & Intent

THE PROPOSED PLANS INCLUDE INSTALLING VEGETATIVE LANDSCAPE BUFFERS WHICH UTILIZE, TO THE EXTENT COMMERCIALLY PRACTICABLE, NATIVE OR ADAPTED TREE SPECIES THAT GROW WELL IN THIS CLIMATE AT STRATEGIC LOCATIONS ACROSS THE PROJECT SITE TO LIMIT DIRECT VIEWS OF THE ARRAY. ONE BENEFIT TO USING NATIVE PLANTS OR OTHER REGIONALLY APPROPRIATE SPECIES IS THAT THEY ARE ACCLIMATED TO THE PARTICULAR CLIMATE AND ENVIRONMENTAL CONDITIONS, THUS ALLOWING FOR A QUICKER ESTABLISHMENT AND INCREASED SURVIVAL RATES. THE PROPOSED VEGETATIVE LANDSCAPE BUFFERS ARE COMPOSED OF EVERGREEN TREES THAT CAN PROVIDE LUSH GREEN YEAR ROUND SCREENING. BEYOND THE AESTHETIC VALUE, THE PROPOSED PLANTS CAN PROVIDE ADDITIONAL WILDLIFE BENEFITS THAT INCLUDE SHELTER, FOOD, AND WINTER HABITAT.

Planting Notes

1. CONTRACTOR SHALL CONTACT INDIANA DIG SAFE SYSTEM (811) or (1-800-382-5544) TO VERIFY LOCATIONS OF ALL UNDERGROUND UTILITIES PRIOR TO INSTALLATION OF ANY PLANTS OR LANDSCAPE MATERIAL.
2. ACTUAL LOCATION OF PLANT MATERIAL IS SUBJECT TO FIELD AND SITE CONDITIONS.
3. NO PLANTING WILL BE INSTALLED UNTIL ALL GRADING AND CONSTRUCTION HAS BEEN COMPLETED IN THE IMMEDIATE AREA.
4. ALL SUBSTITUTIONS MUST BE APPROVED BY THE OWNER PRIOR TO SUBMISSION OF ANY BID AND/OR QUOTE BY THE LANDSCAPE CONTRACTOR.
5. CONTRACTOR SHALL PROVIDE ONE YEAR GUARANTEE OF ALL PLANT MATERIALS. THE GUARANTEE BEGINS ON THE DATE OF THE OWNER'S WRITTEN ACCEPTANCE OF THE INITIAL PLANTING. REPLACEMENT PLANT MATERIAL SHALL HAVE A ONE YEAR GUARANTEE COMMENCING UPON PLANTING.
6. ALL PLANTS TO BE SPECIMEN GRADE, INDIANA-GROWN AND/OR HARDY. SPECIMEN GRADE SHALL ADHERE TO, BUT IS NOT LIMITED BY, THE FOLLOWING STANDARDS:
   ALL PLANTS SHALL BE FREE FROM DISEASE, PESTS, WOUNDS, SCARS, ETC.
   ALL PLANTS SHALL BE FREE FROM NOTICEABLE GAPS, HOLES, OR DEFORMITIES.
   ALL PLANTS SHALL BE FREE FROM BROKEN OR DEAD BRANCHES.
   ALL PLANTS SHALL HAVE HEAVY, HEALTHY BRANCHING AND LEAFING.
   CONIFEROUS TREES SHALL HAVE AN ESTABLISHED MAIN LEADER AND A HEIGHT TO WIDTH RATIO OF NO LESS THAN 5:3.
7. PLANTS TO MEET AMERICAN STANDARD FOR NURSERY STOCK (ANSI Z60.1-2004 OR MOST CURRENT VERSION) REQUIREMENTS FOR SIZE AND TYPE SPECIFIED.
8. PLANTS TO BE INSTALLED AS PER INLA & ANSI STANDARD PLANTING PRACTICES.
9. PLANTS SHALL BE IMMEDIATELY PLANTED UPON ARRIVAL AT SITE. PROPERLY HEEL-IN MATERIALS IF NECESSARY; TEMPORARY ONLY.
10. PRIOR TO PLANTING, FIELD VERIFY THAT THE ROOT COLLAR/ROOT FLAIR IS LOCATED AT THE TOP OF THE BALLED & BURLAP TREE. IF THIS IS NOT THE CASE, SOIL SHALL BE REMOVED DOWN TO THE ROOT COLLAR/ROOT FLAIR. WHEN THE BALLED & BURLAP TREE IS PLANTED, THE ROOT COLLAR/ROOT FLAIR SHALL BE EVEN OR SLIGHTLY ABOVE FINISHED GRADE.
11. REMOVE POT ON POTTED PLANTS; SPLIT AND BREAK APART PEAT POTS.
12. PRUNE PLANTS AS NECESSARY - PER STANDARD NURSERY PRACTICE AND TO CORRECT POOR BRANCHING OF EXISTING AND PROPOSED TREES.
13. THE NEED FOR SOIL AMENDMENTS SHALL BE DETERMINED UPON SITE SOIL CONDITIONS PRIOR TO PLANTING. LANDSCAPE CONTRACTOR SHALL NOTIFY OWNER FOR THE NEED OF ANY SOIL AMENDMENTS.
14. BACKFILL SOIL AND TOPSOIL TO BE EXISTING TOP SOIL FROM SITE FREE OF ROOTS, ROCKS LARGER THAN ONE INCH, SUBSOIL DEBRIS, AND LARGE WEEDS UNLESS SPECIFIED OTHERWISE. MINIMUM 12" DEPTH TOPSOIL FOR TREE, SHRUBS, AND PERENNIALS.
15. PROVIDE MULCH FOR ALL TREE AND SHRUB PLANTINGS PER DETAIL. MULCH TO BE SHREDDED HARDWOOD AND FREE OF DELETERIOUS MATERIAL. MULCH 3' DIAMETER RING AROUND ALL TREES AND SHRUBS TO A DEPTH OF 4". KEEP MULCH OFF TRUNK.
16. CONTRACTOR SHALL PROVIDE NECESSARY WATERING OF PLANT MATERIALS UNTIL THE PLANT IS FULLY ESTABLISHED OR IRRIGATION SYSTEM IS OPERATIONAL. OWNER WILL NOT PROVIDE WATER FOR CONTRACTOR.
17. REPAIR, REPLACE, OR PROVIDE SOD/SEED AS REQUIRED FOR ANY ROADWAY BOULEVARD AREAS ADJACENT TO THE SITE DISTURBED DURING CONSTRUCTION.
18. REPAIR ALL DAMAGE TO PROPERTY FROM PLANTING OPERATIONS AT NO COST TO OWNER.

Vegetative Screening Plant Schedule

ESTIMATED QUANTITY	COMMON/BOTANICAL NAME	SIZE AT INSTALLATION	SPACING O.C.	MATURE SIZE H	MATURE SIZE W
	LARGE EVERGREEN TREES (LEV)				
xx	White Pine / Pinus strobus	6' HT BB	12'-15' O.C. TYP.	50'-80'	30'-40'
	Norway Spruce / Picea abies	6' HT BB	12'-15' O.C. TYP.	70'	25'-35'
	White Spruce / Picea glauca	6' HT BB	12'-15' O.C. TYP.	40'-60'	10'-20'

NOTES:
1. ALL QUANTITIES ARE PRELIMINARY ESTIMATES.
2. B.B. SPECIFIES ROOT TYPE AS BALLED AND BURLAPPED.
3. H.T. SPECIFIES MINIMUM SPECIMEN HEIGHT UPON INSTALLATION.
4. O.C. SPECIFIES ON-CENTER AND IS THE DISTANCE FROM THE CENTER OF ONE PLANT TRUNK OR STEM TO THE NEXT

A VARIETY OF SPECIES HAVE BEEN LISTED FOR SELECTION AND SHOULD BE USED TO INCREASE DIVERSITY ACROSS THE SITE. SHOULD THERE BE ISSUES IN FINDING ENOUGH PLANTS OF THE VARIOUS SPECIES CONTACT LANDSCAPE ARCHITECT FOR APPROVAL OF SUBSTITUE SPECIES.

Vegetative Screening Plant Materials

White Spruce




Norway Spruce



White Pine




Planting Details

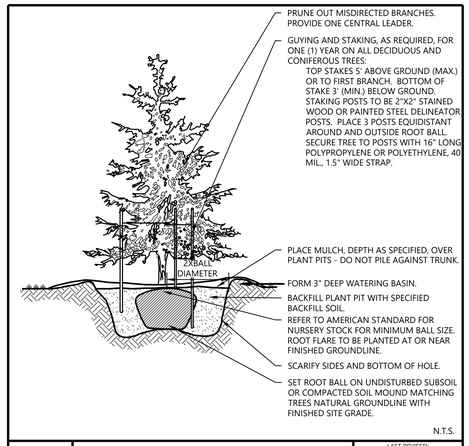

Westwood	EVERGREEN TREE PLANTING	LAST REVISED: 10/19/18
		LA29

Screening Detail

SCALE: 1" = 50'

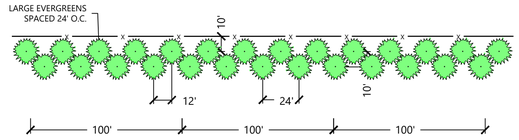

Westwood

Phone (608) 821-6600 8401 Greenway Blvd., Suite 400 Middleton, WI 53562 westwoodps.com

Westwood Professional Services, Inc.

PREPARED FOR:

AREVON

8800 N. Gainey Center Dr. Suite 250
Scottsdale, AZ 85258

REVISIONS:

#	DATE	COMMENT
G	08/25/2021	Preliminary Development Plan

Posey Solar Project

Posey County, Indiana

Plant Schedule

PRELIMINARY
NOT FOR CONSTRUCTION

DATE: 08/25/2021

SHEET: L.100

N:\007296-00-Aero\Permitting\007296-LB-01.dwg, 8/25/2021 9:22 AM Samantha Mikel