


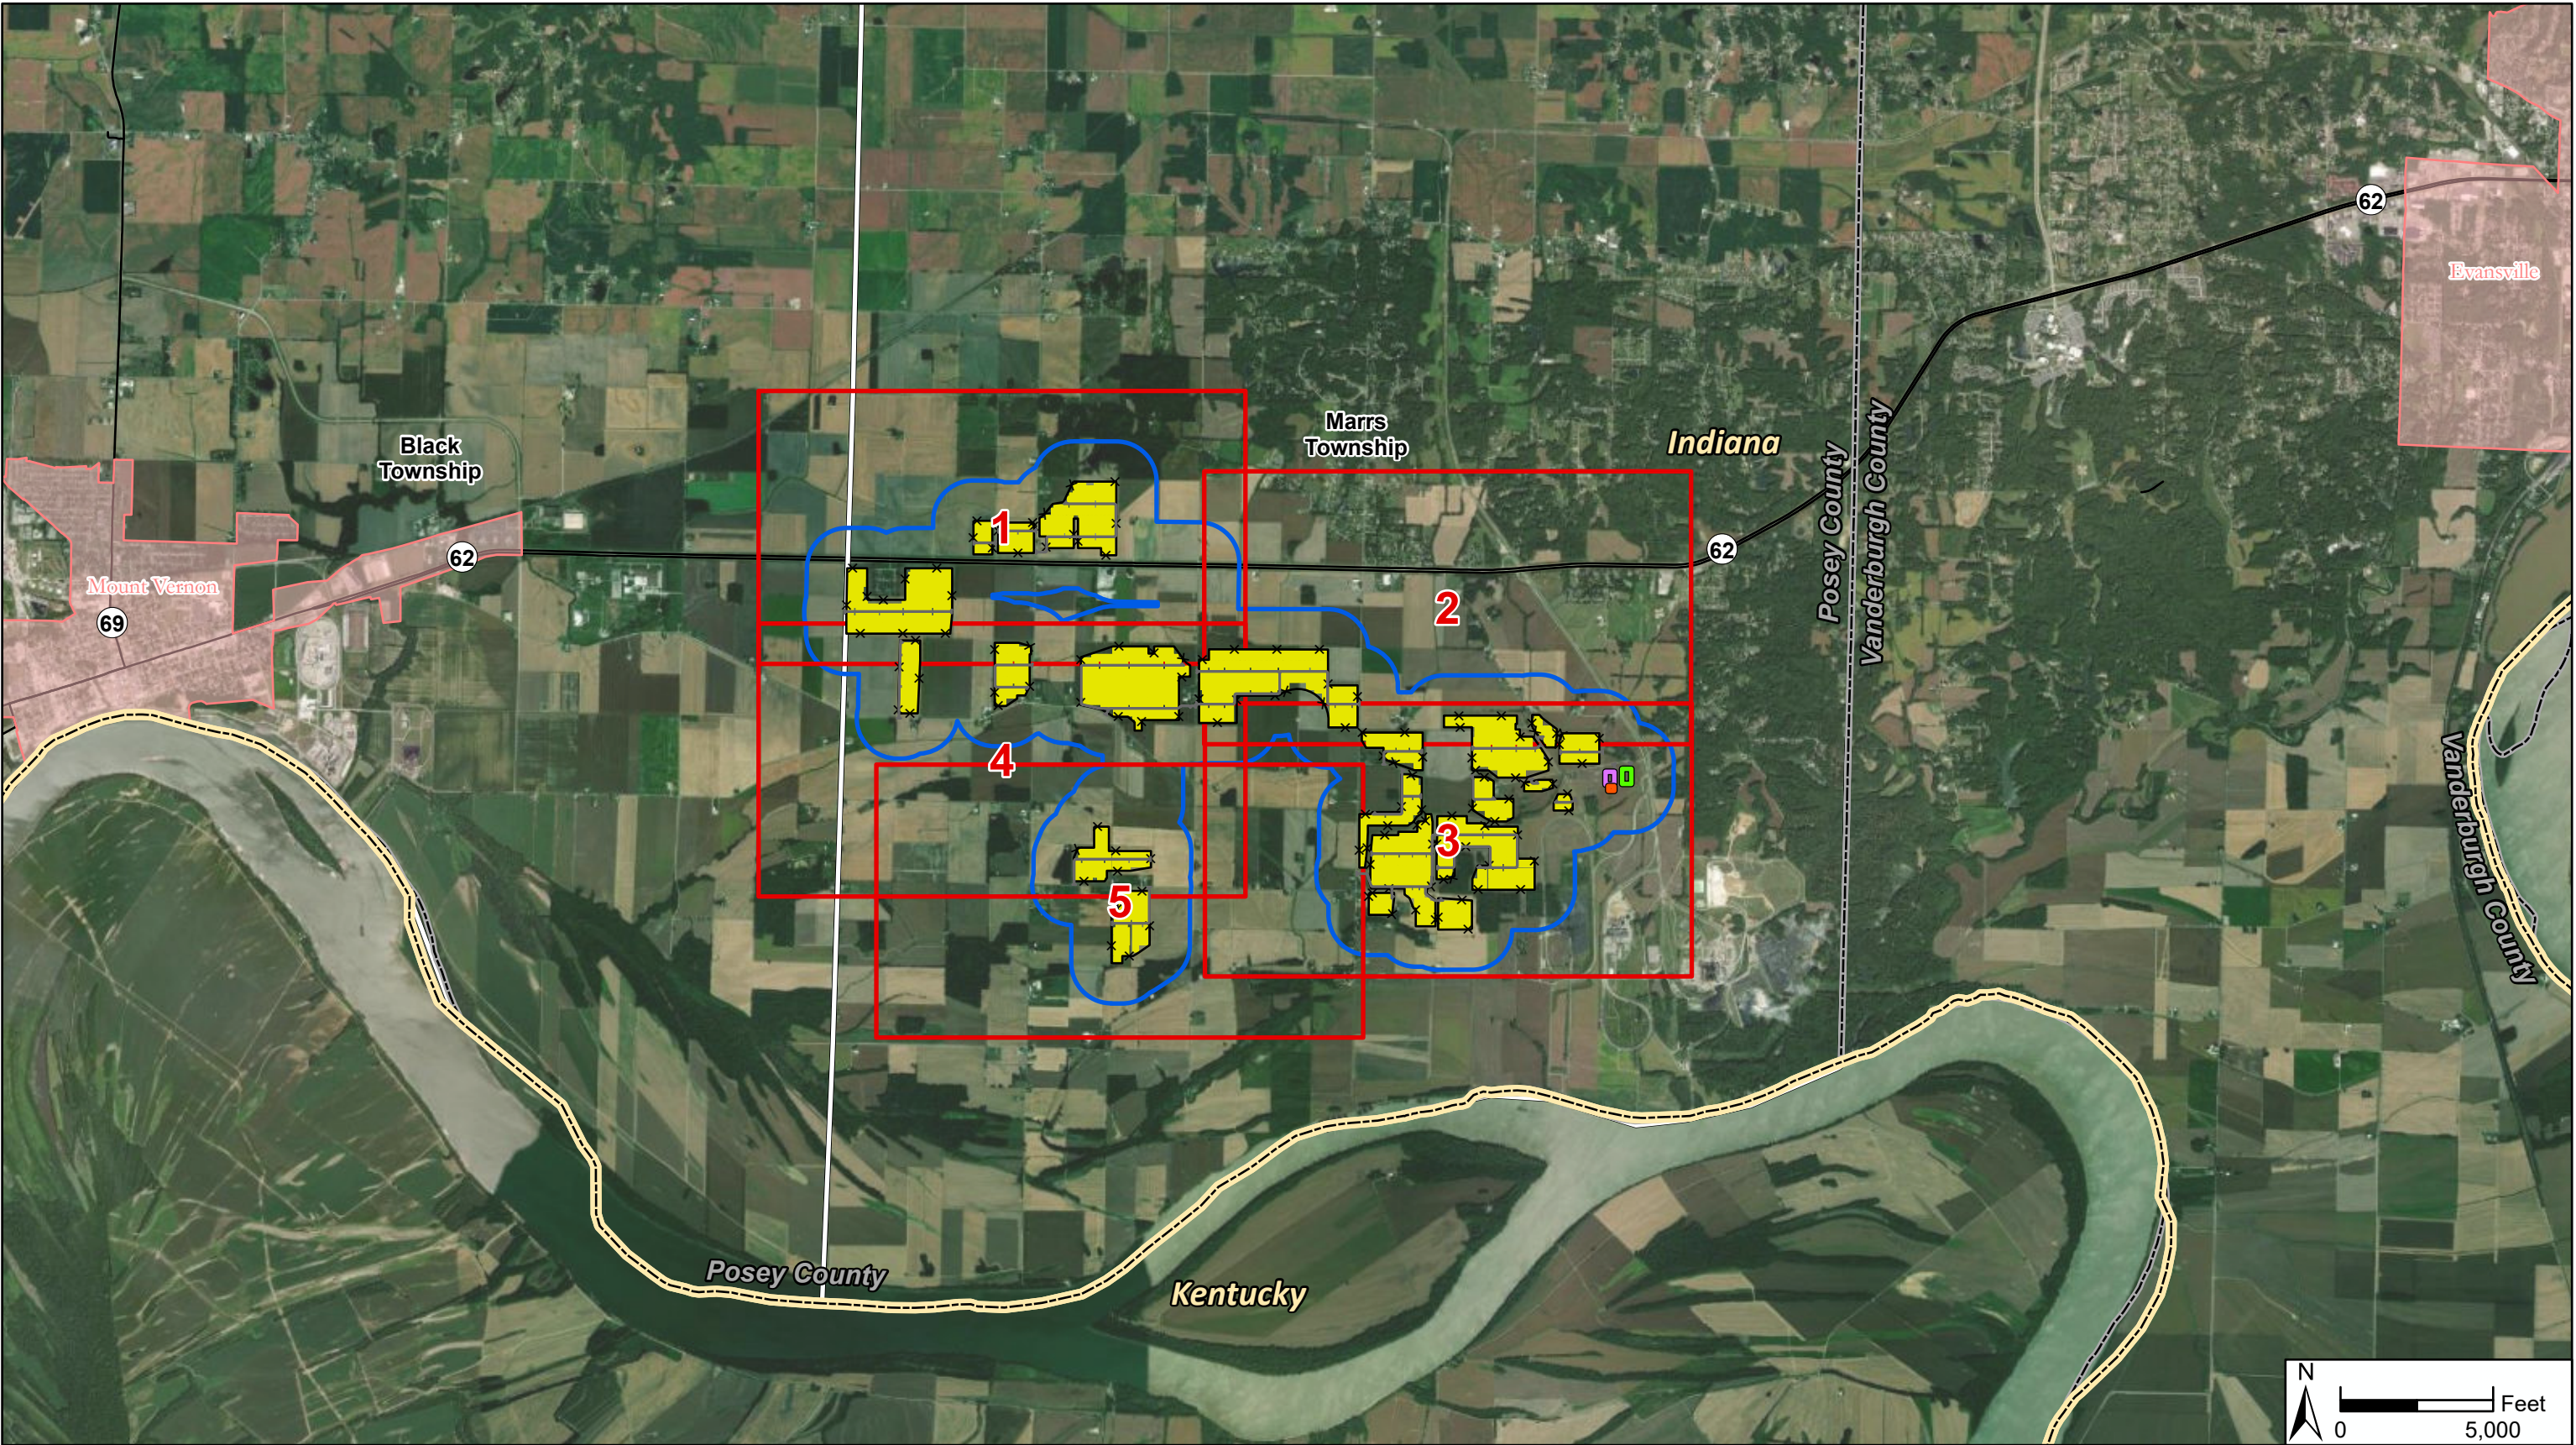

Data Source(s): Westwood (2022); Tenaska (2022); USCB TIGER Roads (2019); USDA NAIP Posey County (2018); Microsoft 2020; ReportAll USA (2020); USGS NHD (2018); IN LIDAR (2013); Ventyx (2020); Posey County Planning Commission (2021).

- | | | | | | |
|---------------------------|------------------------------|------------------------|-------------------|------------------|--------|
| — Preliminary Access Road | — Preliminary Solar Array | — Project Substation | — State Boundary | — Civil Township | — Road |
| ✕ Preliminary Site Fence | — Interconnecting Switchyard | — Project O&M Facility | — County Boundary | — Municipality | |


Westwood

Phone (952) 937-5150 12701 Whitewater Drive, Suite #300
Fax (952) 937-5822 Minnetonka, MN 55343
Toll Free (888) 937-5150 westwoodps.com
Westwood Professional Services, Inc.

Posey Solar Project

Posey County, Indiana

Site Layout & Vicinity

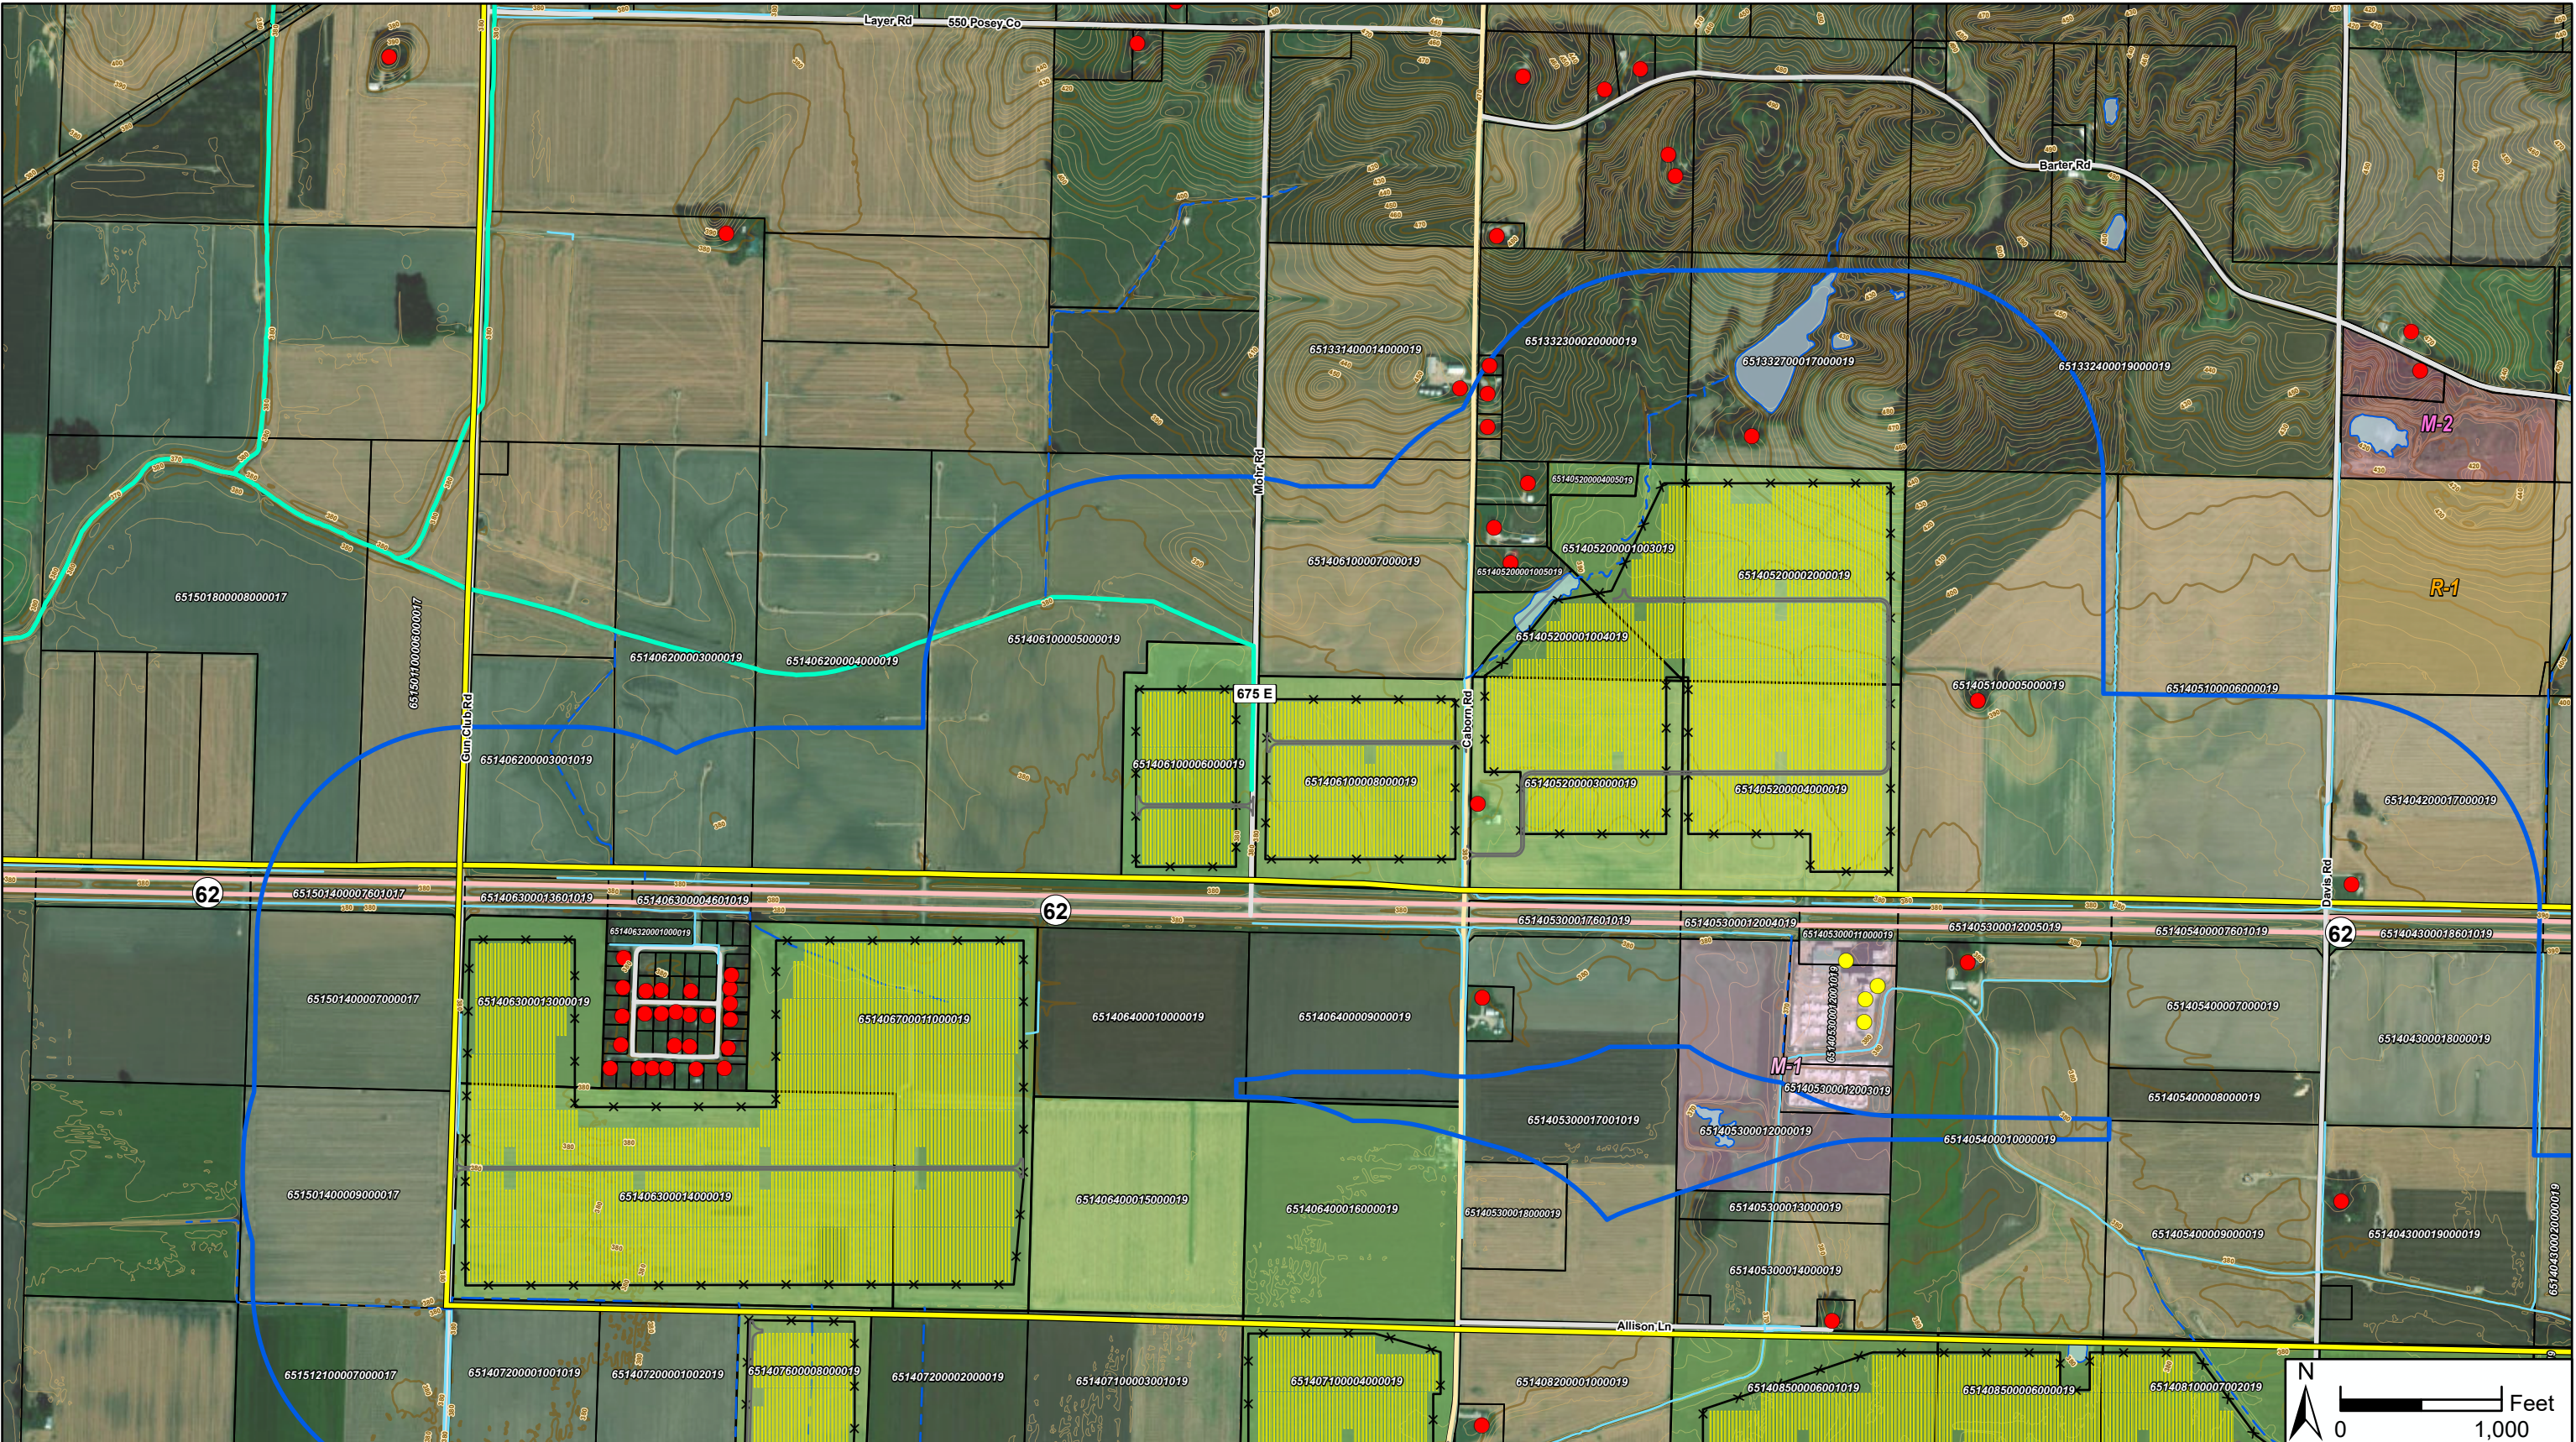

Data Source(s): Westwood (2022); Tenaska (2022); USCB TIGER Roads (2019); USDA NAIP Posey County (2018); Microsoft 2020; ReportAll USA (2020); USGS NHD (2018); IN LIDAR (2013); Ventyx (2020); Posey County Planning Commission (2021).

Westwood


Phone (952) 937-5150 12701 Whitewater Drive, Suite #300
Fax (952) 937-5822 Minnetonka, MN 55343
Toll Free (888) 937-5150 westwoodps.com
Westwood Professional Services, Inc.

- | | | | | | |
|---------------------------|----------------------------|----------------------------------|----------------------------|--------------------|-----------------------------------|
| — Preliminary Access Road | — Quarter-Mile Site Buffer | — County Regulated Drain | — Rural Minor Collector | — 10ft Contour | — M-1 - Manufacturing Light |
| ✕ Preliminary Site Fence | — Transmission Line | — Canal/Ditch | — Other Local Road | — 2ft Contour | — M-2 - Manufacturing Medium |
| — Preliminary Solar Array | — Railroad | — Intermittent Waterway | — Participating Parcel | Zoning | — R-1 - Residential Single-Family |
| ● Residence | — Waterbody | — Rural Other Principal Arterial | — Non-Participating Parcel | — A - Agricultural | |
| ● Commercial | | | | | |

Posey Solar Project

Posey County, Indiana

Site Layout & Vicinity

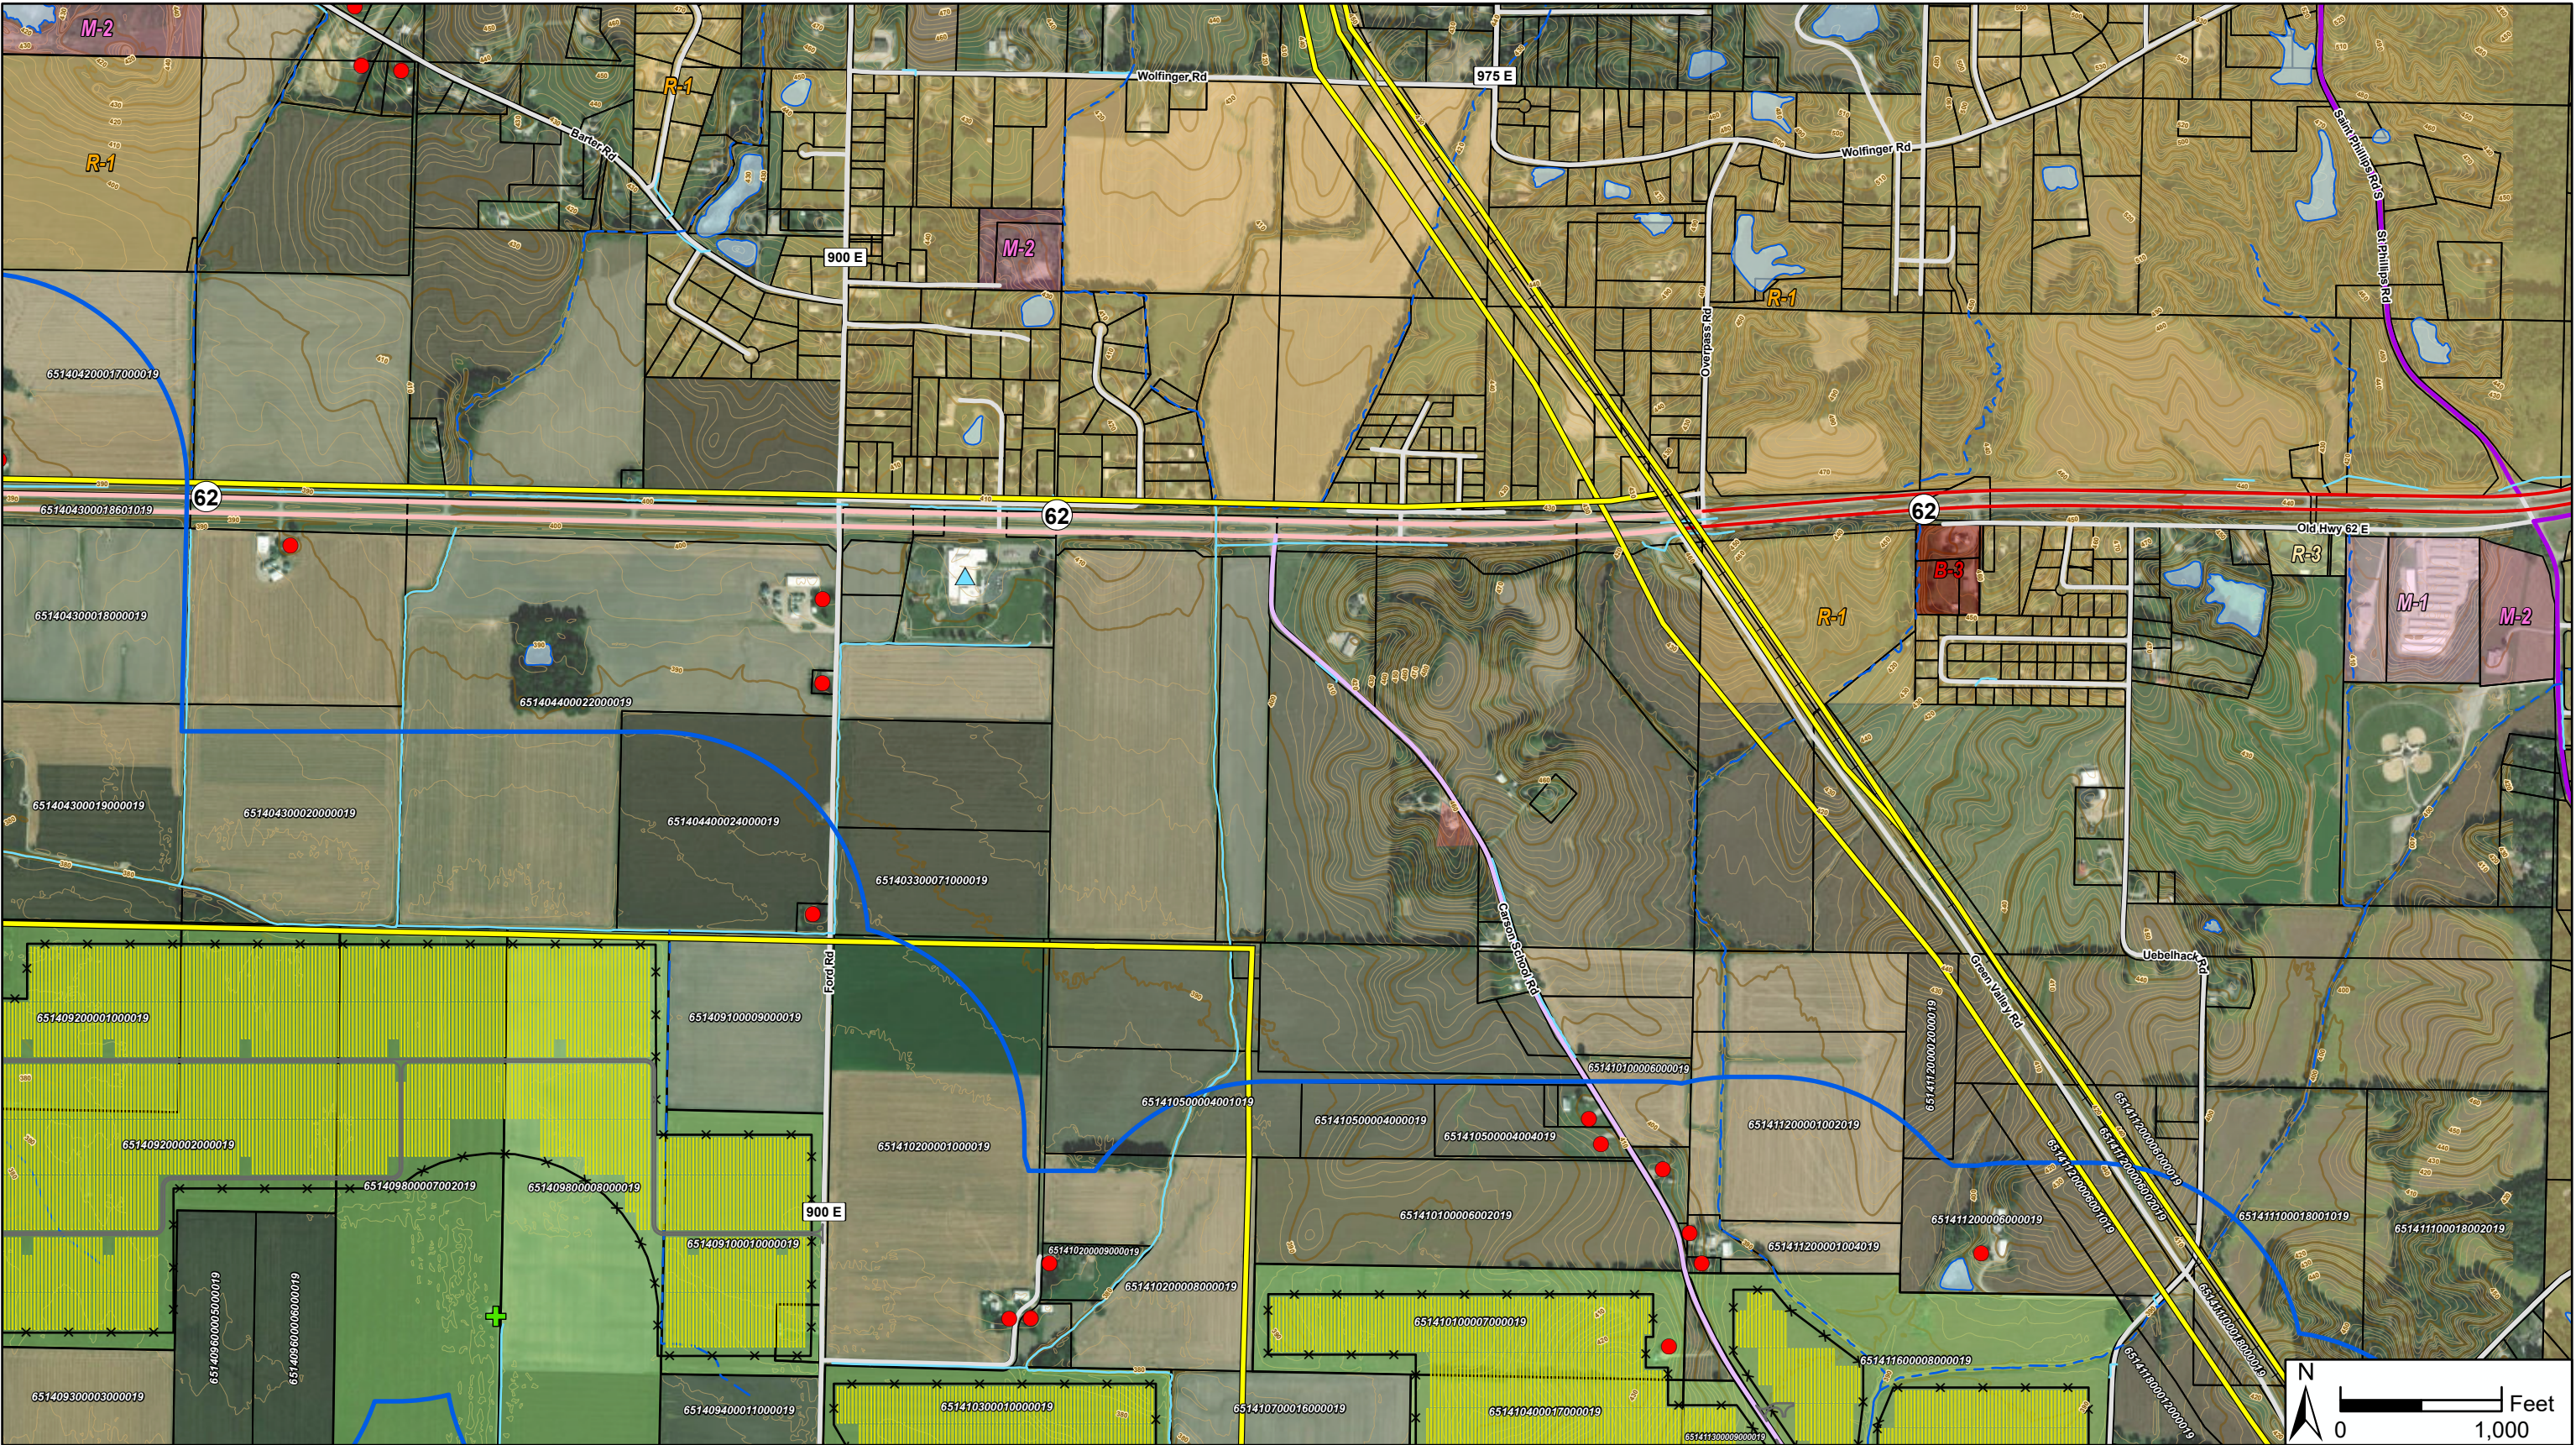

Data Source(s): Westwood (2022); Tenaska (2022); USCB TIGER Roads (2019); USDA NAIP Posey County (2018); Microsoft 2020; ReportAll USA (2020); USGS NHD (2018); IN LIDAR (2013); Ventyx (2020); Posey County Planning Commission (2021).



Phone (952) 937-5150 12701 Whitewater Drive, Suite #300
Fax (952) 937-5822 Minnetonka, MN 55343
Toll Free (888) 937-5150 westwoodps.com
Westwood Professional Services, Inc.

- Preliminary Access Road
- Preliminary Site Fence
- Preliminary Solar Array
- Residence
- School
- FAA VOR/DME

- Quarter-Mile Site Buffer
- Transmission Line
- Railroad
- Waterbody

- County Regulated Drain
- Canal/Ditch
- Intermittent Waterway
- Perennial Waterway
- Other Principal Arterial

- Rural Other Principal Arterial
- Major Collector
- Rural Major Collector
- Other Local Road
- Participating Parcel


- Non-Participating Parcel
- 10ft Contour
- 2ft Contour
- Zoning**
- A - Agricultural
- B-1 - Neighborhood Commercial

- B-3 - Commercial High Intensity
- M-1 - Manufacturing Light
- M-2 - Manufacturing Medium
- R-1 - Residential Single-Family
- R-3 - Residential Multiple-Family

Posey Solar Project

Posey County, Indiana

Site Layout & Vicinity

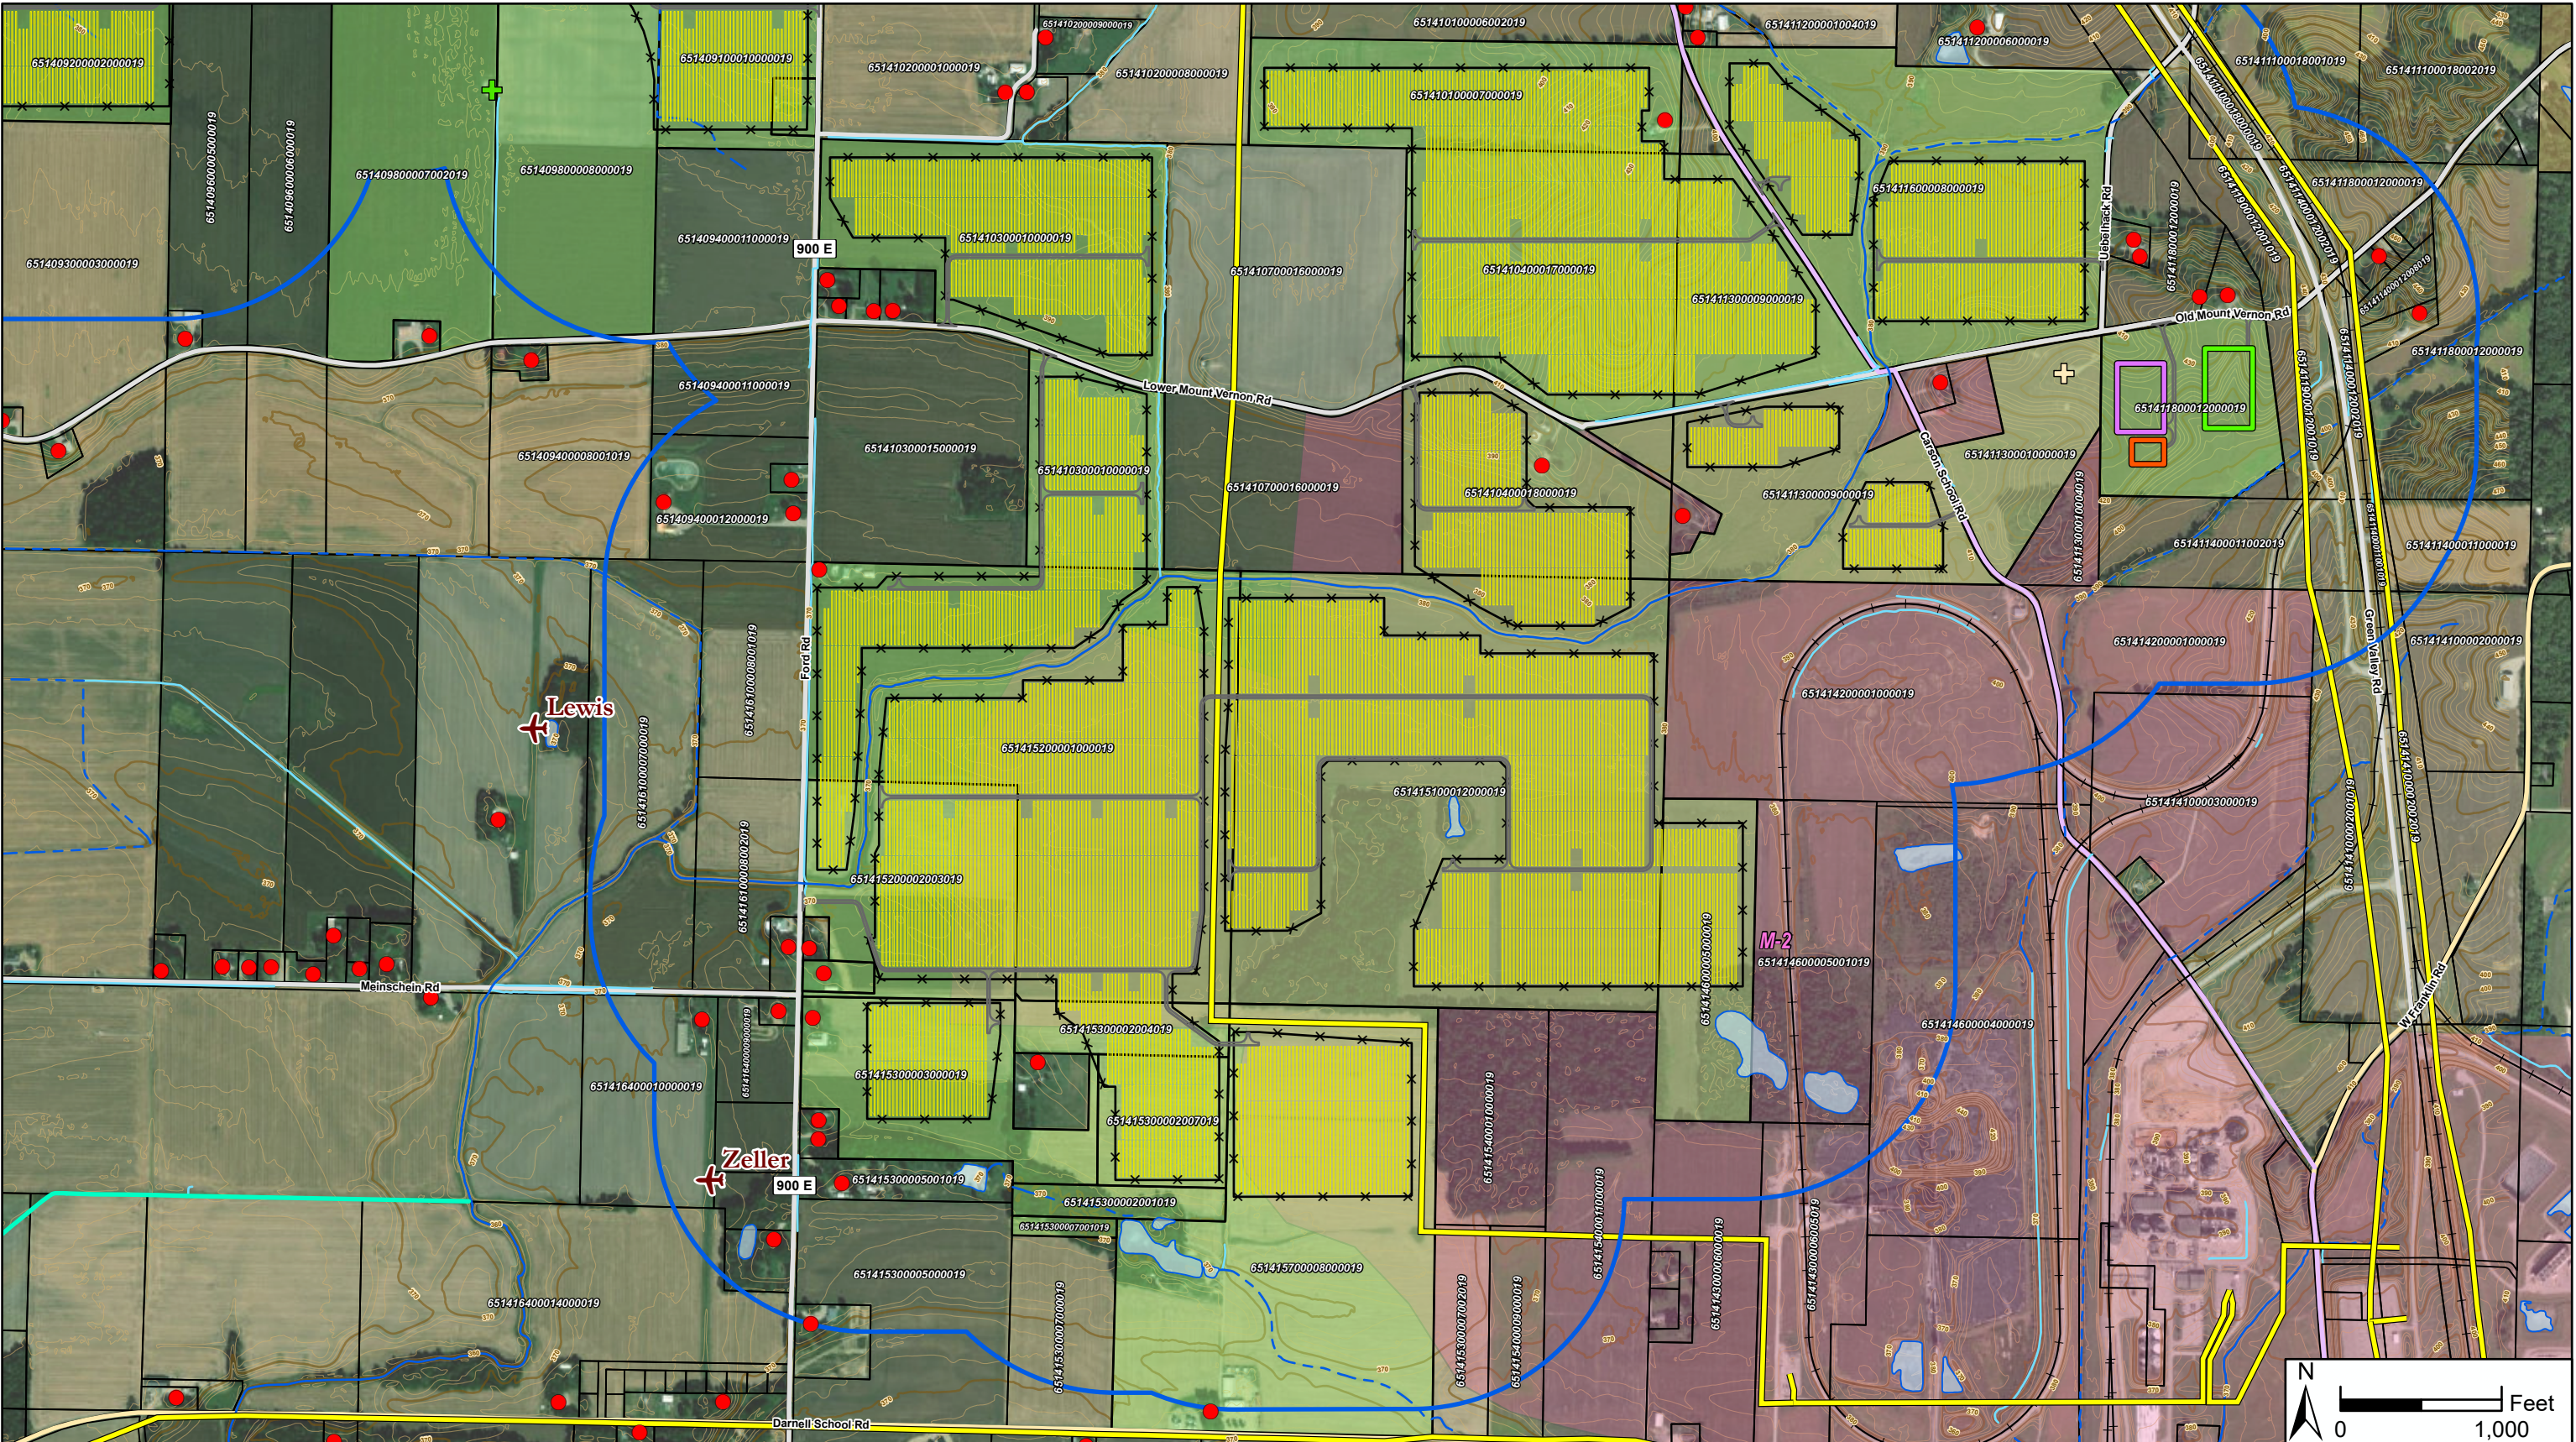

Data Source(s): Westwood (2022); Tenaska (2022); USCB TIGER Roads (2019); USDA NAIP Posey County (2018); Microsoft 2020; ReportAll USA (2020); USGS NHD (2018); IN LIDAR (2013); Ventyx (2020); Posey County Planning Commission (2021).

Westwood

Phone (952) 937-5150 12701 Whitewater Drive, Suite #300
Fax (952) 937-5822 Minnetonka, MN 55343
Toll Free (888) 937-5150 westwoodps.com

Westwood Professional Services, Inc.

- | | | | | | |
|------------------------------|-------------------------|----------------------------|--------------------------|----------------------------|-----------------------------------|
| — Preliminary Access Road | ● Residence | □ Quarter-Mile Site Buffer | — County Regulated Drain | — Rural Minor Collector | — 2ft Contour |
| ✕ Preliminary Site Fence | ✚ Cell/Radio Tower | — Transmission Line | — Canal/Ditch | — Other Local Road | Zoning |
| — Preliminary Solar Array | ✚ FAA VOR/DME | — Railroad | — Intermittent Waterway | □ Participating Parcel | □ A - Agricultural |
| □ Interconnecting Switchyard | ✚ Airport/Landing Strip | □ Waterbody | — Perennial Waterway | □ Non-Participating Parcel | □ M-2 - Manufacturing Medium |
| □ Project Substation | | | — Rural Major Collector | — 10ft Contour | □ R-1 - Residential Single-Family |
| □ Project O&M Facility | | | | | |

Posey Solar Project
Posey County, Indiana

Site Layout & Vicinity

Map 3 of 5



Data Source(s): Westwood (2022); Tenaska (2022); USCB TIGER Roads (2019); USDA NAIP Posey County (2018); Microsoft (2020); ReportAll USA (2020); USGS NHD (2018); IN LIDAR (2013); Ventyx (2020); Posey County Planning Commission (2021).

Westwood

Phone (952) 937-5150 12701 Whitewater Drive, Suite #300
Fax (952) 937-5822 Minnetonka, MN 55343
Toll Free (888) 937-5150 westwoodps.com
Westwood Professional Services, Inc.

- | | | | | | |
|---------------------------|----------------------------|--------------------------|-------------------------|----------------------------|--------------------|
| — Preliminary Access Road | □ Quarter-Mile Site Buffer | □ Waterbody | — Intermittent Waterway | □ Participating Parcel | — 2ft Contour |
| ✕ Preliminary Site Fence | — Transmission Line | — County Regulated Drain | — Rural Minor Collector | □ Non-Participating Parcel | Zoning |
| — Preliminary Solar Array | — Railroad | — Canal/Ditch | — Other Local Road | — 10ft Contour | □ A - Agricultural |
| ● Residence | | | | | |

Posey Solar Project

Posey County, Indiana

Site Layout & Vicinity



Data Source(s): Westwood (2022); Tenaska (2022); USCB TIGER Roads (2019); USDA NAIP Posey County (2018); Microsoft 2020; ReportAll USA (2020); USGS NHD (2018); IN LIDAR (2013); Ventyx (2020); Posey County Planning Commission (2021).

Westwood

Phone (952) 937-5150 12701 Whitewater Drive, Suite #300
Fax (952) 937-5822 Minnetonka, MN 55343
Toll Free (888) 937-5150 westwoodps.com
Westwood Professional Services, Inc.

- | | | | | | |
|---------------------------|----------------------------|--------------------------|-------------------------|----------------------------|------------------------------|
| — Preliminary Access Road | ● Commercial | — Transmission Line | — Canal/Ditch | — Other Local Road | — 2ft Contour |
| ✕ Preliminary Site Fence | ✈ Airport/Landing Strip | — Railroad | — Intermittent Waterway | □ Participating Parcel | Zoning |
| — Preliminary Solar Array | □ Quarter-Mile Site Buffer | □ Waterbody | — Perennial Waterway | □ Non-Participating Parcel | □ A - Agricultural |
| ● Residence | | — County Regulated Drain | — Rural Minor Collector | — 10ft Contour | □ M-2 - Manufacturing Medium |



Posey Solar Project

Posey County, Indiana

Site Layout & Vicinity