


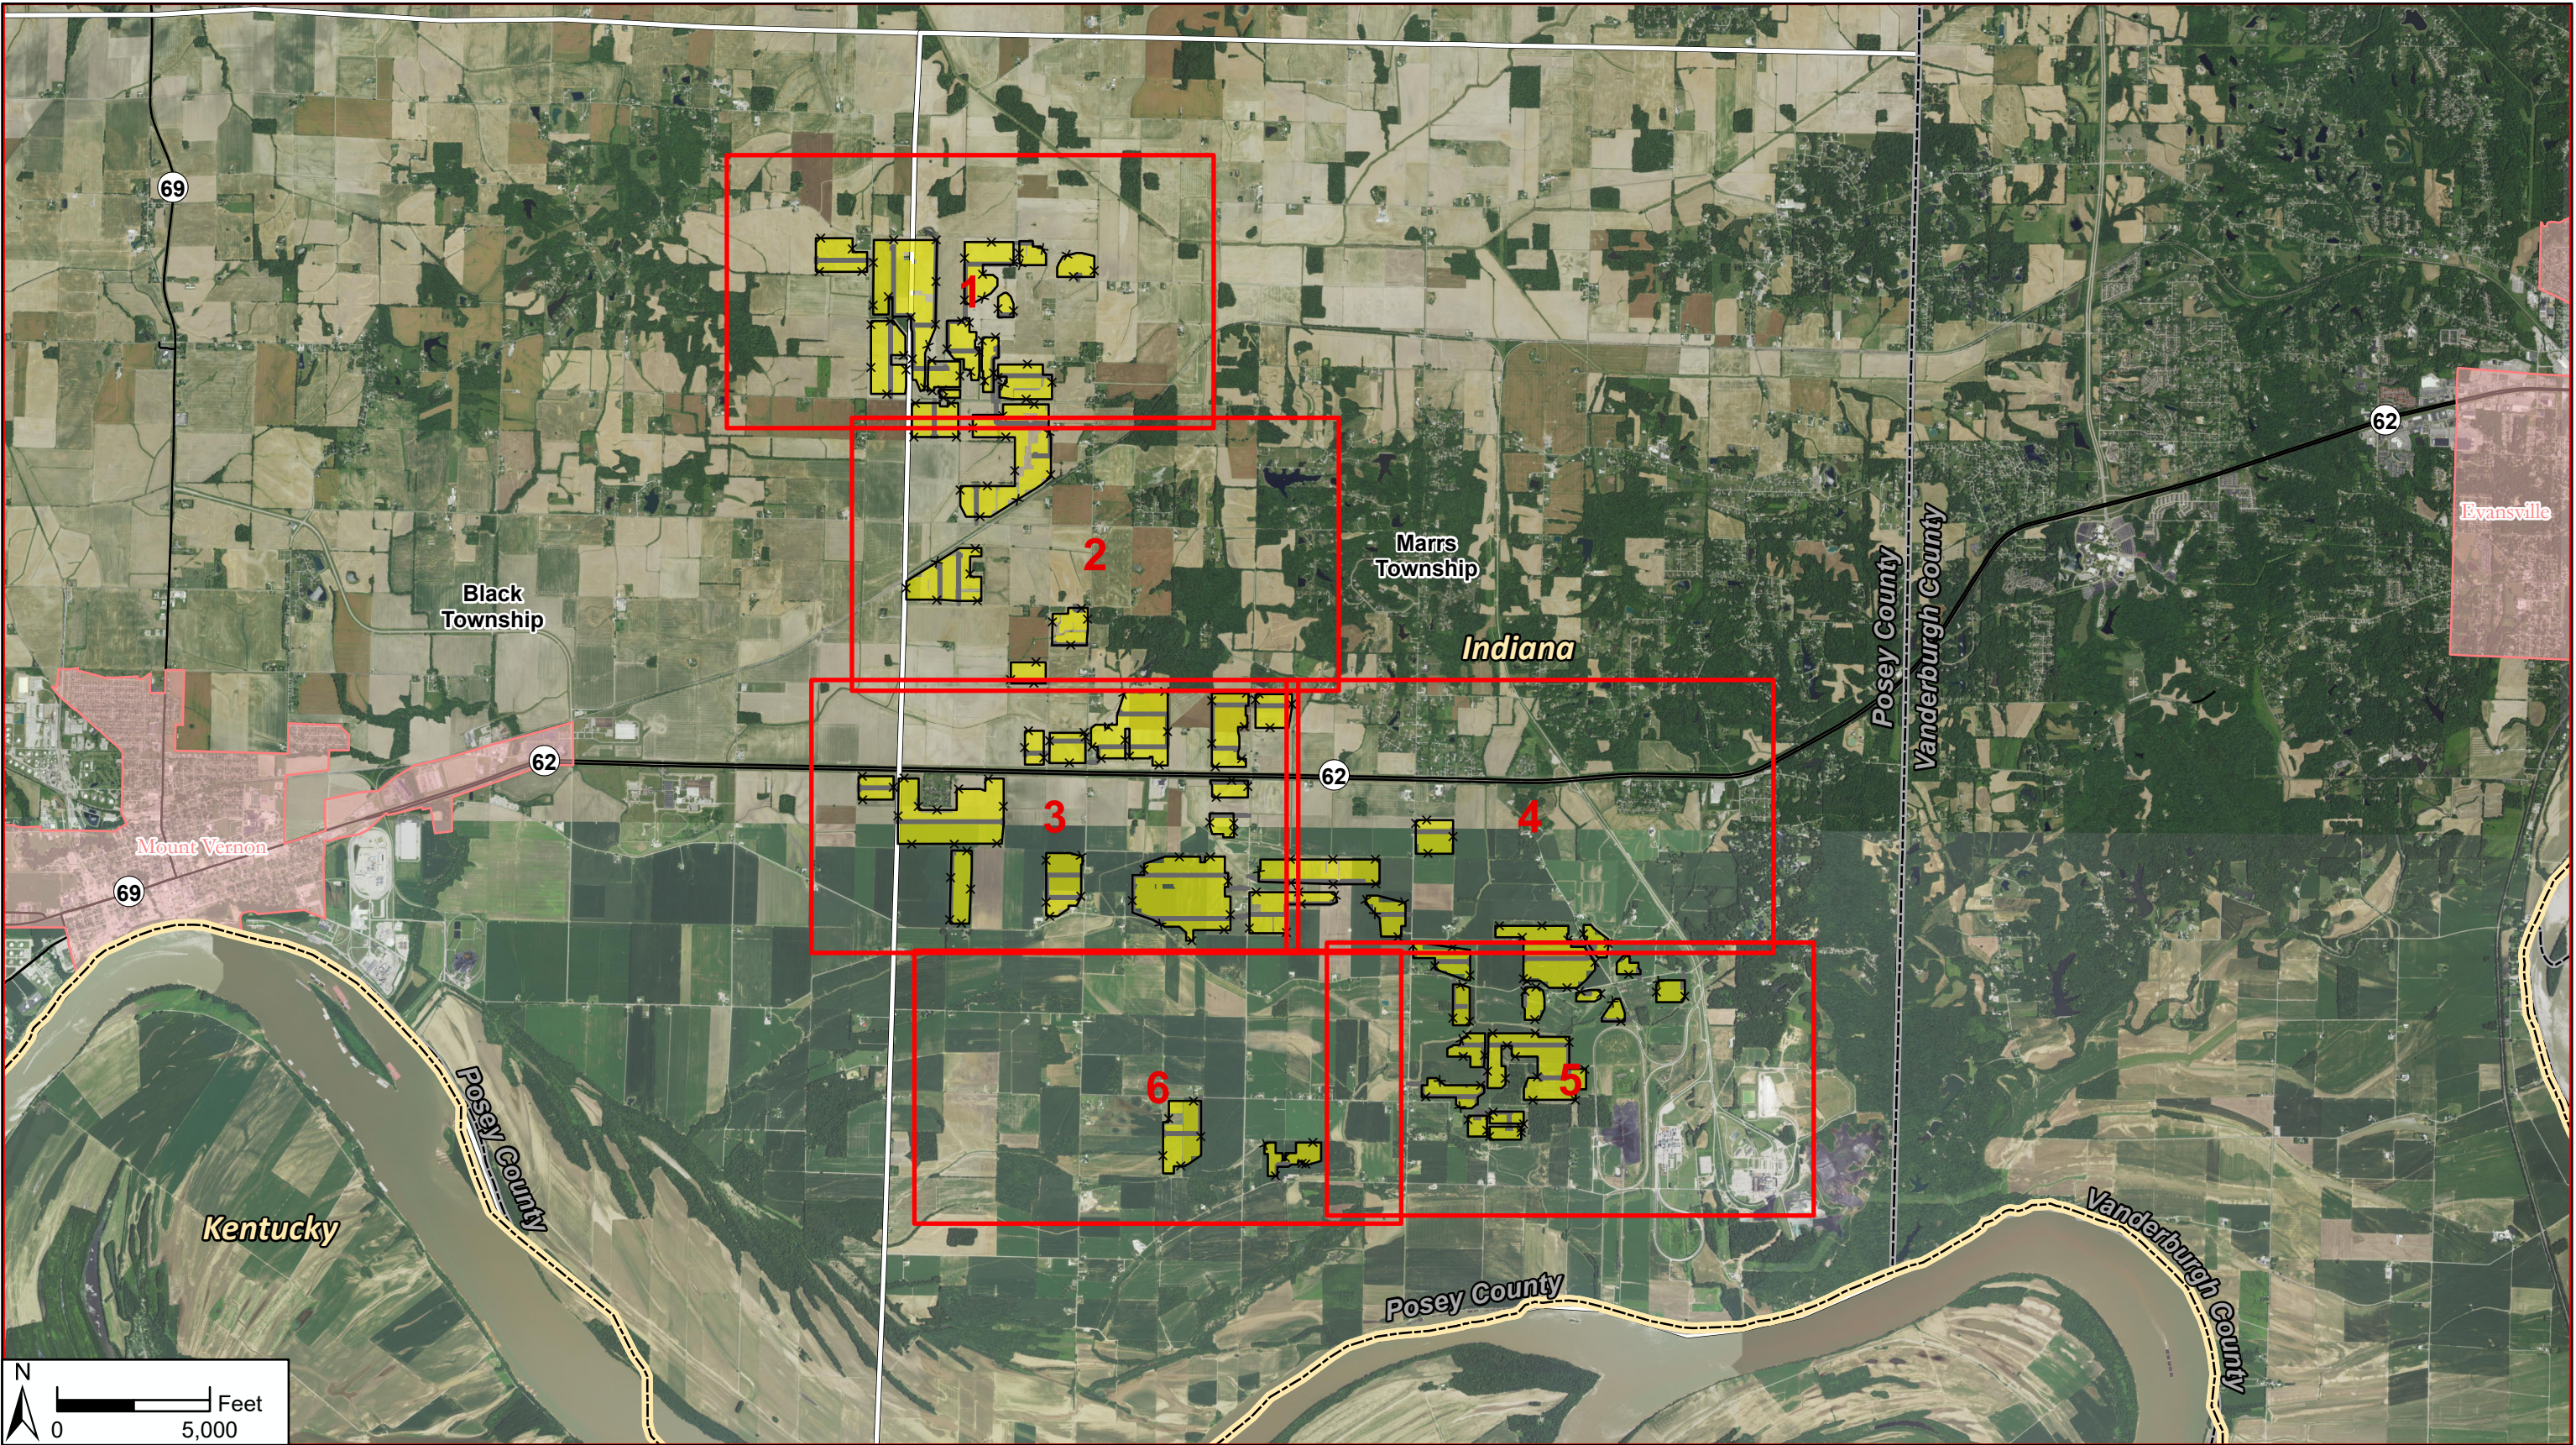

Data Source(s): Westwood (2021); Tenaska (2021); USCB TIGER Roads (2019); USDA NAIP Posey County (2018); Microsoft 2020; ReportAll USA (2020); USGS NHD (2018); IN LIDAR (2013); Ventyx (2020); Posey County Planning Commission (2021).

Westwood

Phone (952) 937-5150 12701 Whitewater Drive, Suite #300
Fax (952) 937-5822 Minnetonka, MN 55343
Toll Free (888) 937-5150 westwoodps.com
Westwood Professional Services, Inc.


- Preliminary Access Road
- Preliminary Site Fence
- Preliminary Solar Array
- State Boundary
- County Boundary
- Civil Township
- Municipality
- Road

Posey Solar Project

Posey County, Indiana

Site Layout & Vicinity

N:\0027286.00\GIS\ArcPro\Posey Permit Application Exhibits\Posey Permit Application Exhibits 2021-04-20.aprx - 6/16/2021 11:57 AM | NGBryant

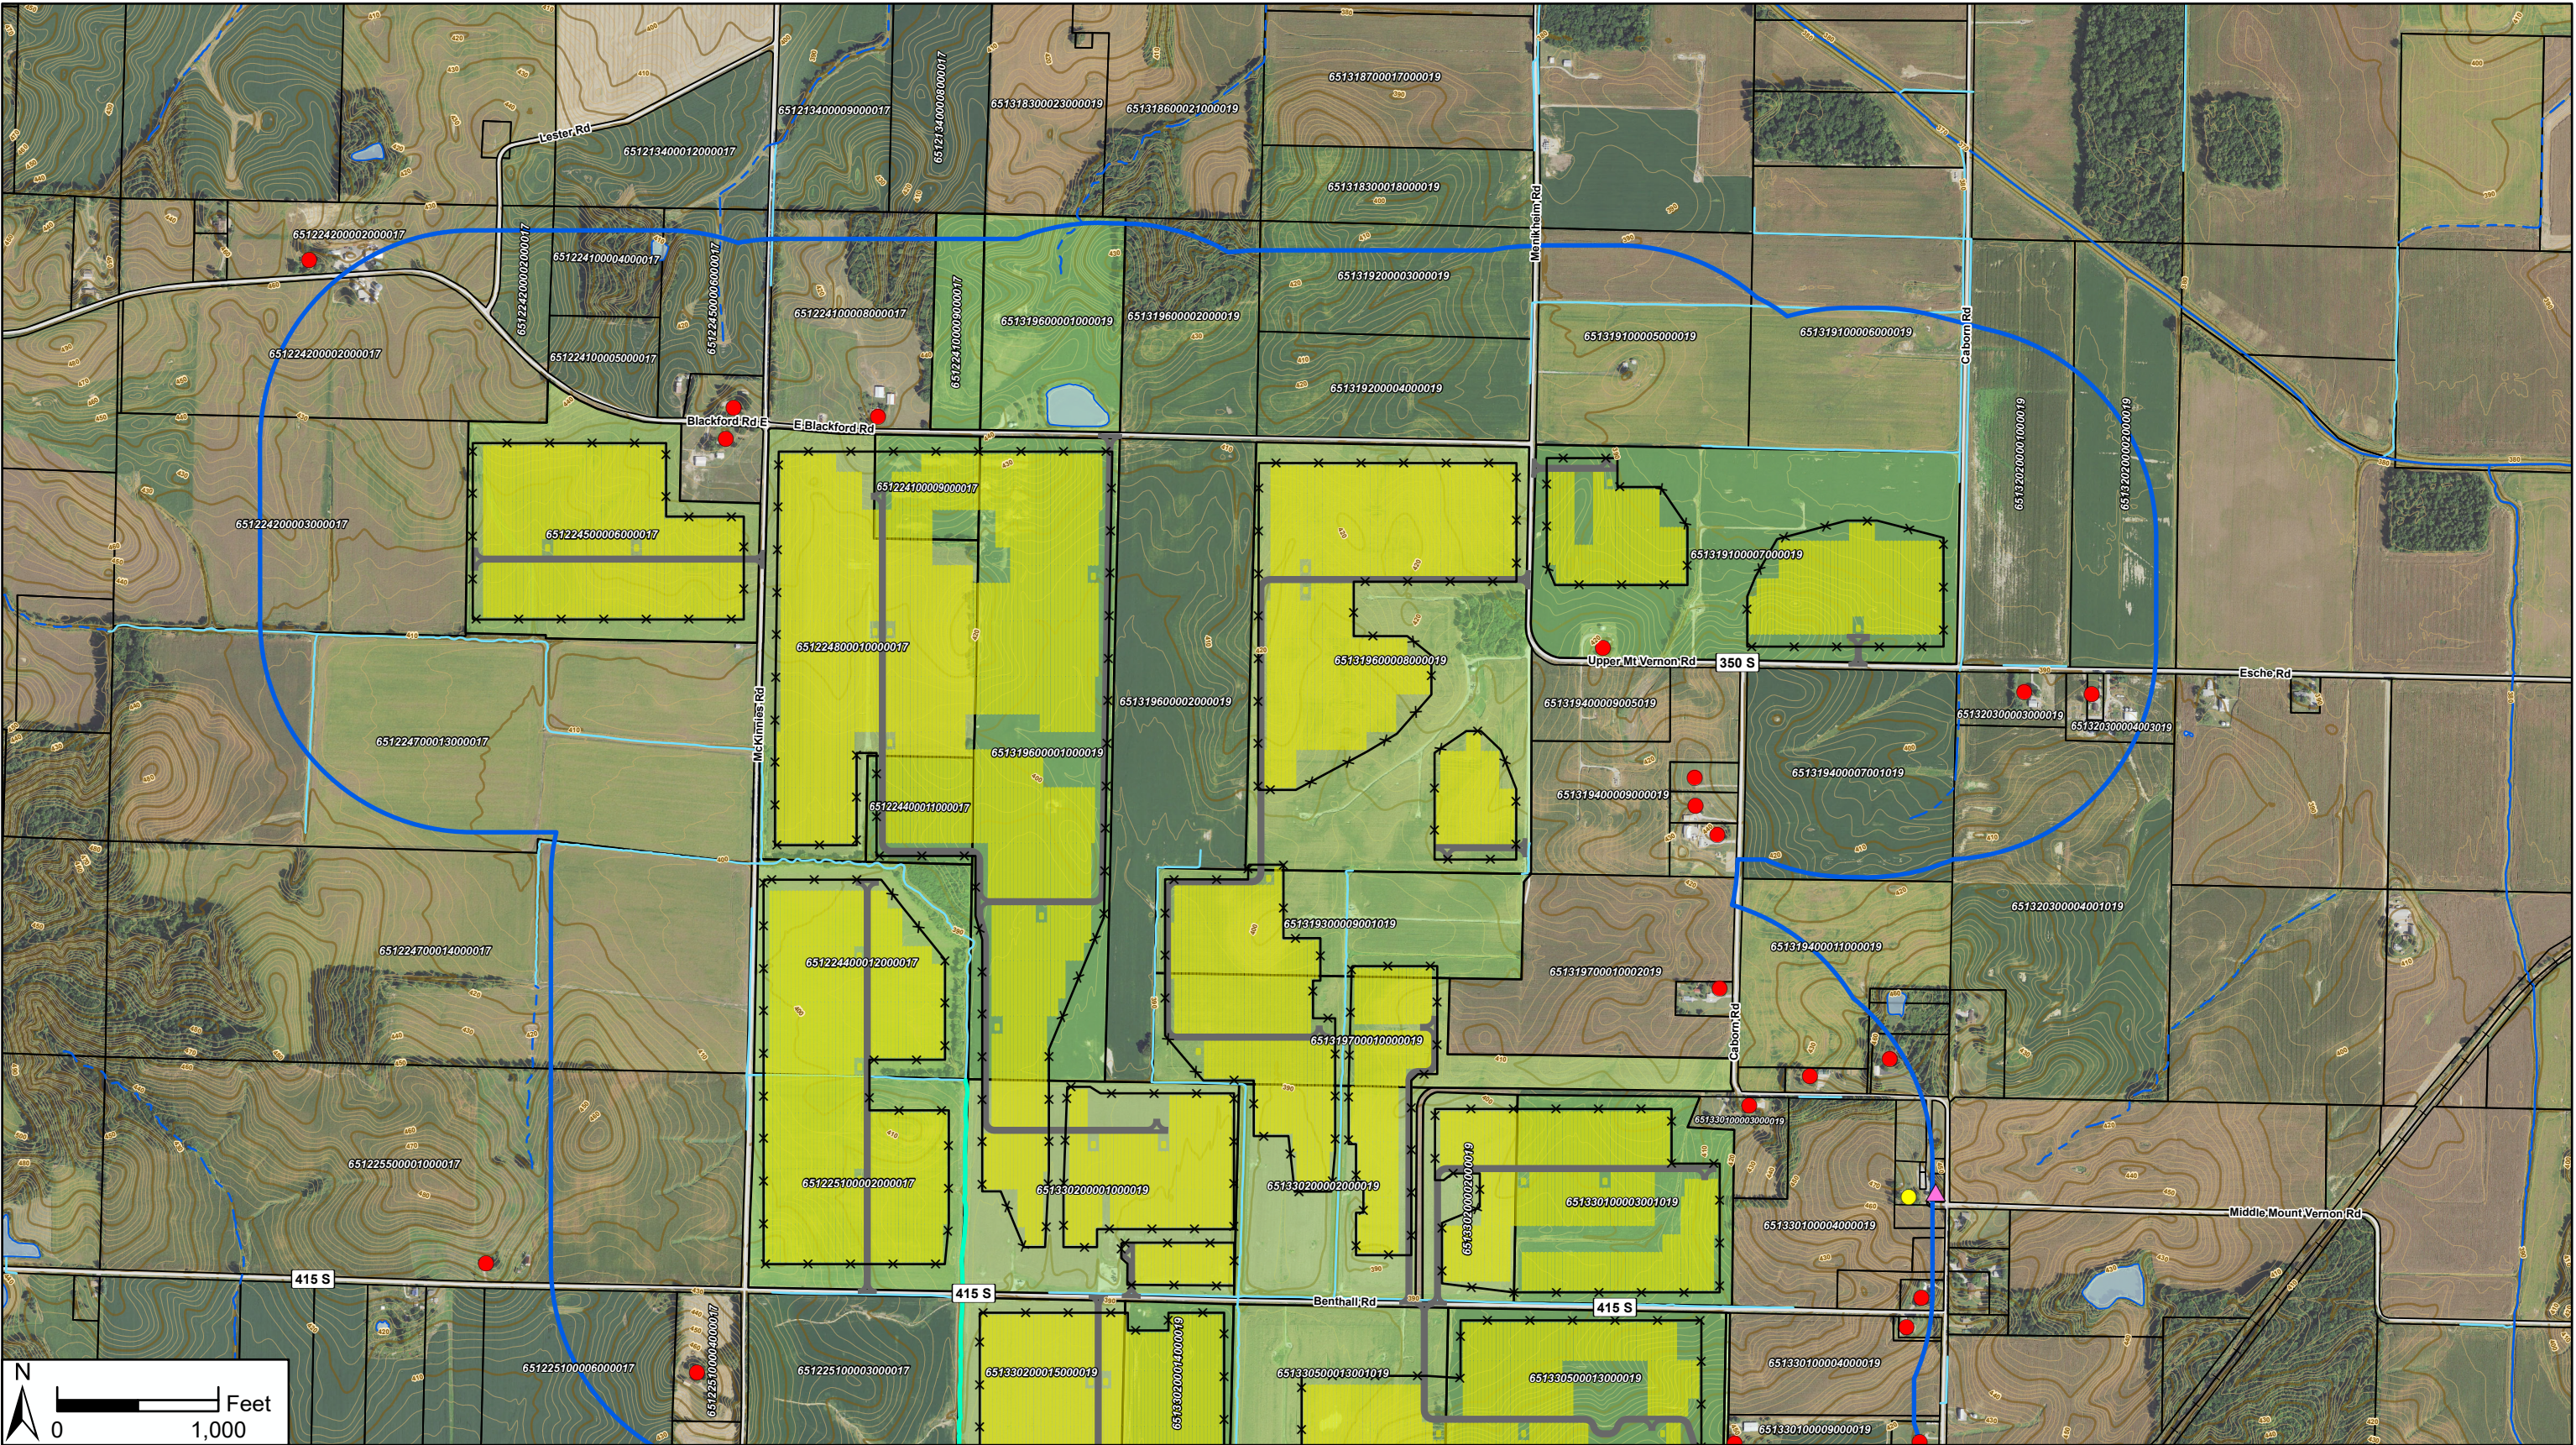

Data Source(s): Westwood (2021); Tenaska (2021); USCB TIGER Roads (2019); USDA NAIP Posey County (2018); Microsoft 2020; ReportAll USA (2020); USGS NHD (2018); IN LIDAR (2013); Ventyx (2020); Posey County Planning Commission (2021).

Westwood

Phone (952) 937-5150 12701 Whitewater Drive, Suite #300
Fax (952) 937-5822 Minnetonka, MN 55343
Toll Free (888) 937-5150 westwoodps.com
Westwood Professional Services, Inc.

- Preliminary Access Road
- Preliminary Site Fence
- Preliminary Solar Array

- Quarter-Mile Site Buffer
- Railroad
- Residence

- Commercial
- Church
- Waterbody

- Canal/Ditch
- Intermittent Waterway
- Perennial Waterway
- County Regulated Drain


- Participating Parcel
- Non-Participating Parcel
- Road

- 10ft Contour
- 2ft Contour
- Zoning**
- A - Agricultural

Posey Solar Project

Posey County, Indiana

Site Layout & Vicinity

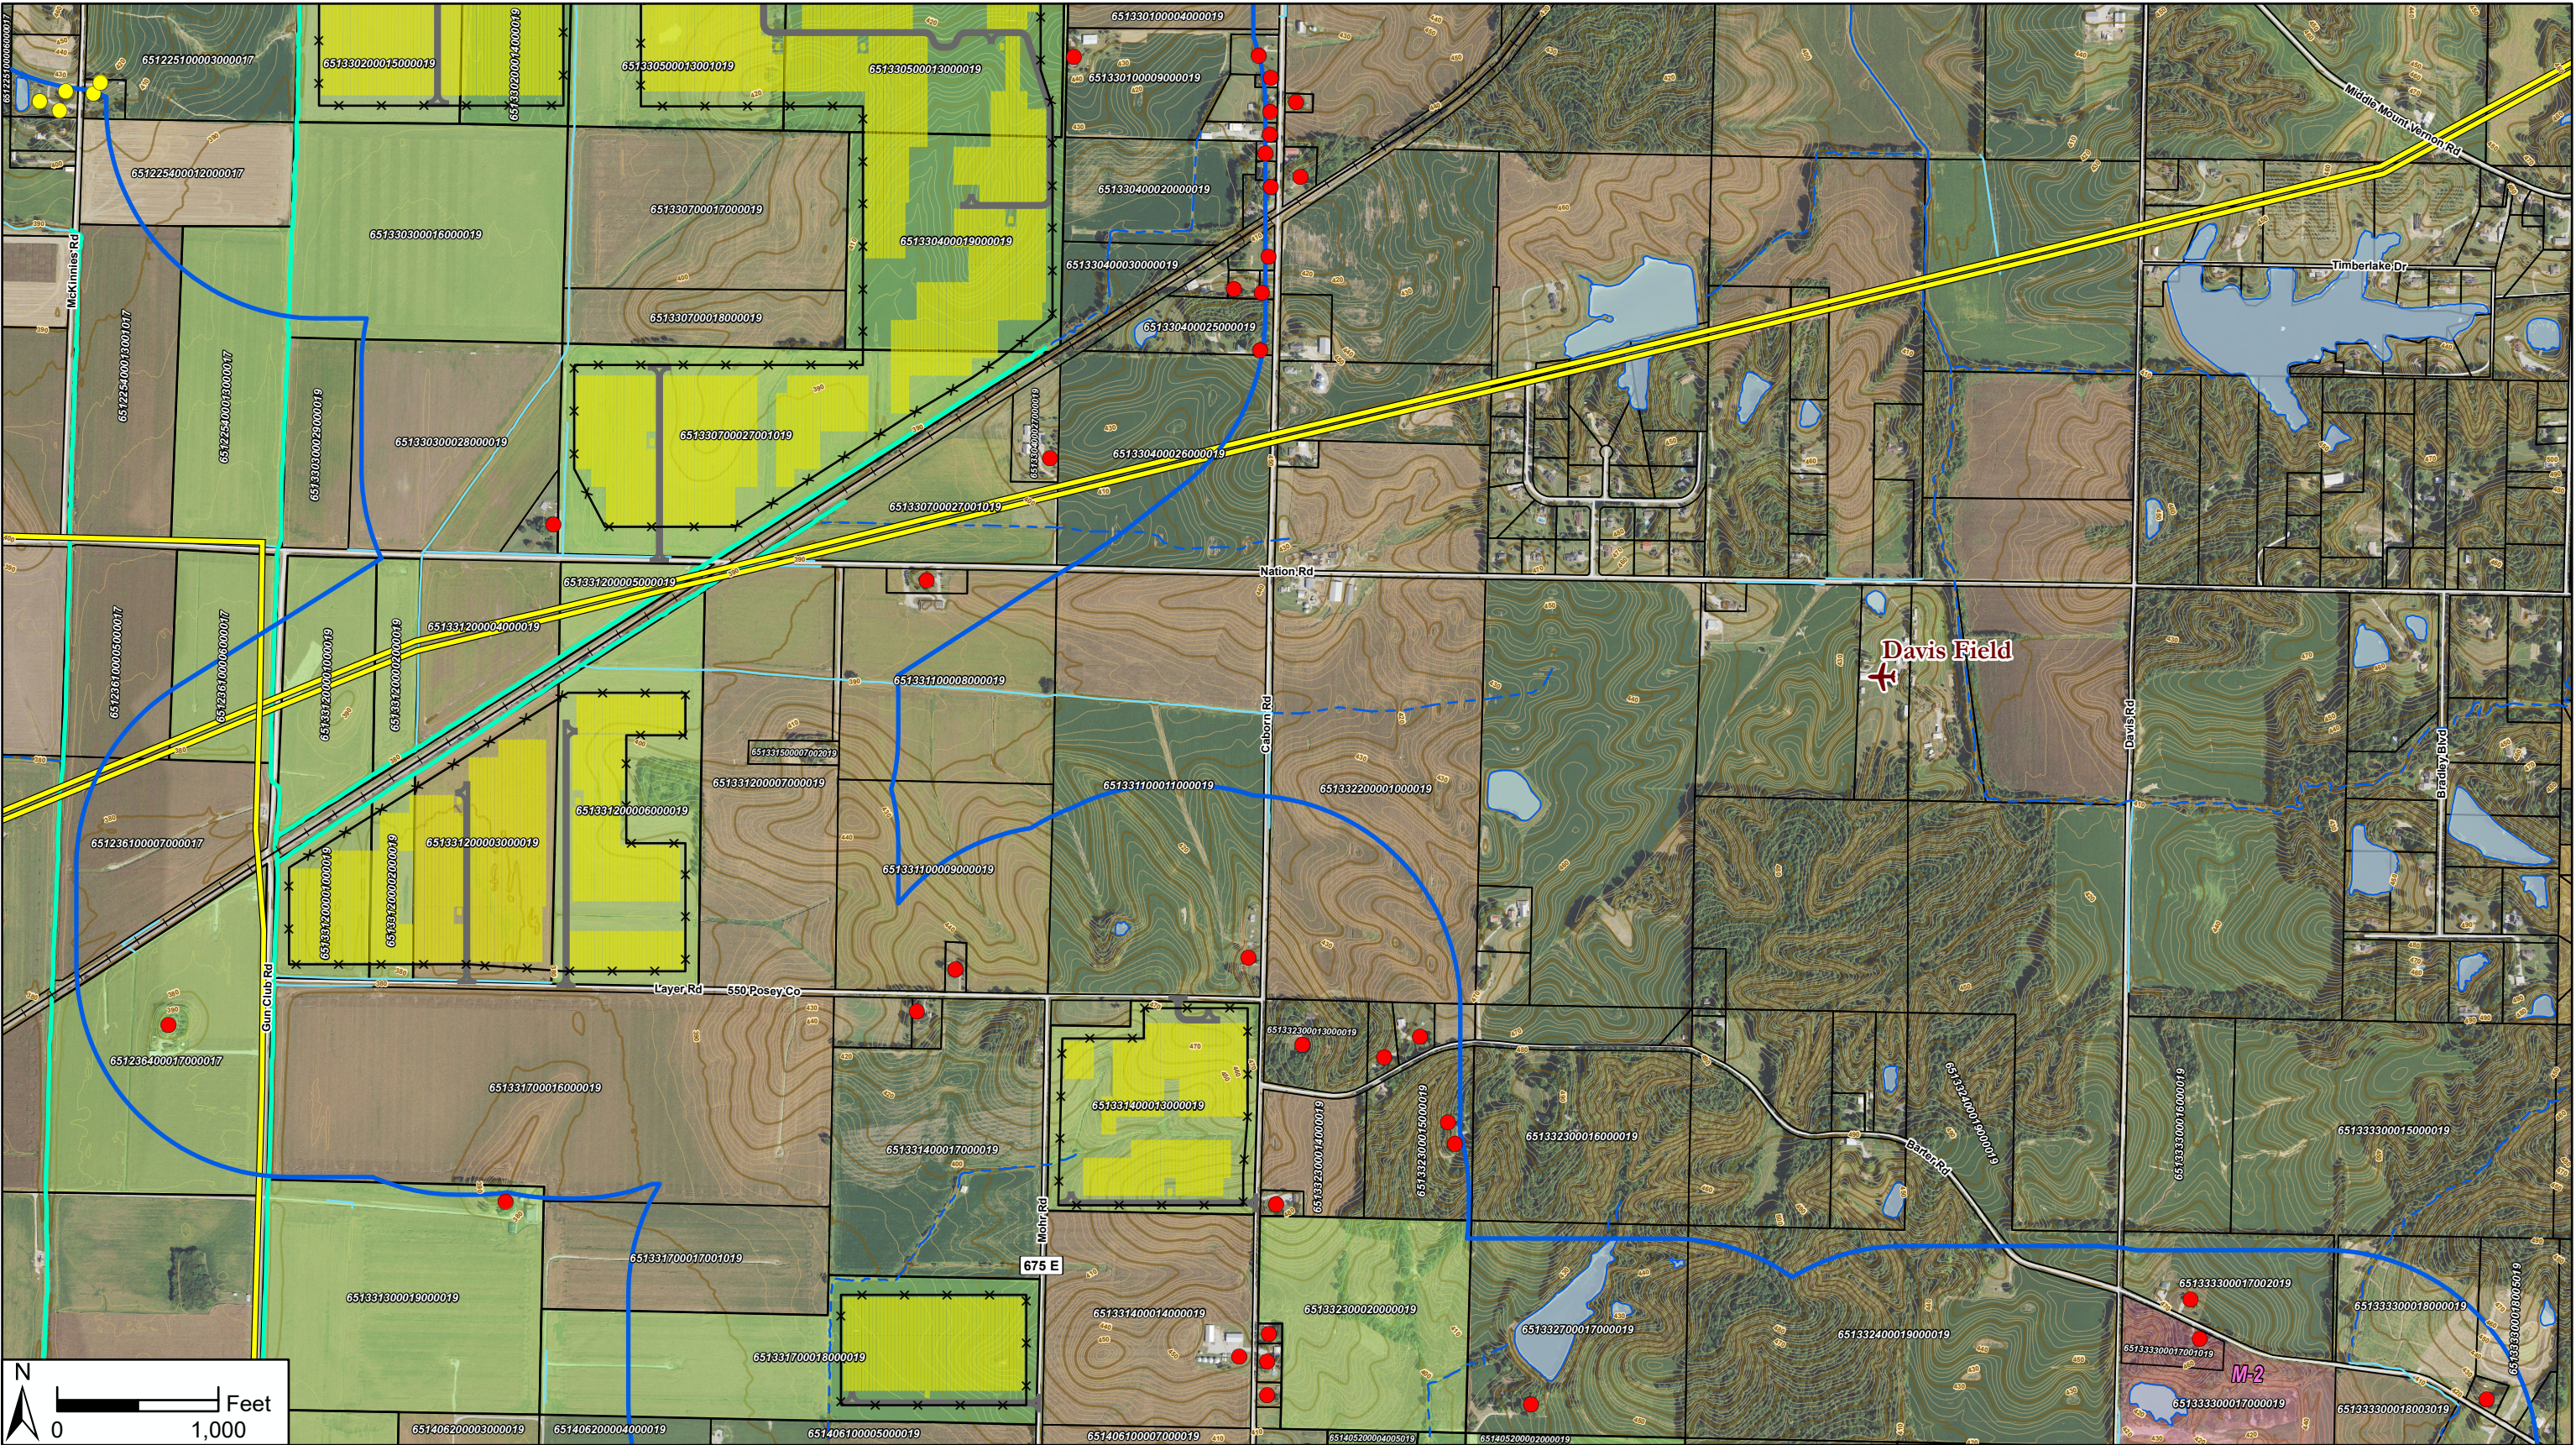

Data Source(s): Westwood (2021); Tenaska (2021); USCB TIGER Roads (2019); USDA NAIP Posey County (2018); Microsoft 2020; ReportAll USA (2020); USGS NHD (2018); IN LIDAR (2013); Ventyx (2020); Posey County Planning Commission (2021).



Phone (952) 937-5150 12701 Whitewater Drive, Suite #300
Fax (952) 937-5822 Minnetonka, MN 55343
Toll Free (888) 937-5150 westwoodps.com

Westwood Professional Services, Inc.

- Preliminary Access Road
- Preliminary Site Fence
- Preliminary Solar Array

- Quarter-Mile Site Buffer
- Transmission Line
- Railroad

- Commercial
- Airport/Landing Strip
- Waterbody
- Canal/Ditch
- Residence

- Intermittent Waterway
- Perennial Waterway
- County Regulated Drain
- Participating Parcel


- Non-Participating Parcel
- Road
- 10ft Contour
- 2ft Contour

- Zoning**
- A - Agricultural
 - M-2 - Manufacturing Medium
 - R-1 - Residential Single-Family

Posey Solar Project

Posey County, Indiana

Site Layout & Vicinity

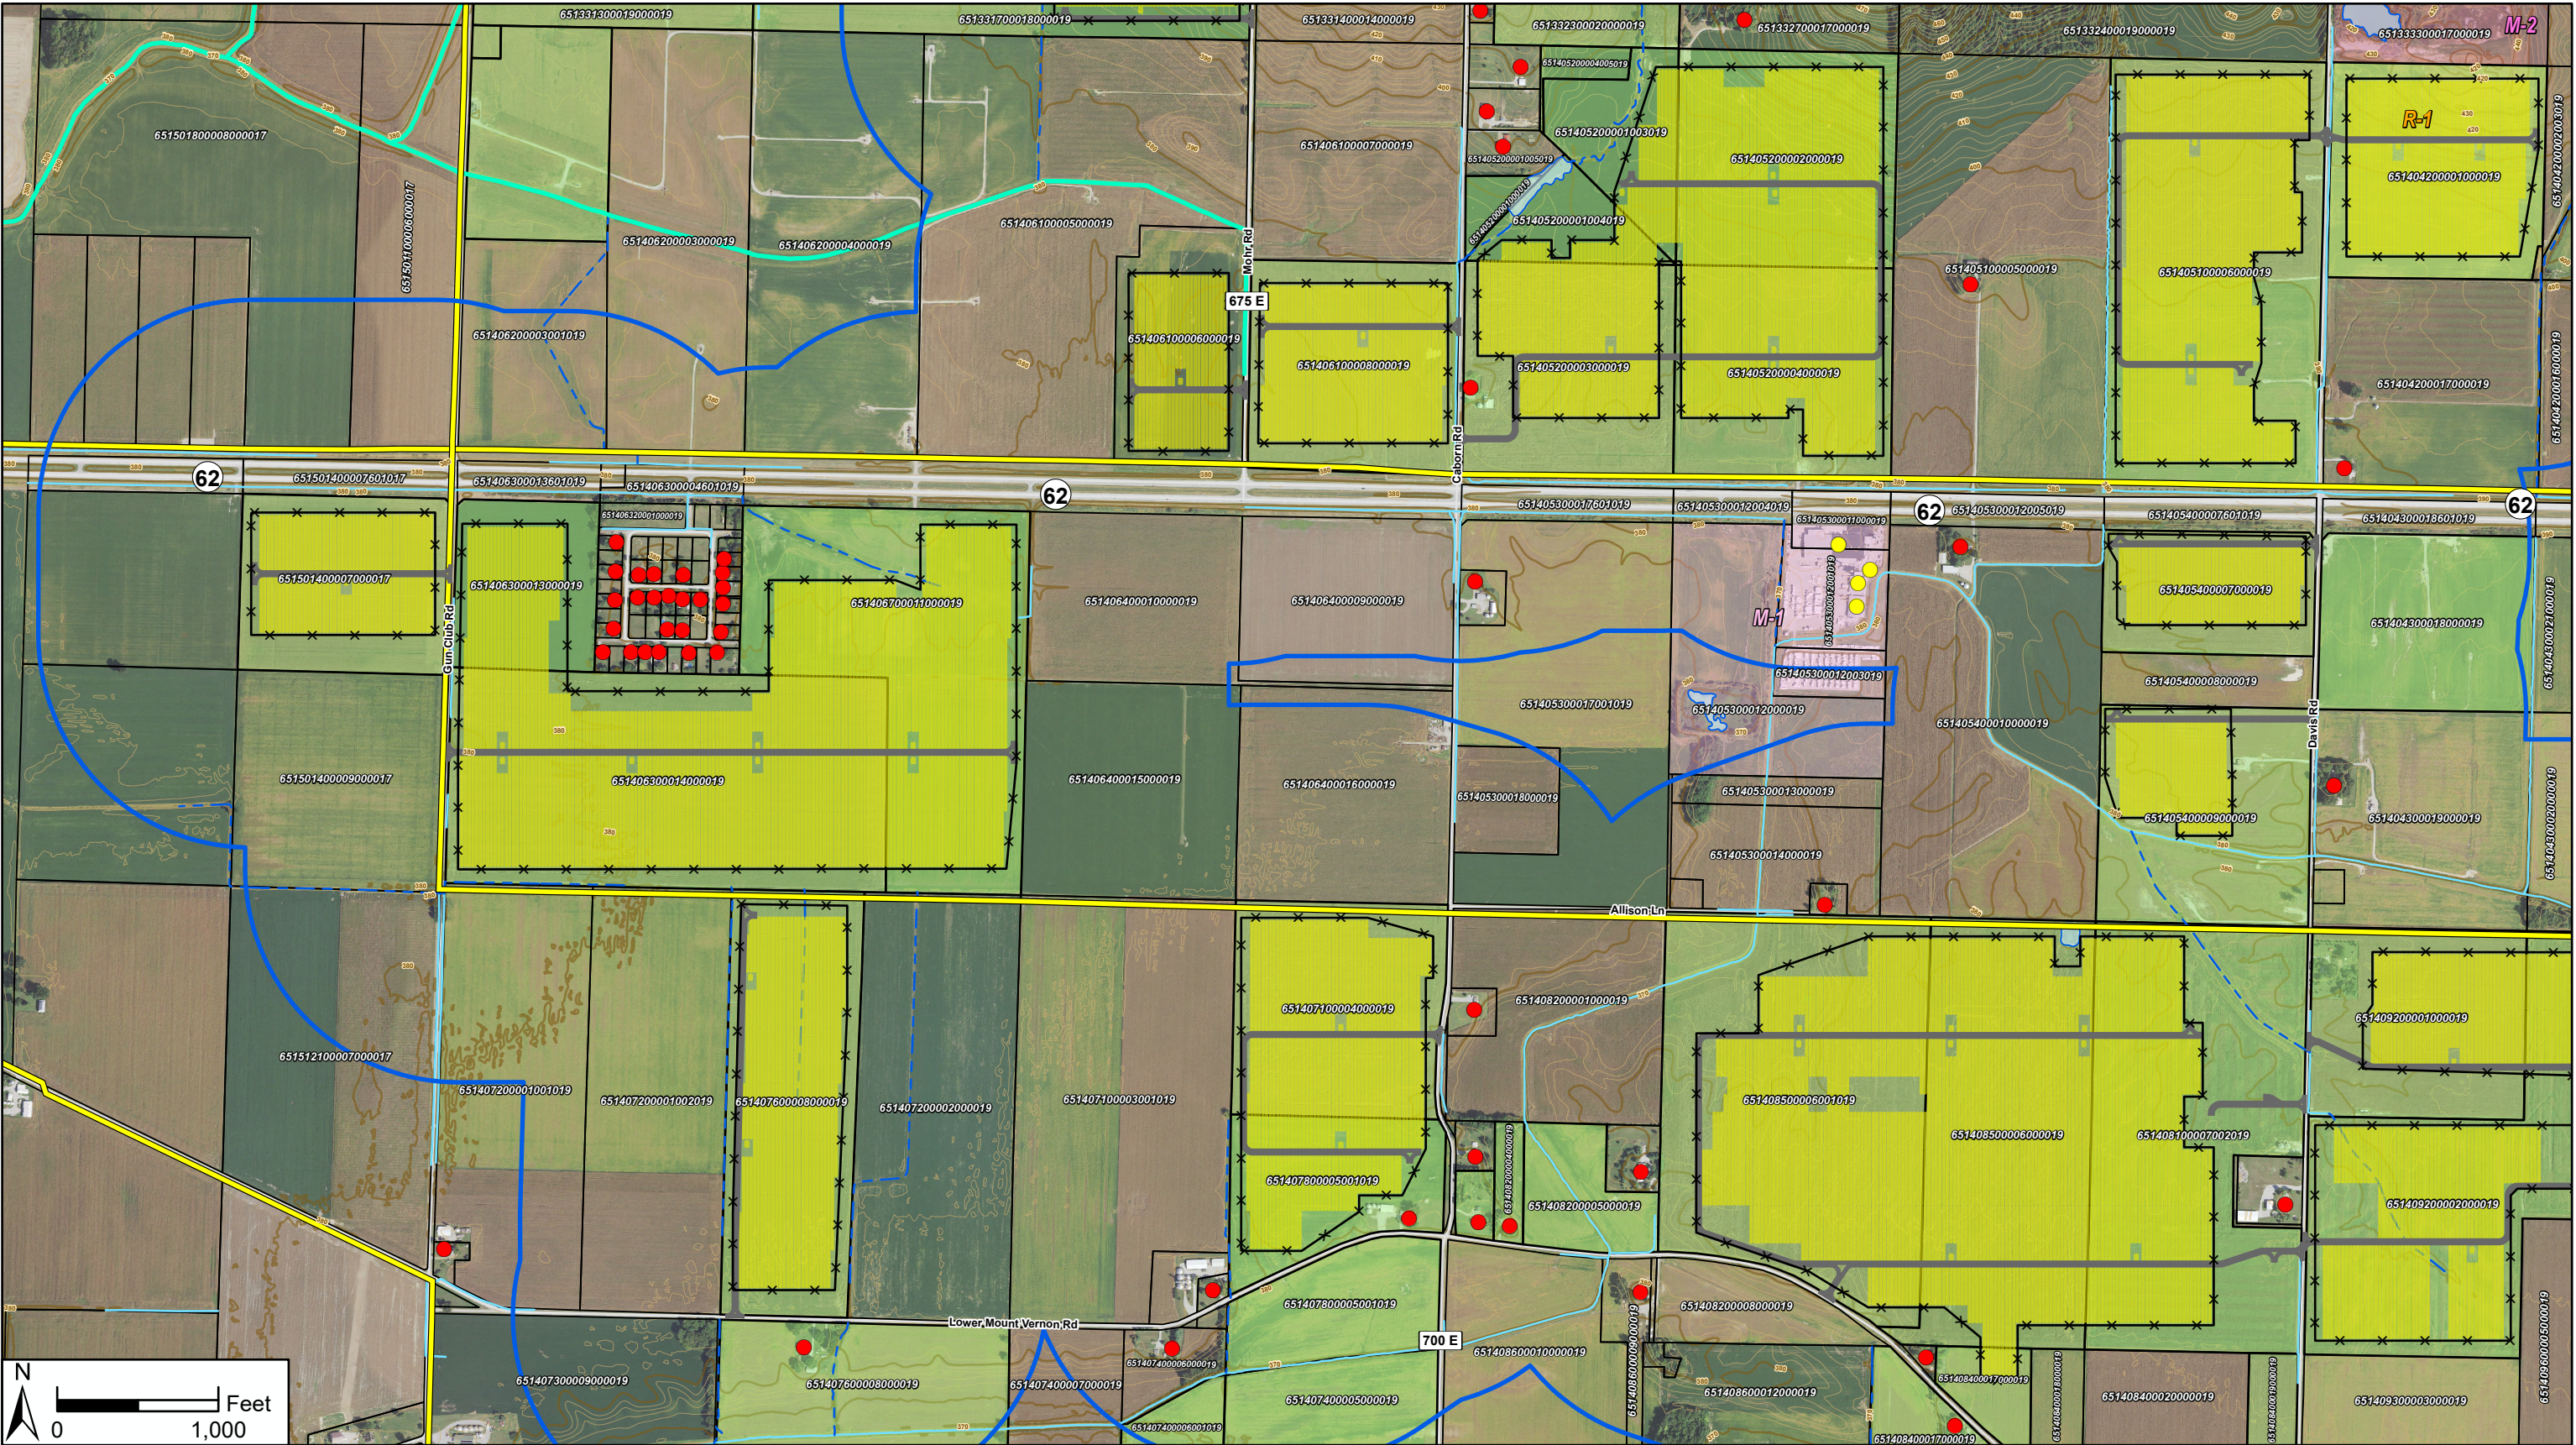

Data Source(s): Westwood (2021); Tenaska (2021); USCB TIGER Roads (2019); USDA NAIP Posey County (2018); Microsoft 2020; ReportAll USA (2020); USGS NHD (2018); IN LIDAR (2013); Ventyx (2020); Posey County Planning Commission (2021).

Westwood

Phone (952) 937-5150 12701 Whitewater Drive, Suite #300
Fax (952) 937-5822 Minnetonka, MN 55343
Toll Free (888) 937-5150 westwoodps.com
Westwood Professional Services, Inc.

- Preliminary Access Road
- Quarter-Mile Site Buffer
- Transmission Line
- Preliminary Site Fence
- Preliminary Solar Array
- Commercial
- Waterbody
- Canal/Ditch
- Intermittent Waterway
- Residence

- County Regulated Drain
- Participating Parcel
- Non-Participating Parcel
- Road


- 10ft Contour
- 2ft Contour
- Zoning
- A - Agricultural

- M-1 - Manufacturing Light
- M-2 - Manufacturing Medium
- R-1 - Residential Single-Family

Posey Solar Project

Posey County, Indiana

Site Layout & Vicinity

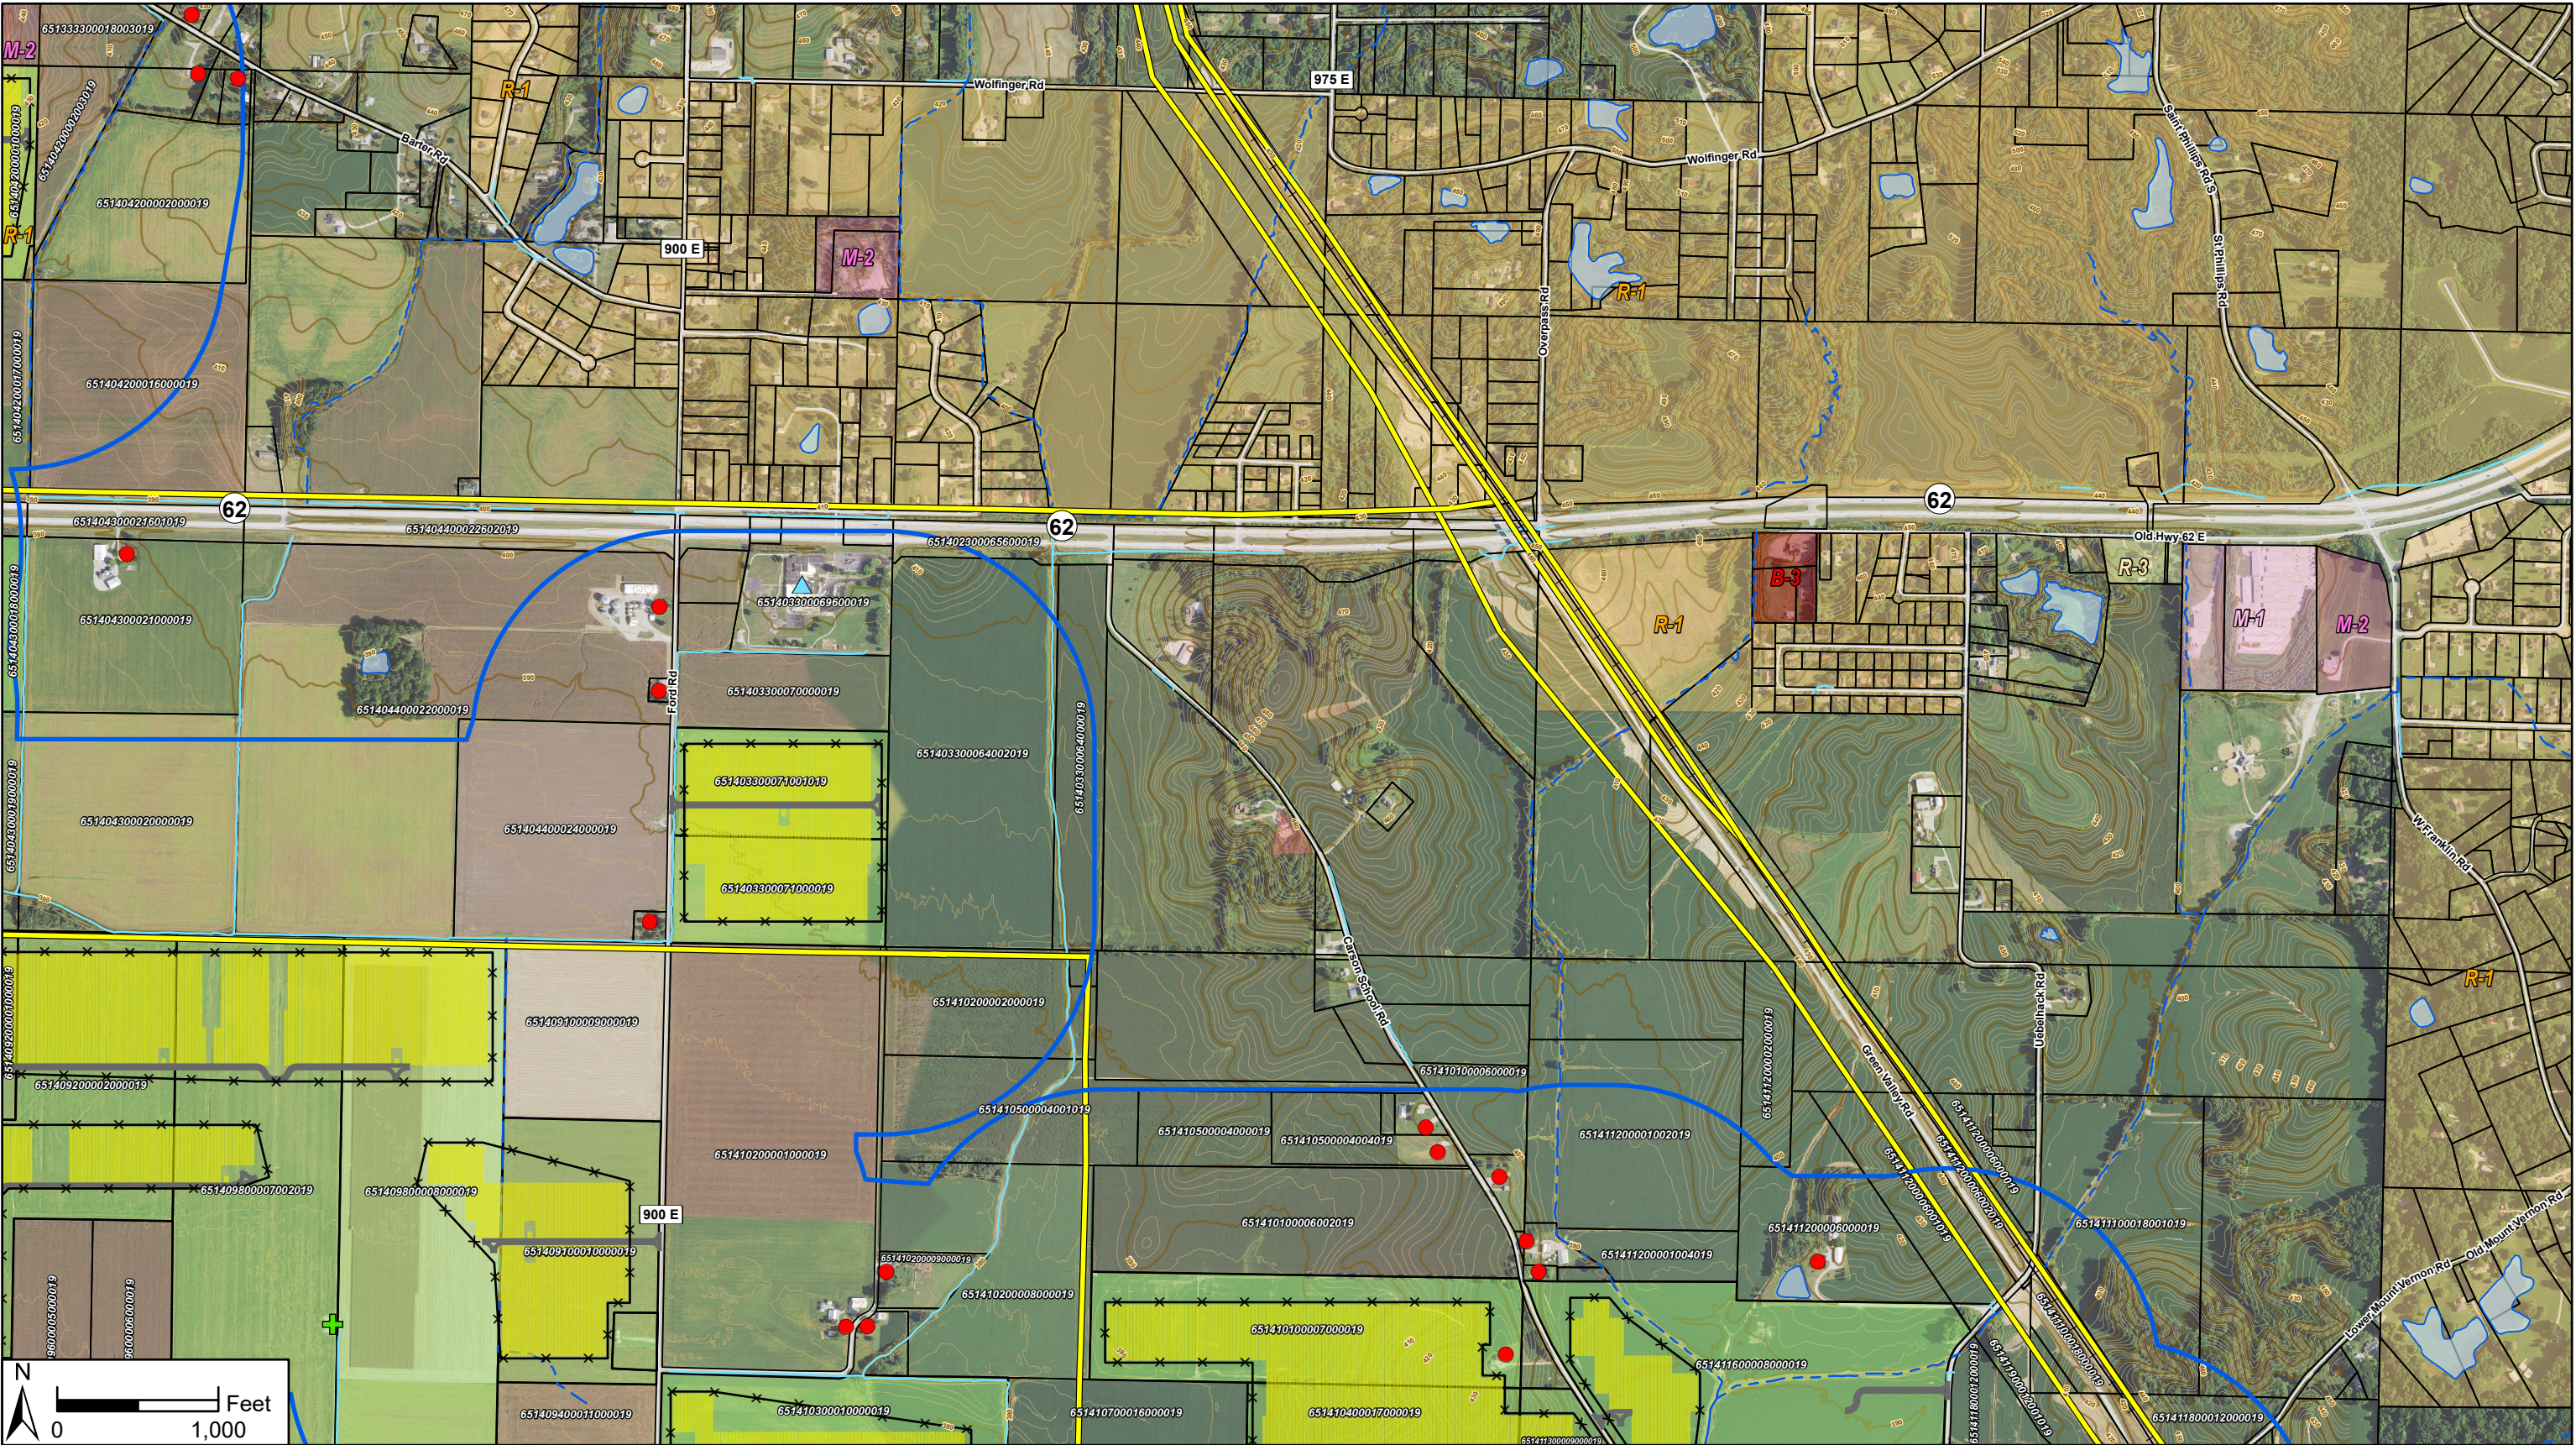

Data Source(s): Westwood (2021); Tenaska (2021); USCB TIGER Roads (2019); USDA NAIP Posey County (2018); Microsoft 2020; ReportAll USA (2020); USGS NHD (2018); IN LIDAR (2013); Ventyx (2020); Posey County Planning Commission (2021).

Westwood

Phone (952) 937-5150 12701 Whitewater Drive, Suite #300
Fax (952) 937-5822 Minnetonka, MN 55343
Toll Free (888) 937-5150 westwoodps.com

Westwood Professional Services, Inc.

Preliminary Access Road

Preliminary Site Fence

Preliminary Solar Array

Quarter-Mile Site Buffer

Transmission Line

Railroad

Residence

School

FAA VOR/DME

Waterbody

Canal/Ditch

Intermittent Waterway

Perennial Waterway

Participating Parcel

Non-Participating Parcel

Road

10ft Contour

2ft Contour

Zoning

A - Agricultural

B-1 - Neighborhood Commercial

B-3 - Commercial High Intensity

M-1 - Manufacturing Light

M-2 - Manufacturing Medium


R-1 - Residential Single-Family

R-3 - Residential Multiple-Family

Posey Solar Project

Posey County, Indiana

Site Layout & Vicinity

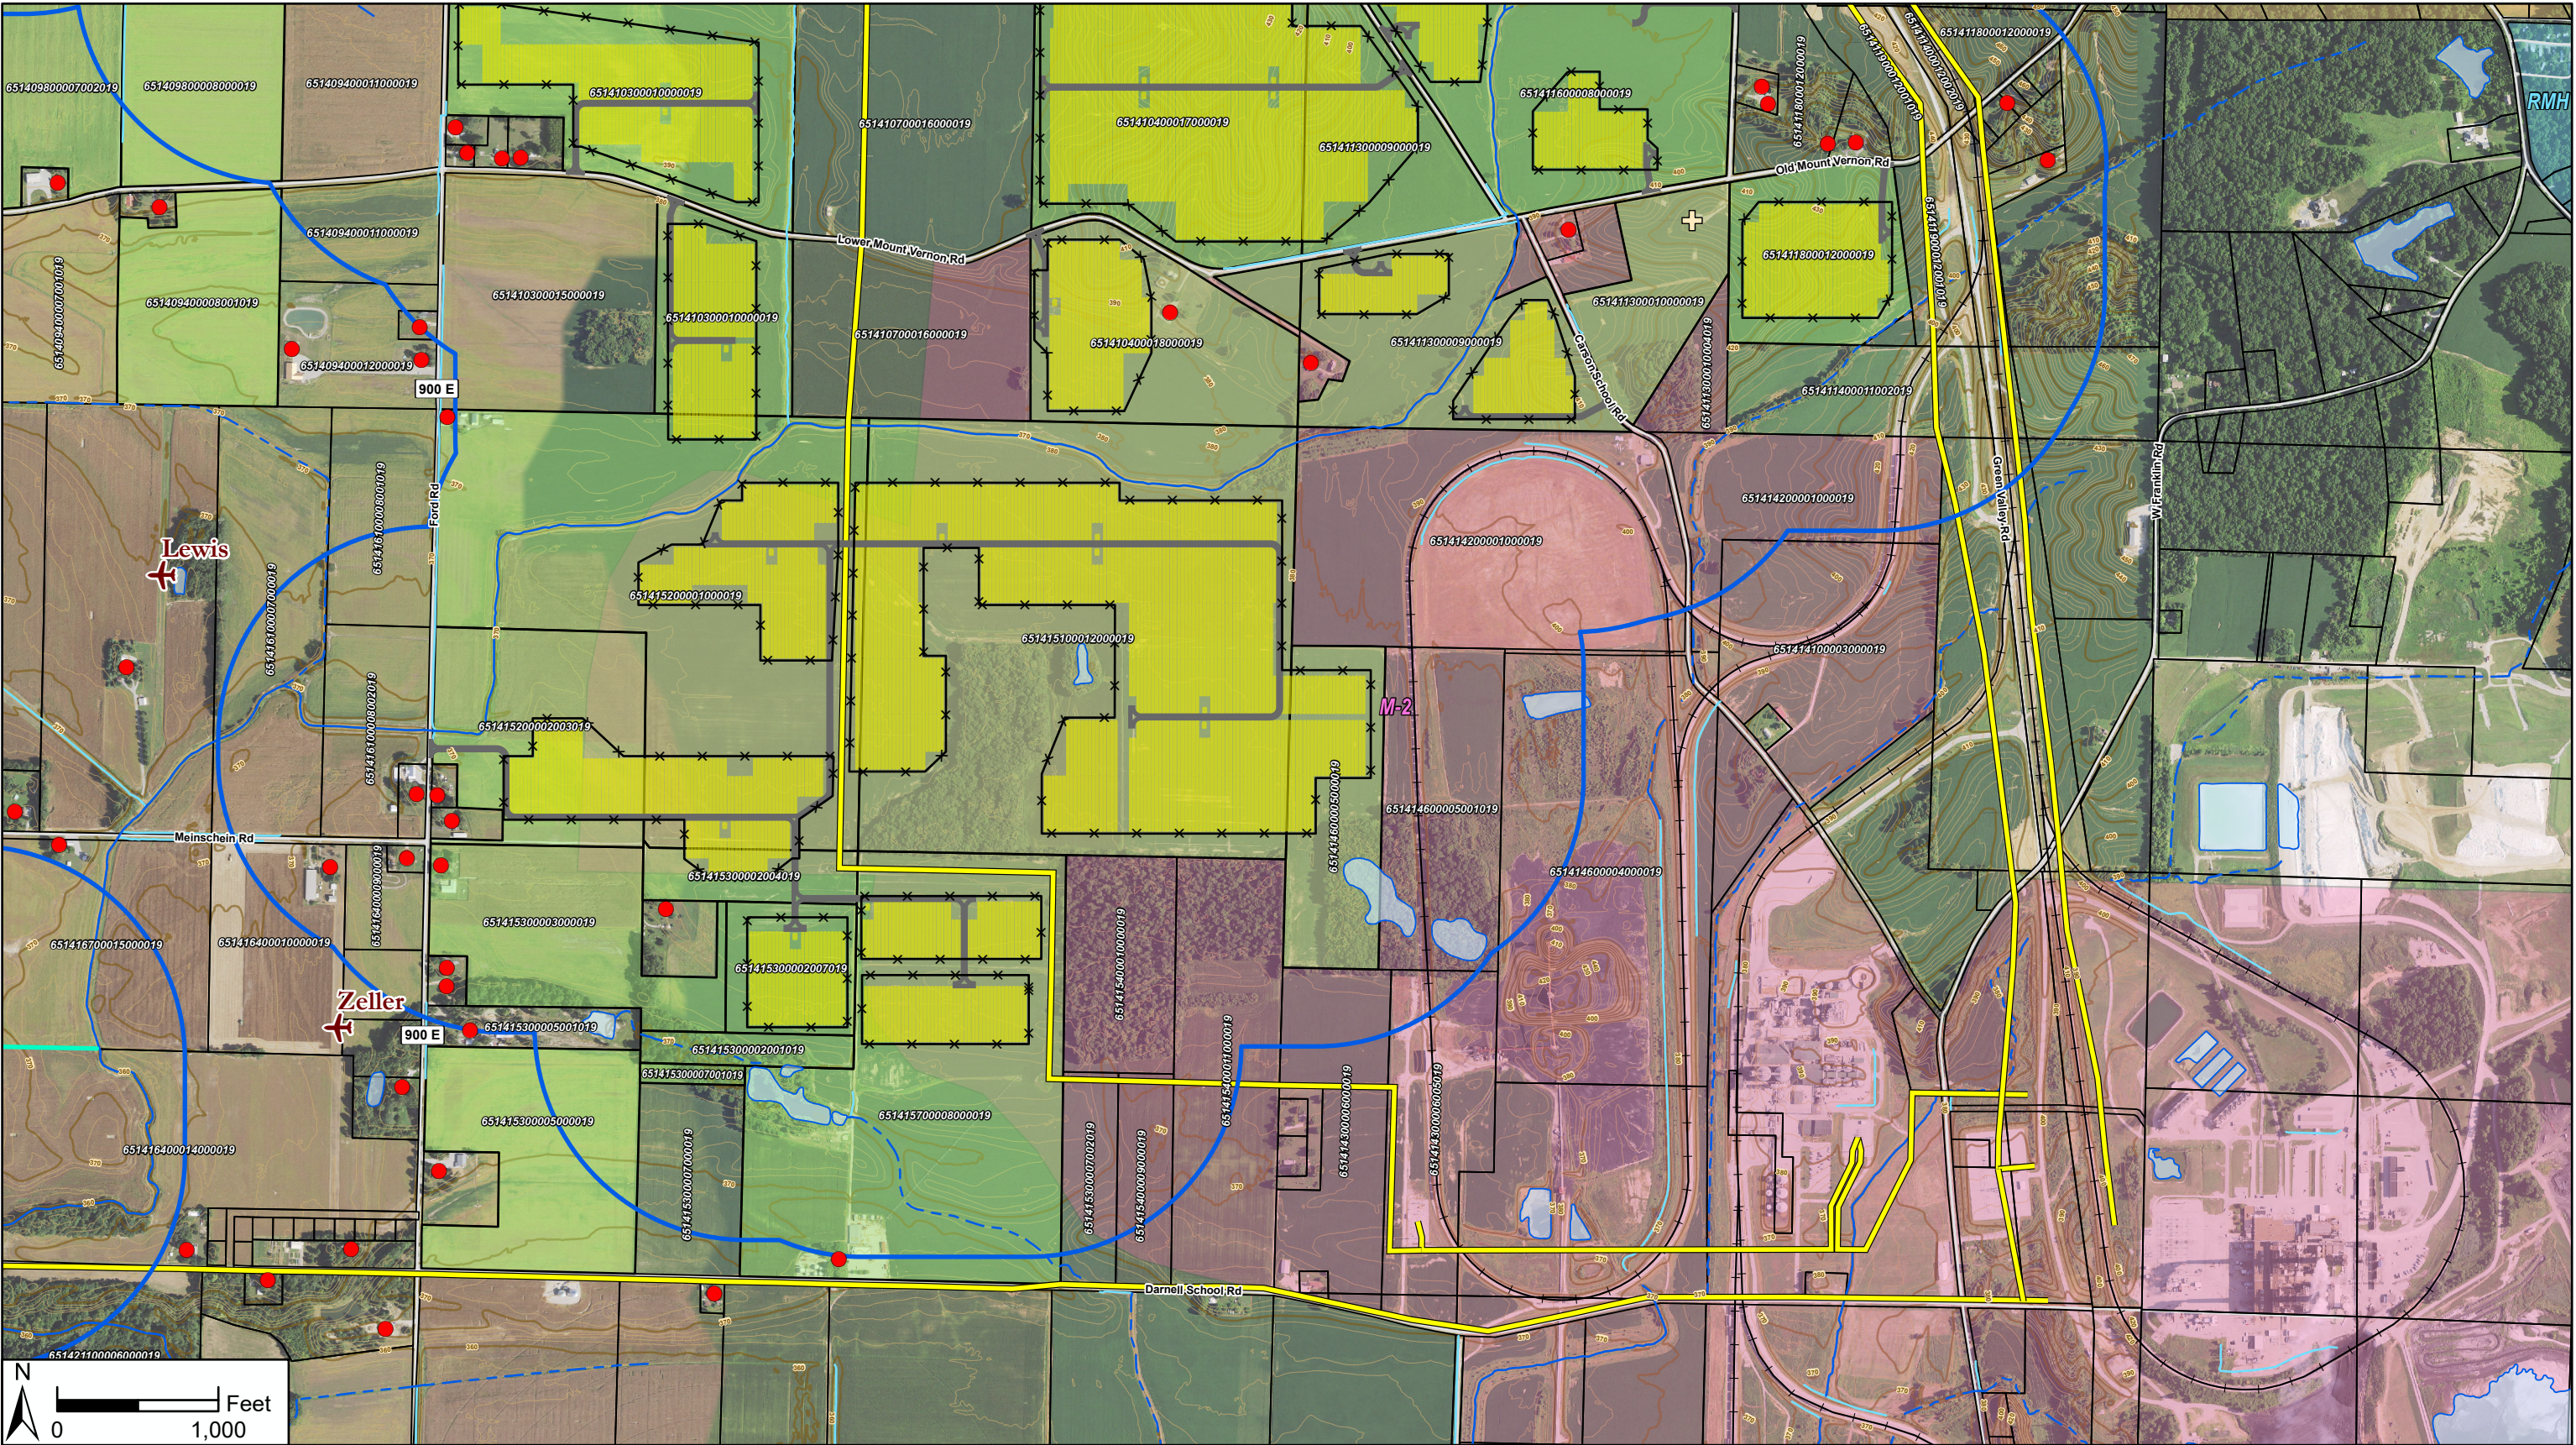

Data Source(s): Westwood (2021); Tenaska (2021); USCB TIGER Roads (2019); USDA NAIP Posey County (2018); Microsoft 2020; ReportAll USA (2020); USGS NHD (2018); IN LIDAR (2013); Ventyx (2020); Posey County Planning Commission (2021).

Westwood

Phone (952) 937-5150 12701 Whitewater Drive, Suite #300
Fax (952) 937-5822 Minnetonka, MN 55343
Toll Free (888) 937-5150 westwoodps.com

Westwood Professional Services, Inc.

- Preliminary Access Road
- Preliminary Site Fence
- Preliminary Solar Array

- Quarter-Mile Site Buffer
- Transmission Line
- Railroad
- Residence

- Cell/Radio Tower
- Airport/Landing Strip
- Waterbody
- Canal/Ditch

- Intermittent Waterway
- Perennial Waterway
- County Regulated Drain
- Participating Parcel

- Non-Participating Parcel
- Road
- 10ft Contour
- 2ft Contour

- Zoning**
- A - Agricultural
 - M-2 - Manufacturing Medium
 - R-1 - Residential Single-Family
 - RMH - Residential Mobile Home Park

Posey Solar Project

Posey County, Indiana

Site Layout & Vicinity



— 2ft Contour

Zoning

□ A - Agricultural

■ M-2 - Manufacturing Medium Density

Site Layout & Vicinity